


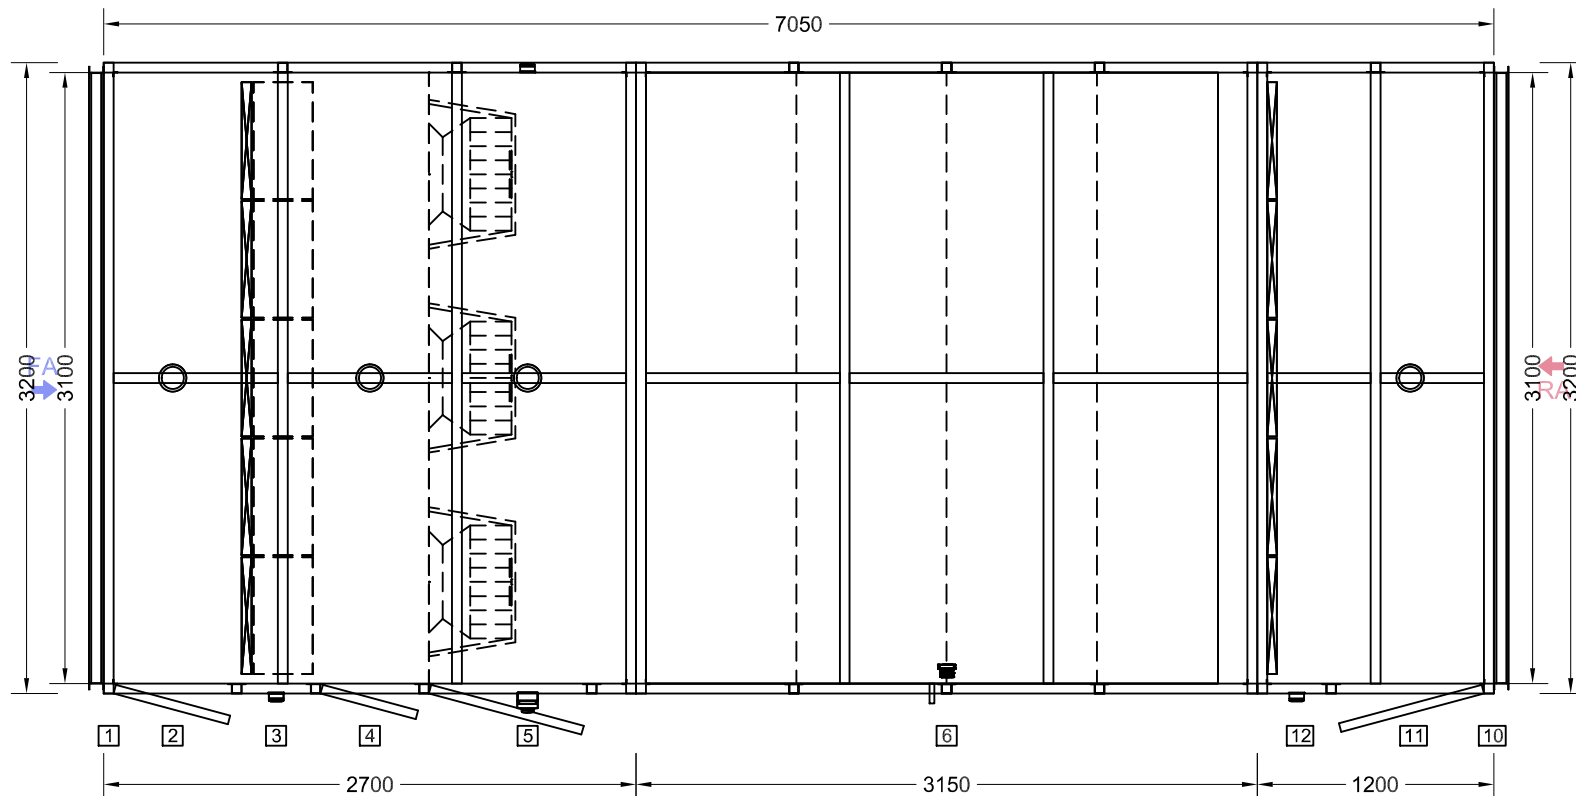

Supply:
 Size: Non-standard
 Airflow: 10.14 m³/s
 E.S.P.: 300 Pa
 Coil Vel: 2.29 m/s
 Exhaust:
 Size: Non-standard
 Airflow: 10.14 m³/s
 E.S.P.: 300 Pa
 Coil Vel: 2.29 m/s
 Unit Wgt: 4163.33 kg

Section A:

S.No	Module	Length(mm)
1	Inlet Section	
2	Access Section	650
3	Panel and rigid filter	400
4	Access Section	550
5	Plenum Fan	1050

Section B:

S.No	Module	Length(mm)
6	Plate heat exchanger	3100

Section C:

S.No	Module	Length(mm)
7	DX Cooling coil	600
8	Access Section	550
9	Outlet Section	

Section D:

S.No	Module	Length(mm)
10	Inlet Section	
11	Access Section	800
12	Panel Filter	350

Section E:

S.No	Module	Length(mm)
13	Access Section	750
14	Outlet Section	

CUSTOMER COMMENTS / APPROVAL	
UNIT LOCATION	INTERNAL / EXTERNAL
ACCESS HANDLING - IN DIRECTION OF SUPPLY AIR	LEFT HAND / RIGHT HAND
APPROVED BY	
DATE	

PLAN LOWER DECK

		AHU No.	1		Not To Scale All Dimensions shown are in mm		All dimensions shown are estimated. Detailed drawings to be produced on receipt of order.		 UNIT B, NATIONAL COURT FOX WAY, LEEDS, LS10 Ph: (+44) 0113 218 6100 Fax: (+44) 0113 218 6101	No.	Revision	Date
Customer	STONE ASSOCIATES	Model	Non-standard			Initial	Date					
Project	PRINTWORKS AHU	Air flow	10.14	m3/s	Selected							
Location	HRU-01	Quantity	1	Nos.	Approved							
					Dwg No.							