




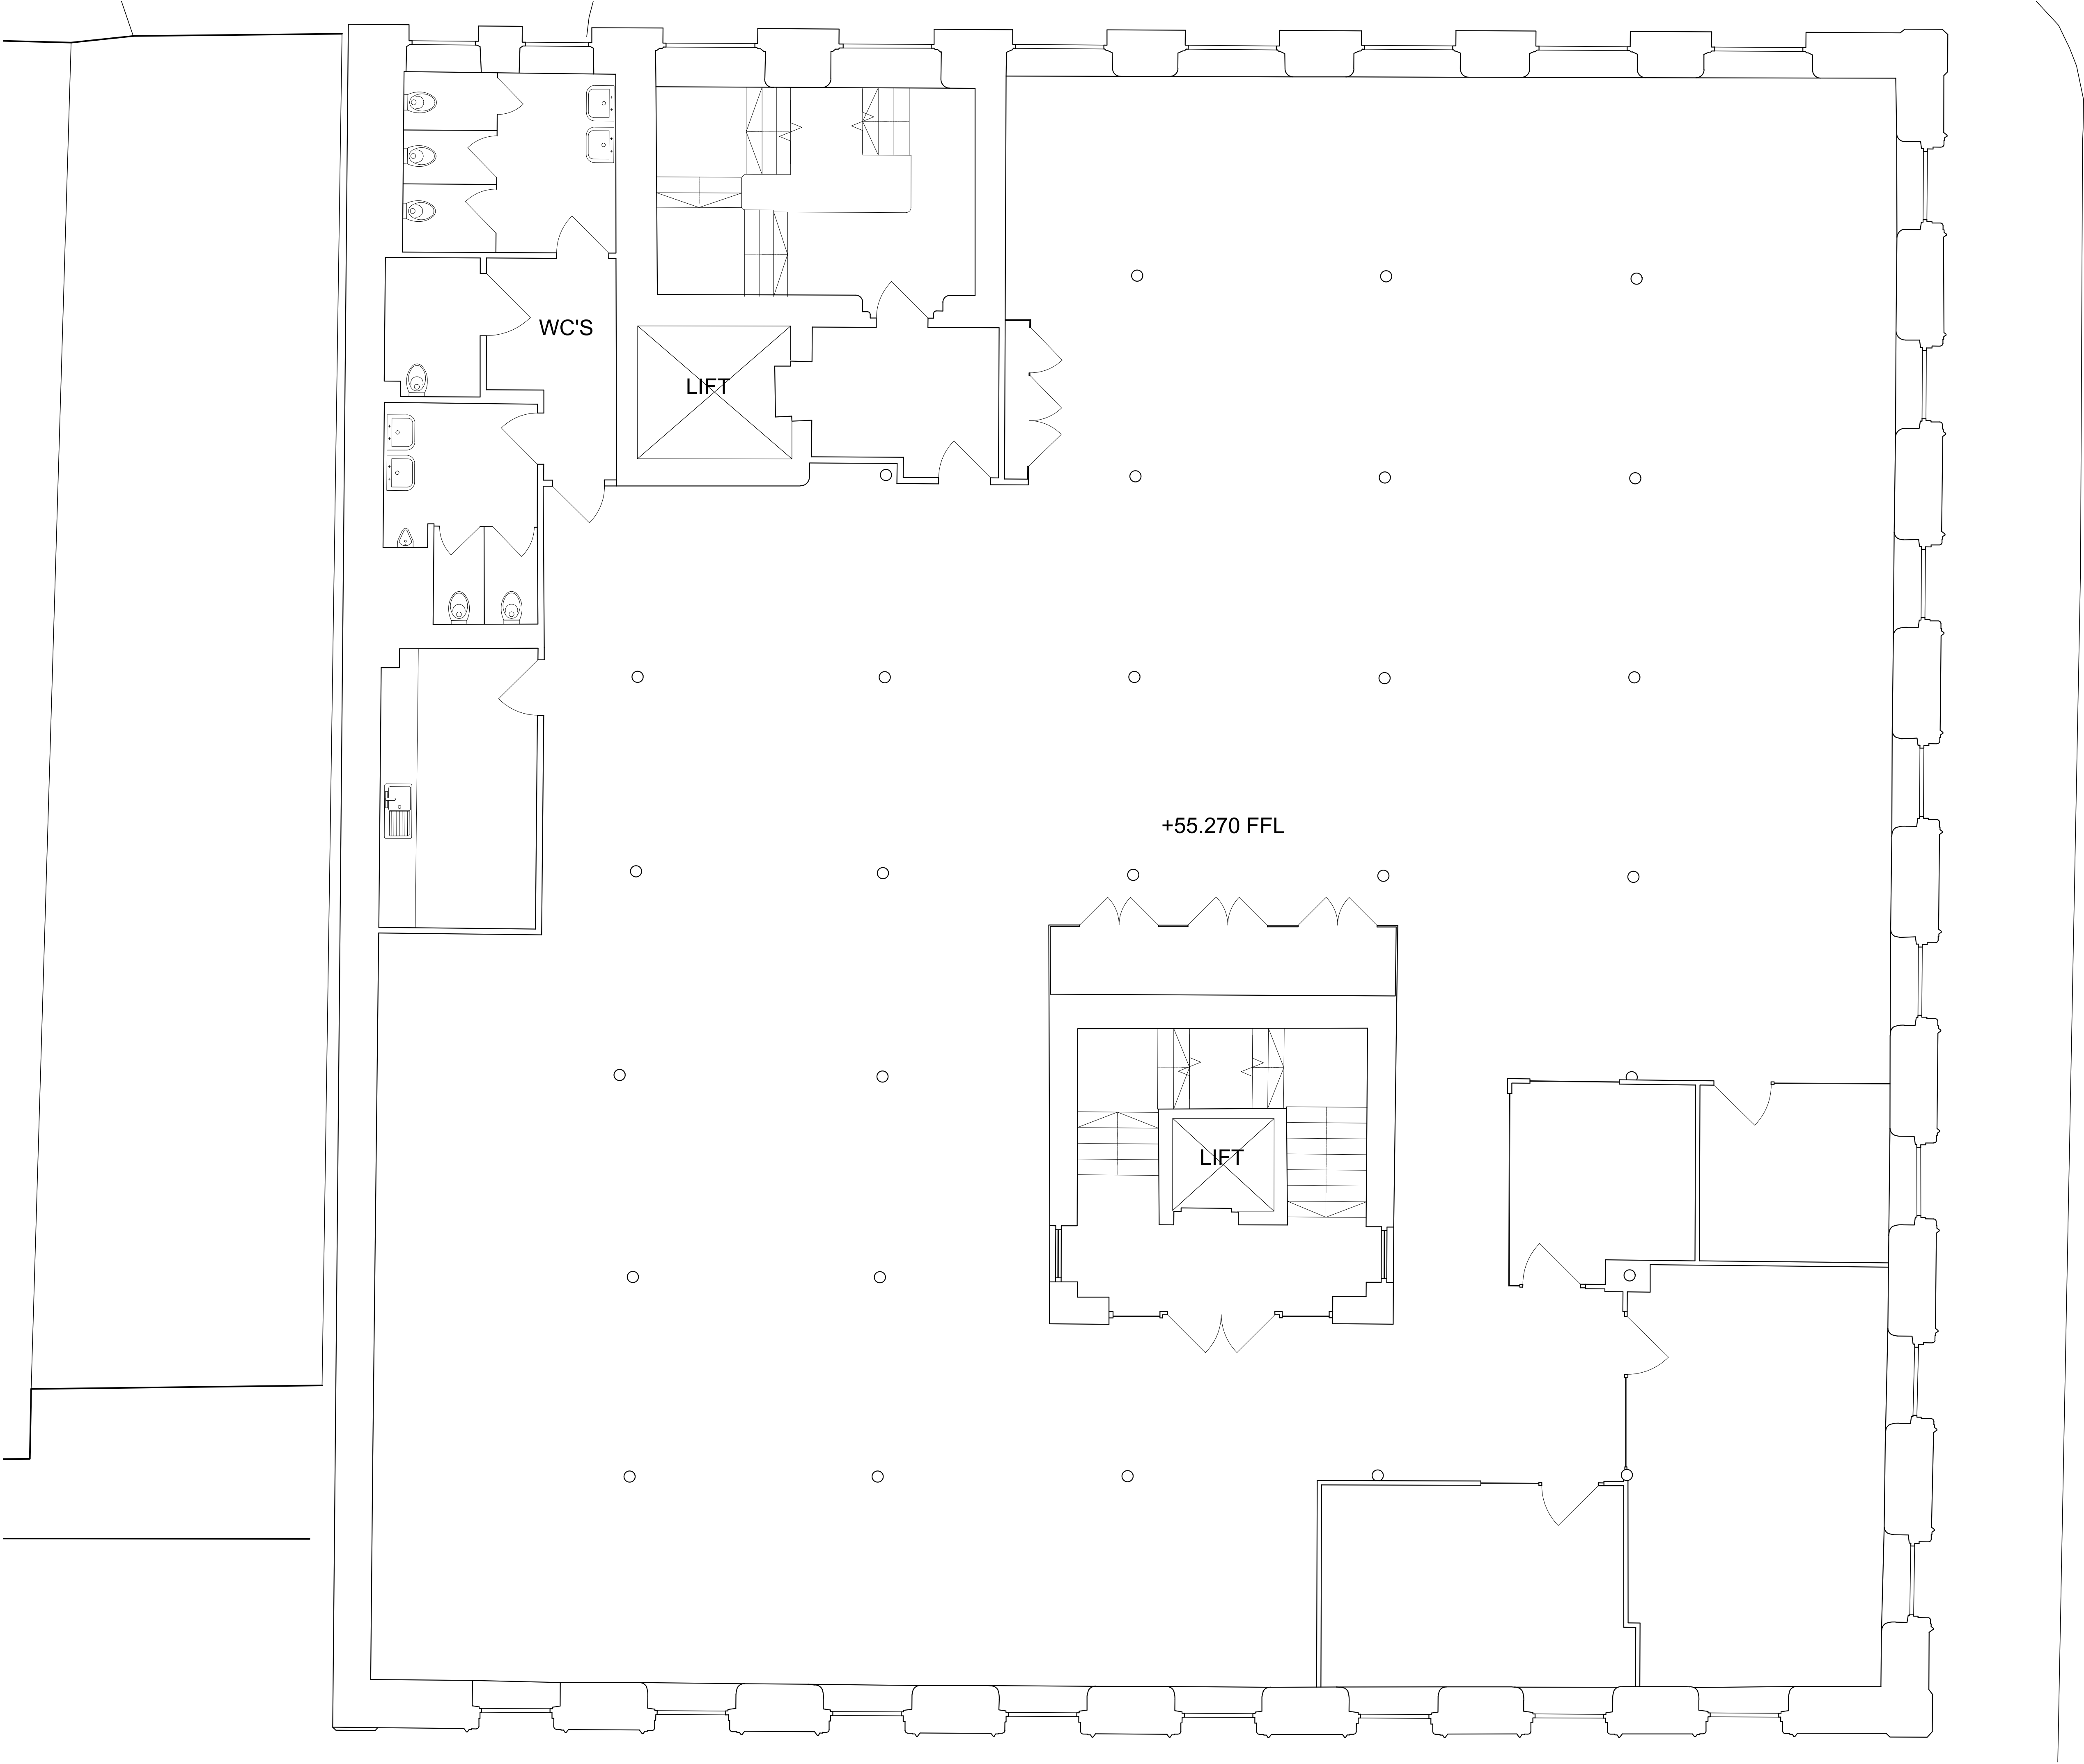

notes

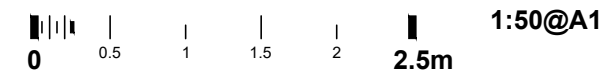

rev.	date	details	by
A	10.02.22	Issued for Information, Issued for Planning	BC

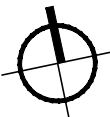

Freetrade Exchange Refurbishment
Clearbell
27 Peter Street, Manchester, M2 5GB

drawing title
Existing Layout
Fourth Floor

scale	date	drawn	format
1:50	Sept 2021	BC	a1

status
Information

drawing number	revision
CFM.AR(99)007	A