



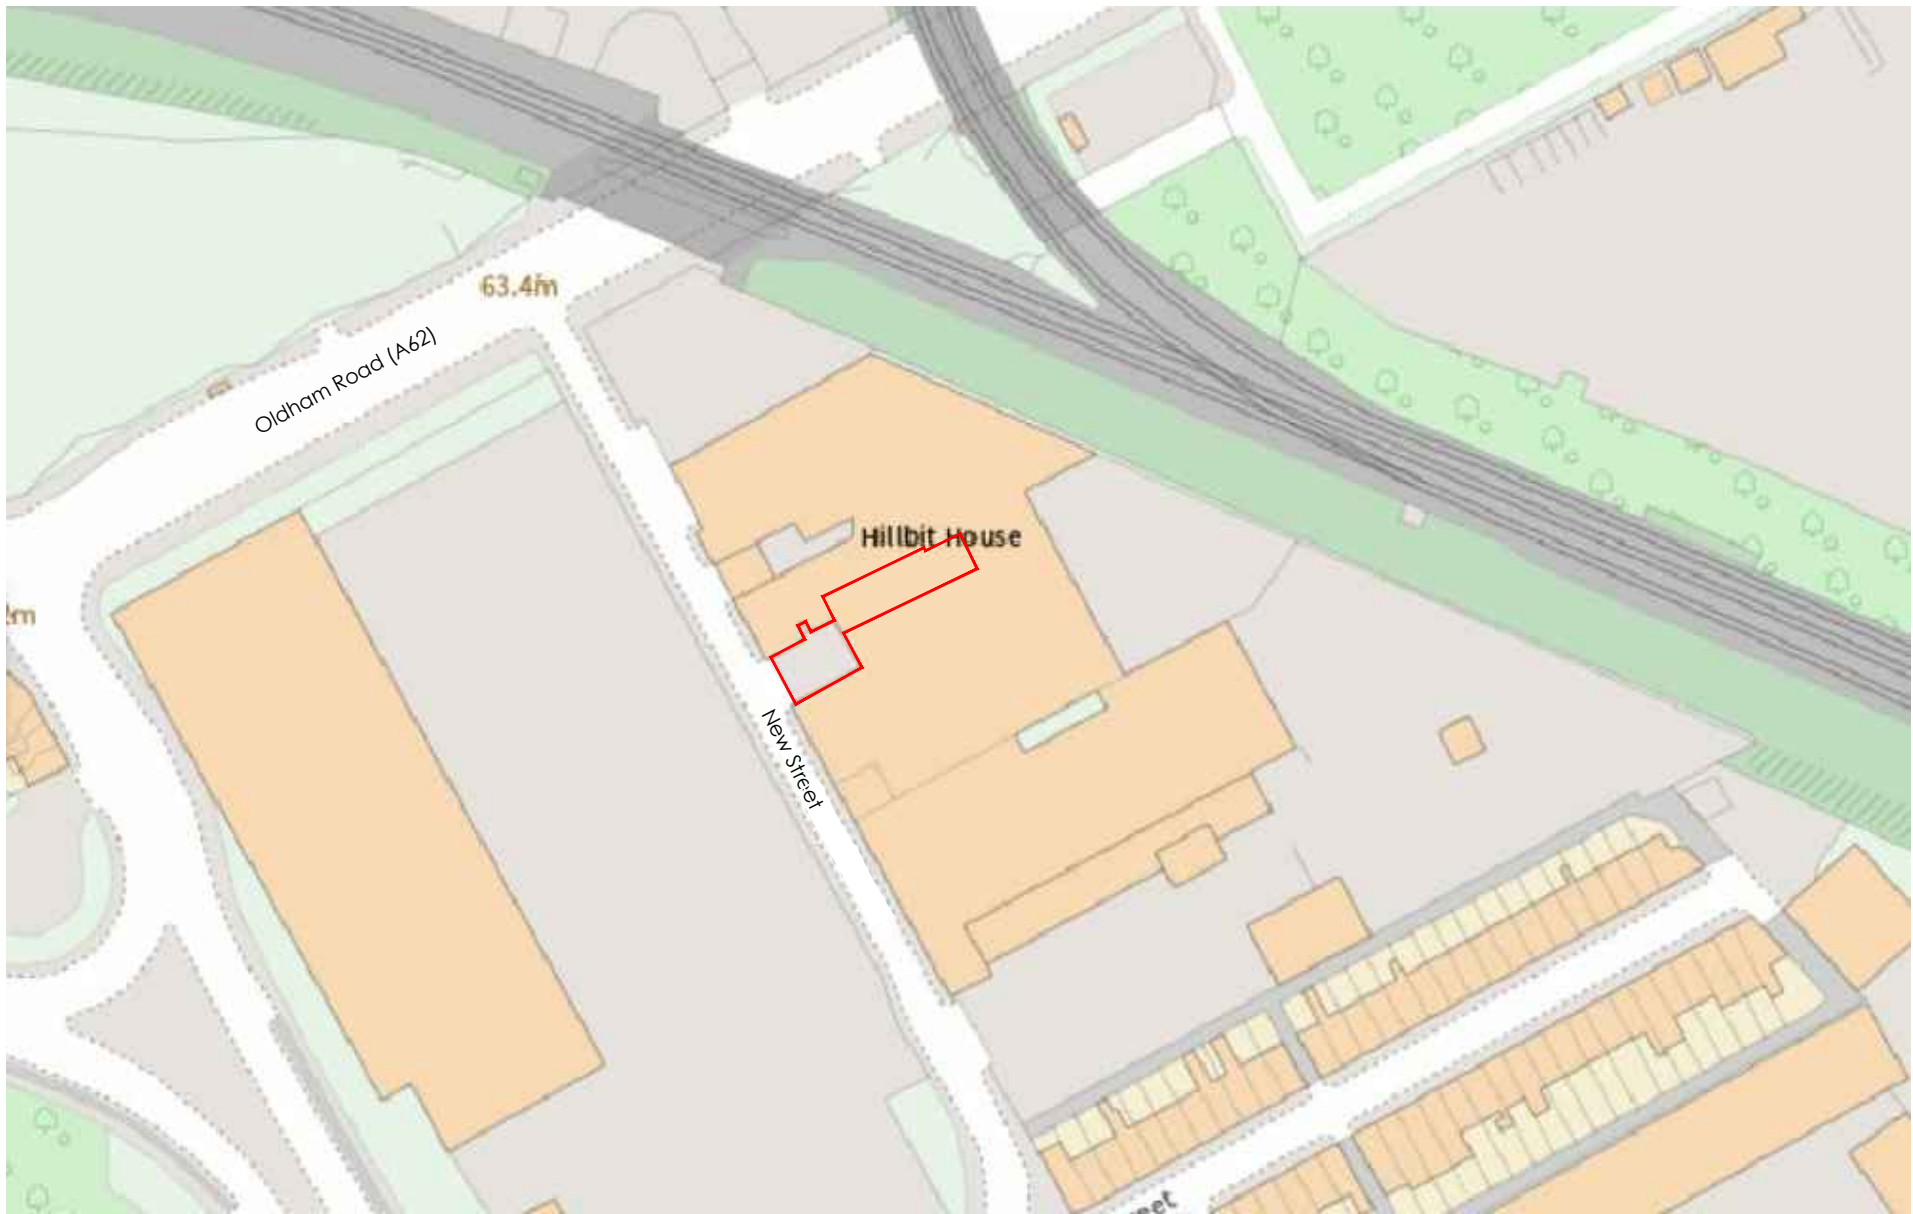
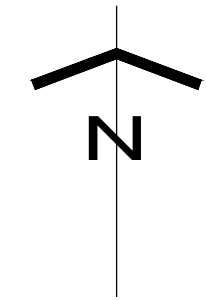


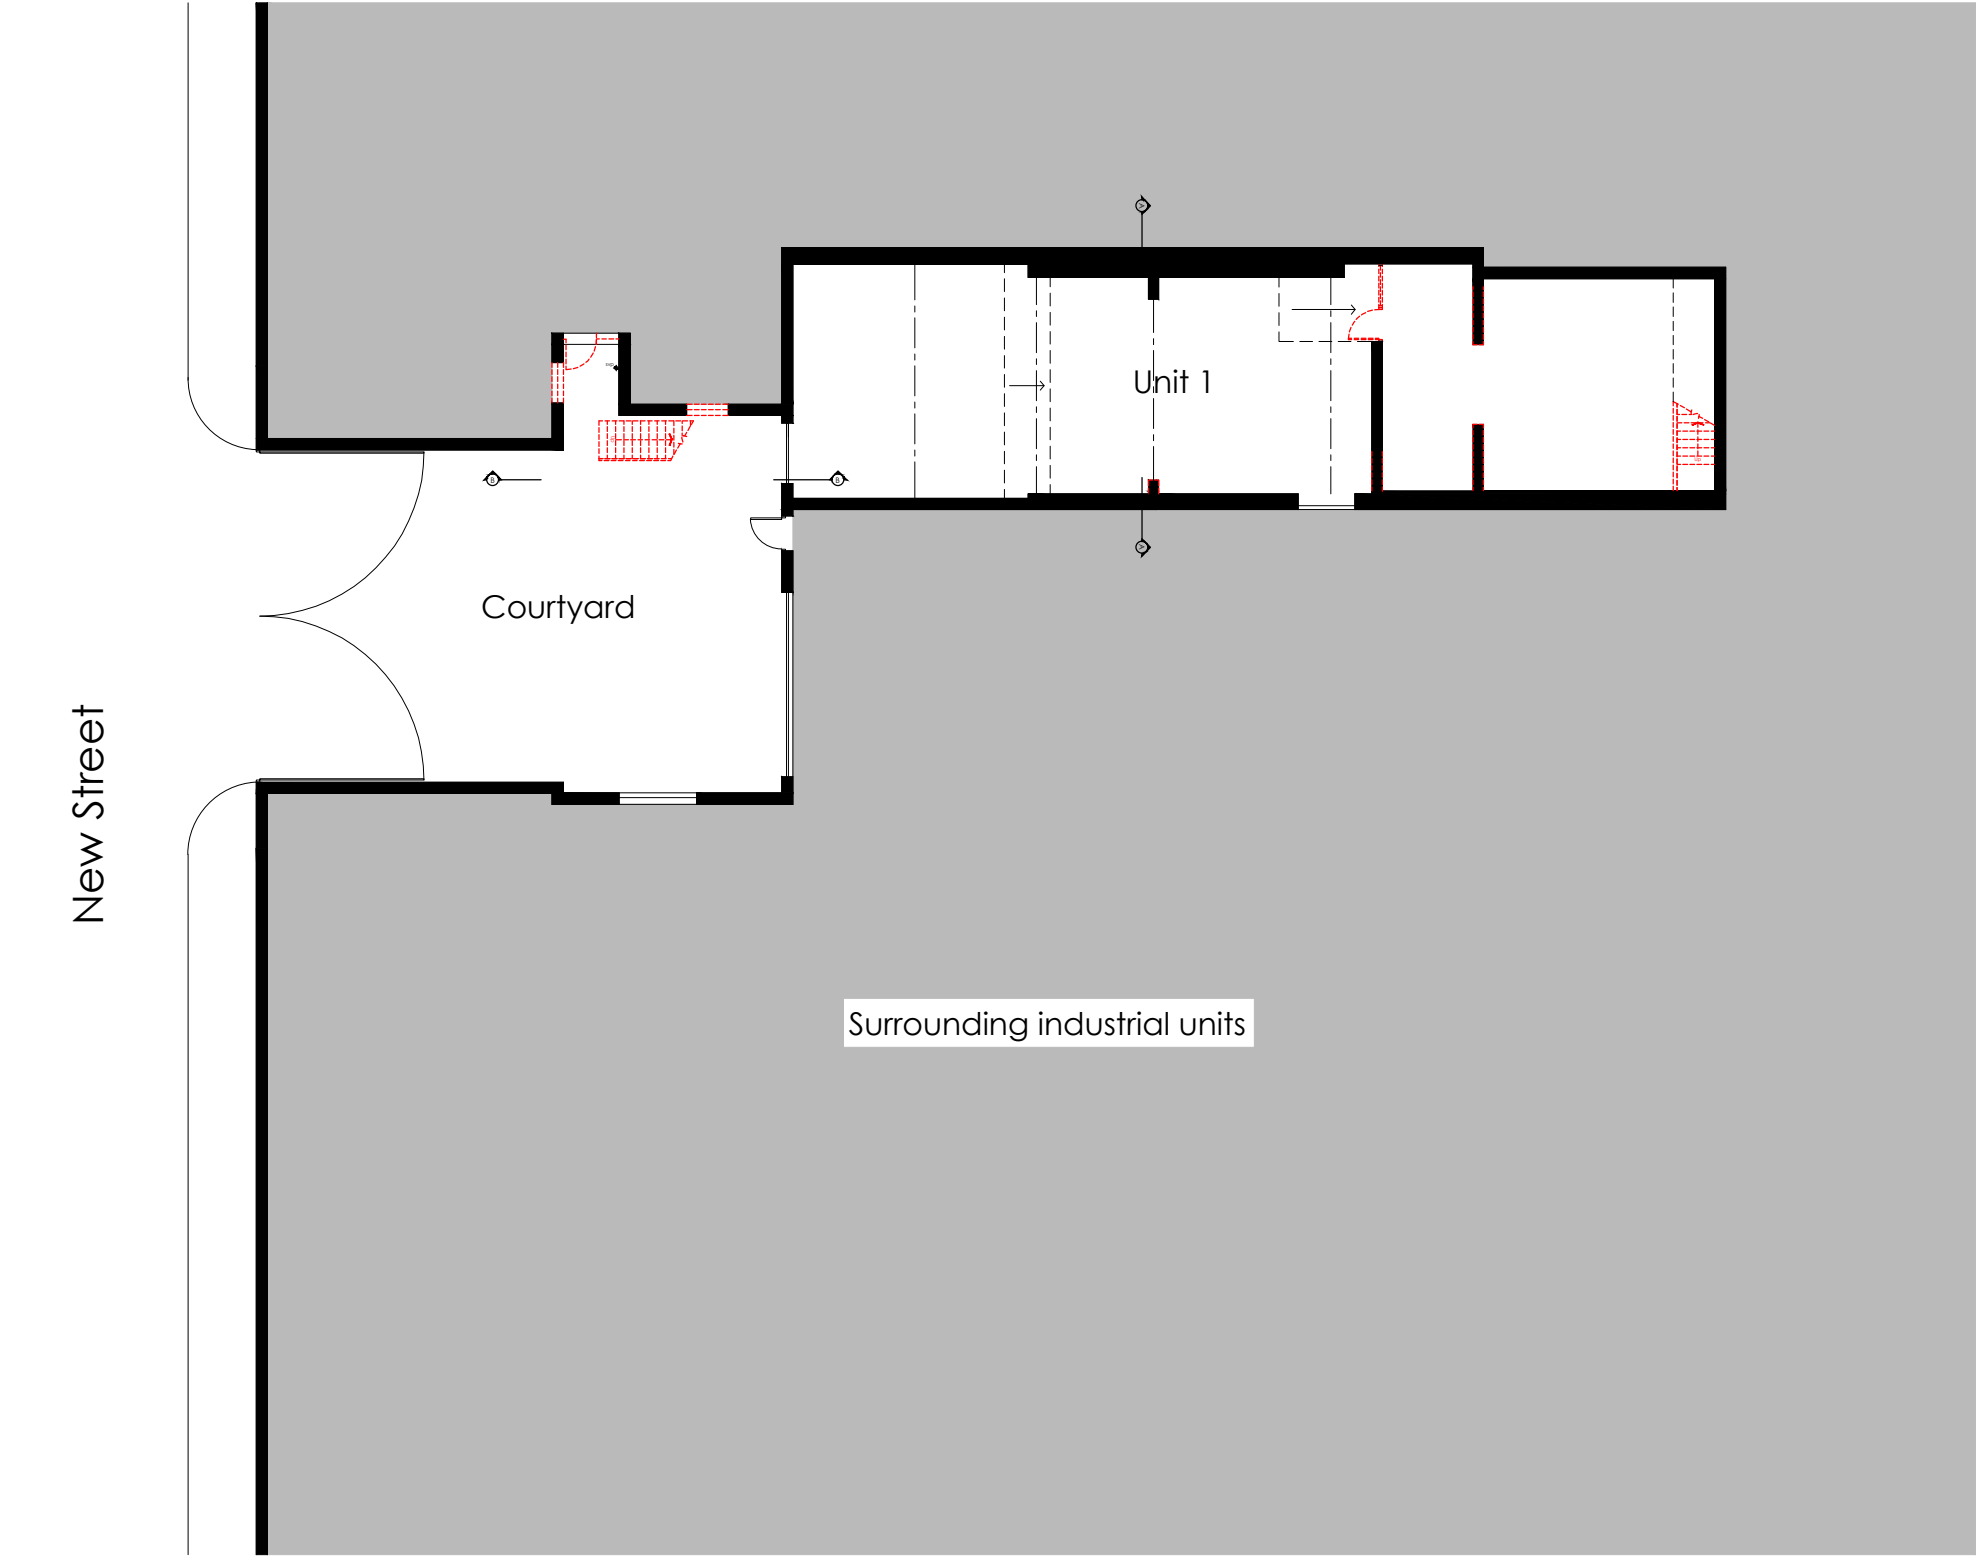


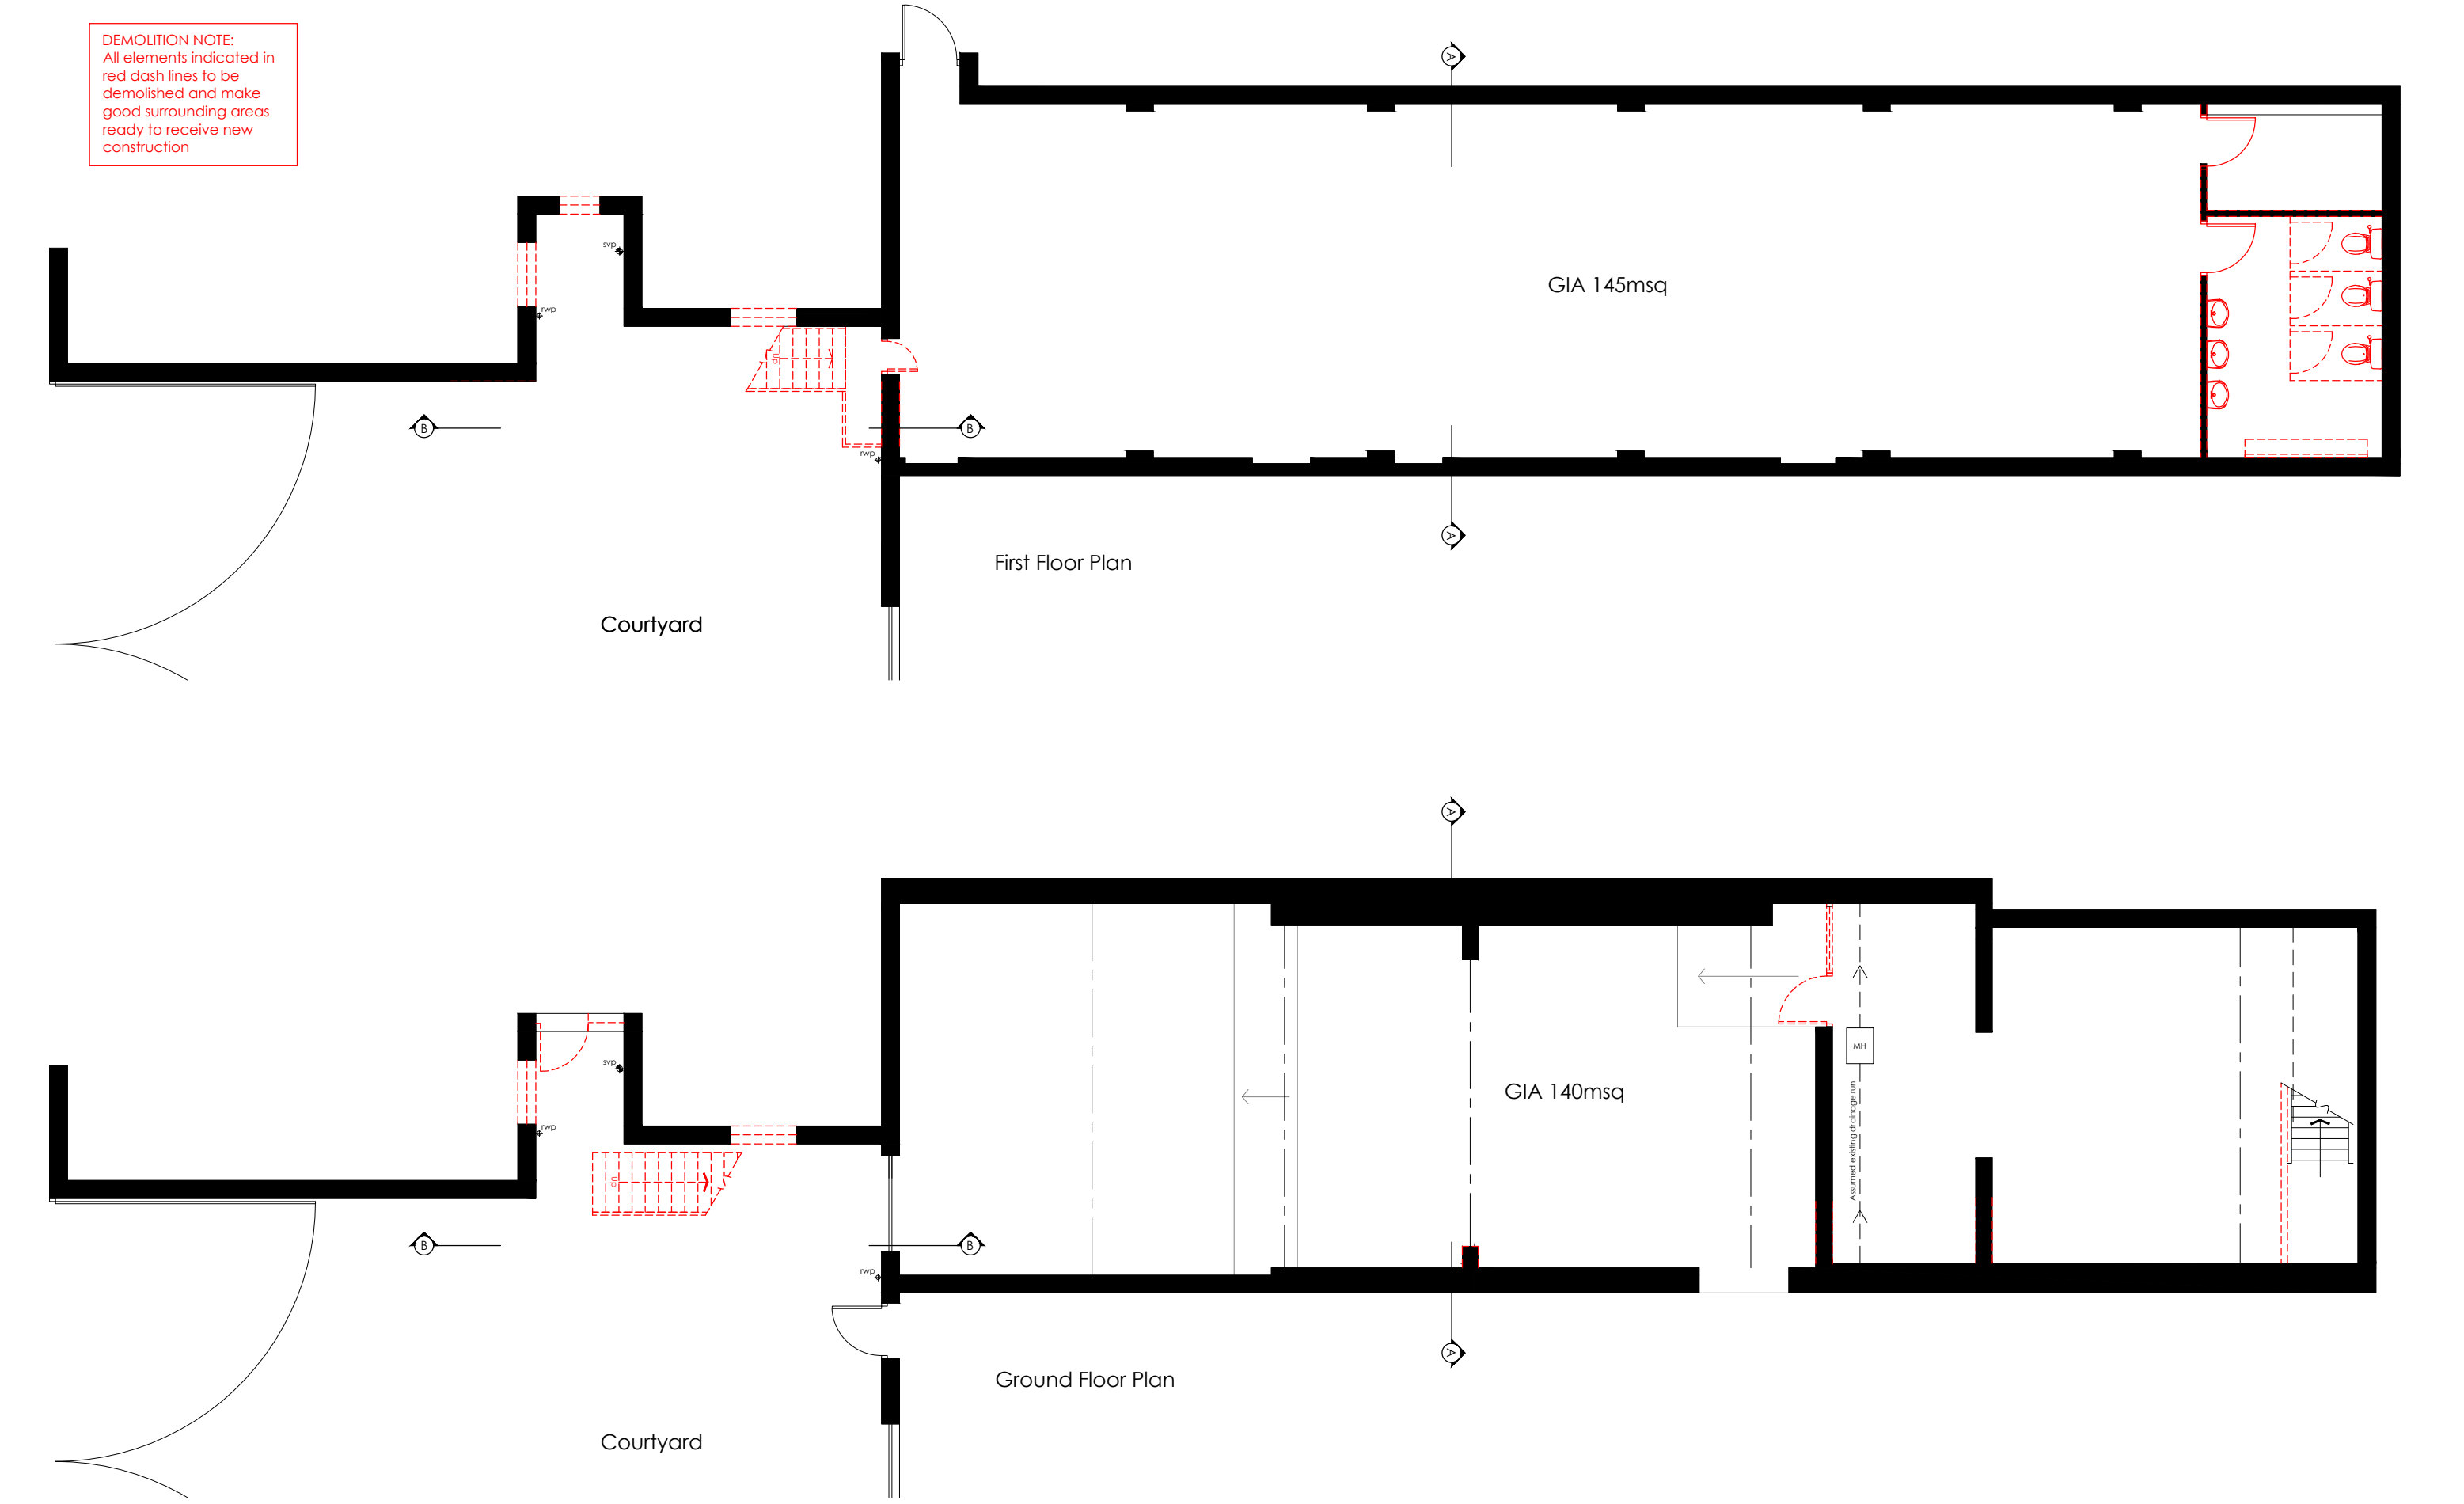


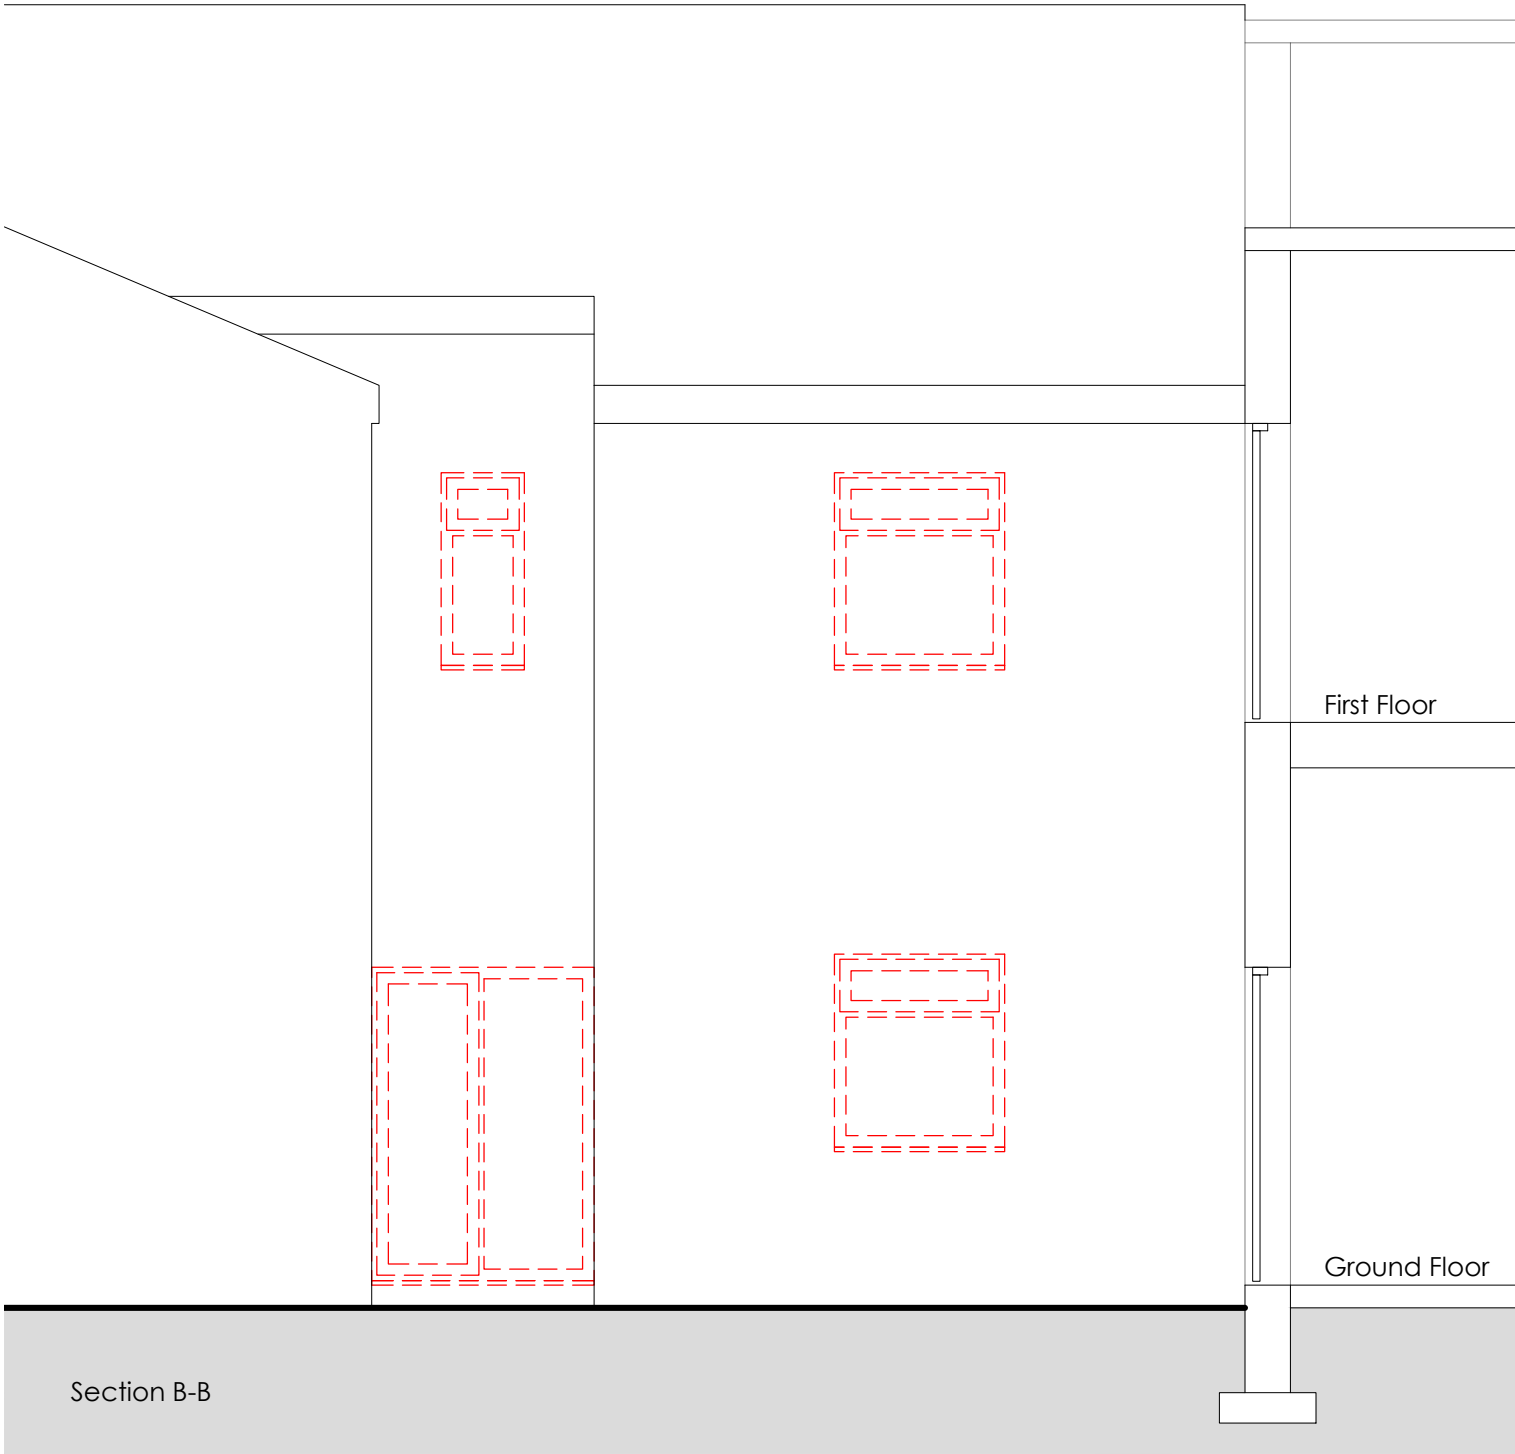


DEMOLITION NOTE:
All elements indicated in
red dash lines to be
demolished and make
good surrounding areas
ready to receive new
construction

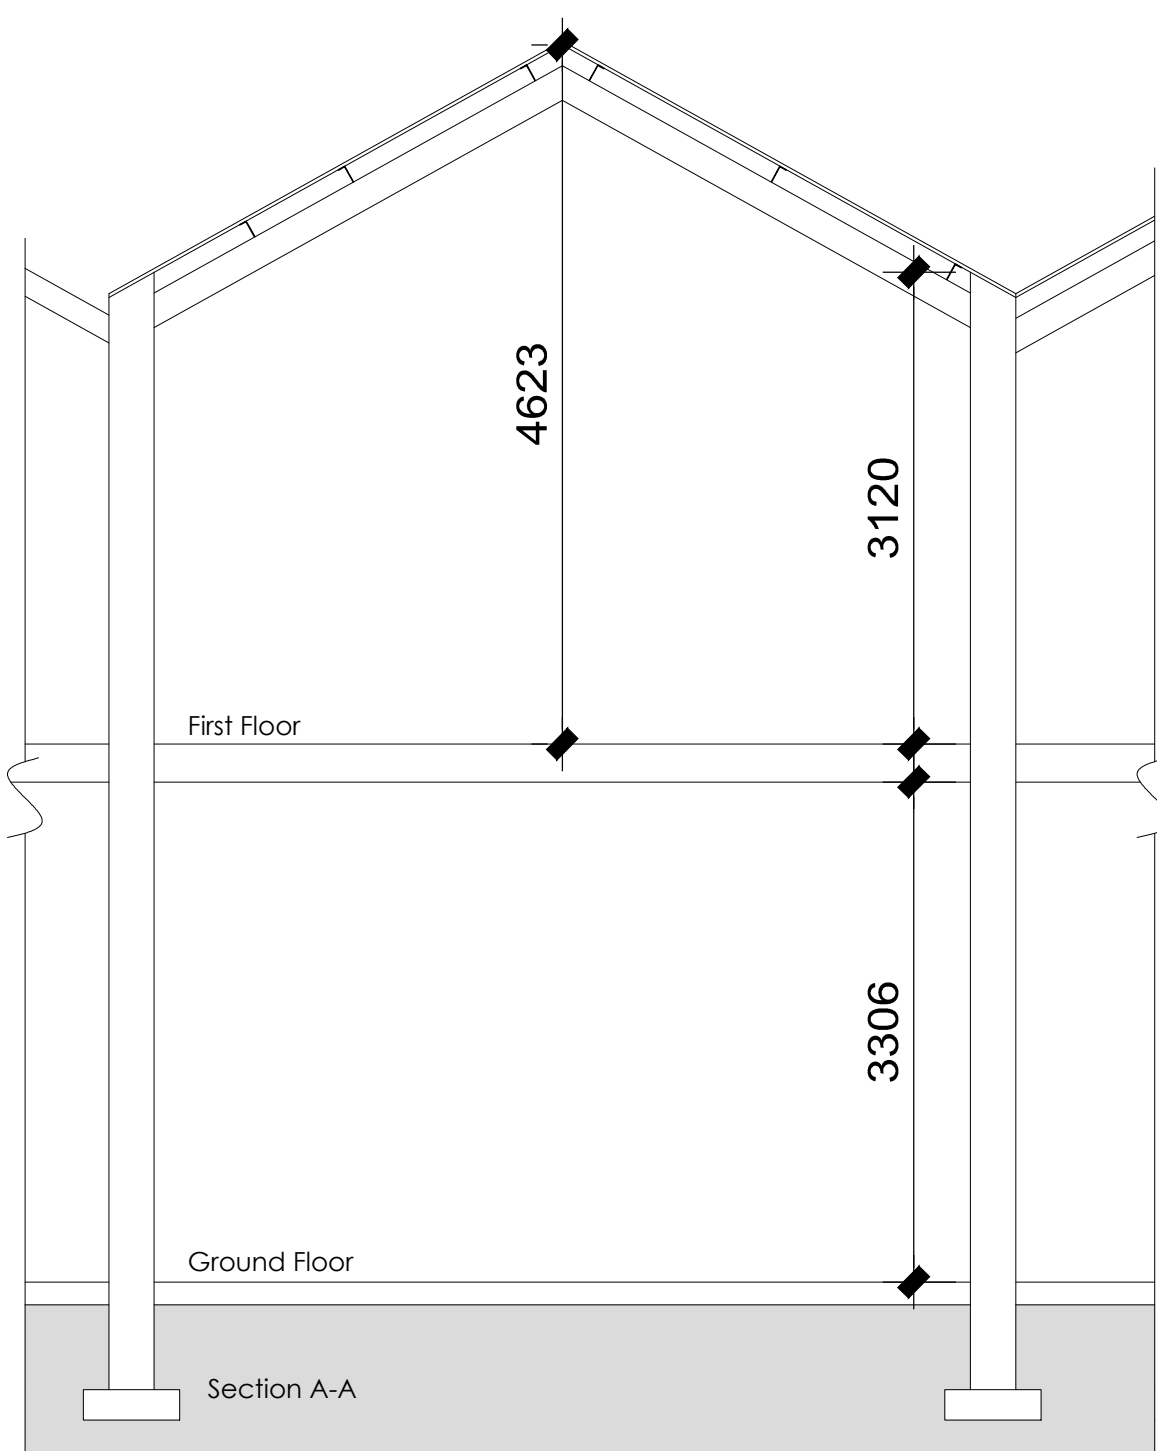

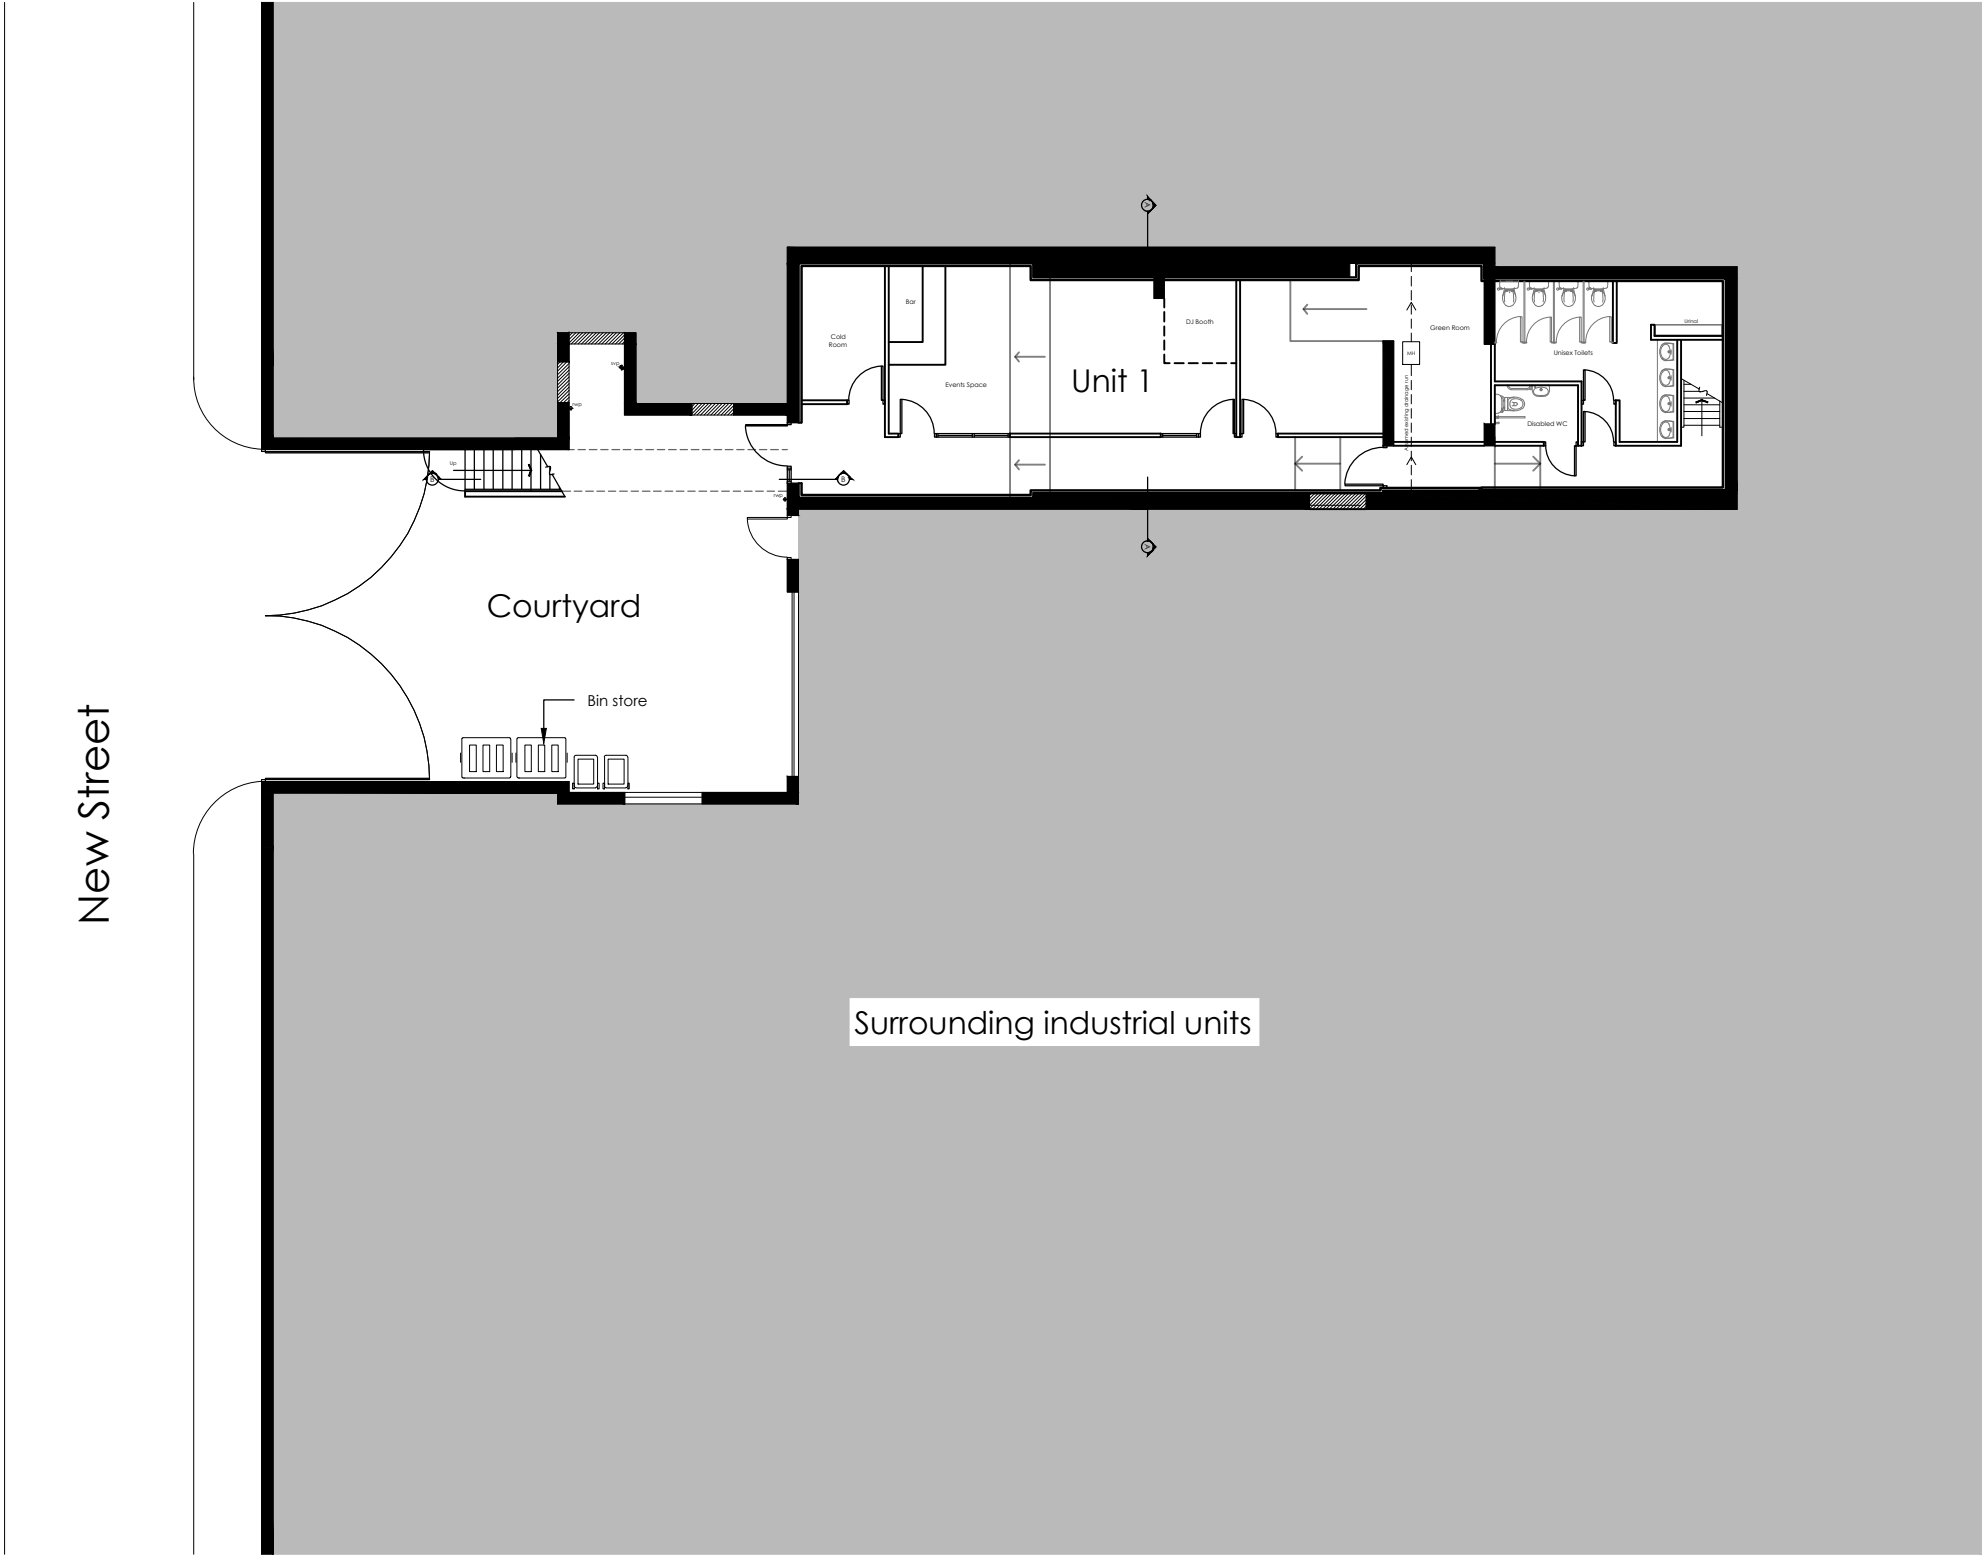

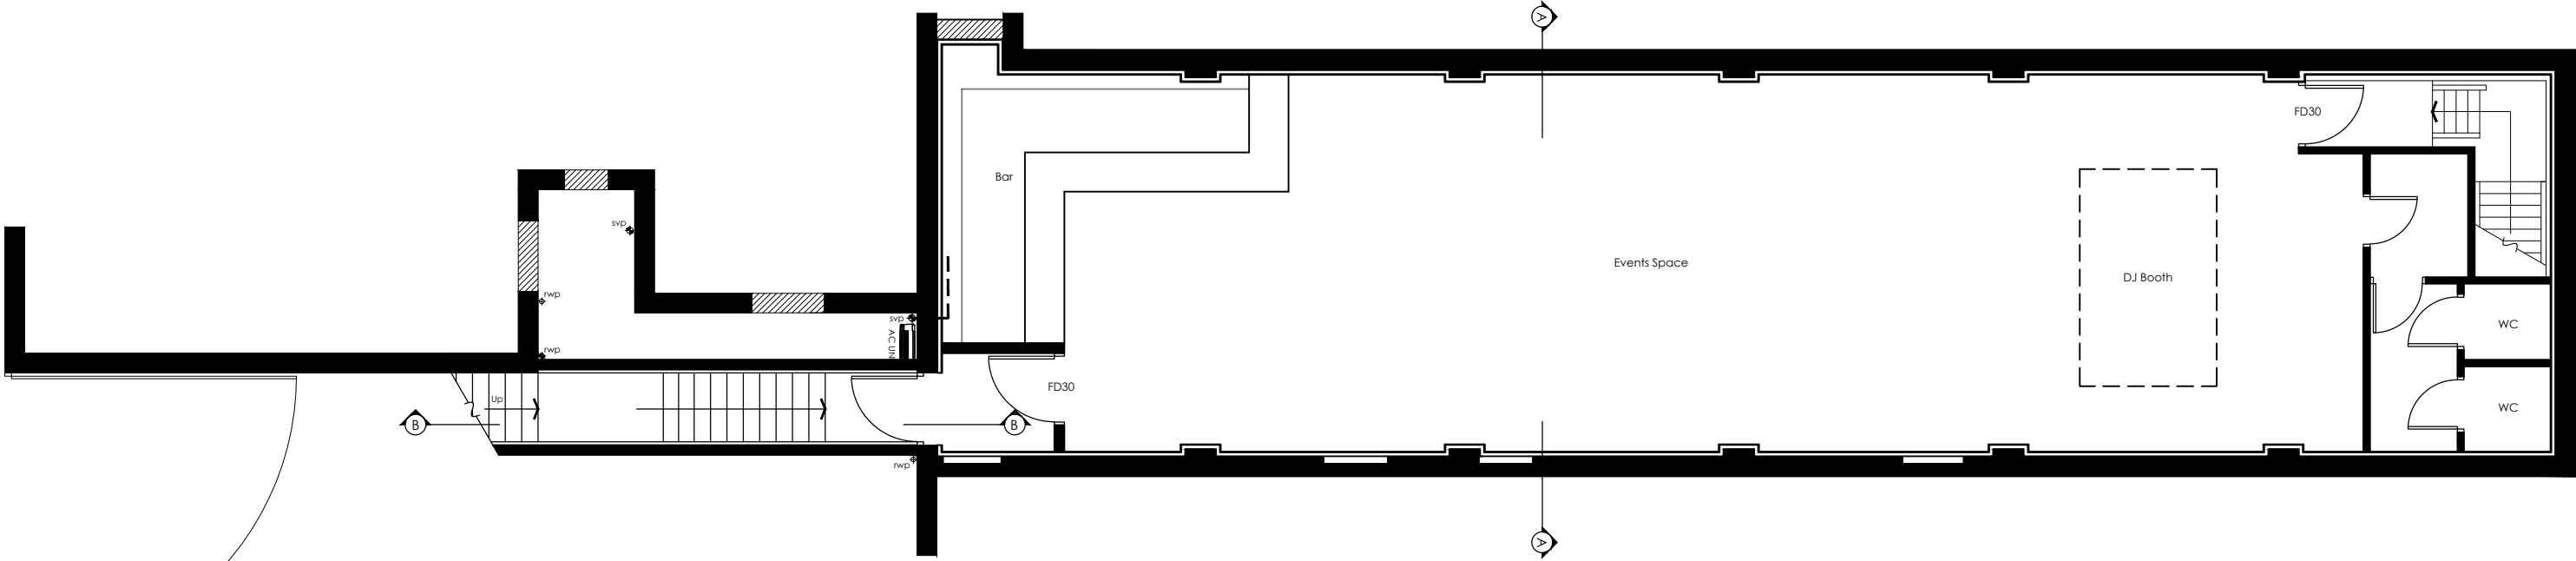

First Floor Plan

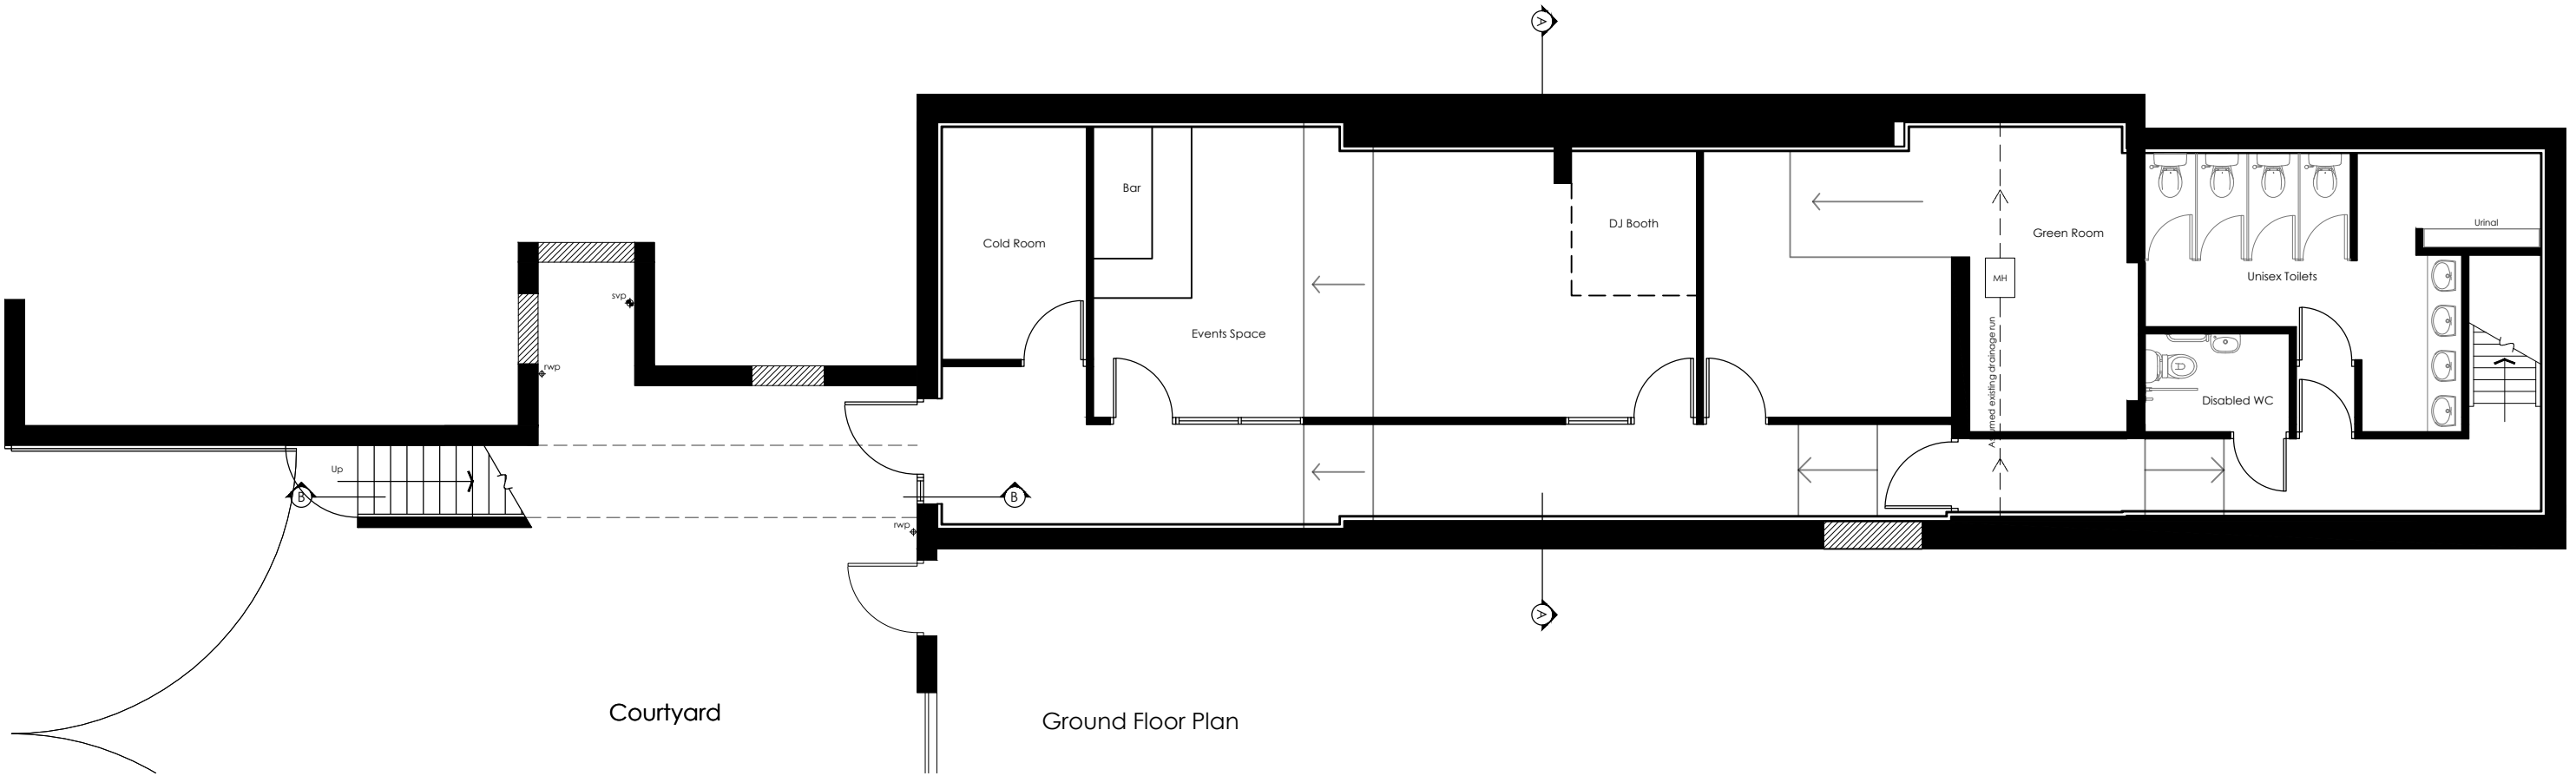

Ground Floor Plan

Courtyard

