



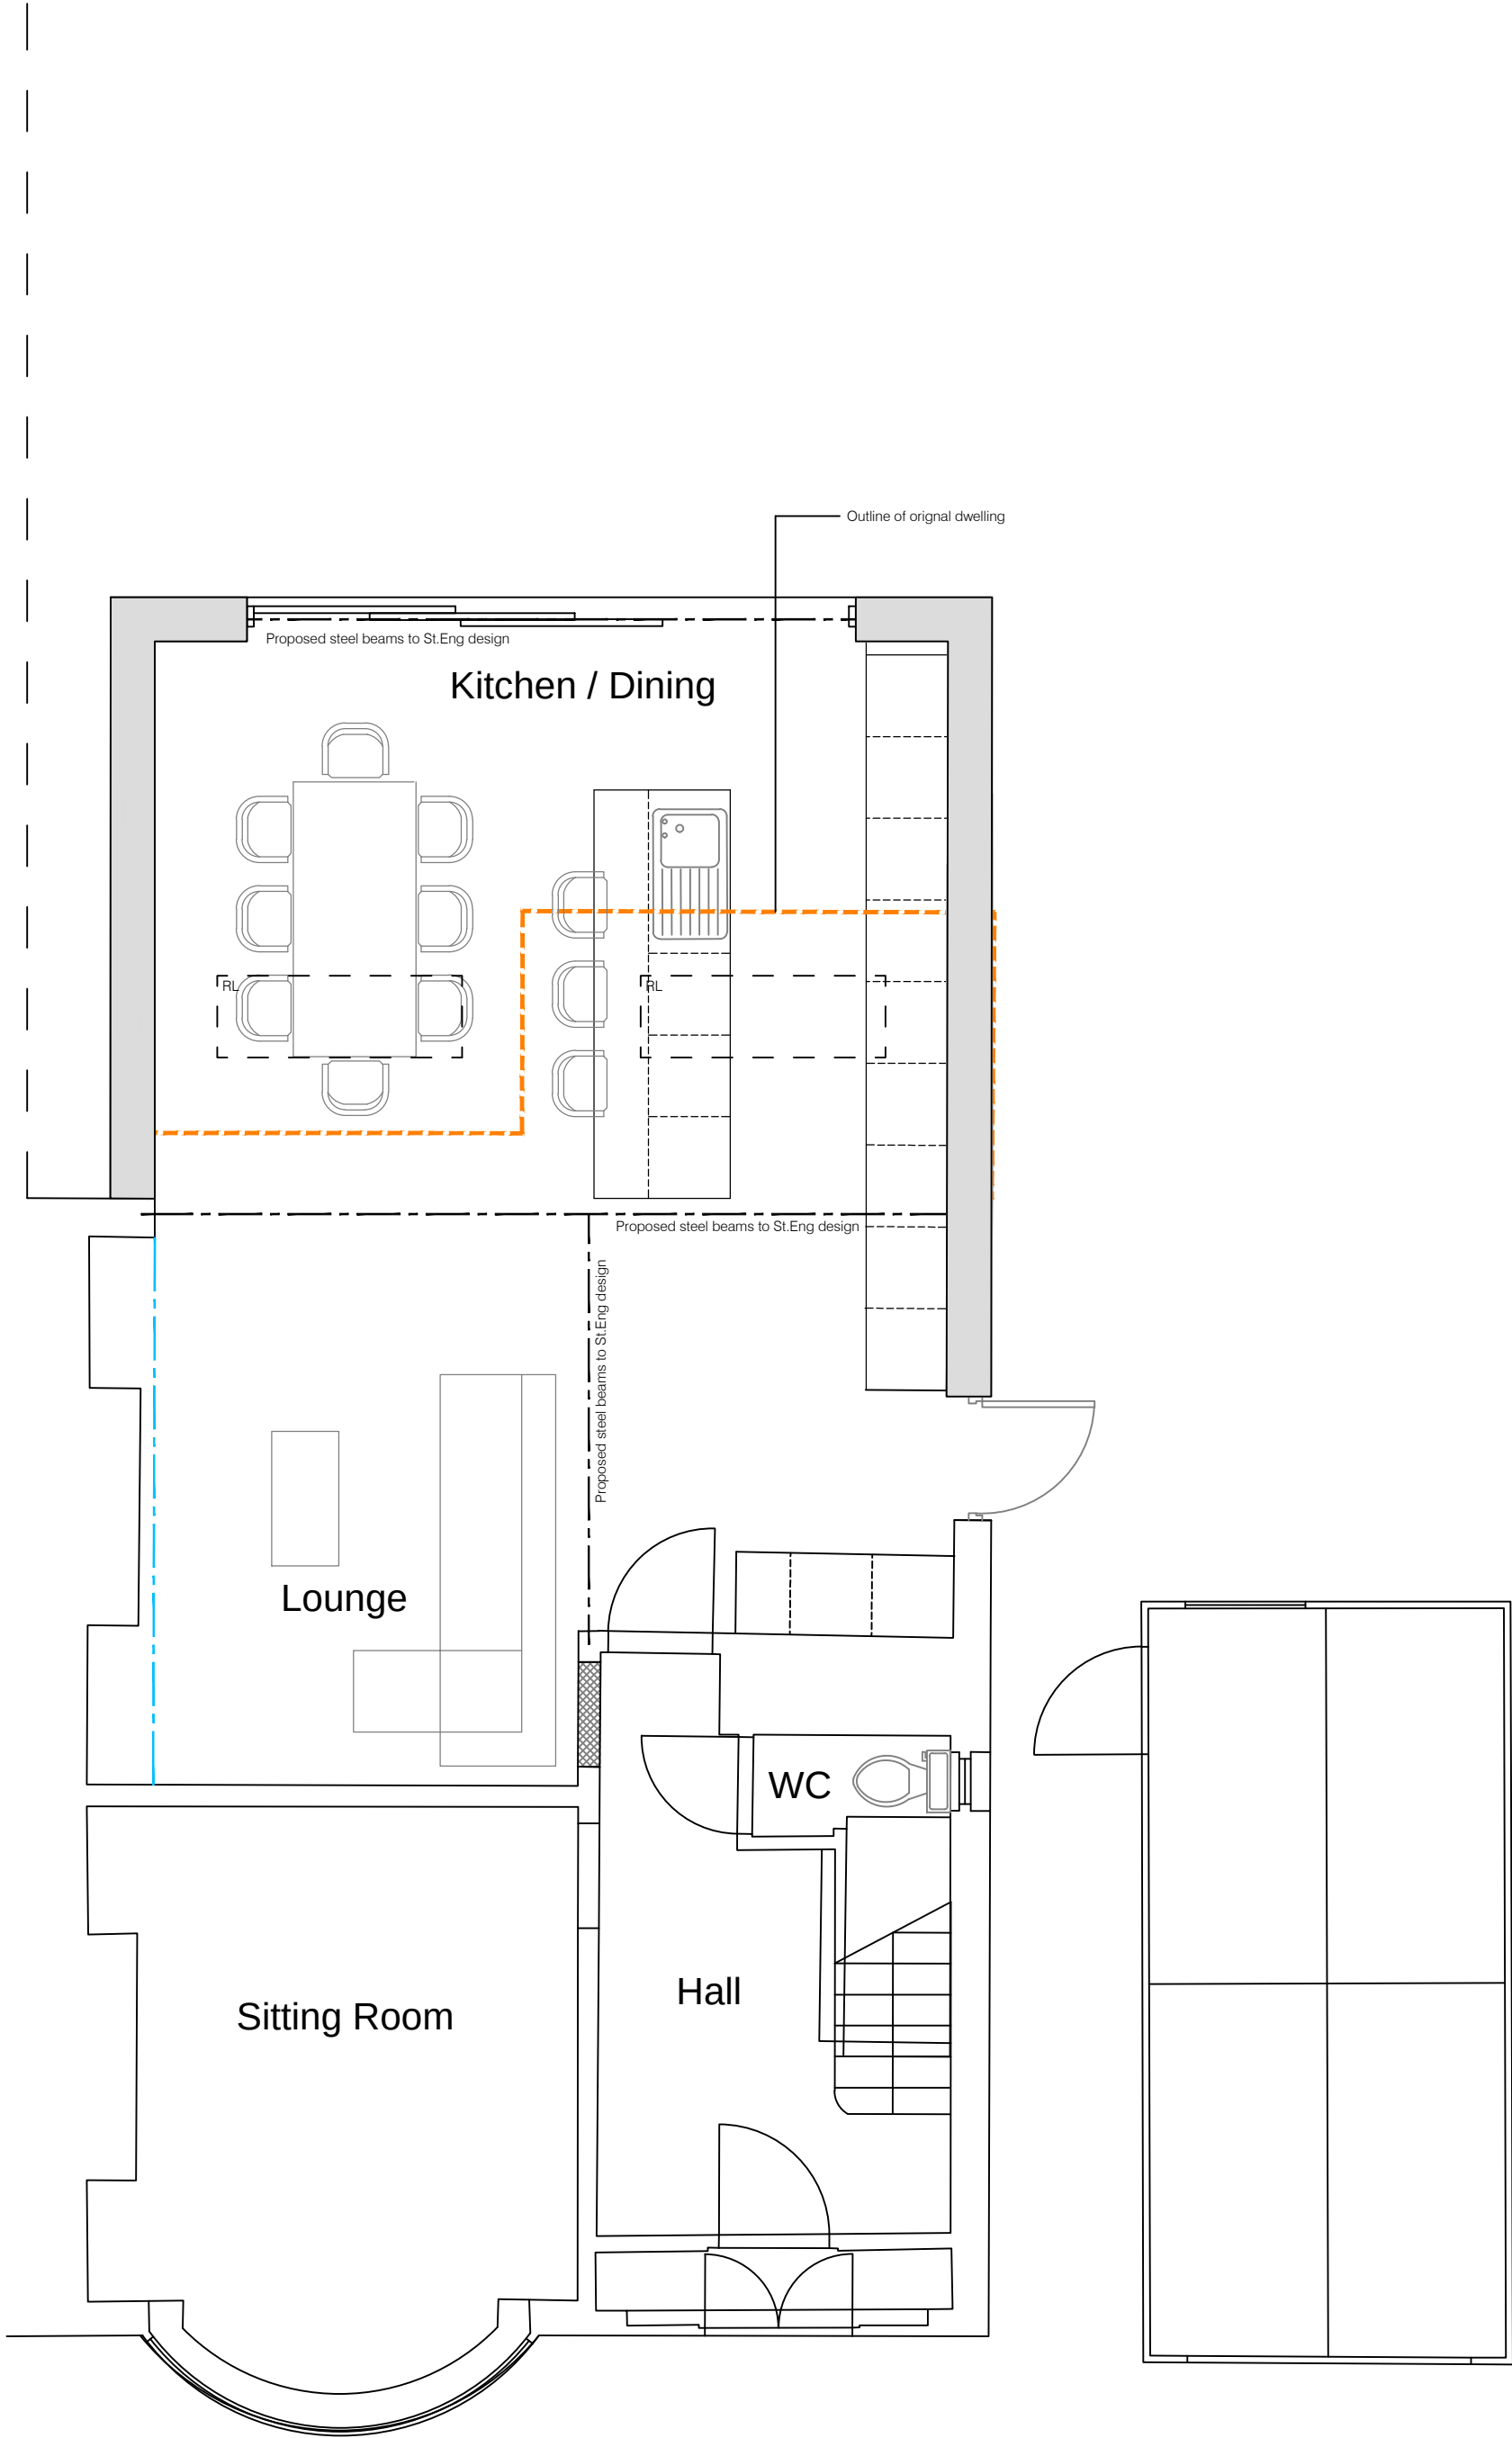

Ground Floor Plan

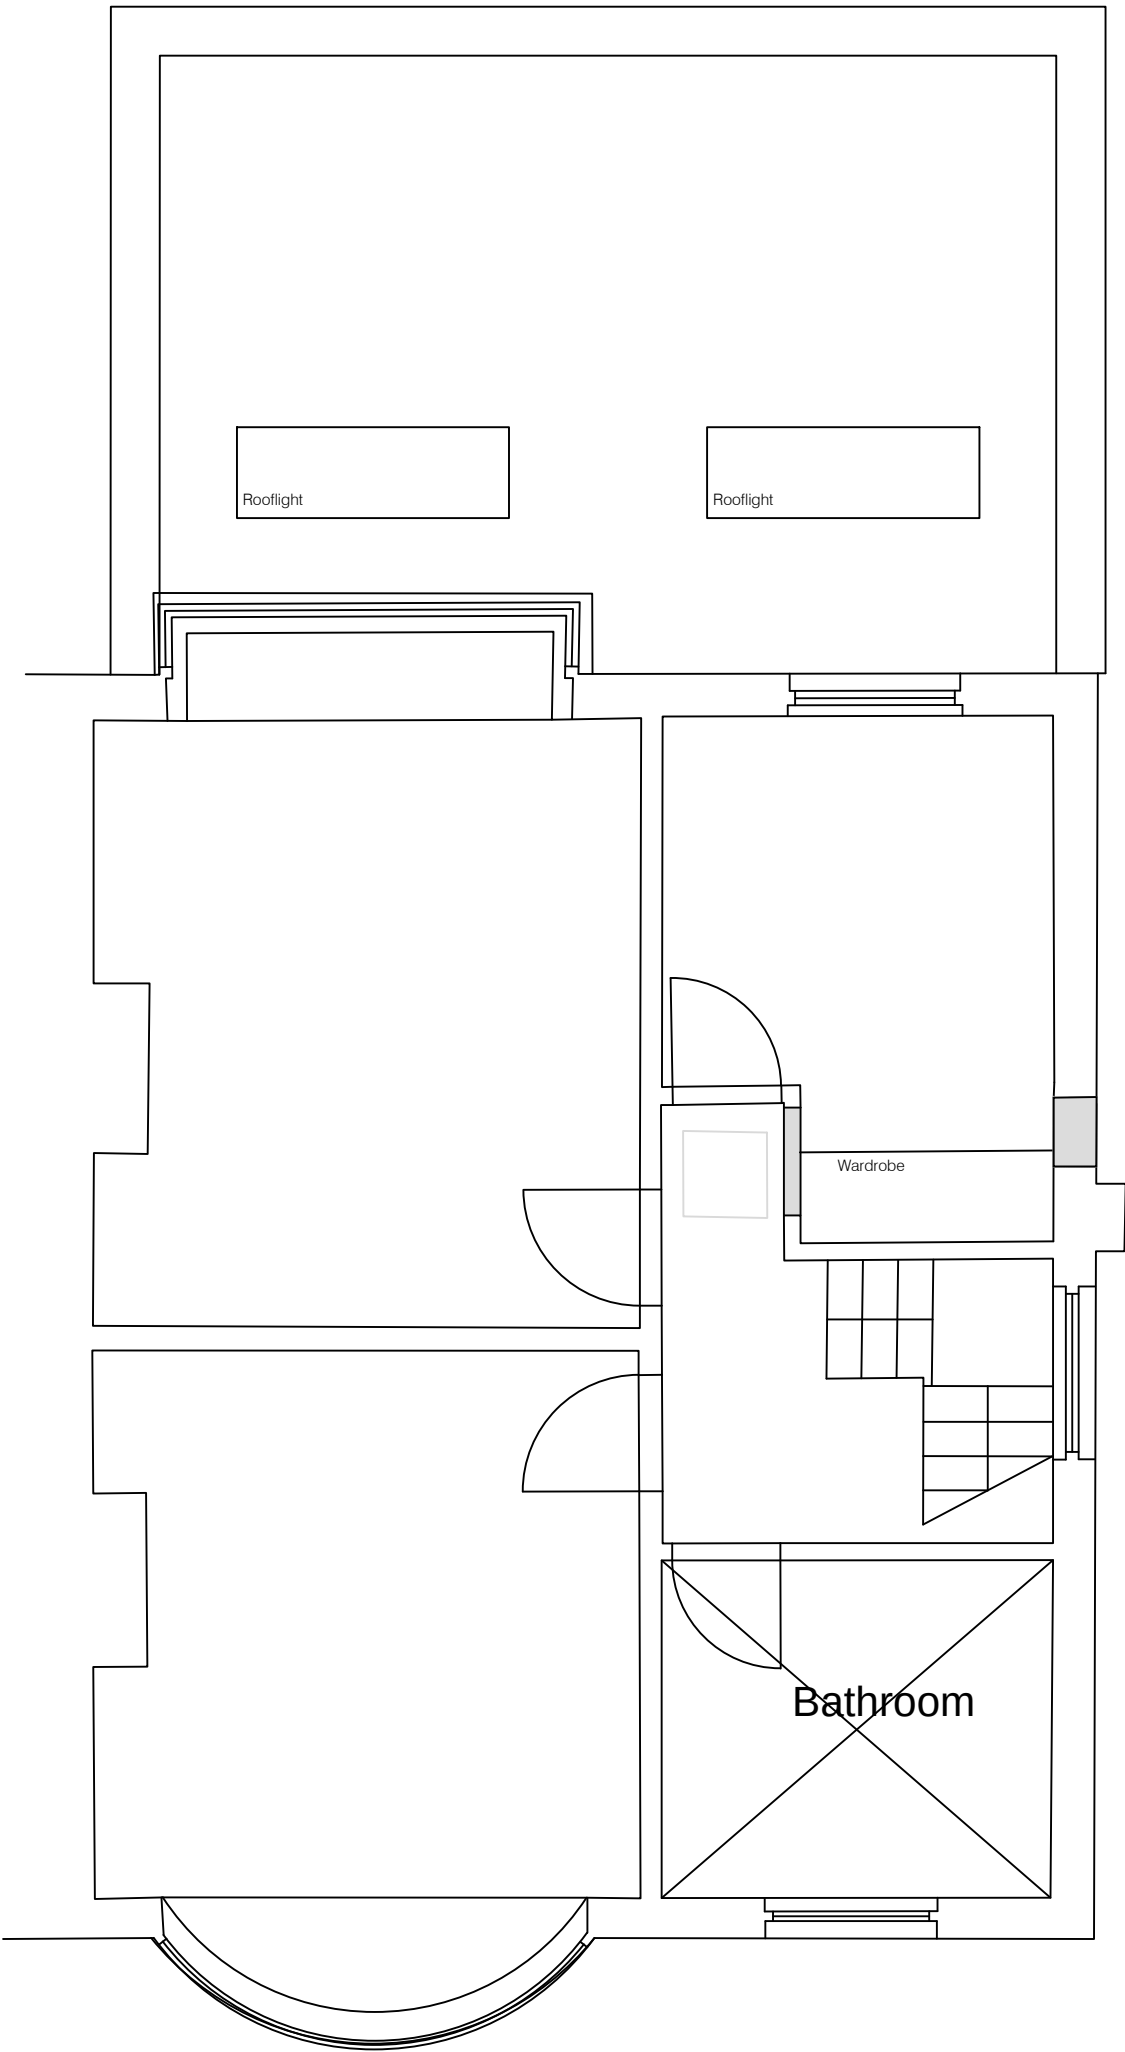

First Floor Plan

Revision	Date	Revision note	Notes
A	16.02.2022	First Issue	