


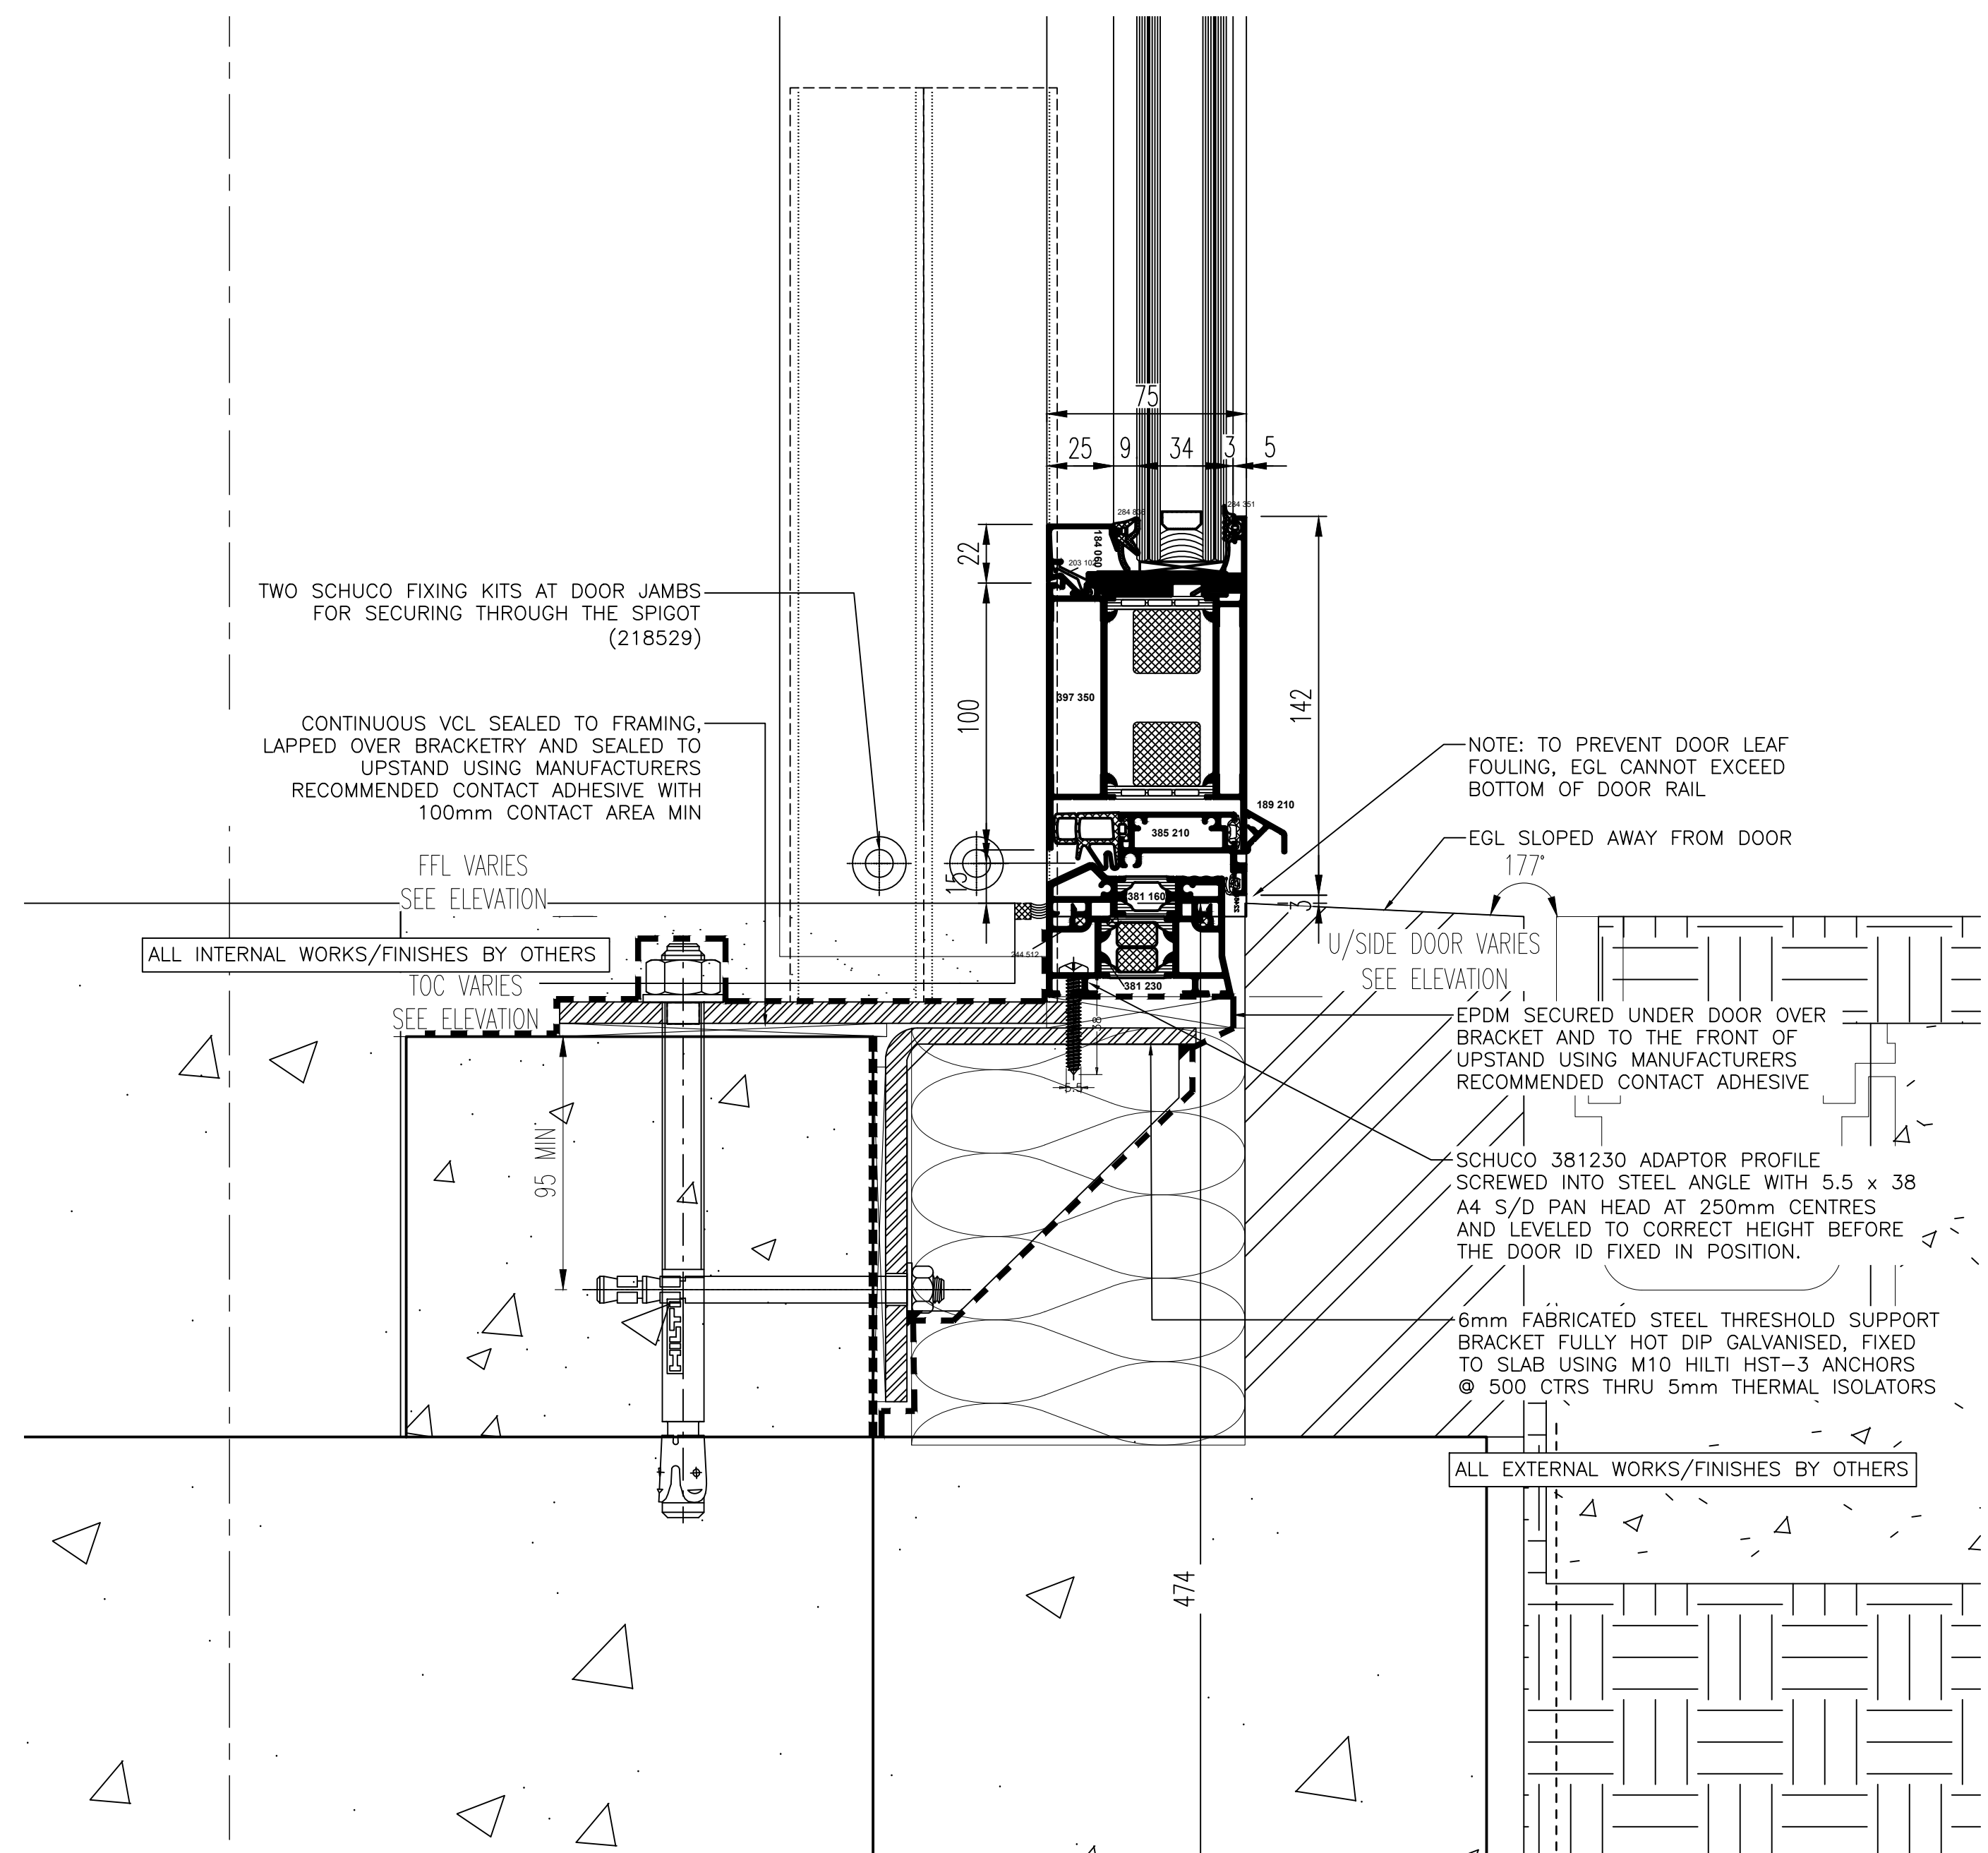

CURRENT DRAWING STATUS		
CONSTRUCTION		
REV	DATE	REVISION
00	09/04/19	FOR REVIEW
P01	26/07/19	REVISED TO RE-APPROVAL
P02	16/10/20	UPDATED TO COMMENTS
P03	21/01/21	UPDATED TO COMMENTS
C01	22/03/21	ISSUED FOR CONSTRUCTION
C02	23/07/21	ISSUED FOR CONSTRUCTION
C03	08/09/21	MINOR ANNOTATION CHANGES
ARCHITECT: CHAPMAN TAYLOR		
CLIENT: FAR EAST CONSORTIUM		
CONTRACTOR: WESTFIELDS & CZCG J.V.		
CONTRACT: MEADOWSIDE PLOTS 2 & 3		
DRG. TITLE: EWS-111/113 DETAIL 07 VERT SECTION DOOR THRESHOLD		
 Glasshus Facades Ltd. CENTURY OFFICES PLOT 2175 THORPE PARK LEEDS LS15 8ZB		
DO NOT SCALE IF IN DOUBT ASK		
DRAWN:	SA	DATE: 09/04/18
SCALE:	NTS@A1	CHECKED: SC
DRG. No.:		ISSUE/REV:
1002-Y-GHF-DRG-02-ZZ-0007		C03