

Level: FRL
FFL: +83.790

Level: 14
FCL: +82.690

Vertical aluminium
fins in a dark
tone with anodised finish

Level: 14
FFL: +80.260


Level: 13
FCL: +79.740

Level: 13
FFL: +76.860

Level: 12
FCL: +76.340

Glazed balustrade set within
depth of window frame system,
creating Juliet balconies

ELEVATION DETAIL

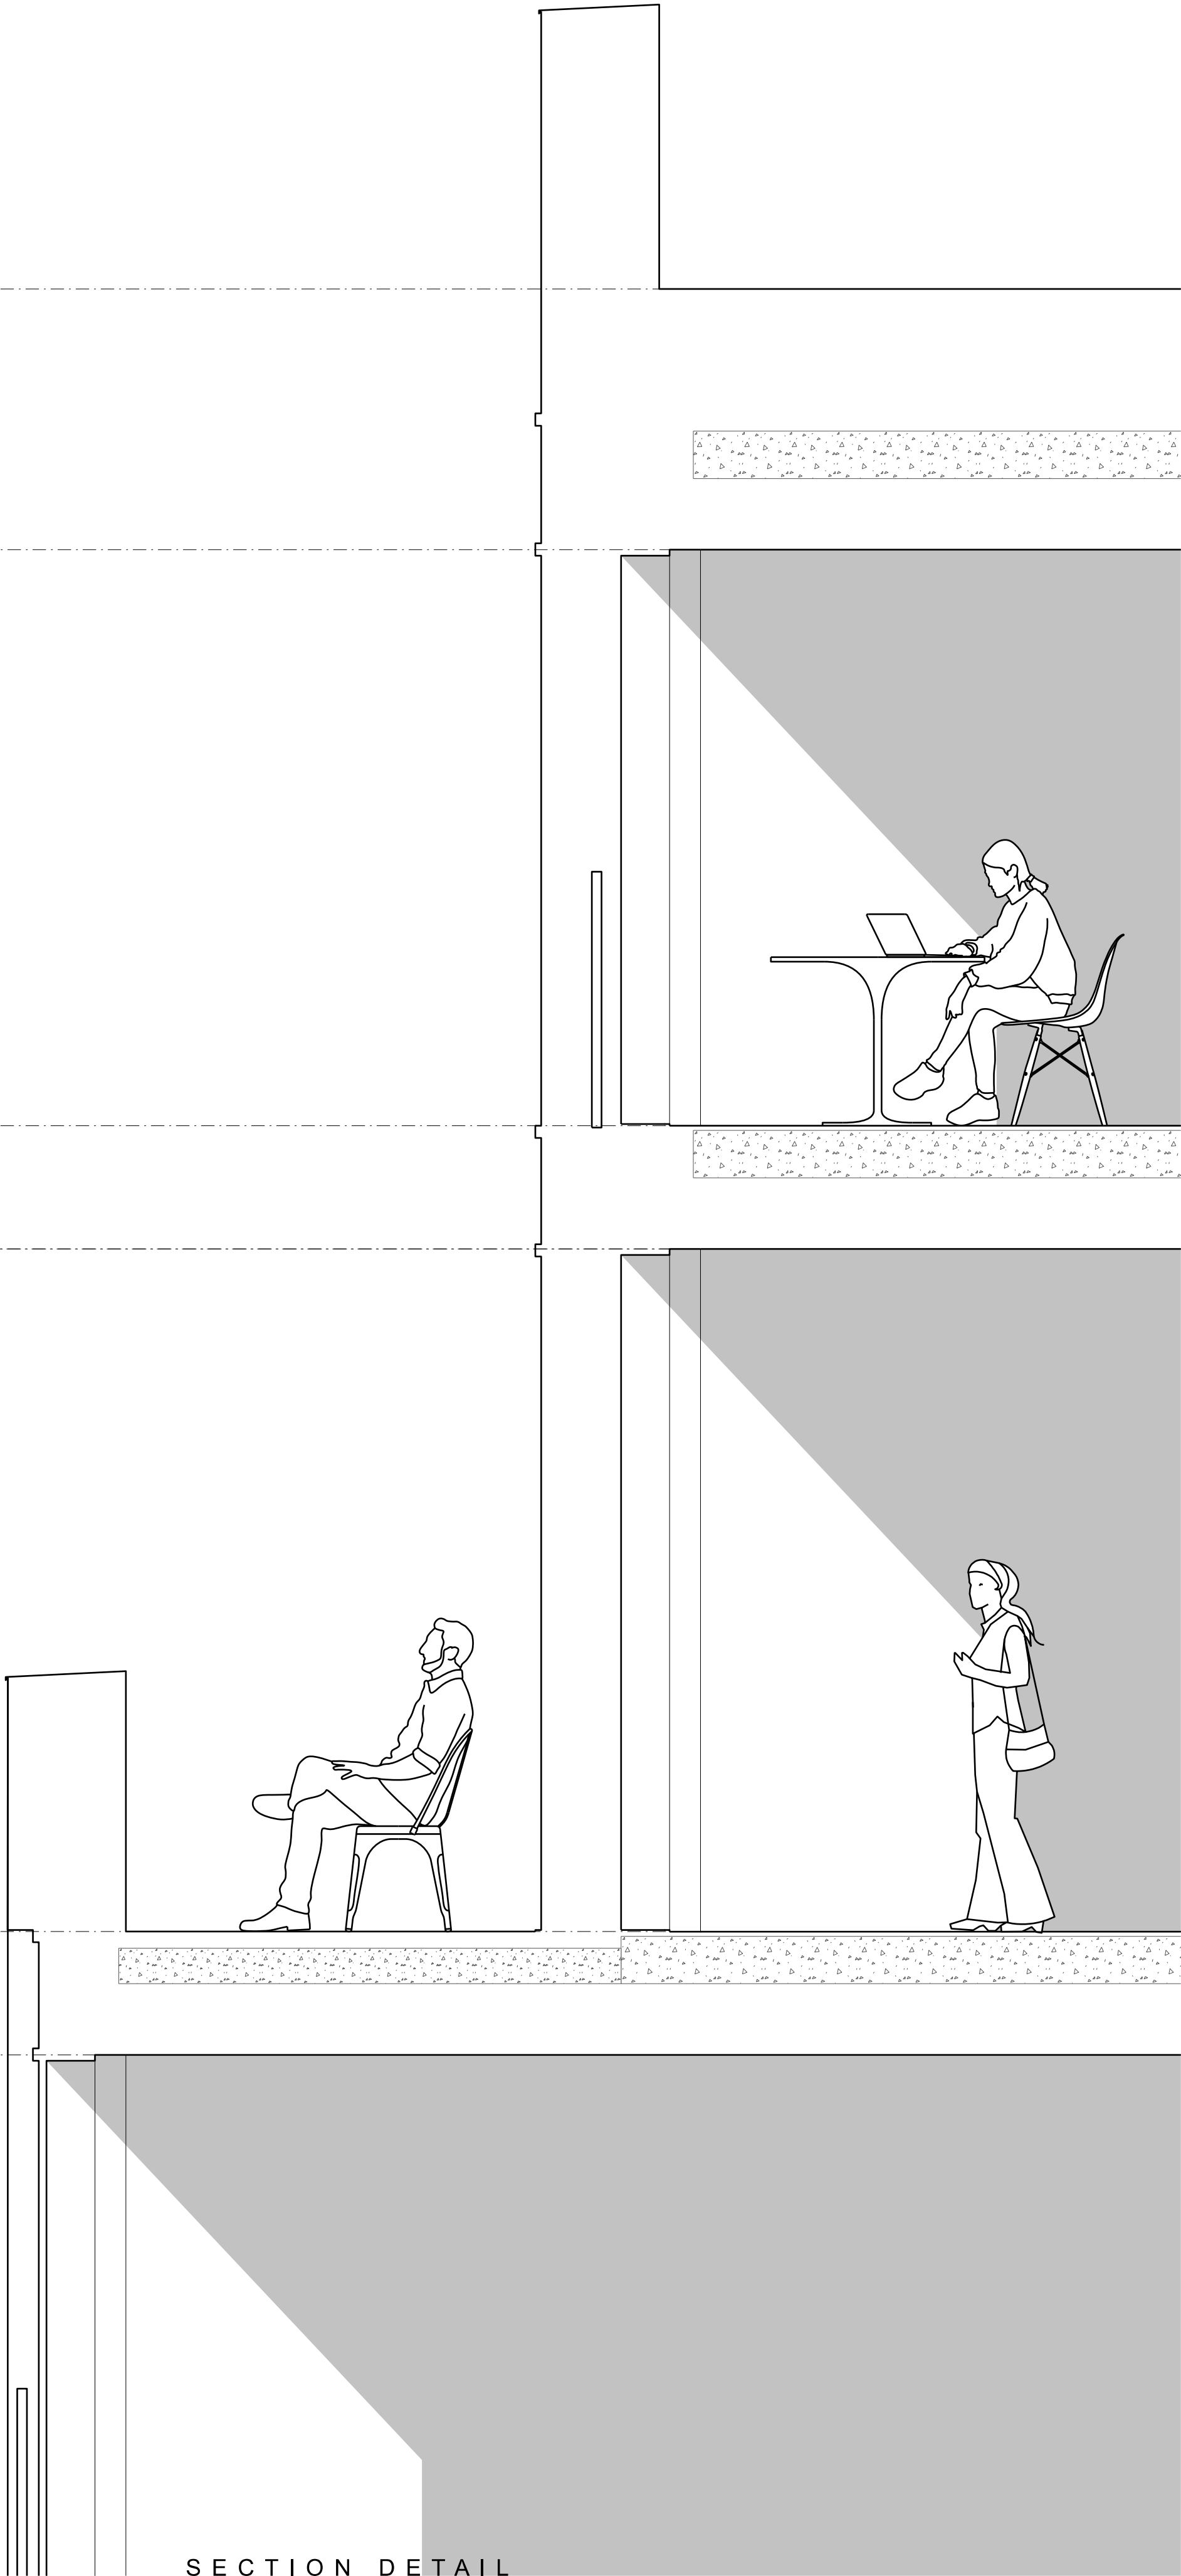

A 13/05/22 Louvers amended to perforated panels. Issued for Planning.

REV: DATE: DETAILS:

5plus architects

Manchester, 0161 228 0211
Fourth Floor, The Hive, 47 Lever Street,
Manchester M1 1FN
London, 0207 253 7644
The Leather Market, Weston Street,
London SE1 3ER
5plusarchitects.com

PROJECT:
M1 Piccadilly
Store Street
TITLE:
Upper Floors
Bay Study

SCALE: 1:20 @ A1
ORIGIN DATE: 10/01/22
DRAWN: MS
CHECKED: PN

STATUS:
Information

PROJECT DRAWING NO:
05868_ B1_10_4203

REV:
A