


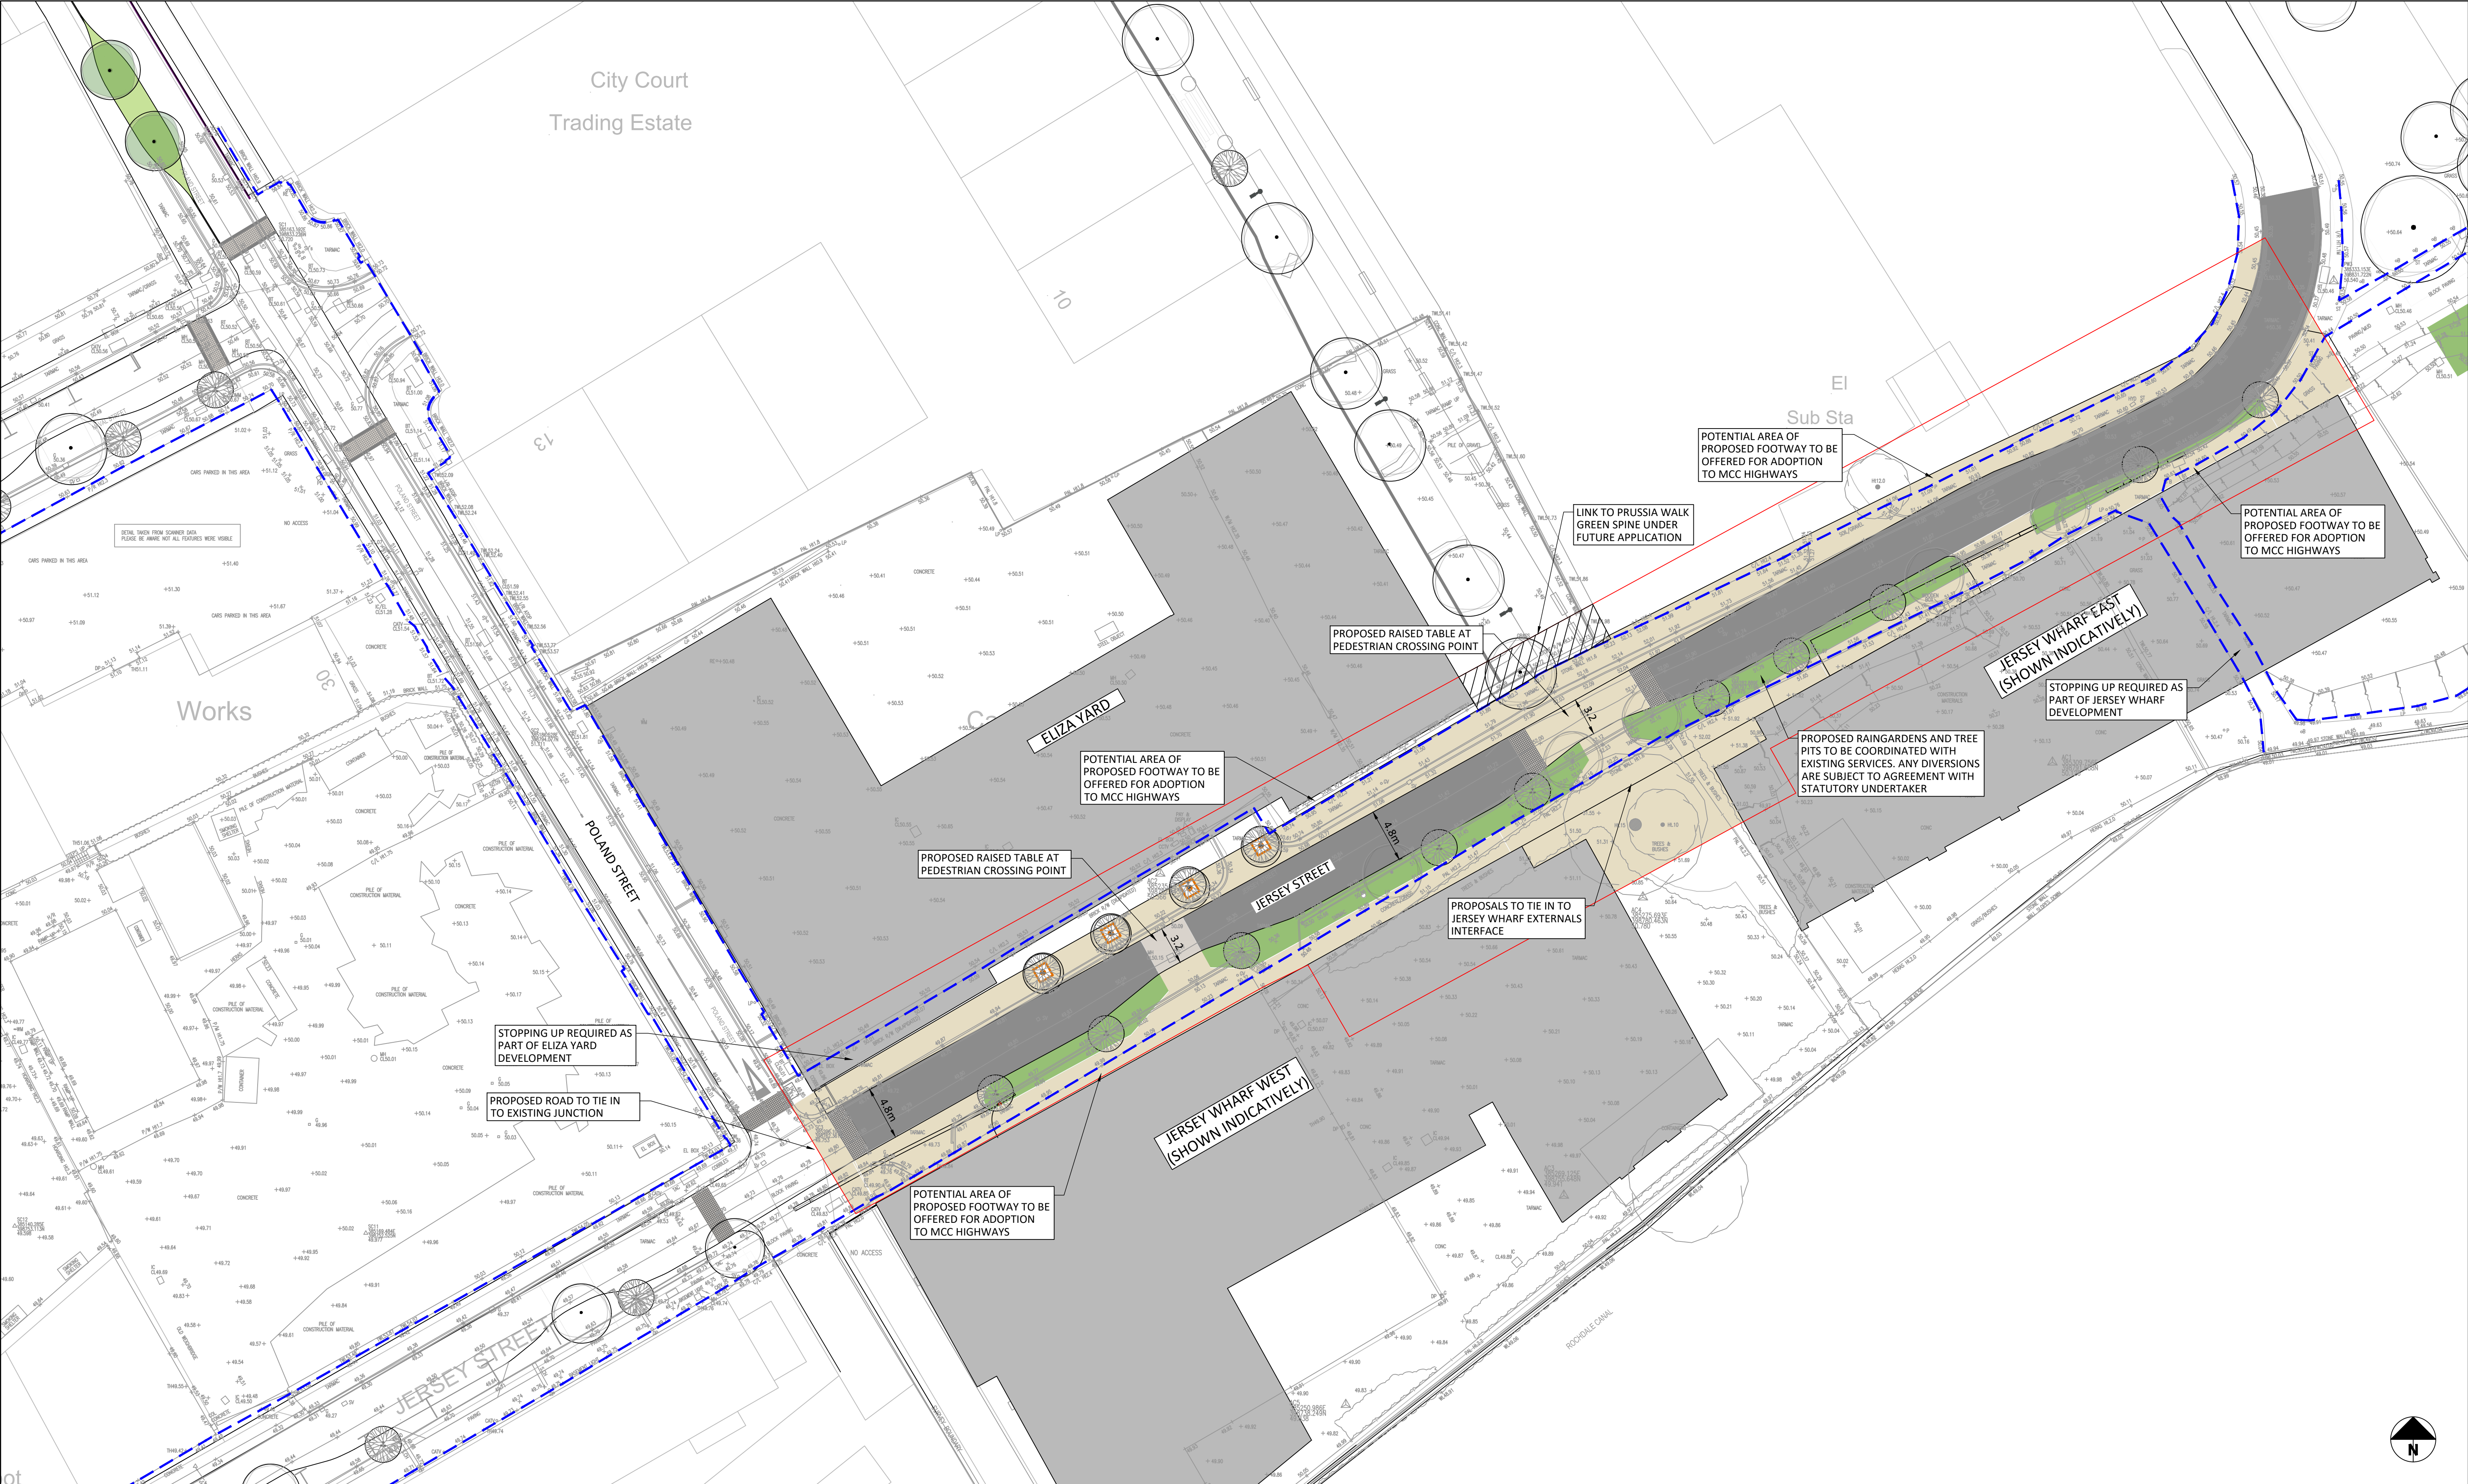

- Standard Notes
1. This drawing is to be read in conjunction with all relevant Architect's and Engineer's drawings and the specification.
 2. This drawing should not be scaled.
 3. All dimensions are to be verified by the contractor on site.
 4. All discrepancies should be reported to the C.A. prior to the commencement of the works.

- Notes and Keys
- EXISTING HIGHWAY BOUNDARY (SHOWN INDICATIVELY)
 - PROPOSED PLANNING BOUNDARY
 - PROPOSED CARRIAGEWAY
 - PROPOSED FOOTWAY
 - PROPOSED RAINGARDEN
 - PROPOSED TREE PIT LOCATION
 - PRUSSIA WALK LINK AREA

ALL WORKS SUBJECT TO
DETAILED DESIGN

ALL PROPOSALS SUBJECT TO
SECTION 278 APPROVAL

THIRD PARTY INFORMATION REFERENCED IN THIS
DRAWING INCLUDES


TOPOGRAPHICAL SURVEY DATED 15.02.2021
UNDERTAKEN BY MALCOLM HUGHES CHARTERED
LAND SURVEYORS

ORDNANCE SURVEY BACKGROUND SUPPLIED BY
AECOM RECEIVED 21.06.2021

CIVIC ENGINEERS DO NOT GUARANTEE THE
ACCURACY OF THESE FILES AND WOULD
RECOMMEND SITE VERIFICATION PRIOR TO THE
COMMENCEMENT OF CONSTRUCTION PHASE.

29.03.22	P01	ISSUED FOR PLANNING	ZG	NH
Date	Rev	Description	Drawn	Chk

Project	Poland Street Ancoats
Title	Jersey Street Proposed Highway General Arrangement
Project Number	1826-01
Scale @ A1	1:250
Date Created	MAR' 22
Drawn	ZG
Checked	CFK
Suitability	S3

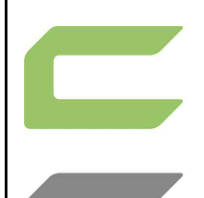

Civic Engineers

MANCHESTER Carver's Warehouse, 77 Dale Street, Manchester, M1 2HG. Tel: 0161 226 6701
LONDON Rents Wharf, 51 Mill Street, London SE1 2AR. Tel: 020 7253 8977
GLASGOW Tower Works, Unit 22-23, Globe Road, Leeds LS11 5DS. Tel: 0113 2025 130
Gresham Chambers, 45 West Nile St, Glasgow, G1 2PP. Tel: 0141 570 1809

www.civicingengineers.com

Status

PRELIMINARY

Drawing Number

1826-01-CIV-XX-XX-D-H-40010

Revision

P01