


NOTES:

1. THIS DRAWING IS COPYRIGHT AND THE PROPERTY OF BELL MUNRO CONSULTING LTD. THE DRAWING MUST NOT BE REPRODUCED IN PART OR IN WHOLE WITHOUT PRIOR WRITTEN AUTHORITY.
2. THIS DRAWING MUST NOT BE SCALED BY EITHER CONTRACTORS OR OTHER CONSULTANTS AND OPERATIONAL PERSONNEL. ANY SUCH SCALING WILL BE CONSIDERED TO BE BELL MUNRO CONSULTING PRIOR TO CONSTRUCTION / FABRICATION COMMENCING.
3. THIS DRAWING MUST BE READ IN CONJUNCTION WITH THE RELEVANT BIC SPECIFICATIONS TOGETHER WITH THE APPROPRIATE ARCHITECTS AND SERVICES CONSULTANTS DRAWINGS AND SPECIFICATIONS.

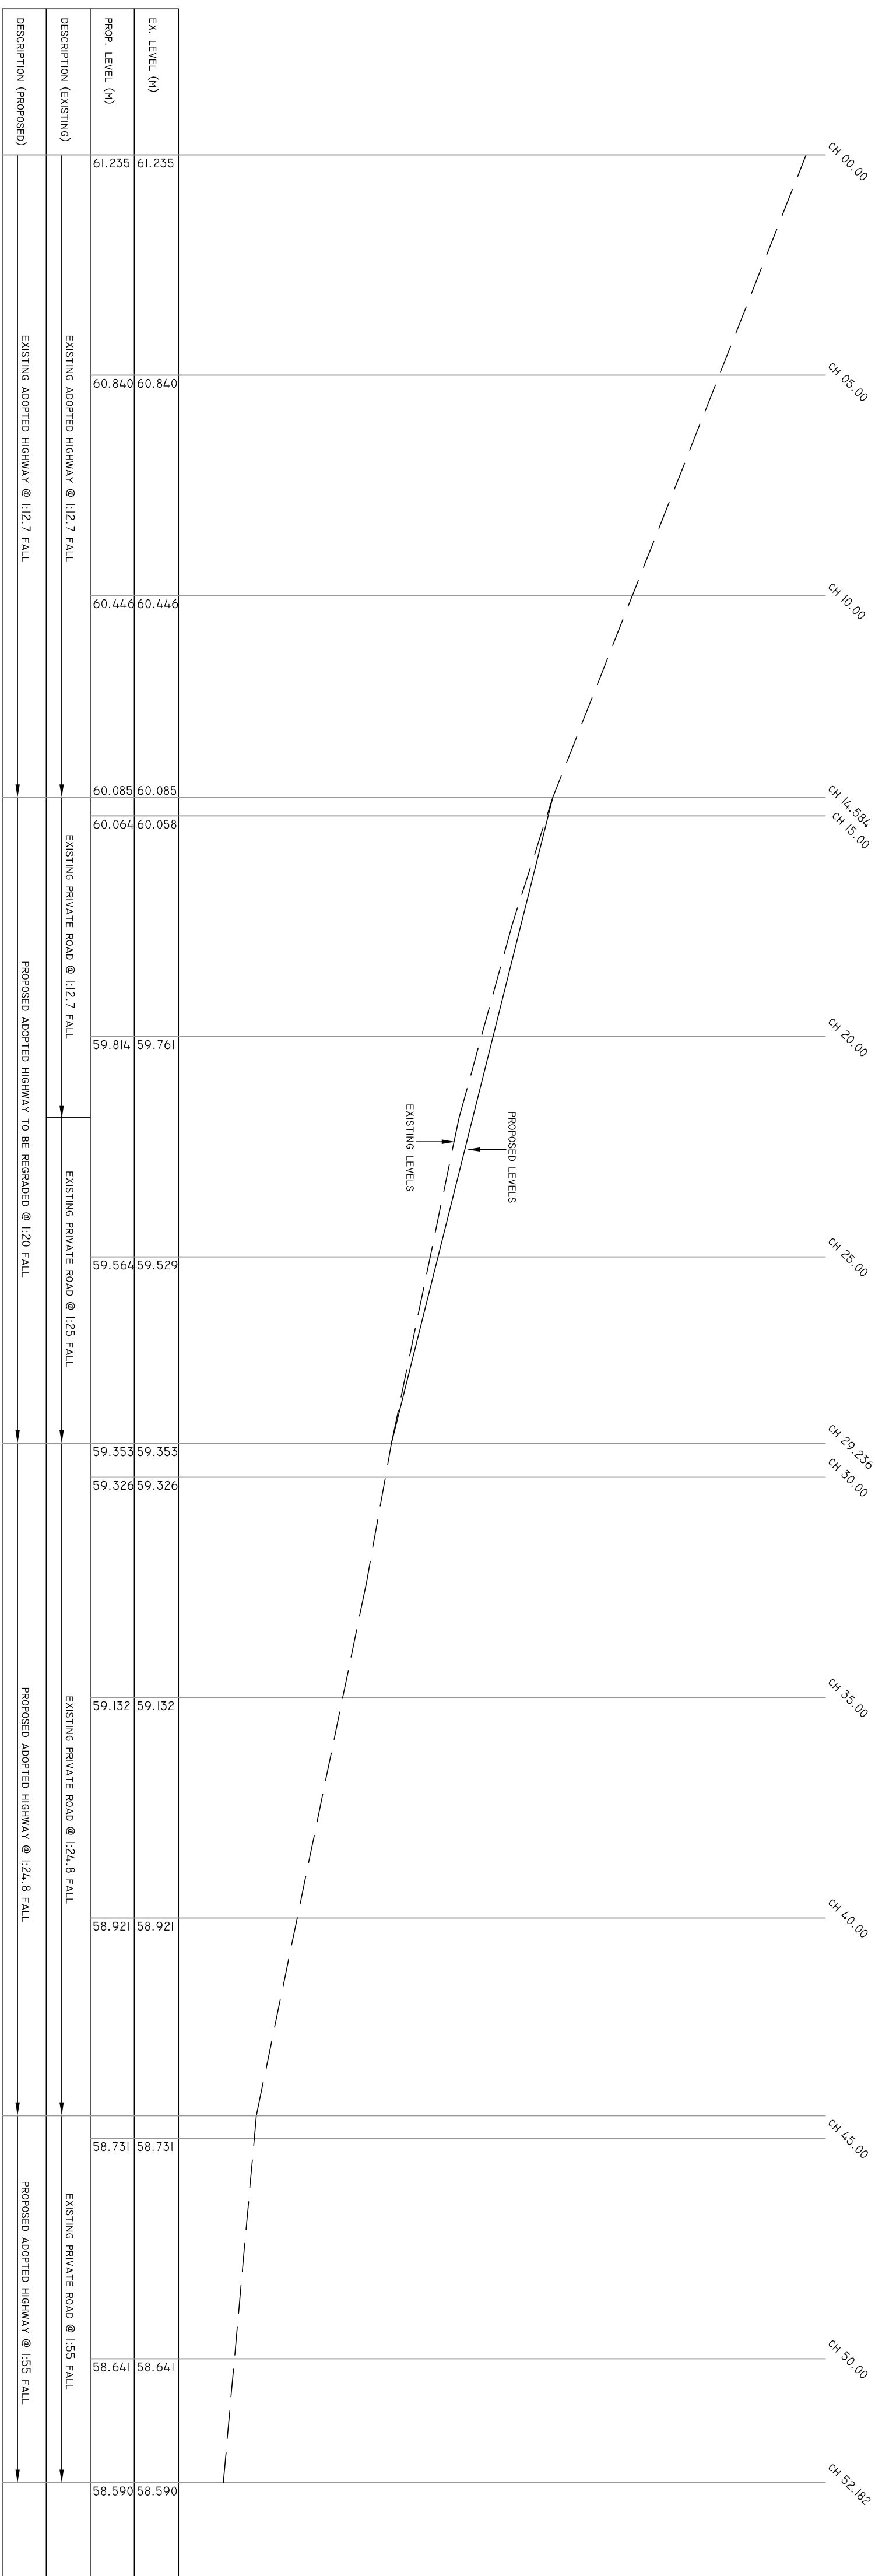

EXISTING LAYOUT AND LEVELS
1:100 @ A1 HORIZONTALLY
1:500 @ A1 VERTICALLY
1:200 @ A3 HORIZONTALLY
1:1000 @ A3 VERTICALLY

PROPOSED LEVELS		EXISTING LEVELS	
EA. LEVEL (M)	59.760	59.960	59.960
PROP. LEVEL (M)	59.922	59.969	59.969
DESCRIPTION (EXISTING)	PRIVATE @ 127.1 CROSSFALL	PRIVATE @ 140.3 CROSSFALL	PRIVATE @ 140.3 CROSSFALL
DESCRIPTION (PROPOSED)	PRIVATE @ 110.6 CROSSFALL	PRIVATE @ 110.5 CROSSFALL	PRIVATE @ 110.5 CROSSFALL

SECTION A-A

- ```

1:100 @ A1 HORIZONTALLY
1:500 @ A1 VERTICALLY
1:200 @ A3 HORIZONTALLY
1:1000 @ A3 VERTICALLY

```

| EX. LEVEL (m) | PROPOSED LEVELS            | EXISTING LEVELS            | PROPOSED LEVEL (m) |
|---------------|----------------------------|----------------------------|--------------------|
| 59.777        | PRIVATE @ 11/2.5 CROSSFALL | PRIVATE @ 11/2.5 CROSSFALL | 59.950             |
| 59.655        | PRIVATE @ 11/2.5 CROSSFALL | PRIVATE @ 11/2.5 CROSSFALL | 59.950             |
| 59.999        | PRIVATE @ 11/2.5 CROSSFALL | PRIVATE @ 11/2.5 CROSSFALL | 59.950             |
| 59.65         | PRIVATE @ 11/2.5 CROSSFALL | PRIVATE @ 11/2.5 CROSSFALL | 59.950             |
| 59.816        | PRIVATE @ 11/2.5 CROSSFALL | PRIVATE @ 11/2.5 CROSSFALL | 59.950             |
| 59.770        | PRIVATE @ 11/2.5 CROSSFALL | PRIVATE @ 11/2.5 CROSSFALL | 59.950             |
| 59.950        | PRIVATE @ 11/2.5 CROSSFALL | PRIVATE @ 11/2.5 CROSSFALL | 59.950             |
| 59.950        | PRIVATE @ 11/2.5 CROSSFALL | PRIVATE @ 11/2.5 CROSSFALL | 59.950             |

SECTION B-B

- ```

I:100 @ A1 HORIZONTALLY
I:500 @ A1 VERTICALLY
I:200 @ A3 HORIZONTALLY
I:1000 @ A3 VERTICALLY

```

PROPOSED LEVELS	EXISTING LEVELS	EX. LEVEL (M)	PROP. LEVEL (M)	DESCRIPTION (EXISTING)	DESCRIPTION (PROPOSED)
		59.590	59.590		
		59.535	59.535		
		59.564	59.564		
		59.432	59.432		
				PRIVATE #118.3	PRIVATE #118.3
				CROSS-FALL	CROSS-FALL
				PRIVATE #120	PRIVATE #120
				CROSS-FALL	CROSS-FALL
				PRIVATE #110.2	PRIVATE #110.2
				CROSS-FALL	CROSS-FALL
		59.837	59.837		

SECTION C-C

- ```

I:100 @ A1 HORIZONTALLY
I:500 @ A1 VERTICALLY
I:200 @ A3 HORIZONTALLY
I:1000 @ A3 VERTICALLY

```

FOR ROAD CHAINAGE AND SECTION  
MARK LOCATION, REFER TO DRAWING  
J7839/SAD03

REGRADING WORKS BETWEEN ROAD  
CHAINAGES 14.584M AND 29.236M

PRELIMINARY SUBJECT  
TO M.C.C COMMENTS

|     |               |          |    |
|-----|---------------|----------|----|
| -   | INITIAL ISSUE | 29.03.22 | AM |
| REV | COMMENTS      | DATE     | BY |

# BMC

BELL MUNRO  
CONSULTING LTD

CONSULTING CIVIL & STRUCTURAL ENGINEERS  
TURNING HOUSE  
5 ARCHWAY  
MANCHESTER  
M15 5SR  
TEL: 0161 2098032  
FAX: 0161 2098033  
EMAIL: CONSULTING@BELLMIURO.CO.UK  
WWW.BELLMIURO.CO.UK

ABRAHAM HALPERN

ND OFF CRESCENT ROAD,  
CRUMPSALL

OLECOTE CLOSE SECTIONS

|    |    |       |       |
|----|----|-------|-------|
| AM | CM | 1:200 | 03.22 |
|----|----|-------|-------|

J7839/SAD03