



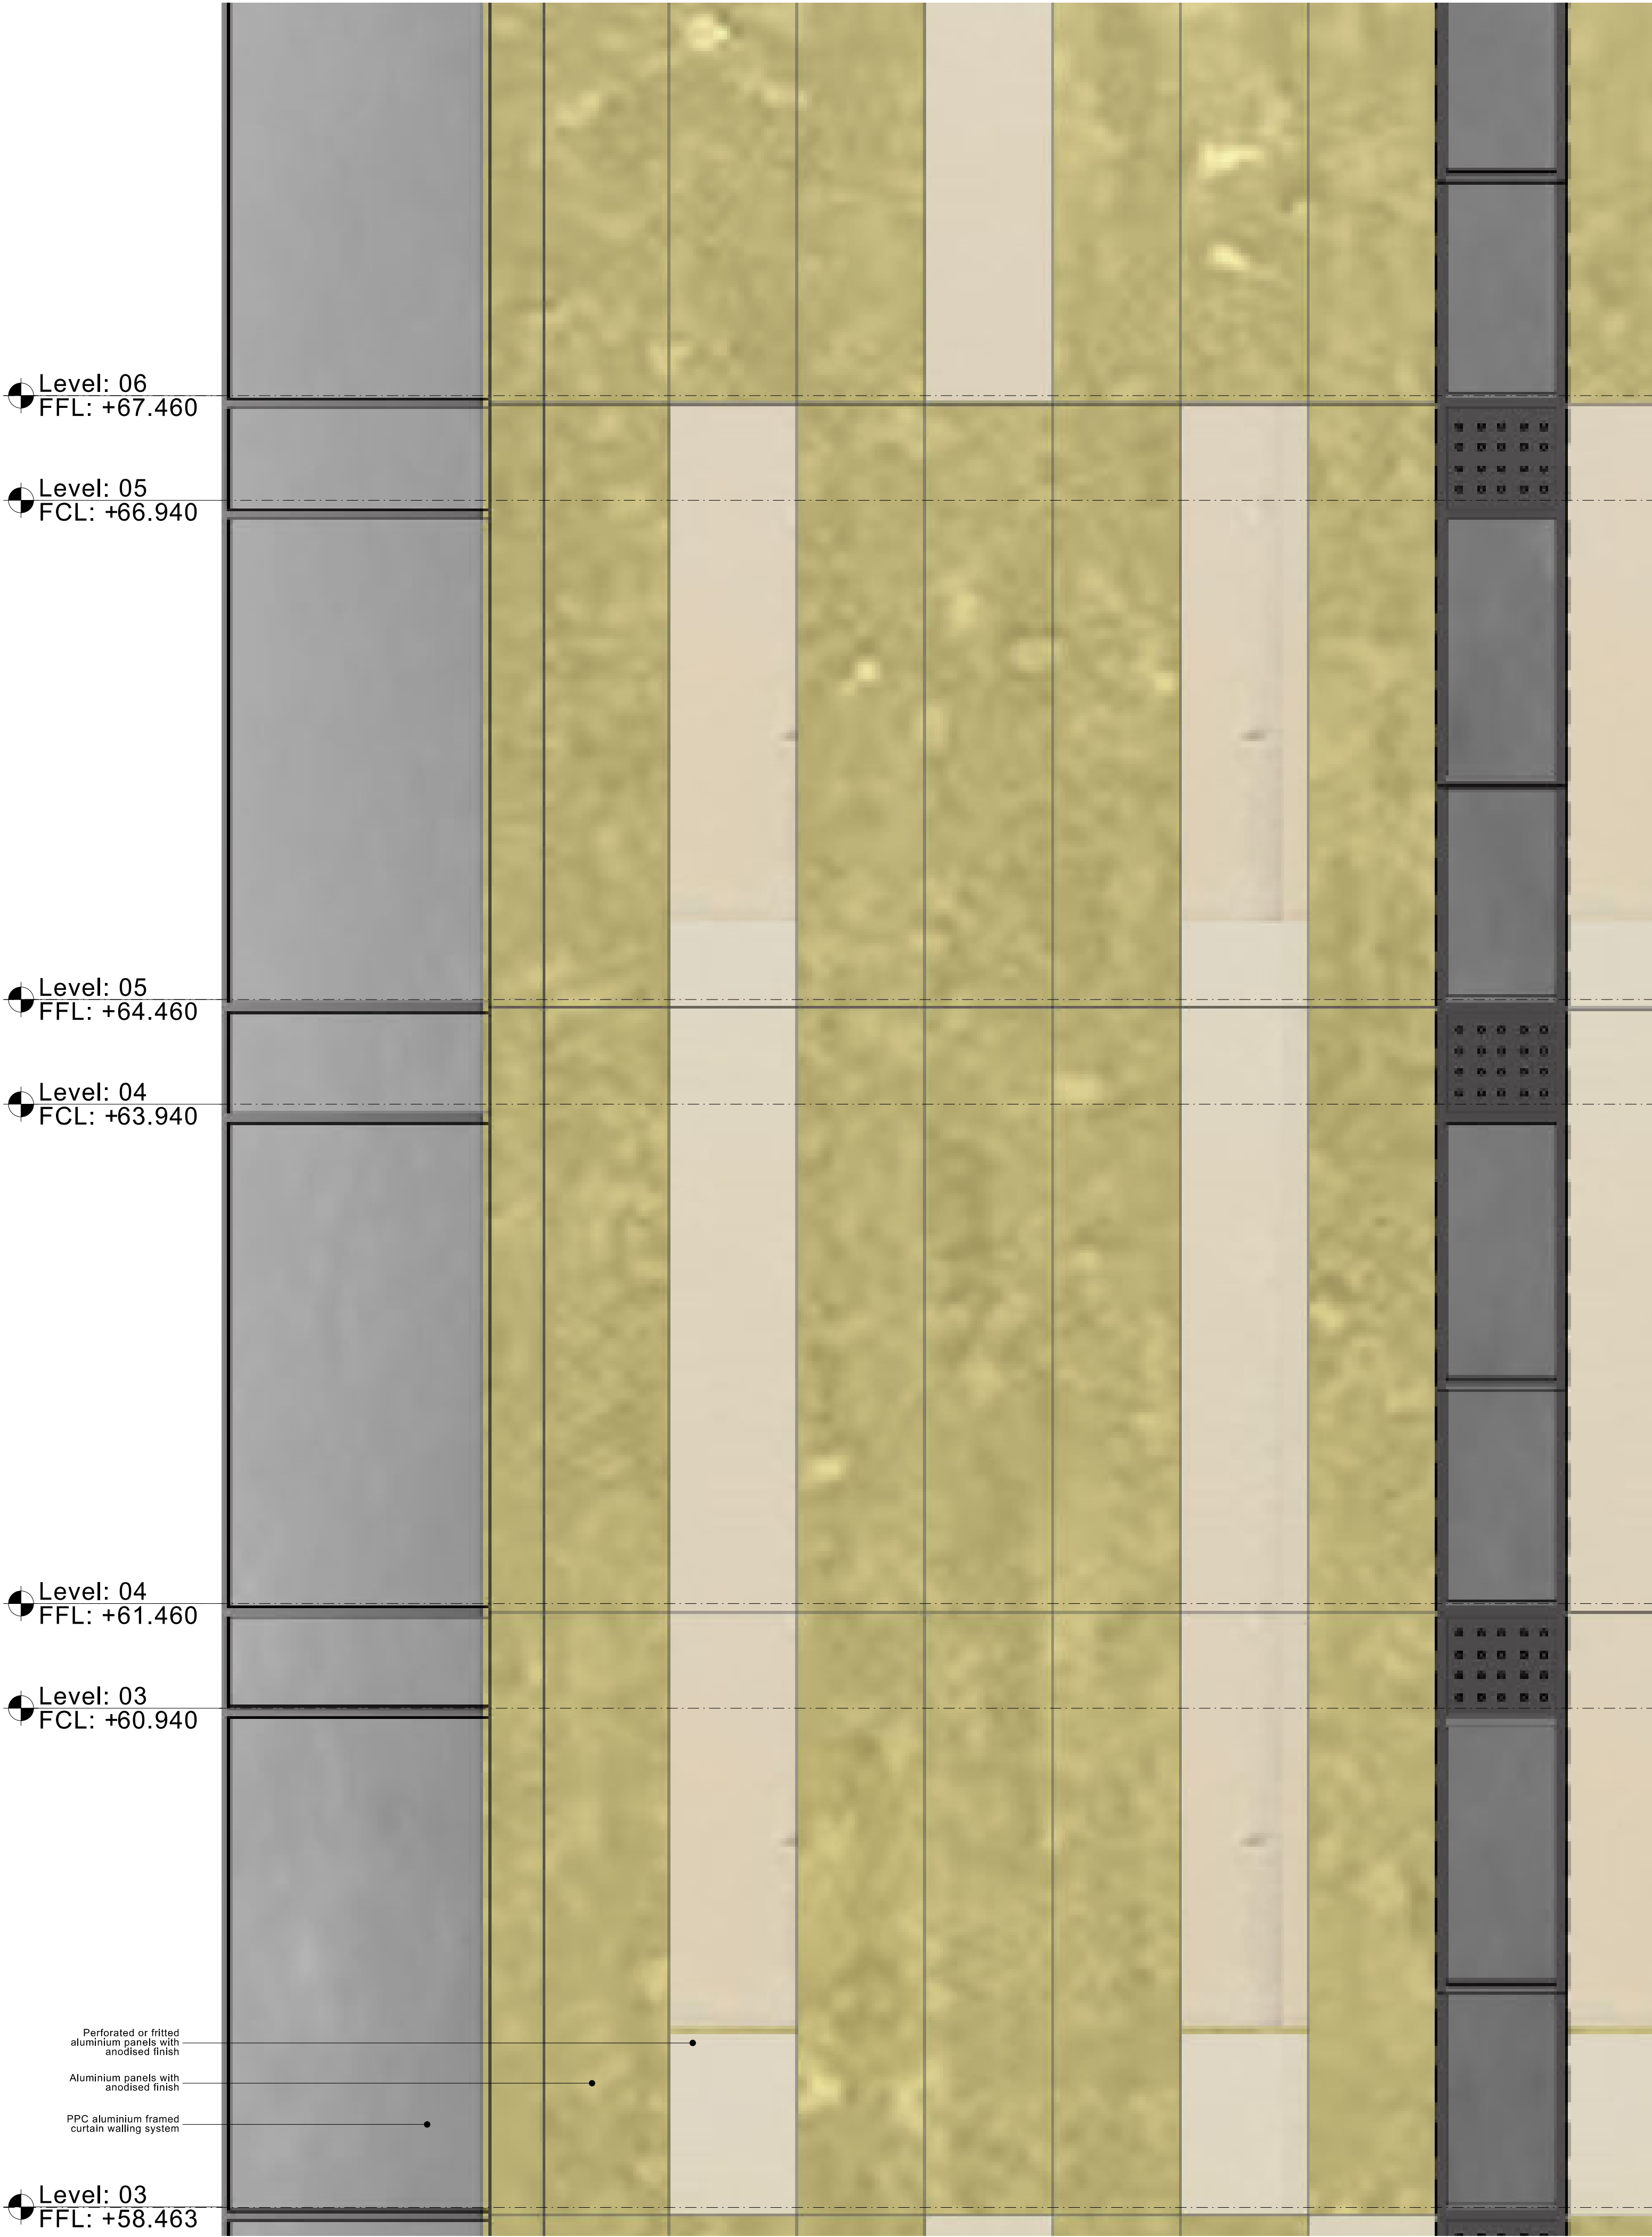

ELEVATION DETAIL

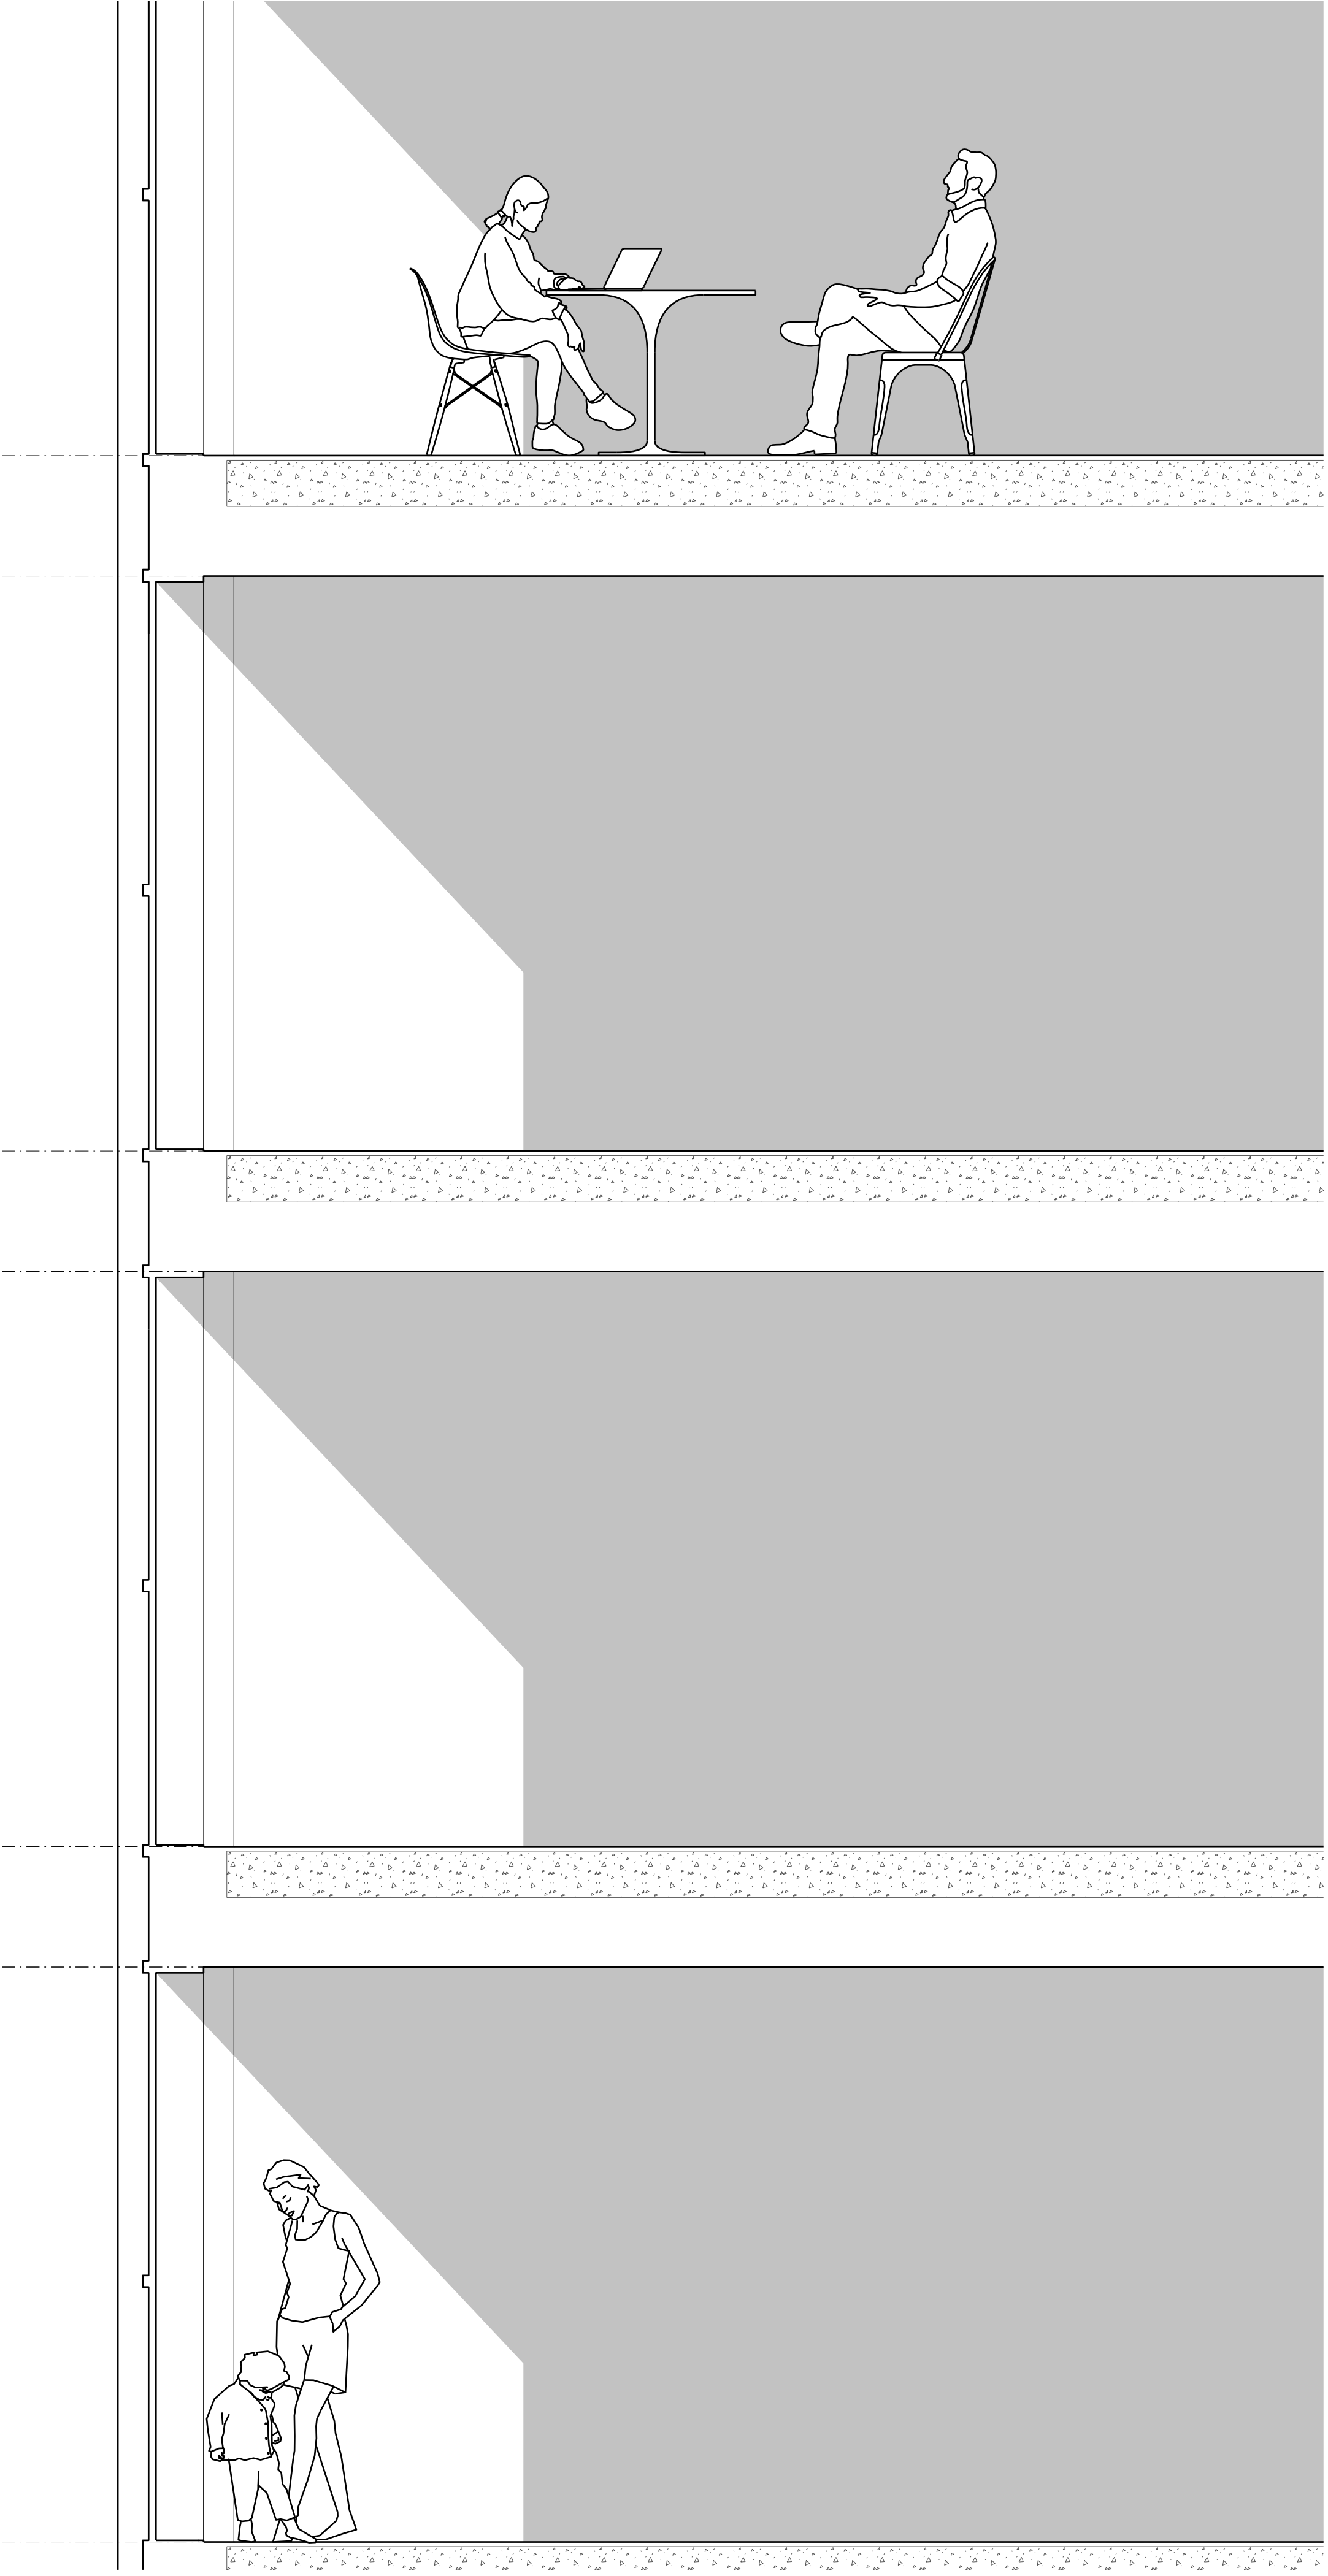

SECTION DETAIL

Copyright of this drawing is vested in 5plus Architects and it must not be copied or reproduced without written consent. Figures dimensions only are to be taken from this drawing. Do not scale from this drawing. All Contractors must add the date and are responsible for adding and checking all dimensions relative to that work. 5plus Architects are to be advised of any variation between drawings and site conditions. Electronic files drawings issued as 'read only' and should not be manipulated for reproduction. All dimensions and levels should be 'read only' from those values stated in text, on the drawings. **CONSTRUCTION** - It is considered that the proposed works are within the scope of a competent Contractor and as such no contract documents have been identified, refer to relevant prior Schedule Designers Risk Assessment

A	13/05/22	Louvers amended to perforated panels. Issued for Planning.
REV:	DATE:	DETAILS:

5plus architects

Manchester, 0161 228 0211
Fourth Floor, The Hive, 47 Lever Street,
Manchester M1 1FN

London, 0207 253 7644
The Leather Market, Weston Street,
London SE1 3ER

5plusarchitects.com

PROJECT:
M1 Piccadilly
Store Street
TITLE:
Typical Floor
Bay Study

SCALE: 1:20 @ A1
ORIGIN DATE: 10/01/22
DRAWN: MS
CHECKED: PN

STATUS:
Information

PROJECT DRAWING NO: 05868_B1_10_4202
REV: A