


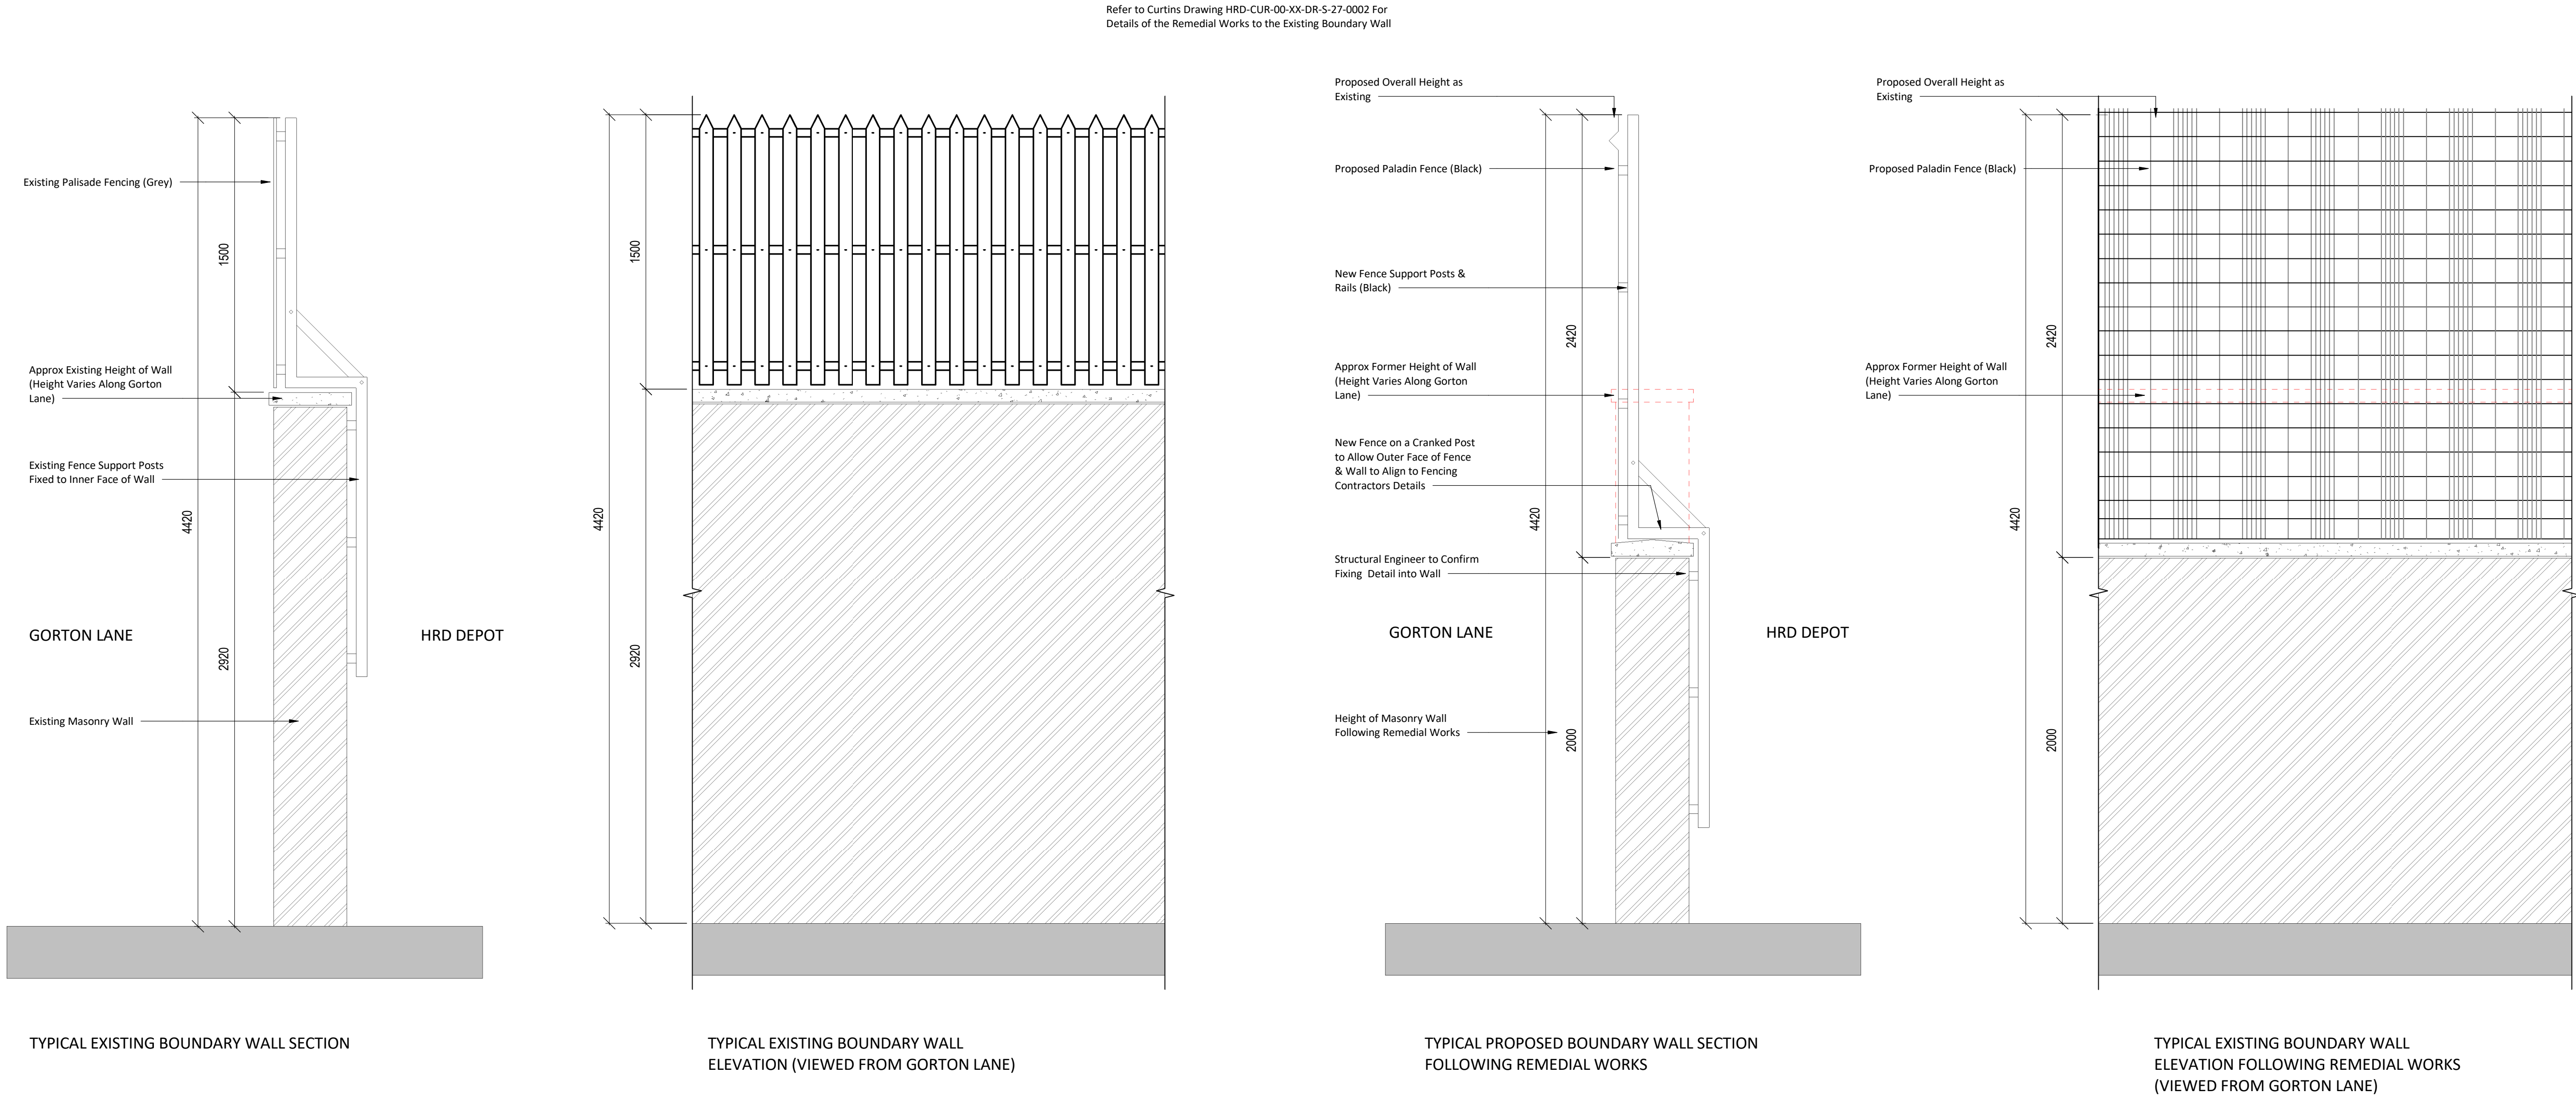

General Notes

Do not scale from this drawing. Only work to written dimensions.

All site dimensions shall be verified by the Contractor on site prior to commencing any works.

This drawing is the property of Fletcher-Rae (UK) Limited (t/a Fletcher-Rae) and copyright is reserved by them. The drawing is not to be copied or disclosed by or to any unauthorised persons without the prior written consent of Fletcher-Rae (UK) Limited.



P1 Rev.	First Issue Description	2022.02.14 Date	AT ISS	AT APP
---------	-------------------------	-----------------	--------	--------

Scale 1 : 20 @ A1
Status S2 Information
Drawn By AT
Checked By BB
Date 2022.02.14

Client:

Morgan Sindall

Project: 18021 Hammerstone Road Manchester

Sheet Name: Proposed Gorton Lane Fence Detail

Project No.	Orig.	Zone	Level	Type	Role	Cls	Dwg No.	Rev
HRD-FRA-00-XX-DR-A-90-0254								P1

fletcher|rae
Architects | Master Planners | Designers
Hill Quays, 5 Jordan Street, Manchester, M15 4PY

t +44 (0) 161 242 1140
f +44 (0) 161 242 1141
w www.fletcher-rae.com
e info@fletcher-rae.com