



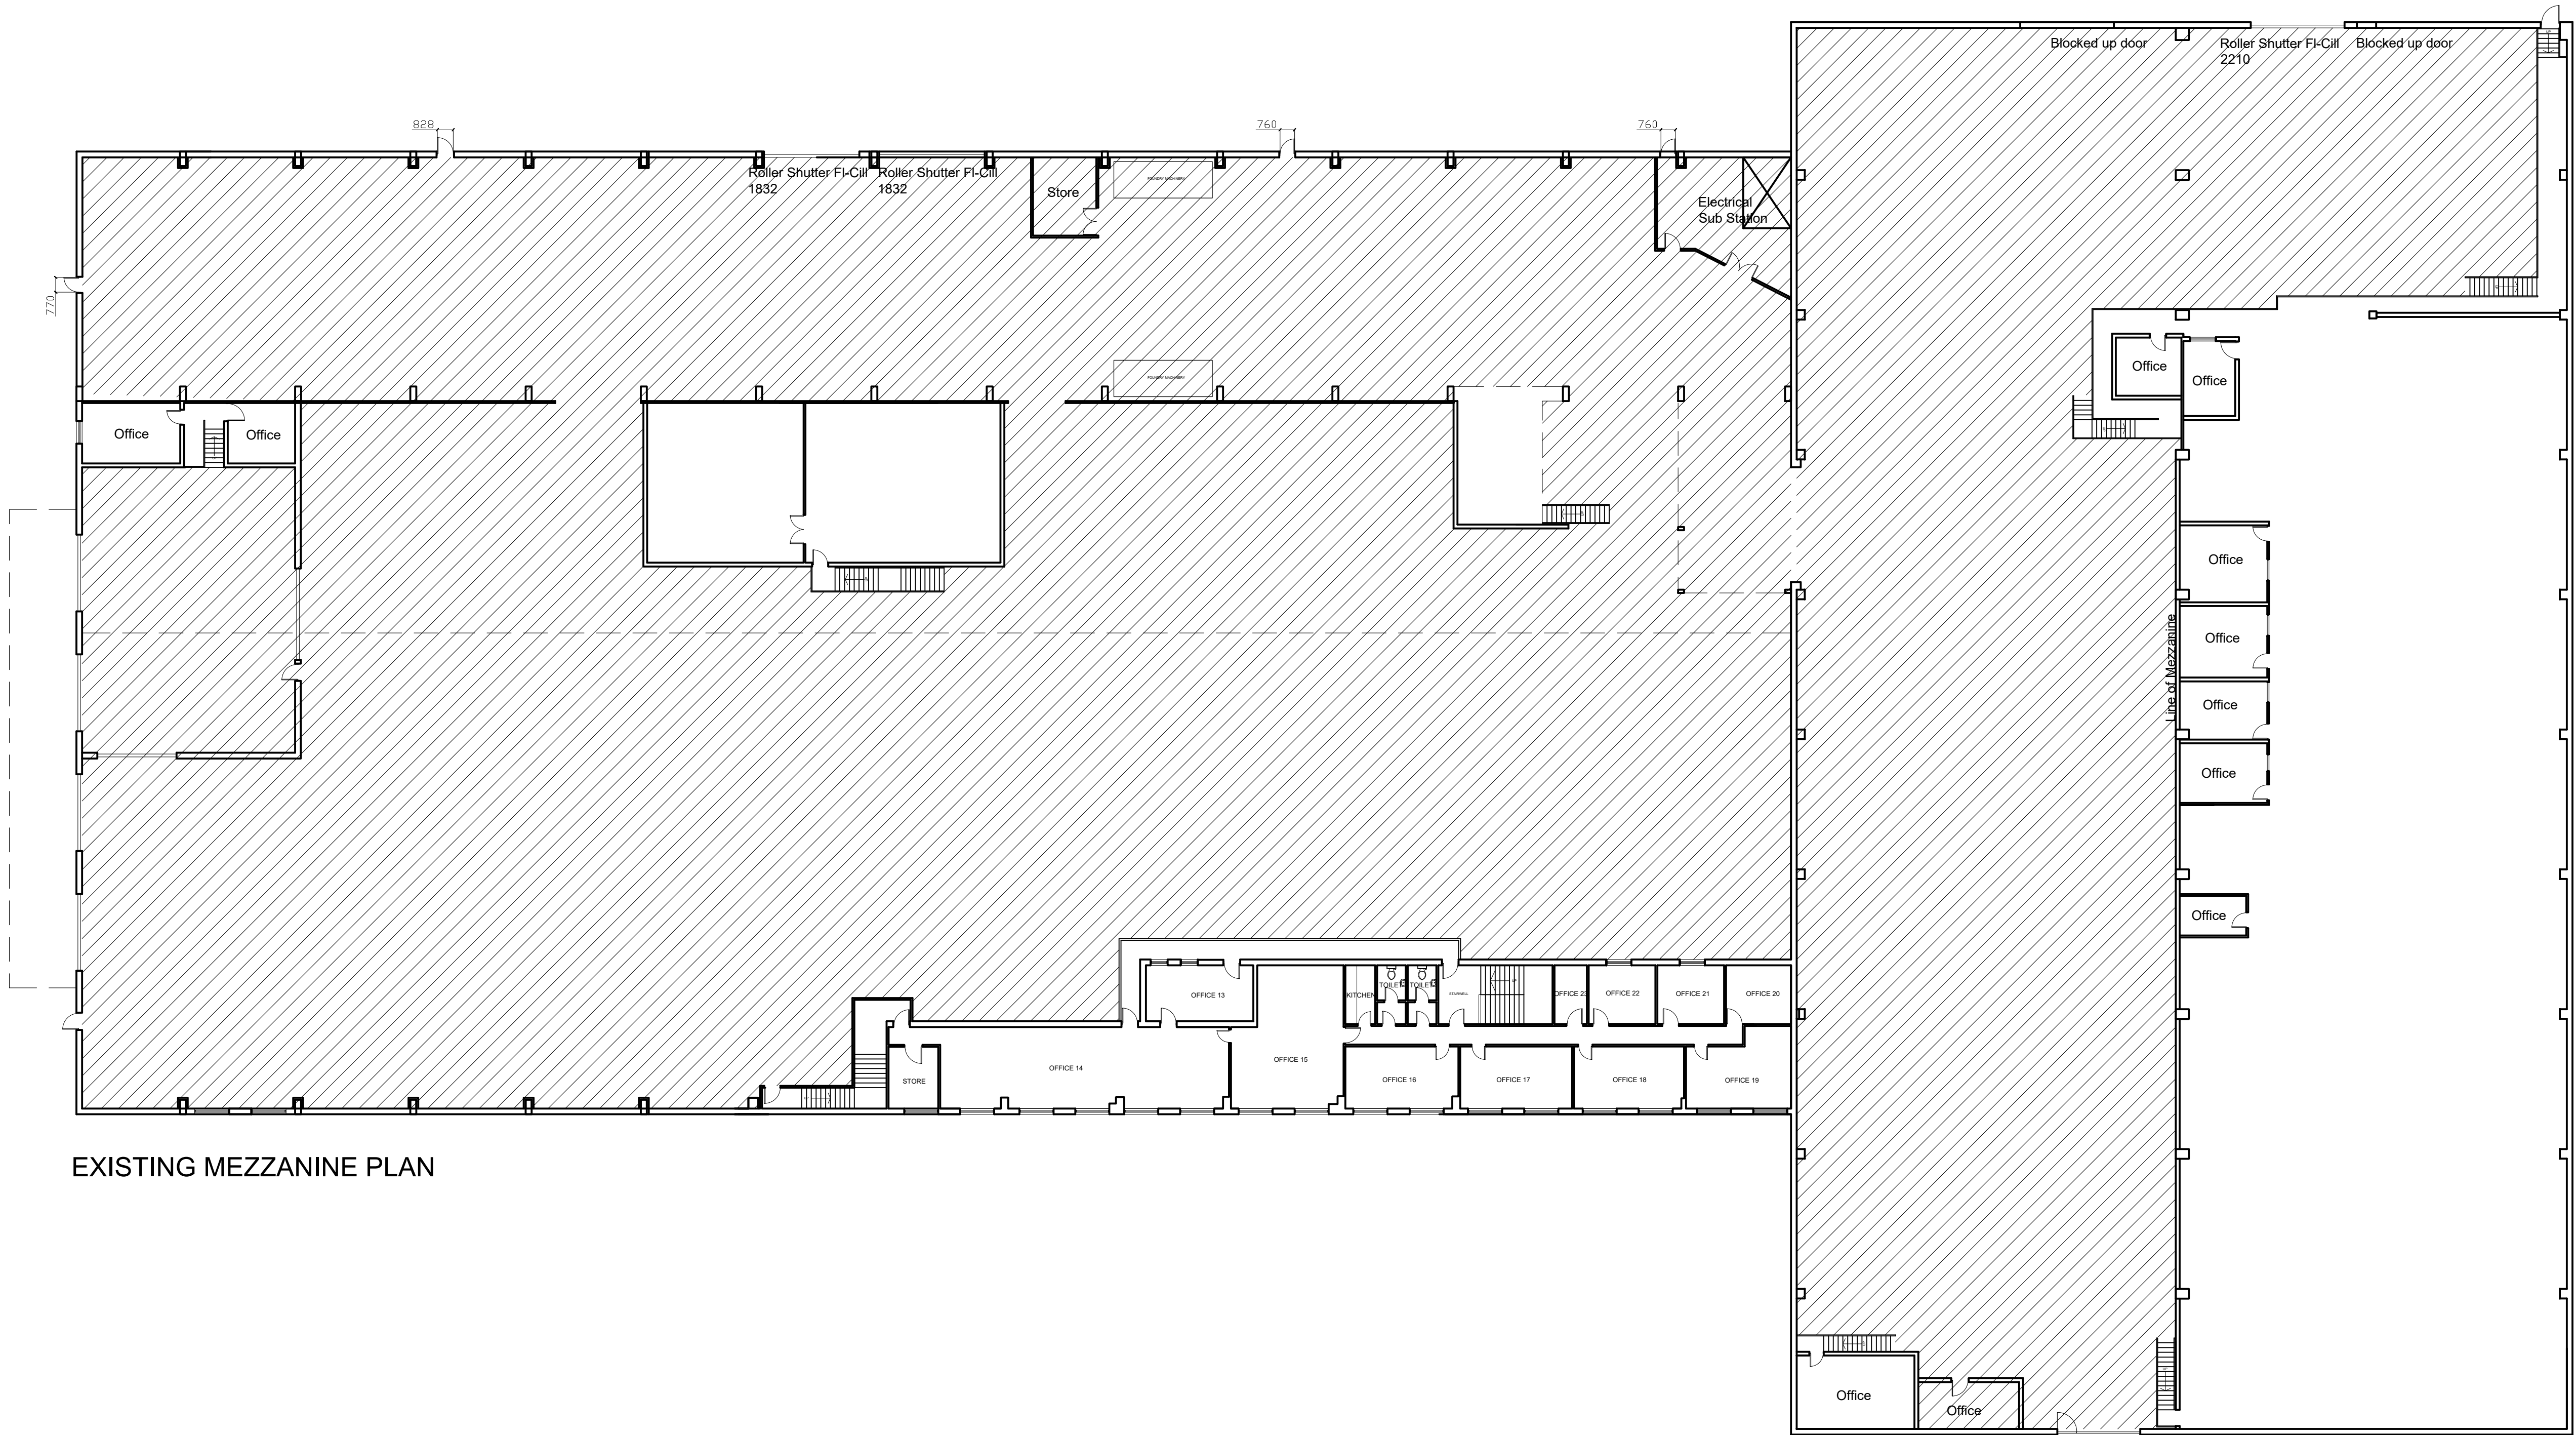

EXISTING MEZZANINE PLAN

All levels and dimensions must be checked on site by contractor prior to commencement of works. Any variations must be reported to JSA Design. All information hereon is the copyright of JSA Design. Copying in full or in part is forbidden without the written permission from JSA Design.

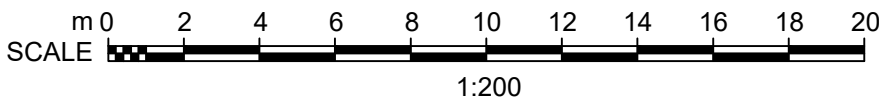

23-Oct-13 REMARKS

Client J. Wilkinson			
Date	Feb. 2021	Status	EXTG
Drawn	LJS	Checked	-
Scale	1:200	Size	A1
Rev.	-	Drawing No.	343 - 101
Drawing Title Existing Mezzanine Plan			
Project Title Presbar Diecasting Ltd Store St Manchester - M1 2WD			
			