



DO NOT SCALE from this drawing. All dimensions to be checked on site prior to commencement of works.

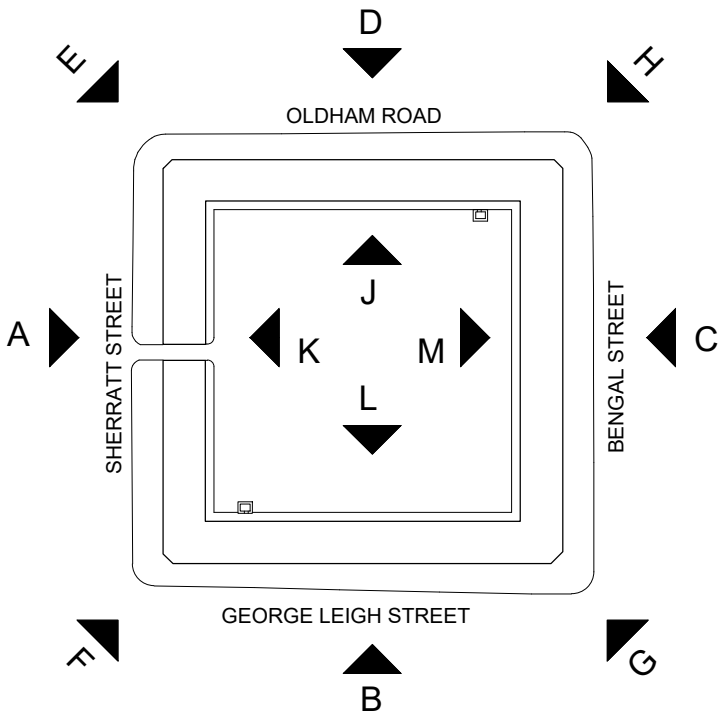

Location Plan -Not to scale

54 Total

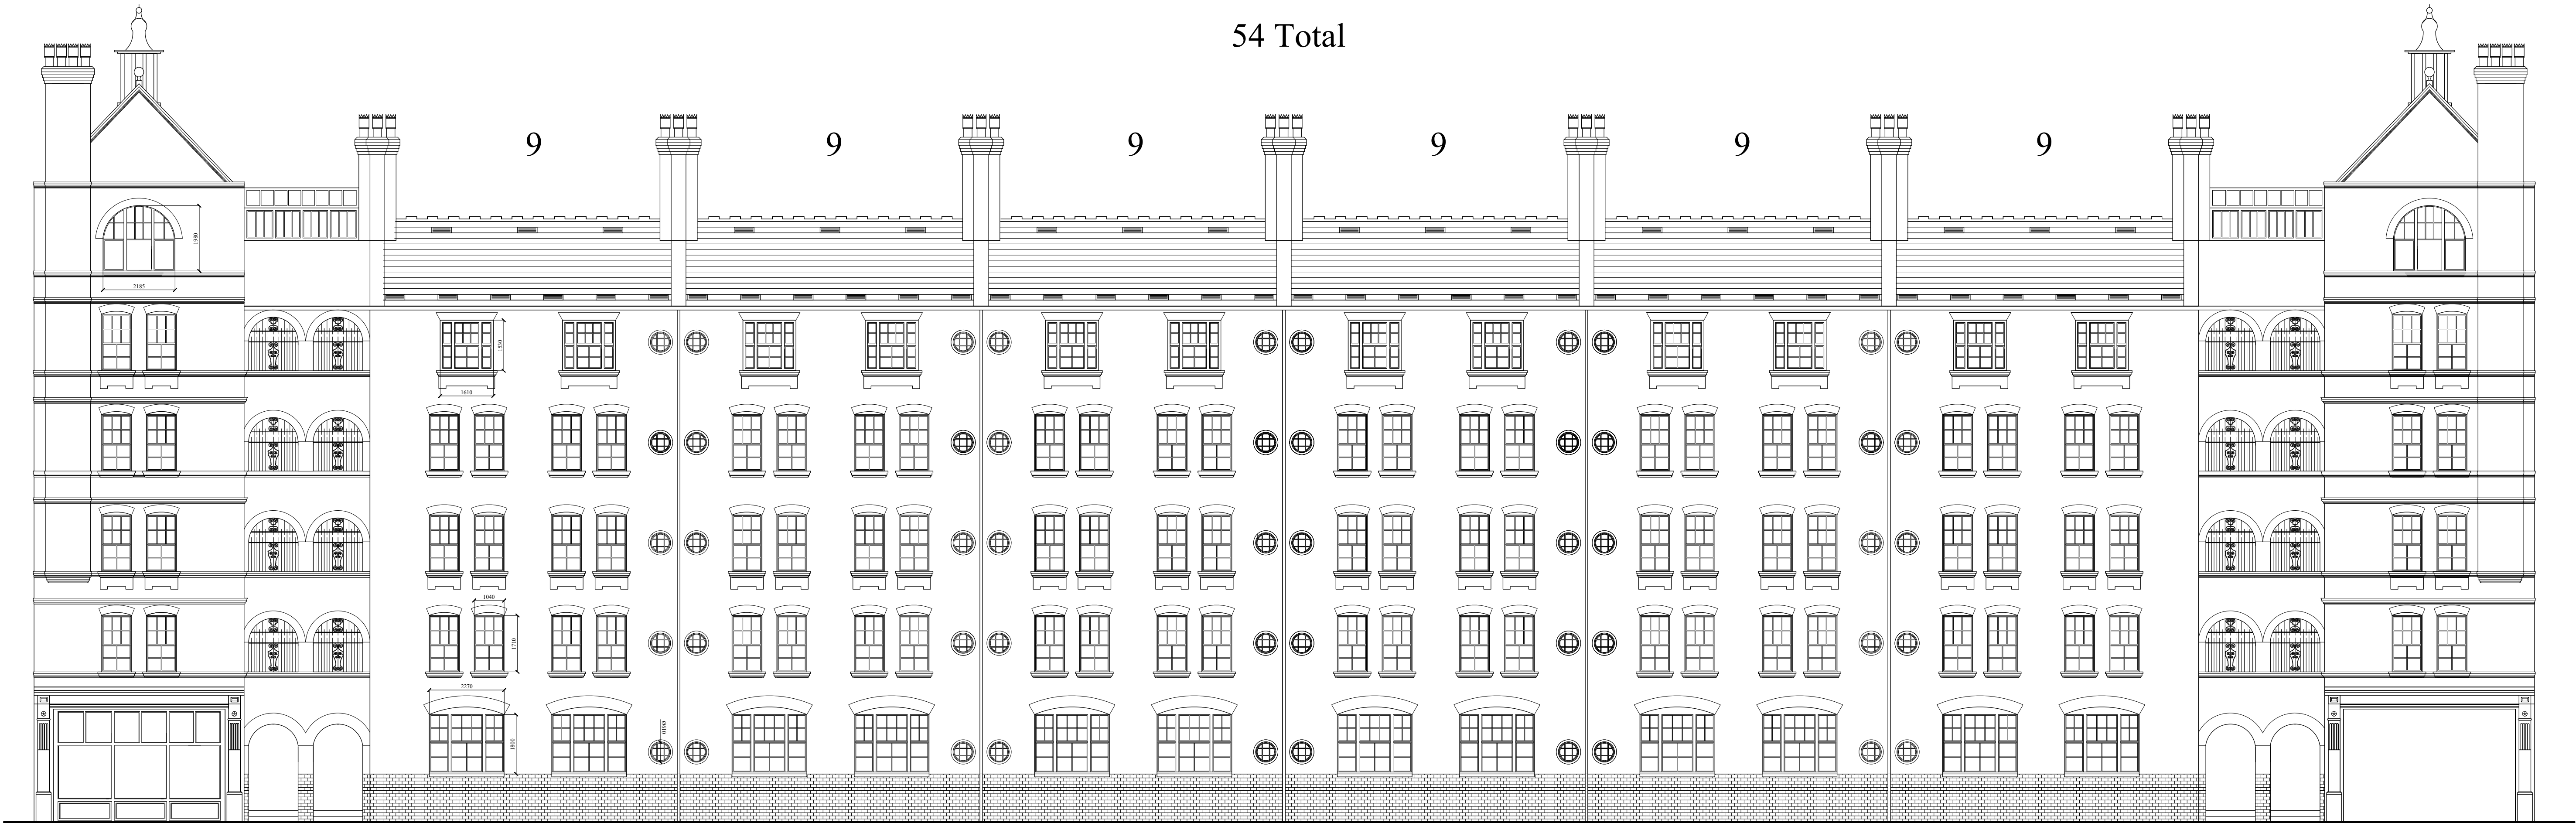

Bengal Street - George Leigh St

Bengal Street - Oldham Rd

Bengal St
Elevation CC

No.	Revision/Issue	Date
-----	----------------	------


Northwards Housing
North Manchester's Council Homes
Northwards Housing Property Services
Unit 11, Hendham Vale Industrial Park
Vale Park Way, Crumpsall
Manchester M8 0AD
Tel: 0161 227 3240 or 3241
Fax: 0161 205 4279

BENGAL ST ELEVATION
Victoria Square
Sheltered Housing Block
Oldham Rd
Ancoats
Manchester

Scheme Number NW40613

Date	Nov 2021	Drawing No.
Scale	1:100 @A1	