




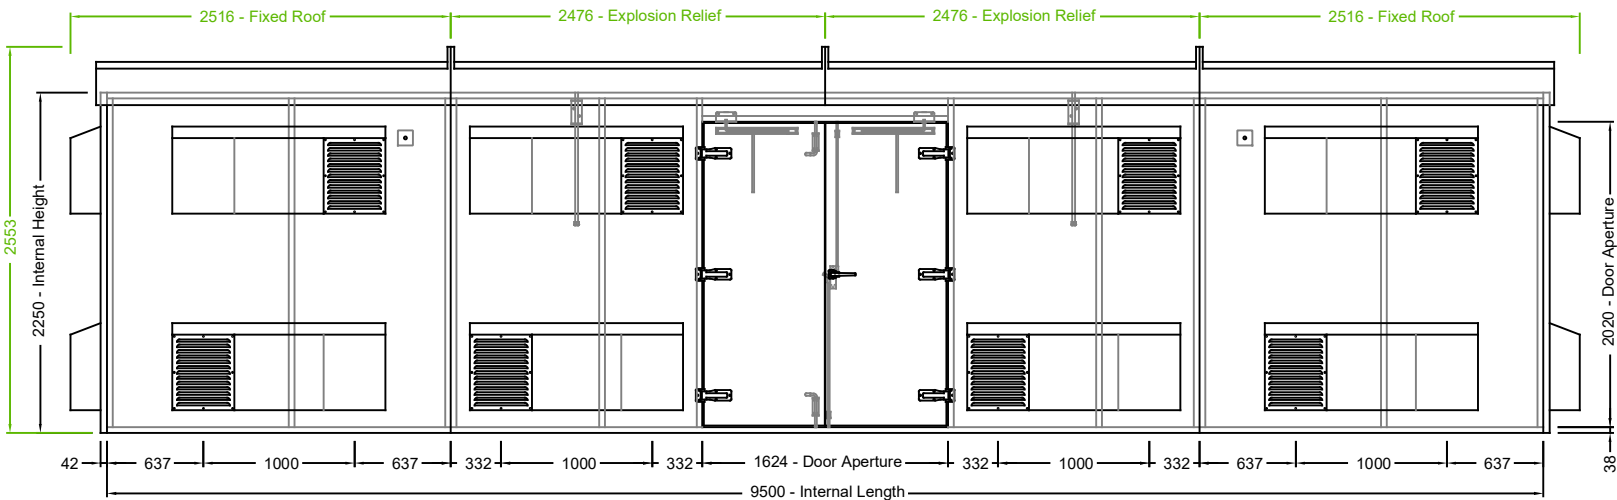


FRONT & REAR ELEVATIONS

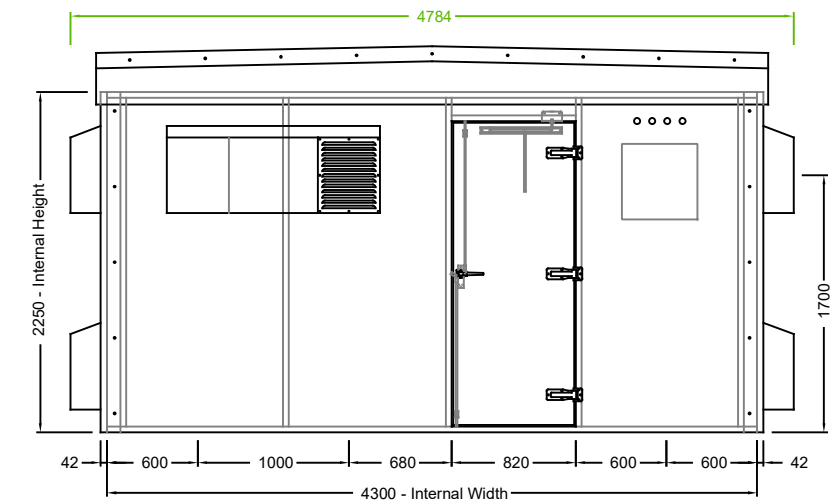

RH SIDE ELEVATION

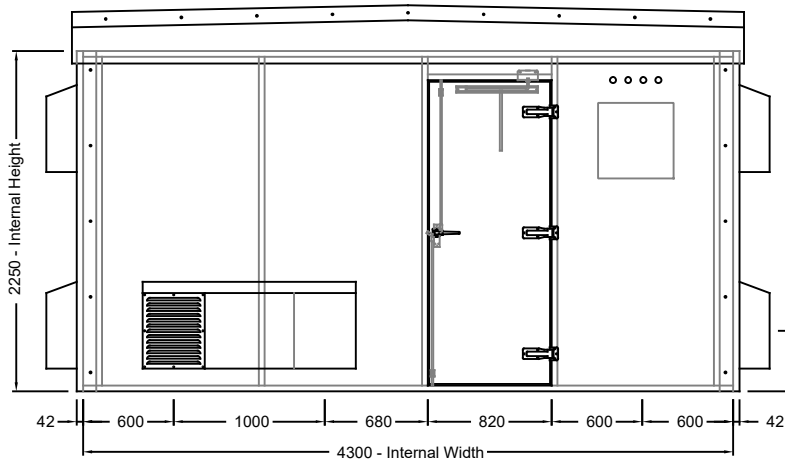



LH SIDE ELEVATION

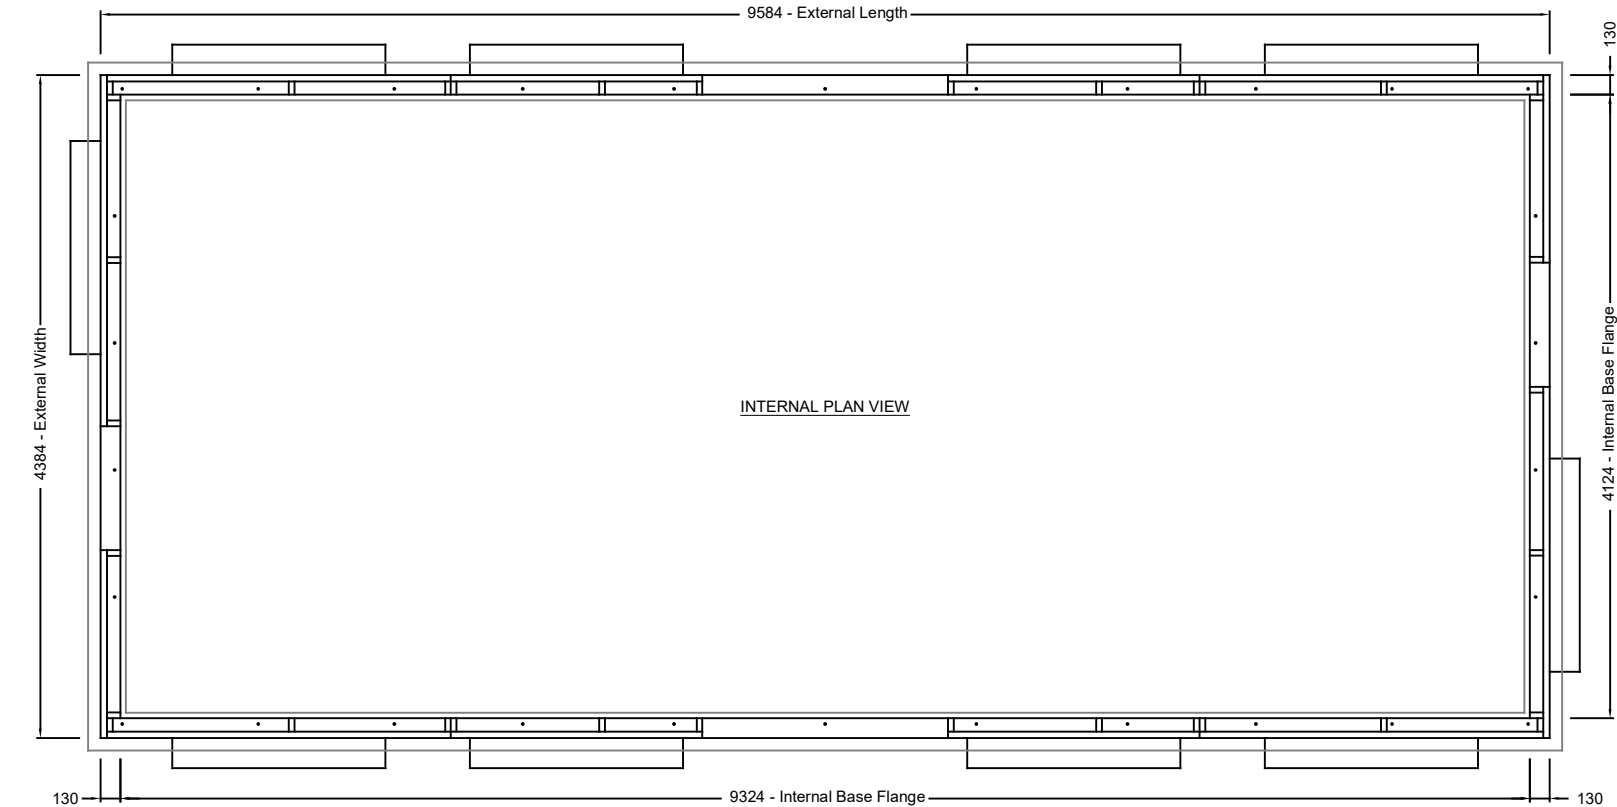

INTERNAL PLAN VIEW

Vent Calculations						
GRP Kiosk Dimensions	9500	x	4300	=	40850000	mm2
PRS35 Spec (3% Floor Area)	40850000	x	3%	=	1225500	mm2
Soffit Ventilation (mm)	0	x	27600	=	0	mm2
410 x 500mm Vents	18	x	69300	=	1247400	mm2
300 x 300mm Vents	0	x	27137	=	0	mm2
Actual Ventilation %	1247400	/	40850000	=	3.05	%

Frequency	125hz	250hz	500hz	1000hz	2000hz	3000hz
Sound Reduction	17dB	18dB	22dB	30dB	34dB	39dB

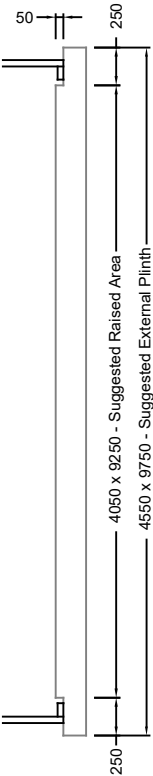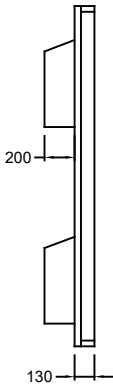

Unit Information for Transportation			
External Length		4784mm	
External Width		2516mm	
External Height		2553mm	
Approx Weight		2350kg	
Construction: 2mm Acoustic - End Sections & Infill Panels			
Dimensions: 9500 x 4300 x 2250mm (Internal)			
Finish: Textured - 14 C 39 (British Racing Green)			
Doors: 2 x Double Doors - 800 x 2000mm			
2 x Single Doors - 800 x 2000mm			
c/w Rubber Doorseals			
Door Lock: 3 Way Locking c/w Padlockable L Handle			
Vents: 18 off External Acoustic Vent Boxes			
c/w 410 x 500mm Aluminium Vents			
Roof Type: Explosion Relief Sections - Dual Pitch			
Extras: Vent Pipe Holes & Gas Boards (Side Walls)			