


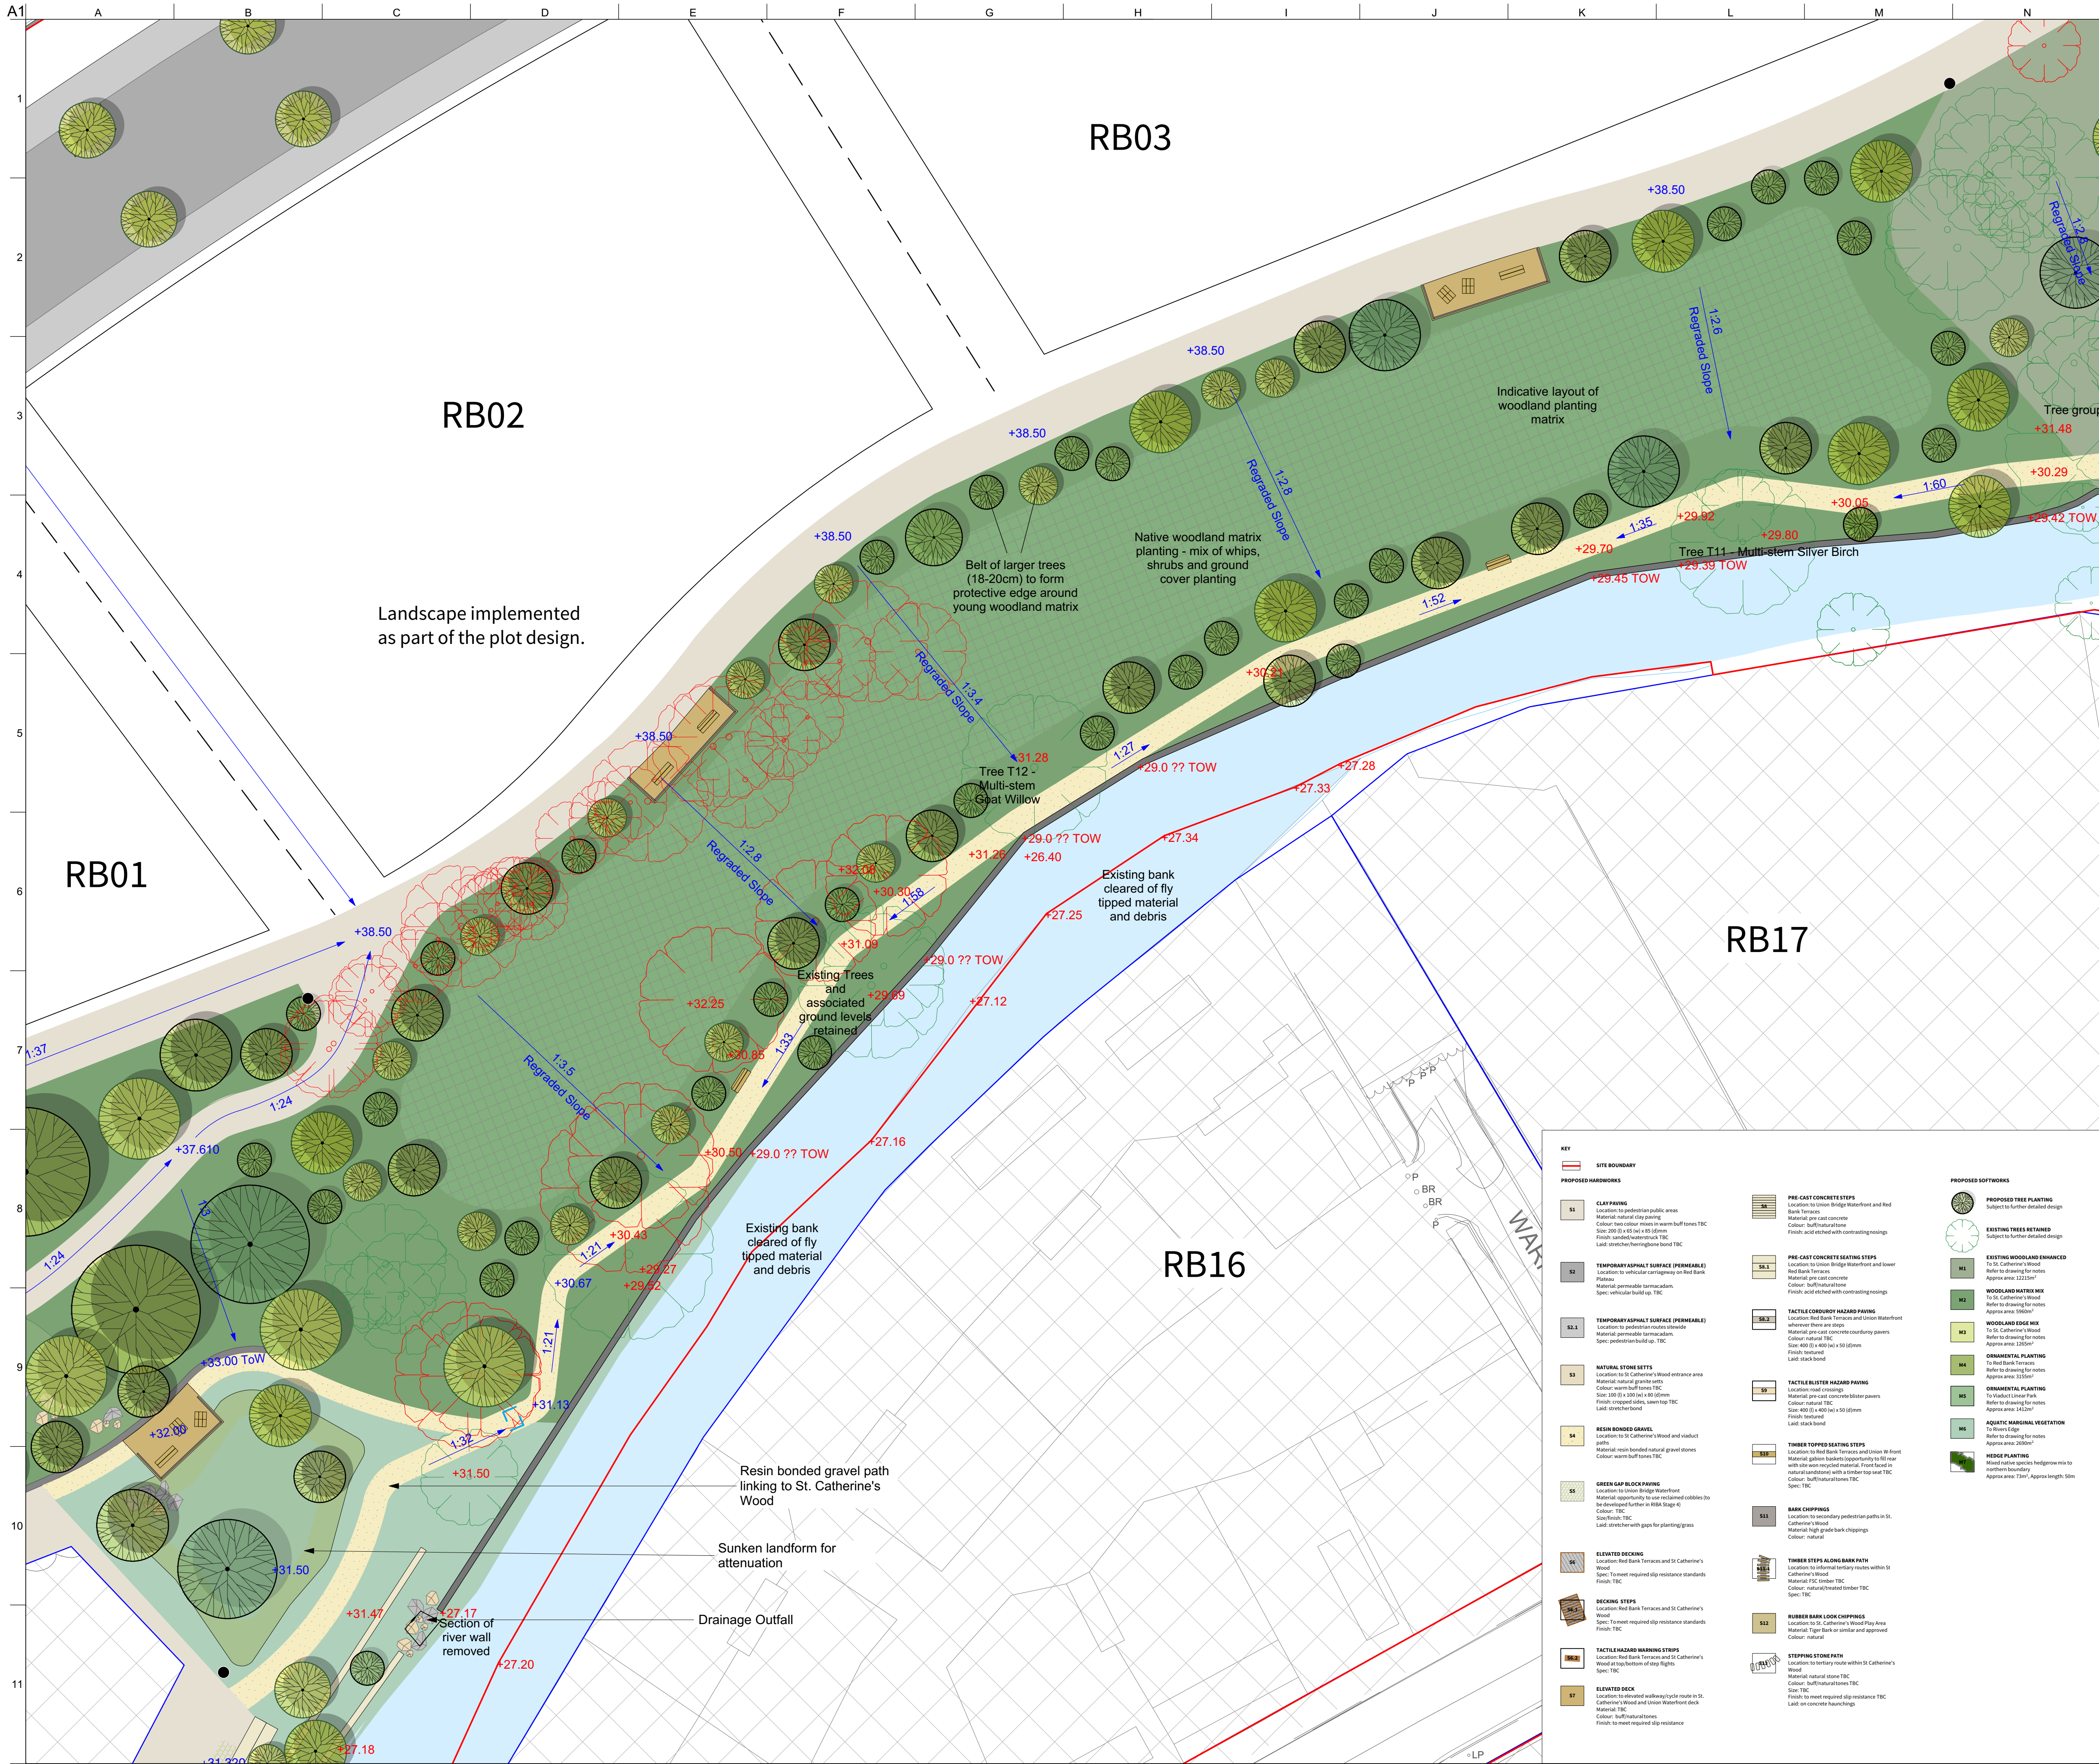

NOTE: Future Plot Extents are Indicative Only

Rev	Date	Description	By	Chkd	Appd	Auth
P02.02	02.03.22	Final Draft Planning	BM	MS	GB	GB
P02.01	17.02.22	For Information	BM	MS	GB	GB




Client



Project Title

Victoria North HIF Infrastructure

Key Plan

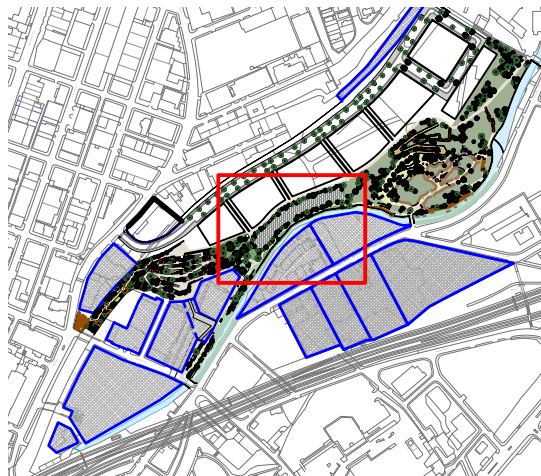

Drawing Title

River Embankment - Detailed Area Plan

Scale at A1 1:250			Plant-IE Job No 2700			
Role Landscape Architect						
Suitability S2						
Rev P02.02		By BM	Chkd MS	Appd MS		
		Date 17.02.22	Date 17.02.22	Date 17.02.22		
Name						
Project VNIF	Originator PLA	Volume ZZ	Location YYY	Type DR	Role L	Number 1015