

Notes

- This drawing to be read in conjunction with all mechanical, electrical & public health drawings for this contract.
- All services work to be carried out in accordance with the relevant Engineering Specification for this contract.
- All existing mechanical services installations shall be isolated, disconnected and stripped out throughout the entire building unless stated otherwise. All stripped out materials to be disposed of in accordance with WEEE regulations.



Existing riser to be maintained for MCWS riser pipe and drainage services. MCWS branch pipe stub section and S&V pipe branch with cap end to be installed at each level for potential future office Kitchenette at each level.

Condensate drainage connects to new S&V pipe via waterless trap.

Condensate drainage connects to new S&V pipe via waterless trap.

See enlargement part plan below for detail of services within Toilets

Condensate drainage connects to new S&V pipe via waterless trap.

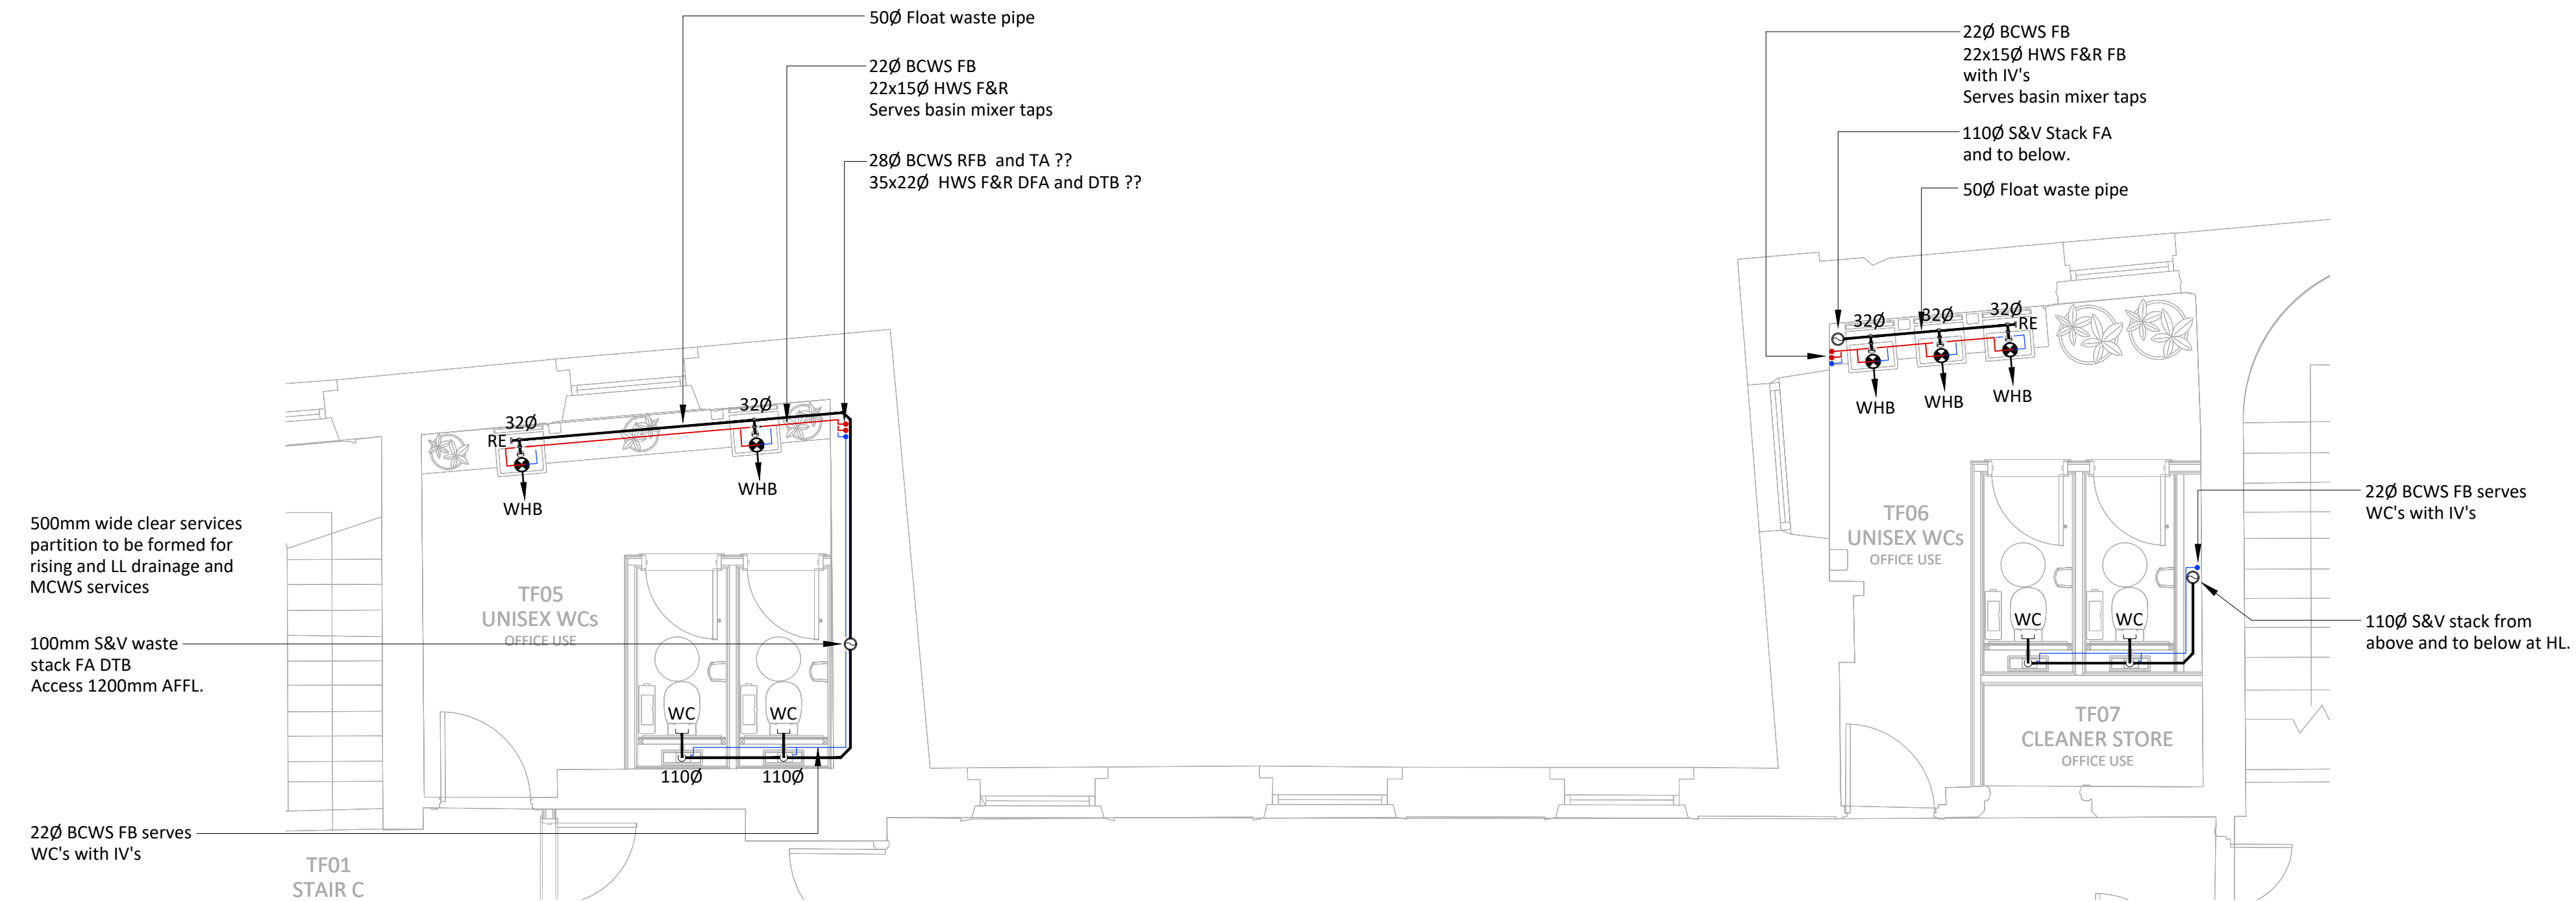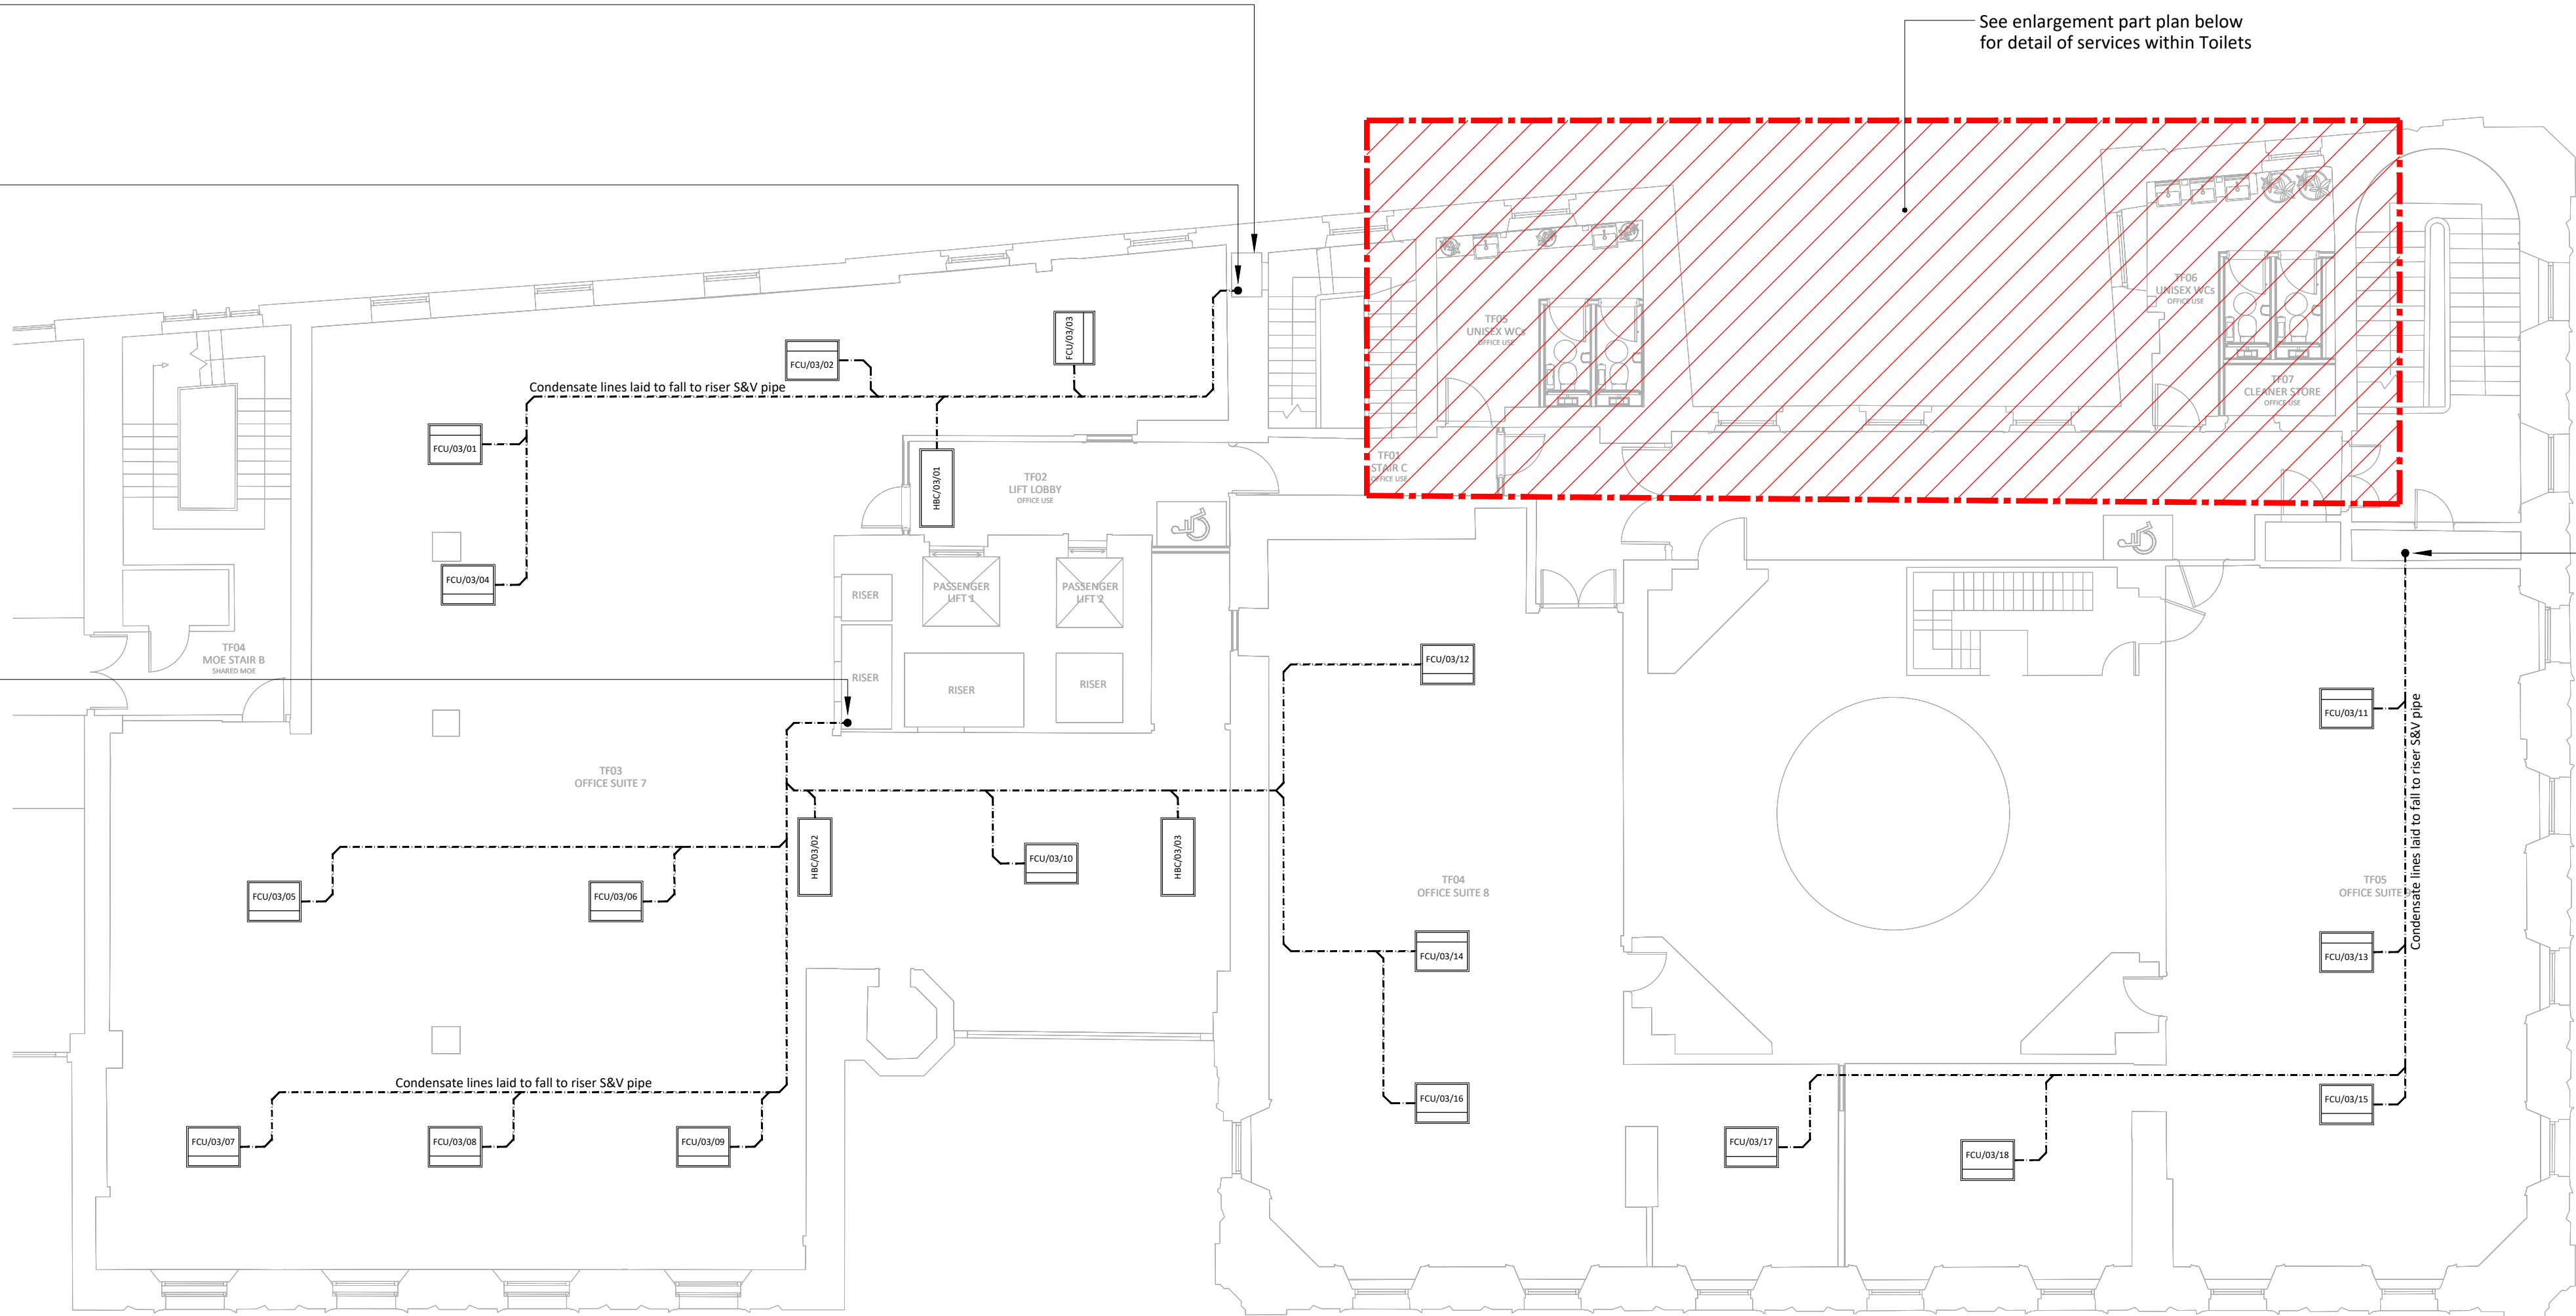

Part Plan of Toilets
1:50

02	29/04/22	Stage 4 Tender Issue.	MR	SH
01	31/03/22	Stage 3 Issue.	RG	SH
Revision	Date	Description	Drawn	Checked



hilsonmoran.com info@hilsonmoran.com

Client

Bruntwood

Project
38-42 Mosley Street
Grade 2* Listed Building Refurbishment

Drawing Title			
Public Health Services Third Floor Domestic Hot & Cold Water and Above Ground Waste Services Layout			
Scale	Sheet Size	Checked	Approved
1:100	A1	SH	SR
Status	HM Project No.		
RIBA STAGE 4 TENDER ISSUE	27618		
Drawing No.	Rev		
27618-HM-ZZ-03-DR-PH-1204	02		