


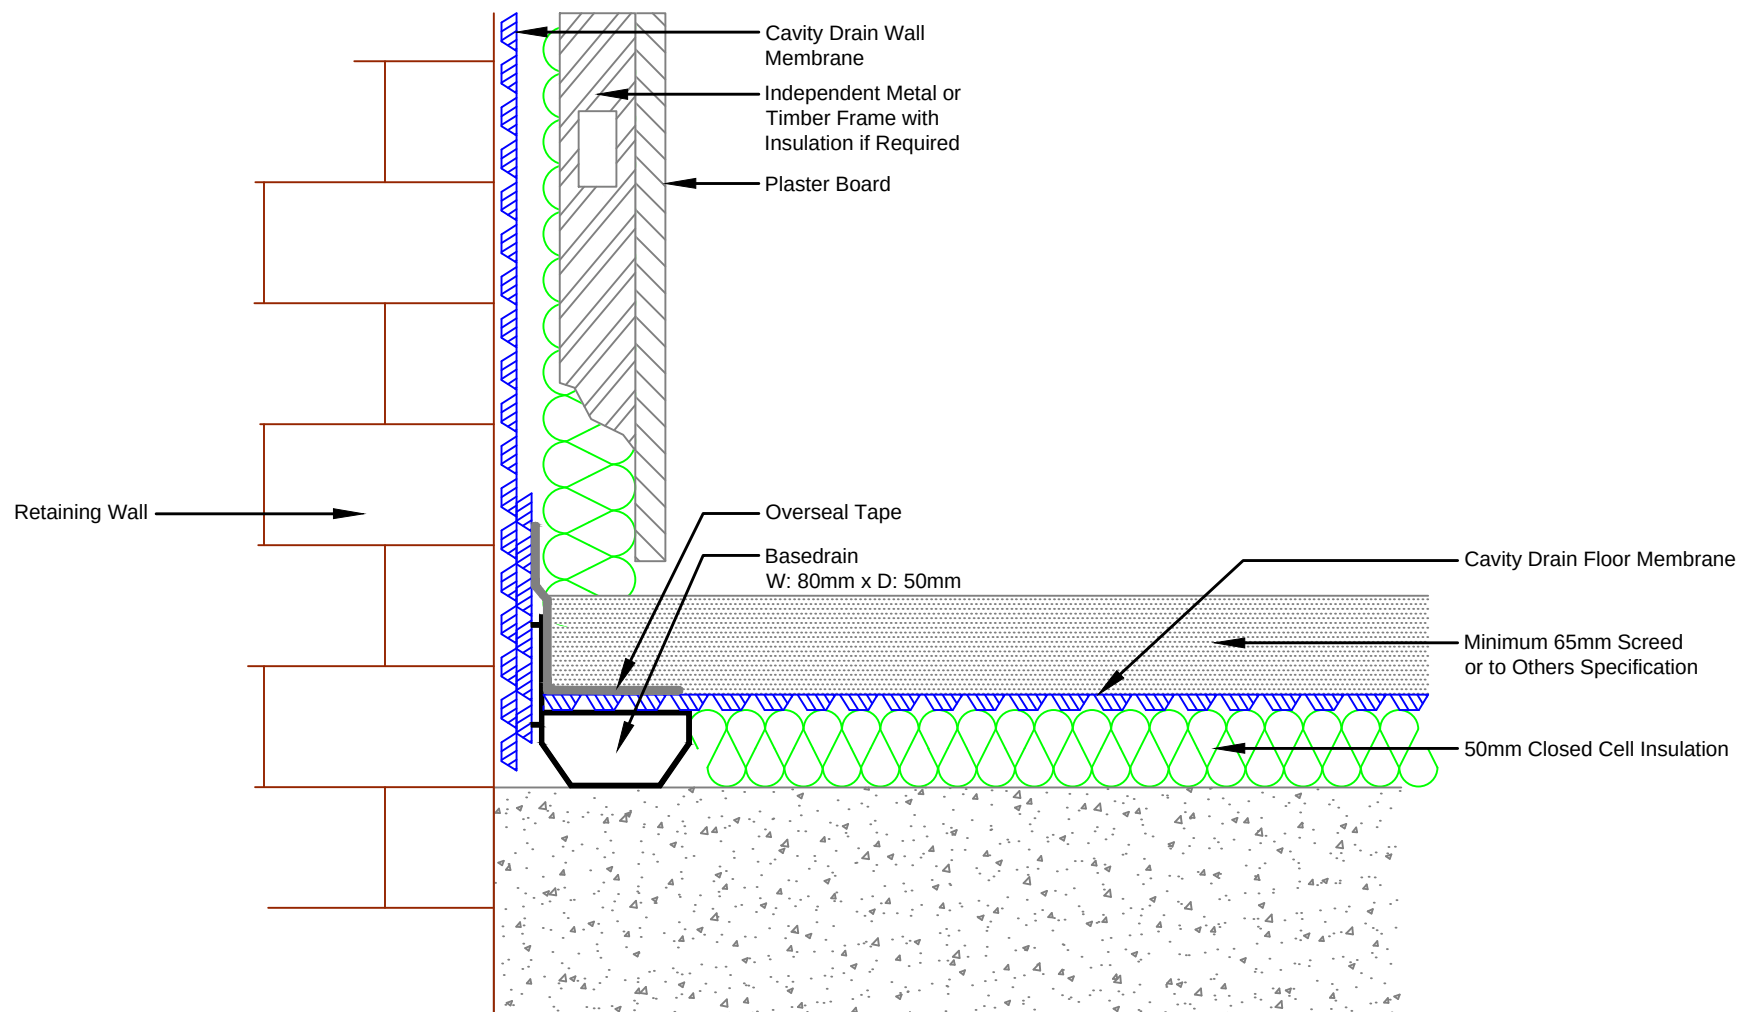

These drawings are not to scale. They are schematic diagrams for layout purposes only.  
Should you have any queries or questions, please revert back to us for clarification.

Not to Scale  
Refer to report for product details and dimensions



**PROTECTAHOME**

T: 0845 601 1980  
E: [info@protectahome.co.uk](mailto:info@protectahome.co.uk)  
W: [www.protectahome.co.uk](http://www.protectahome.co.uk)



| JOB REF | DATE      | PS No. | REV |
|---------|-----------|--------|-----|
| 92425   | 25/5/2021 | PS40   | A   |