

AREA USE KEY


- BACK OF HOUSE/PLANT
- CIRCULATION
- RISERS/ VOIDS
- STORAGE

TABLE OF CHANGES FOR PLANNING
AMMENDMENTS: PLAN

NOTE: REFER TO 6555_VITA T2_401_SCHEDULE
OF CHANGES_20211018

SUMMARY OF CHANGES BETWEEN CONSENTED
PLANNING DRAWINGS, AS PER APPLICATION
REF 126648/FO/2020 AND RESUBMITTED PROPOSED
MMA APPLICATION DRAWINGS:

- 1 - GROUND FLOOR COMMERCIAL UNIT**
GROUND FLOOR FOOTPRINT DEVELOPED TO INCLUDE
COMMERCIAL UNIT
- 2 - EXTERNAL DOORS AND LOUVRES**
INTRODUCED AND RECONFIGURED TO GROUND
FLOOR AND MEZZANINE LEVEL
- 3 - CO WORKING STAIRCASE**
NEW STAIR CASE INTRODUCED SERVING AS A SECOND
MEANS OF ESCAPE
- 4 - BIN CHUTE**
REMOVED AND REPLACED WITH INTERNAL STORE
- 5 - BMU AMENDED**
STATIC ROOF-MOUNTED MAINTENANCE UNIT (BMU)
AMENDED TO MOBILE PERIMETER TRACK-MOUNTED
TYPE BMU WHICH WHEN PARKED IS FULLY
CONCEALED
- 6 - INTERNAL PLANT**
PLANT RECONFIGURED AT MEZZANINE LEVEL
INTRODUCTION OF NEW INTERNAL PLANT ROOMS TO
LOWER ROOF LEVEL STAIR ACCESS TO UPPER ROOF
LEVEL ALSO INDICATED
- 7 - EXTERNAL LANDSCAPING**
LANDSCAPING UPDATED TO ALIGN WITH LATEST
PROPOSALS
- 8 - WIND MITIGATION STRATEGY**
ADDITIONAL TREES, CANOPY, WALKWAY ARCHES,
BALUSTRADES AND SCREENS INTRODUCED FOLLOWING
WIND MITIGATION ANALYSIS
- 9 - ROOF TERRACE**
INTRODUCED AT LEVEL 01 WITH GLAZED
PERIMETER BALUSTRADE

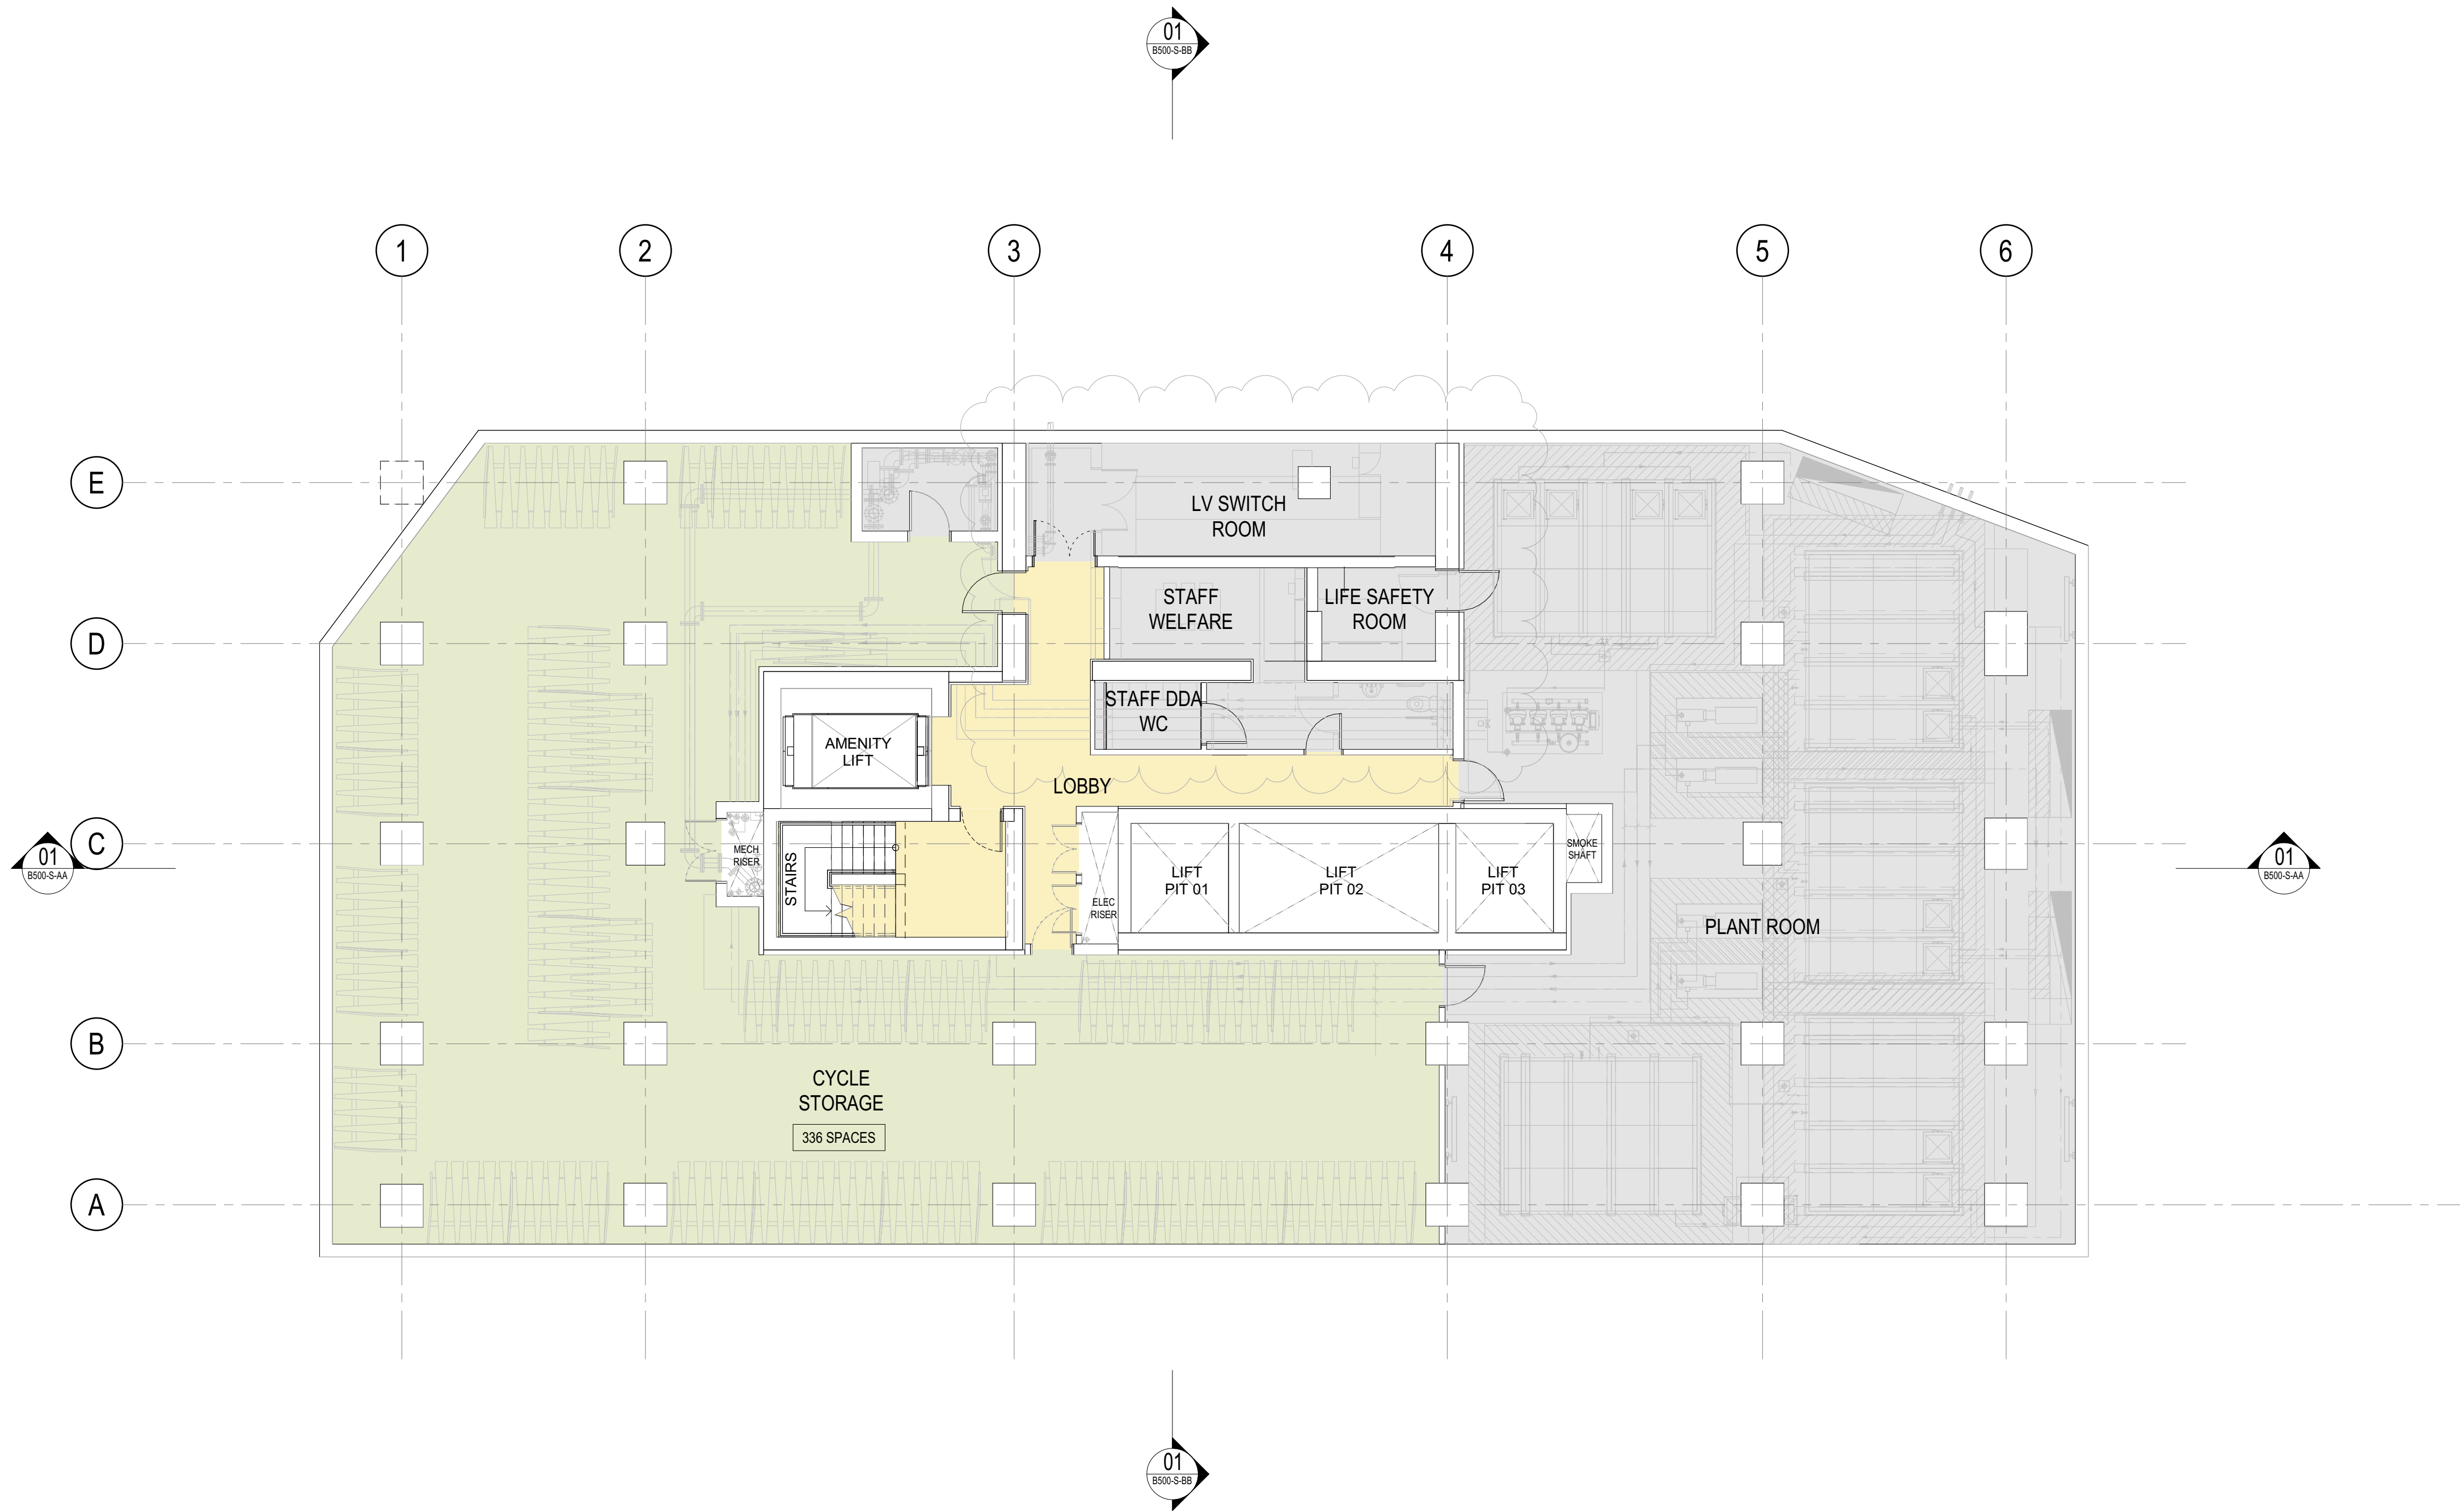

No.	Date	Dwn	Chk	App	Revision or reason for issue
A	20200313	PT	PT	JR	ISSUED FOR INFORMATION - DESIGN FREEZE First Issue
B	20200320	PT	PT	JR	ISSUED FOR PLANNING
C	20200327	PT	PT	JR	ISSUED FOR PLANNING
D	20211014	JG	ML	JR	ISSUED FOR PLANNING
E	20220113	ML	GS	JR	ISSUED FOR PLANNING

General Notes
Do not scale from drawing. Use marked dimensions.
To be read in conjunction with all other Consultant's drawings.
The Architect to be immediately notified of any discrepancies.
Copyright on this drawing retained by the Architect.

Client
VITA

Select Property Group
The Box, Horseshoe Lane
Alderley Edge, SK9 7QP
Telephone +44 (0) 207 123 4000 Facsimile +44 (0) 161 332 7718
Email info@selectproperty.com

**DENTON
CORKER
MARSHALL**

Architect
Denton Corker Marshall LLP
4th Floor, 6 St Ann's Passage
Old Exchange Buildings, Manchester M2 6BE
Telephone 0161 834 3511
Email mail@dentoncorkermarshall.co.uk

Project Title
T2 VITA LIVING, ST. JOHNS

Scale / North Point
1:100 @ A1 0 1 2 3 5M
1:200 @ A3

Drawing Title
BASEMENT LEVEL GA PLAN

Drawing Number
6555-P-B500-P-B

Revision
E

Drawing Status
PLANNING