


PLANNING DRAWING - Proposed signs

ITEM 01 (Qty 1) **PI-E-27 SPECIAL**

Internally illuminated letters
Fabricated by Menden Buchstaben.
Individual built up rimless letters with 60mm returns to illuminate White.
GE LEDs 5000k.
10mm spacers behind letters.


Internally illuminated roundel
An internally illuminated flex face sign 135mm deep.
Sign case to be powder coated Premier Inn Purple satin 70% gloss.
Complete with digitally printed face with 5yr warranty (minimum)
White LED illumination.
GE LEDs 5000k
Scale 1:100

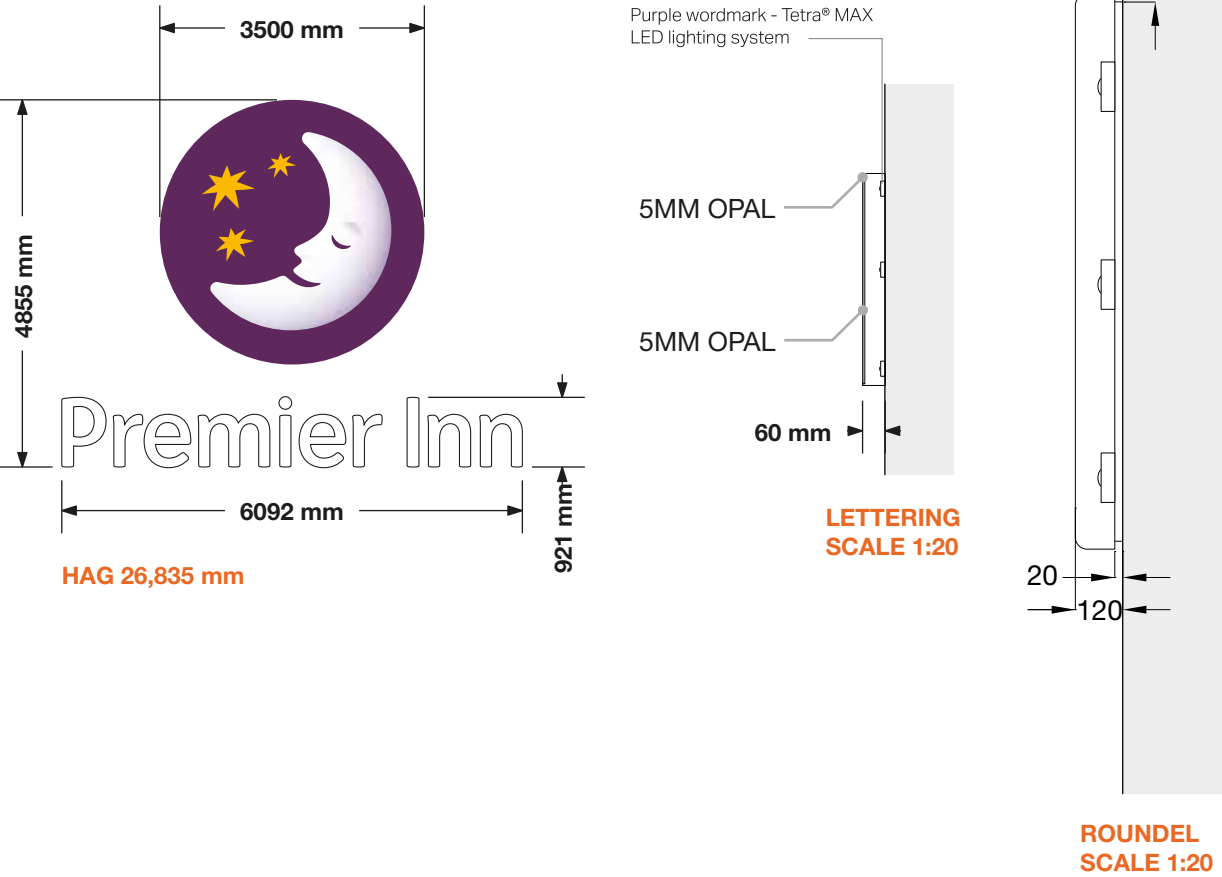

ITEM 02 (Qty 1) **PI-E-26**

Internally illuminated letters
Fabricated by Menden Buchstaben.
Individual built up rim and return letters with 60mm returns to illuminate White.

Internally illuminated roundel
Specialist manufacture 5mm aluminium dished end spun roundel 30mm returns to face with fret cut logo.
Powder coated Premier Inn Purple special powder mix Cromadex 261c 70% gloss. Complete with an undersized stepped silver aluminium back tray.
Backed up with 5 mm Opal 050 acrylic. Moon to have digitally printed vinyl applied to face with UV laminate.
Stars to have Golden Yellow vinyl applied to face.
White LED internal illumination.
GE LEDs 5000k
Scale 1:50

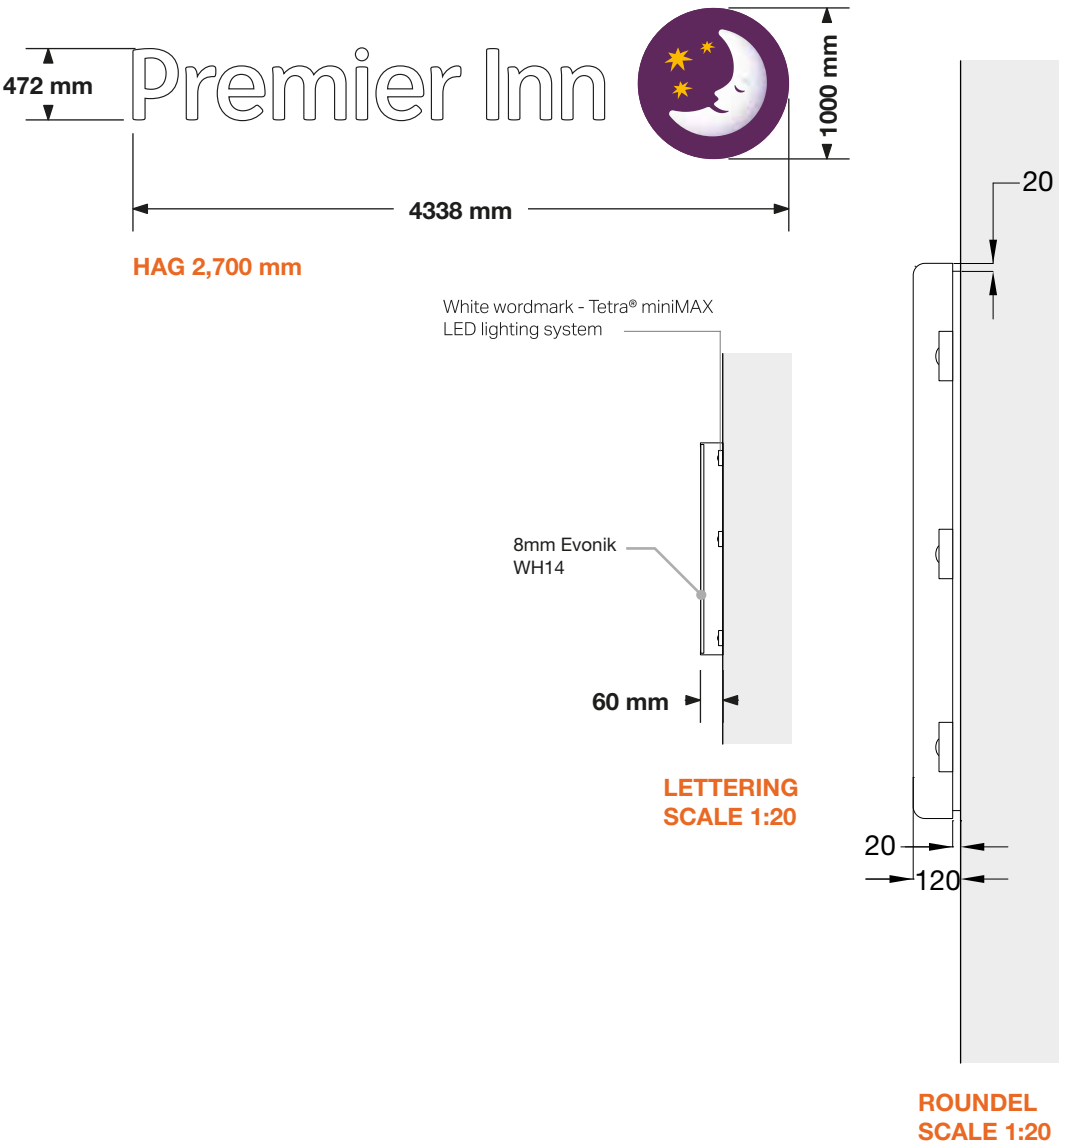




WHITBREAD

**PREMIER INN
MANCHESTER**
72 DALE STREET
MANCHESTER
M1 2HR

163753 - REVISION B
07/03/22 - KA



COPYRIGHT :
THE ATTACHED DESIGNS AND ILLUSTRATIONS
ARE INTENDED SOLELY FOR, AND SHOULD
ONLY BE USED BY, THOSE TO WHOM THIS
DESIGN SPECIFICATION IS ADDRESSED.

**THE CONTENTS ARE STRICTLY
PRIVATE AND CONFIDENTIAL.**
ANY FORM OF REPRODUCTION,
DISSEMINATION, COPYING, DISCLOSURE,
MODIFICATION OR DISTRIBUTION IS STRICTLY
PROHIBITED WITHOUT THE PRIOR WRITTEN
CONSENT OF ASHLEIGH SIGNS LTD
(COMPANY NUMBER : 1325080)
WHOSE REGISTERED ADDRESS IS:
ASHLEIGH HOUSE, BECKBRIDGE ROAD,
NORMANTON INDUSTRIAL ESTATE,
NORMANTON, WF6 1TE

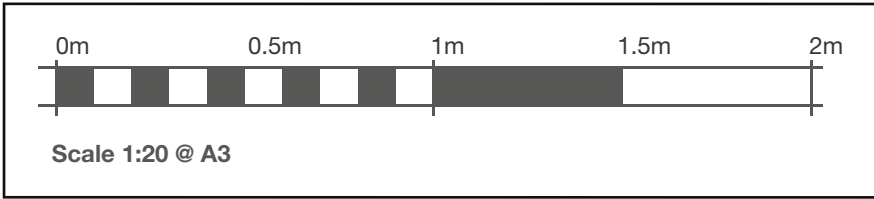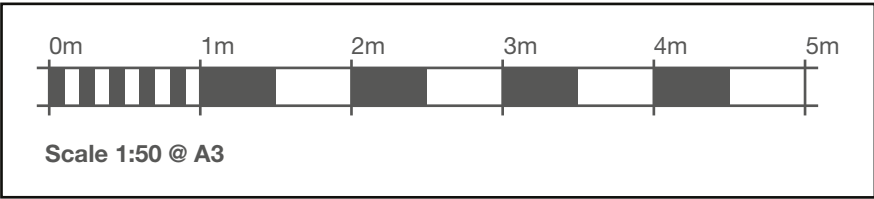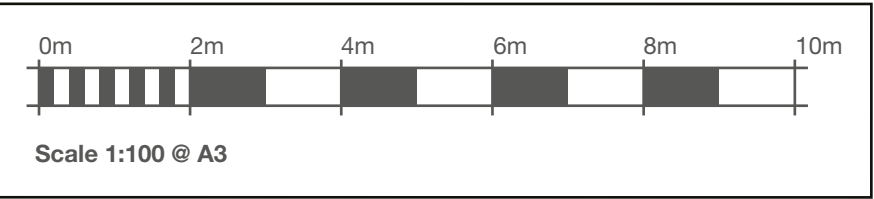


PLANNING DRAWING - Proposed signs

ITEM 03 (Qty 1) **PI-E-18**
Wall mounted projecting externally illuminated roundel (600mm Diam)
Specialist manufacture 5mm aluminium panles dished end spun fabrication with 30mm returns to face. Mounted on to internal steel support.
Complete with applied vinyl to face with UV laminate.
Illuminated by custom fabricated trough lights with ribbon LEDs to match GE 5000k
Scale 1:10

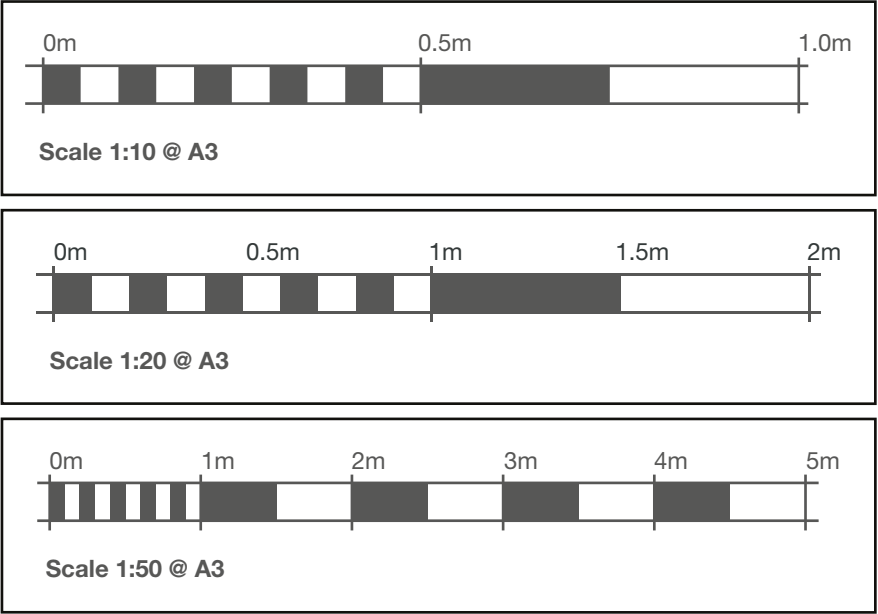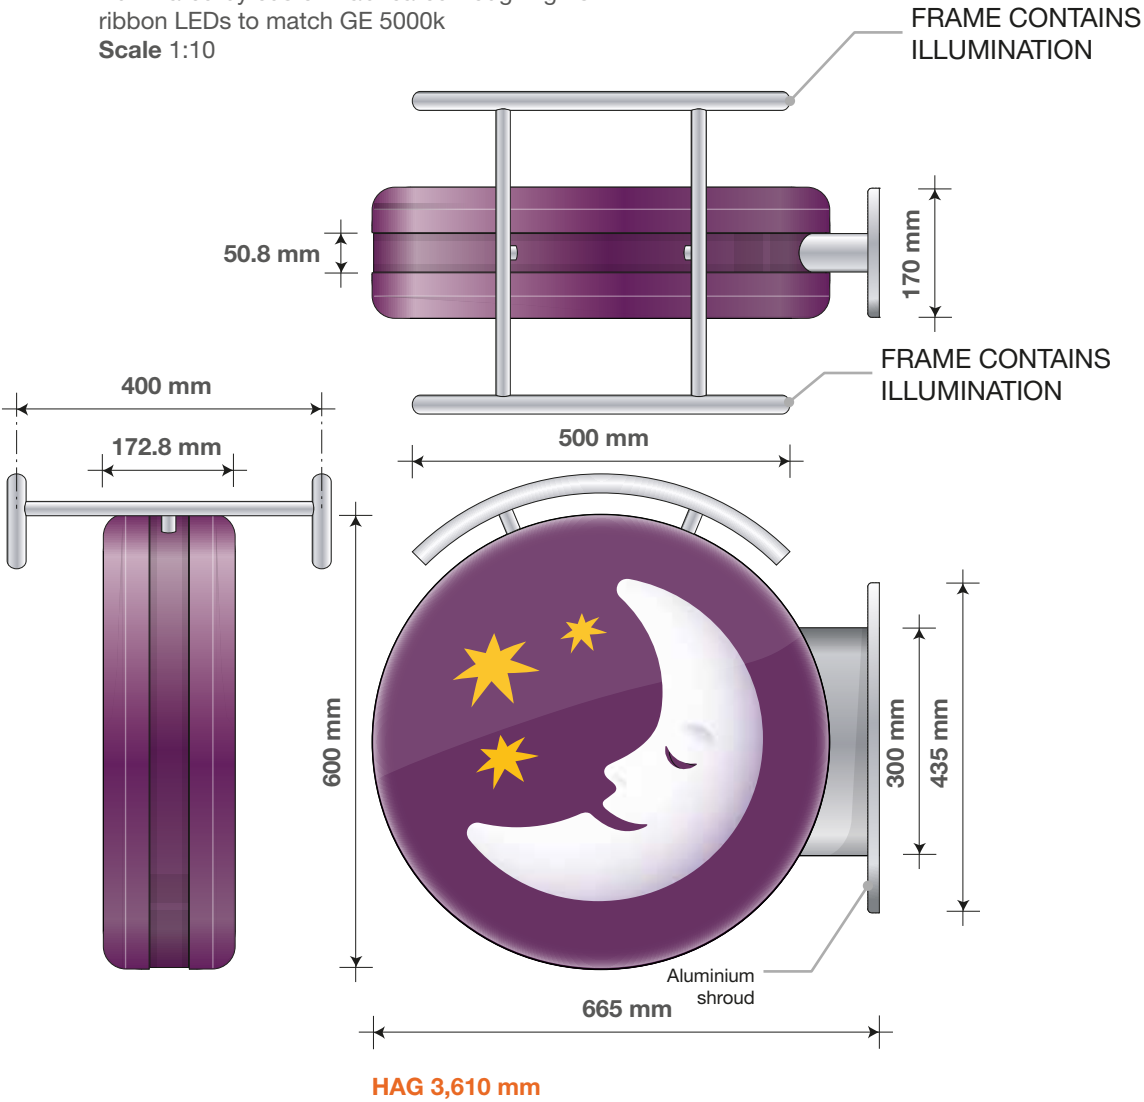

ITEM 04 (Qty 1) **PI-E-27 SPECIAL**
Internally illuminated letters
Fabricated by Menden Buchstaben.
Individual built up rimless letters with 60mm returns to illuminate White.
GE LEDs 5000k
10mm spacers behind letters.

Internally illuminated roundel
An internally illuminated flex face sign 135mm deep.
Sign case to be powder coated Premier Inn Purple satin 70% gloss.
Complete with digitally printed face with 5yr warranty (minimum)
White LED illumination.
GE LEDs 5000k
Scale 1:50

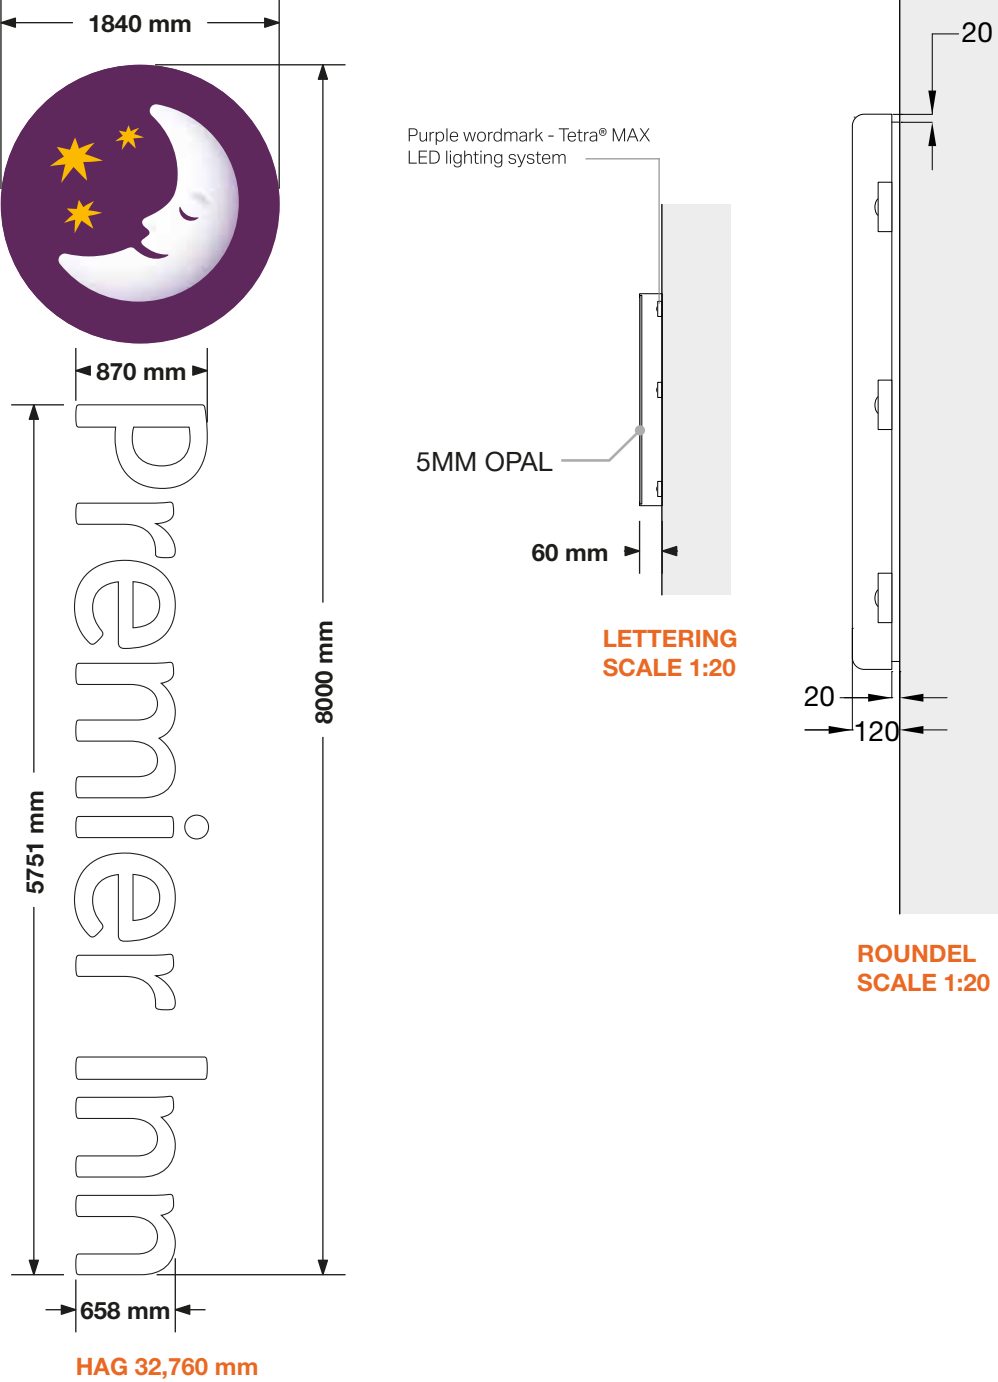

ITEM 01 ILLUMINATION VISUAL



ITEM 02 ILLUMINATION VISUAL





ITEM 03 ILLUMINATION VISUAL



ITEM 04 ILLUMINATION VISUAL



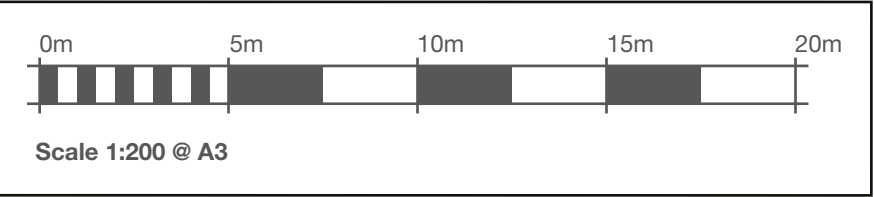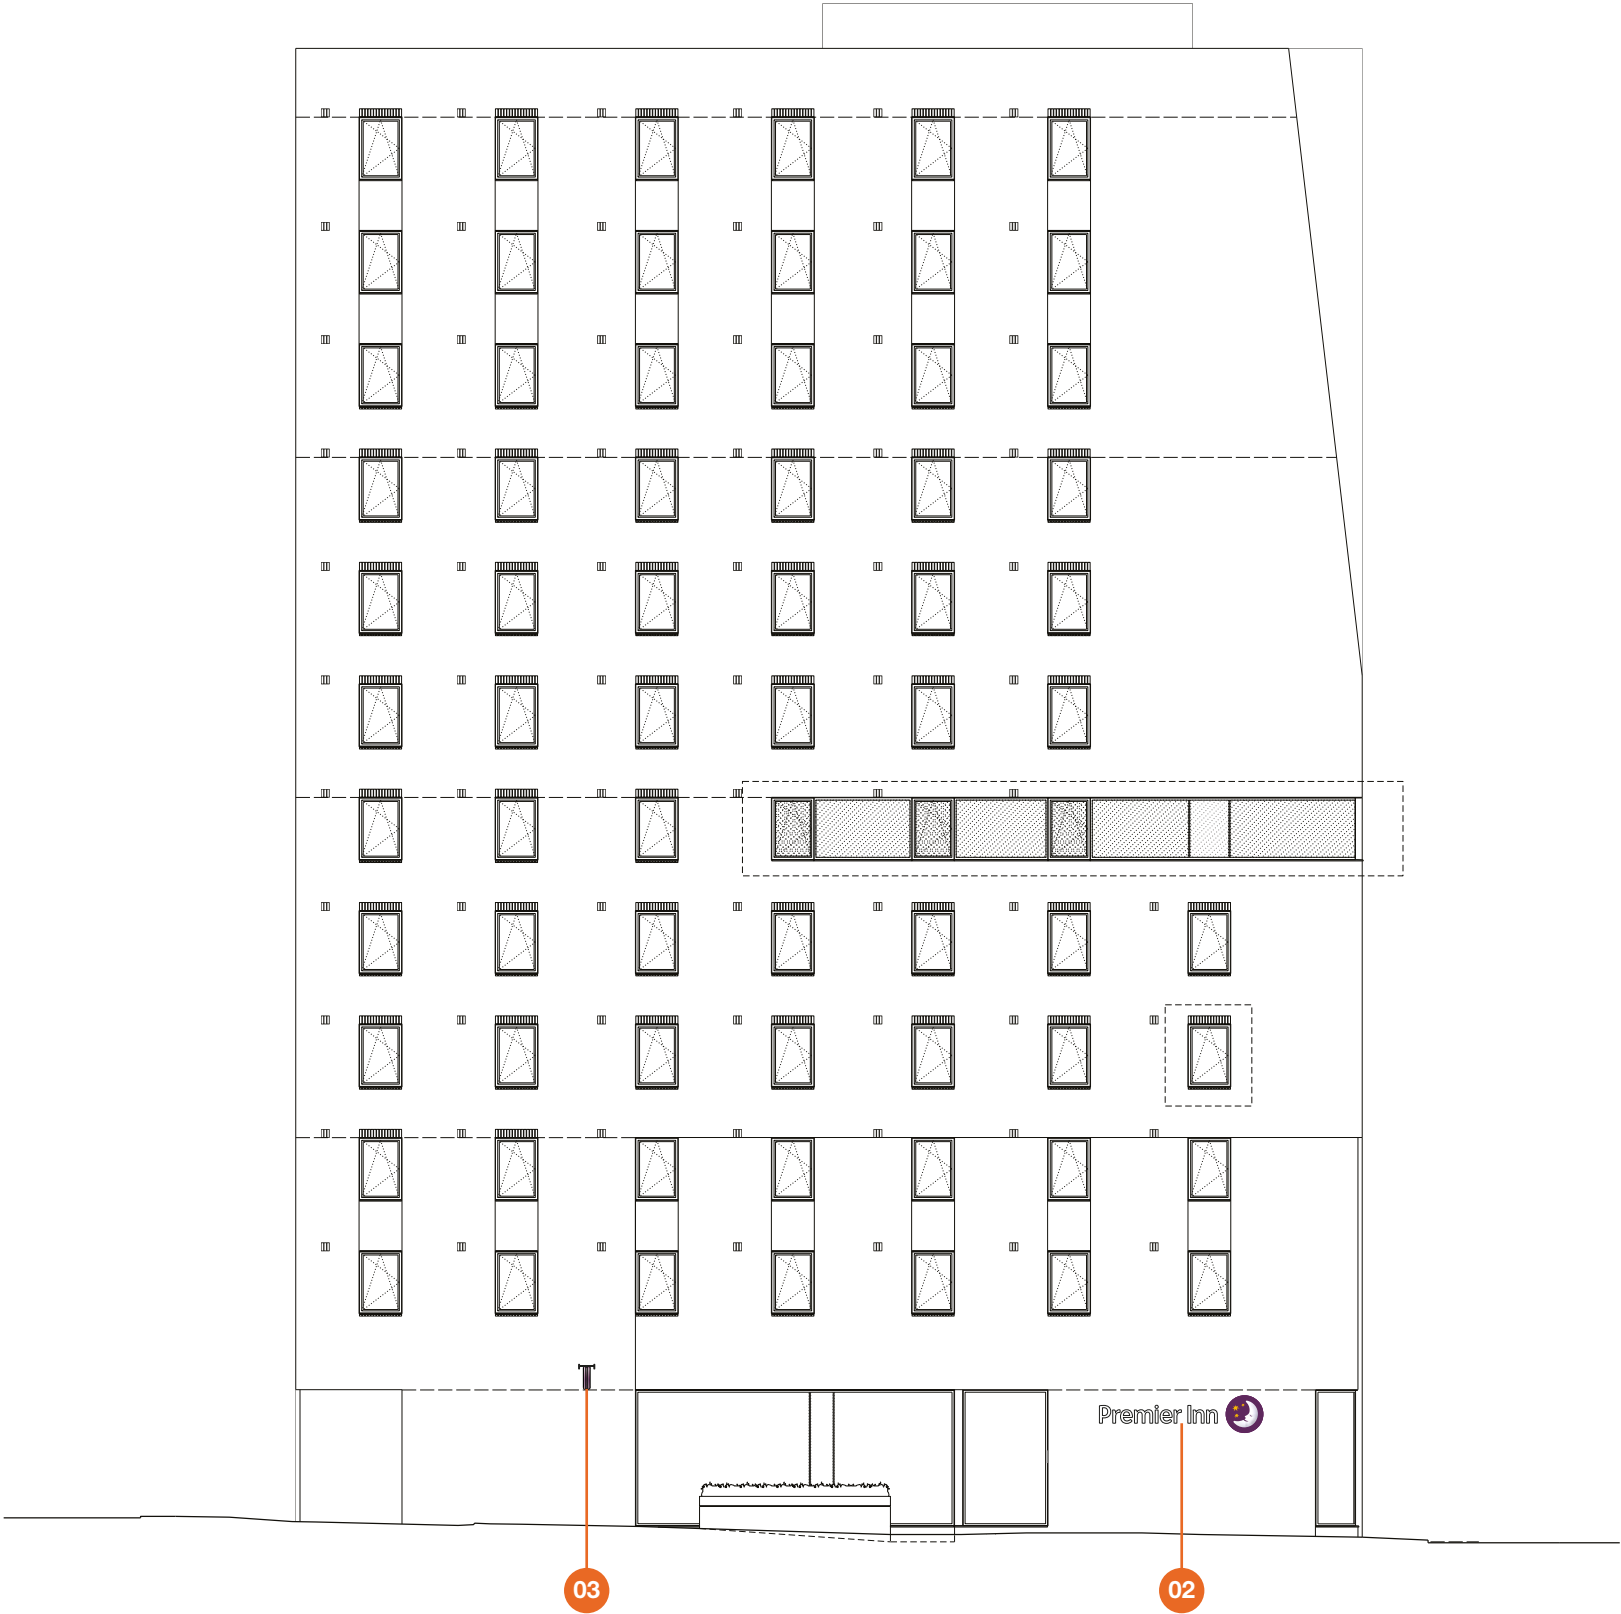



WHITBREAD

**PREMIER INN
MANCHESTER**
72 DALE STREET
MANCHESTER
M1 2HR

163753 - REVISION B
07/03/22 - KA

COPYRIGHT :
THE ATTACHED DESIGNS AND ILLUSTRATIONS
ARE INTENDED SOLELY FOR, AND SHOULD
ONLY BE USED BY, THOSE TO WHOM THIS
DESIGN SPECIFICATION IS ADDRESSED.

**THE CONTENTS ARE STRICTLY
PRIVATE AND CONFIDENTIAL.**
ANY FORM OF REPRODUCTION,
DISSEMINATION, COPYING, DISCLOSURE,
MODIFICATION OR DISTRIBUTION IS STRICTLY
PROHIBITED WITHOUT THE PRIOR WRITTEN
CONSENT OF ASHLEIGH SIGNS LTD
(COMPANY NUMBER : 1325080)
WHOSE REGISTERED ADDRESS IS:
ASHLEIGH HOUSE, BECKBRIDGE ROAD,
NORMANTON INDUSTRIAL ESTATE,
NORMANTON, WF6 1TE

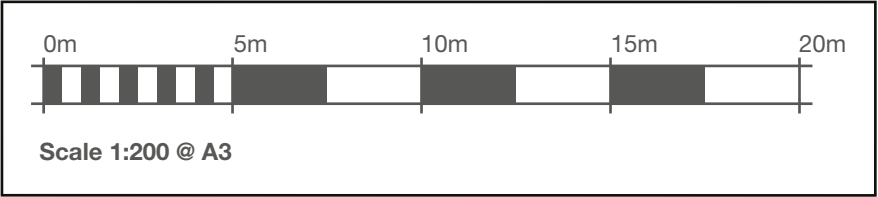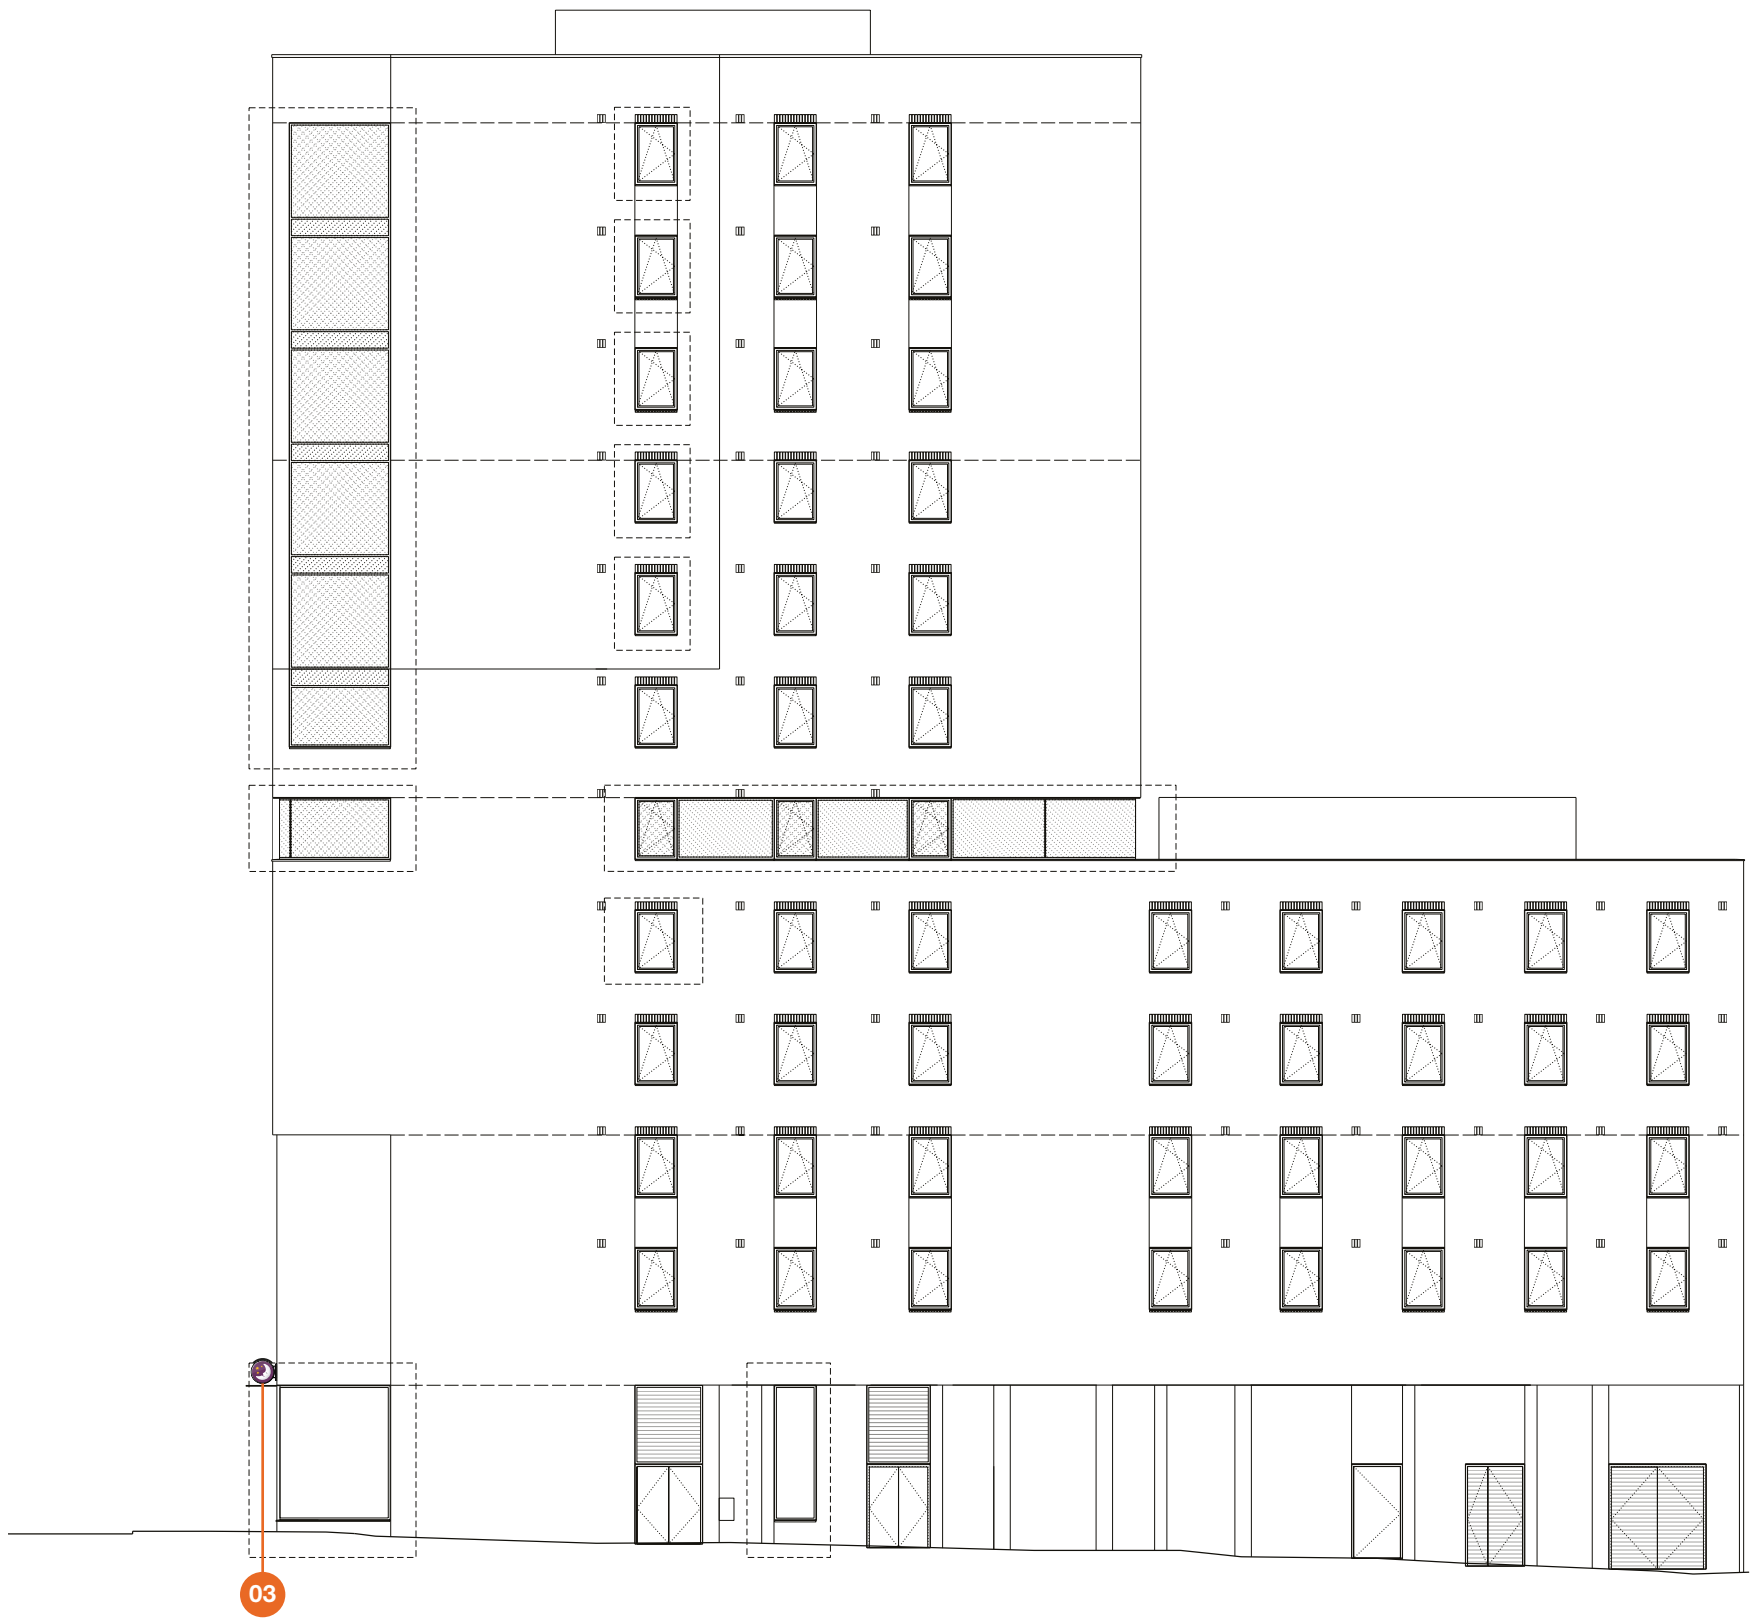

WHITBREAD

PREMIER INN
MANCHESTER
72 DALE STREET
MANCHESTER
M1 2HR

163753 - REVISION B
07/03/22 - KA



COPYRIGHT :
THE ATTACHED DESIGNS AND ILLUSTRATIONS
ARE INTENDED SOLELY FOR, AND SHOULD
ONLY BE USED BY, THOSE TO WHOM THIS
DESIGN SPECIFICATION IS ADDRESSED.

THE CONTENTS ARE STRICTLY
PRIVATE AND CONFIDENTIAL.

ANY FORM OF REPRODUCTION,
DISSEMINATION, COPYING, DISCLOSURE,
MODIFICATION OR DISTRIBUTION IS STRICTLY
PROHIBITED WITHOUT THE PRIOR WRITTEN
CONSENT OF ASHLEIGH SIGNS LTD

(COMPANY NUMBER : 1325080)

WHOSE REGISTERED ADDRESS IS:
ASHLEIGH HOUSE, BECKBRIDGE ROAD,
NORMANTON INDUSTRIAL ESTATE,
NORMANTON. WF6 1TE

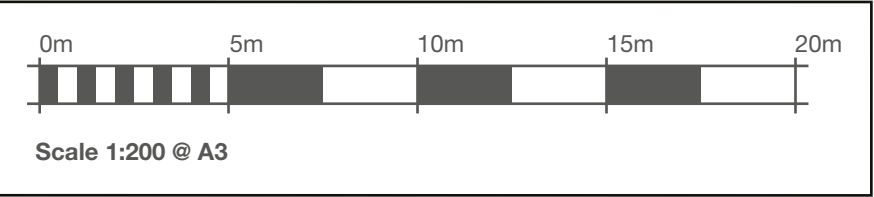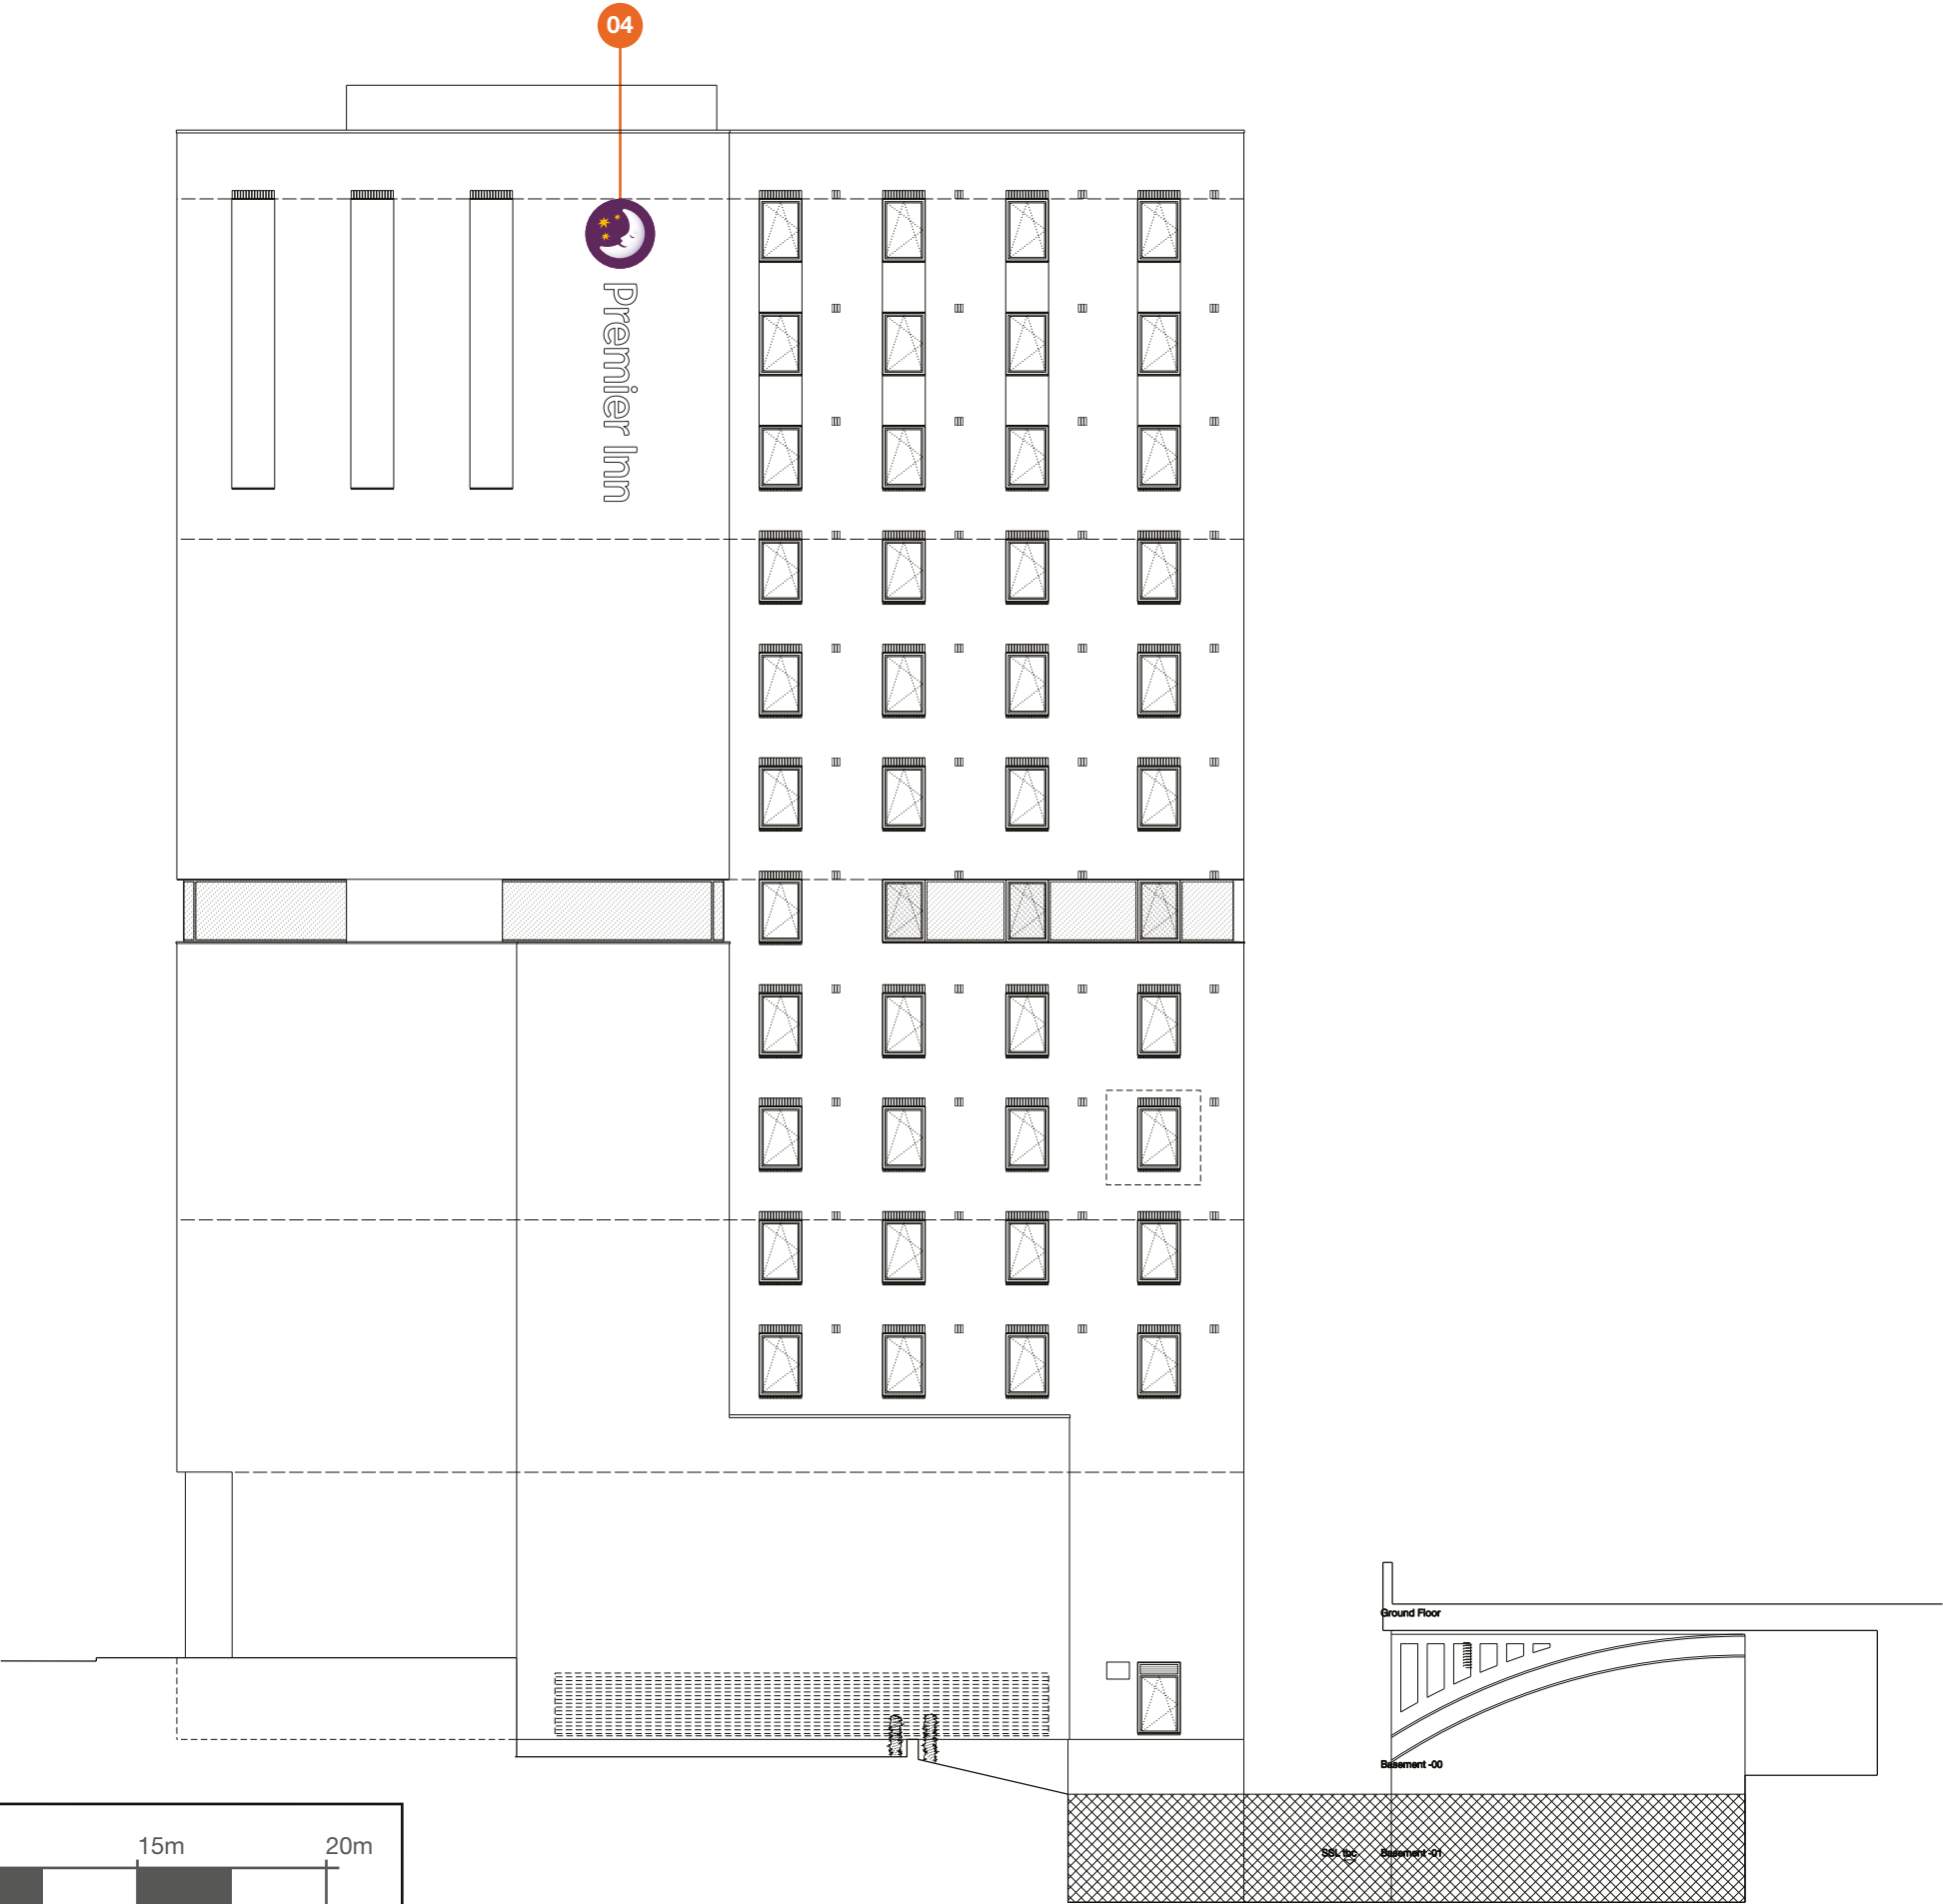


WHITBREAD

**PREMIER INN
MANCHESTER**
72 DALE STREET
MANCHESTER
M1 2HR

163753 - REVISION B
07/03/22 - KA

COPYRIGHT :
THE ATTACHED DESIGNS AND ILLUSTRATIONS
ARE INTENDED SOLELY FOR, AND SHOULD
ONLY BE USED BY, THOSE TO WHOM THIS
DESIGN SPECIFICATION IS ADDRESSED.

**THE CONTENTS ARE STRICTLY
PRIVATE AND CONFIDENTIAL.**
ANY FORM OF REPRODUCTION,
DISSEMINATION, COPYING, DISCLOSURE,
MODIFICATION OR DISTRIBUTION IS STRICTLY
PROHIBITED WITHOUT THE PRIOR WRITTEN
CONSENT OF ASHLEIGH SIGNS LTD
(COMPANY NUMBER : 1325080)
WHOSE REGISTERED ADDRESS IS:
ASHLEIGH HOUSE, BECKBRIDGE ROAD,
NORMANTON INDUSTRIAL ESTATE,
NORMANTON. WF6 1TE

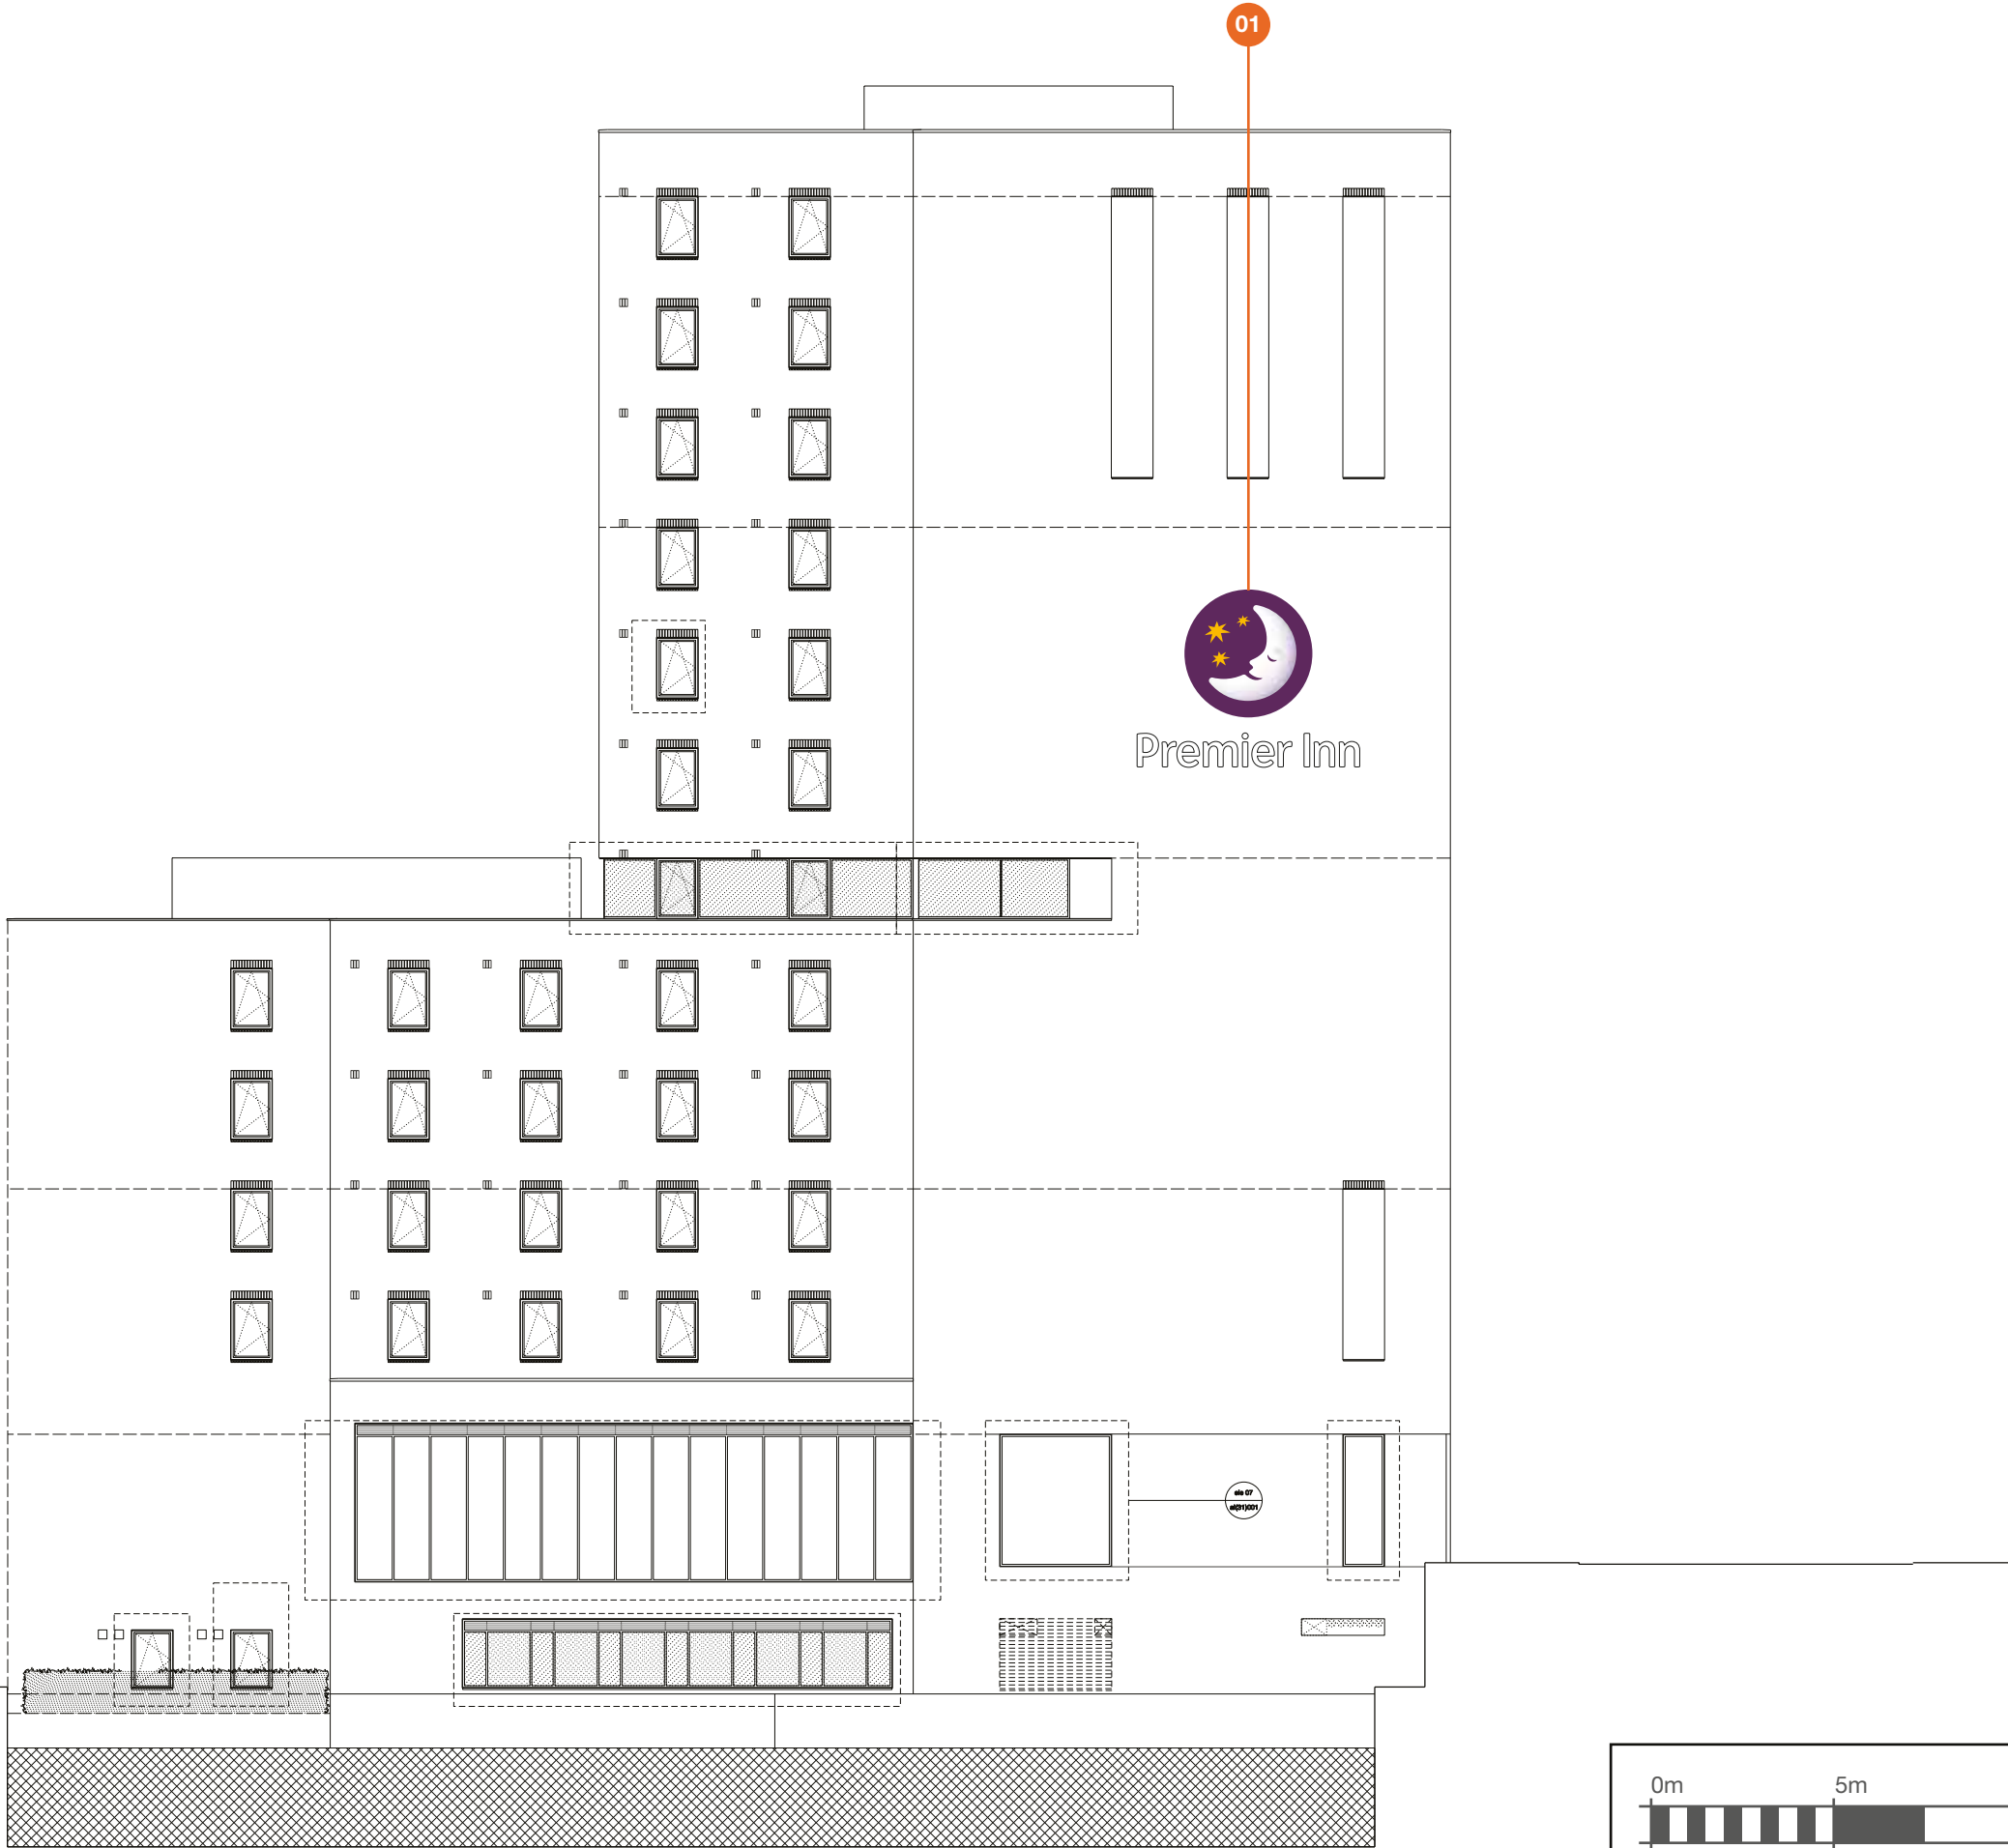

WHITBREAD

PREMIER INN
MANCHESTER
72 DALE STREET
MANCHESTER
M1 2HR



163753 - REVISION B
07/03/22 - KA

COPYRIGHT :
THE ATTACHED DESIGNS AND ILLUSTRATIONS
ARE INTENDED SOLELY FOR, AND SHOULD
ONLY BE USED BY, THOSE TO WHOM THIS
DESIGN SPECIFICATION IS ADDRESSED.

THE CONTENTS ARE STRICTLY
PRIVATE AND CONFIDENTIAL.
ANY FORM OF REPRODUCTION,
DISSEMINATION, COPYING, DISCLOSURE,
MODIFICATION OR DISTRIBUTION IS STRICTLY
PROHIBITED WITHOUT THE PRIOR WRITTEN
CONSENT OF ASHLEIGH SIGNS LTD
(COMPANY NUMBER : 1325080)
WHOSE REGISTERED ADDRESS IS:
ASHLEIGH HOUSE, BECKBRIDGE ROAD,
NORMANTON INDUSTRIAL ESTATE,
NORMANTON. WF6 1TE



Scale 1:200 @ A3

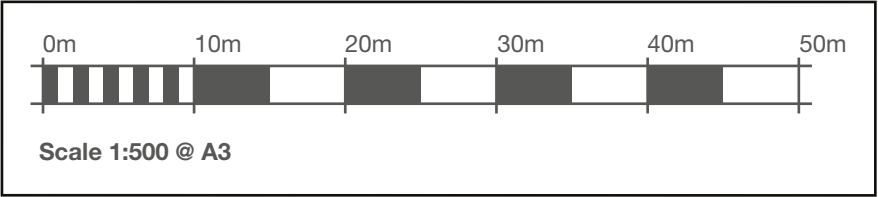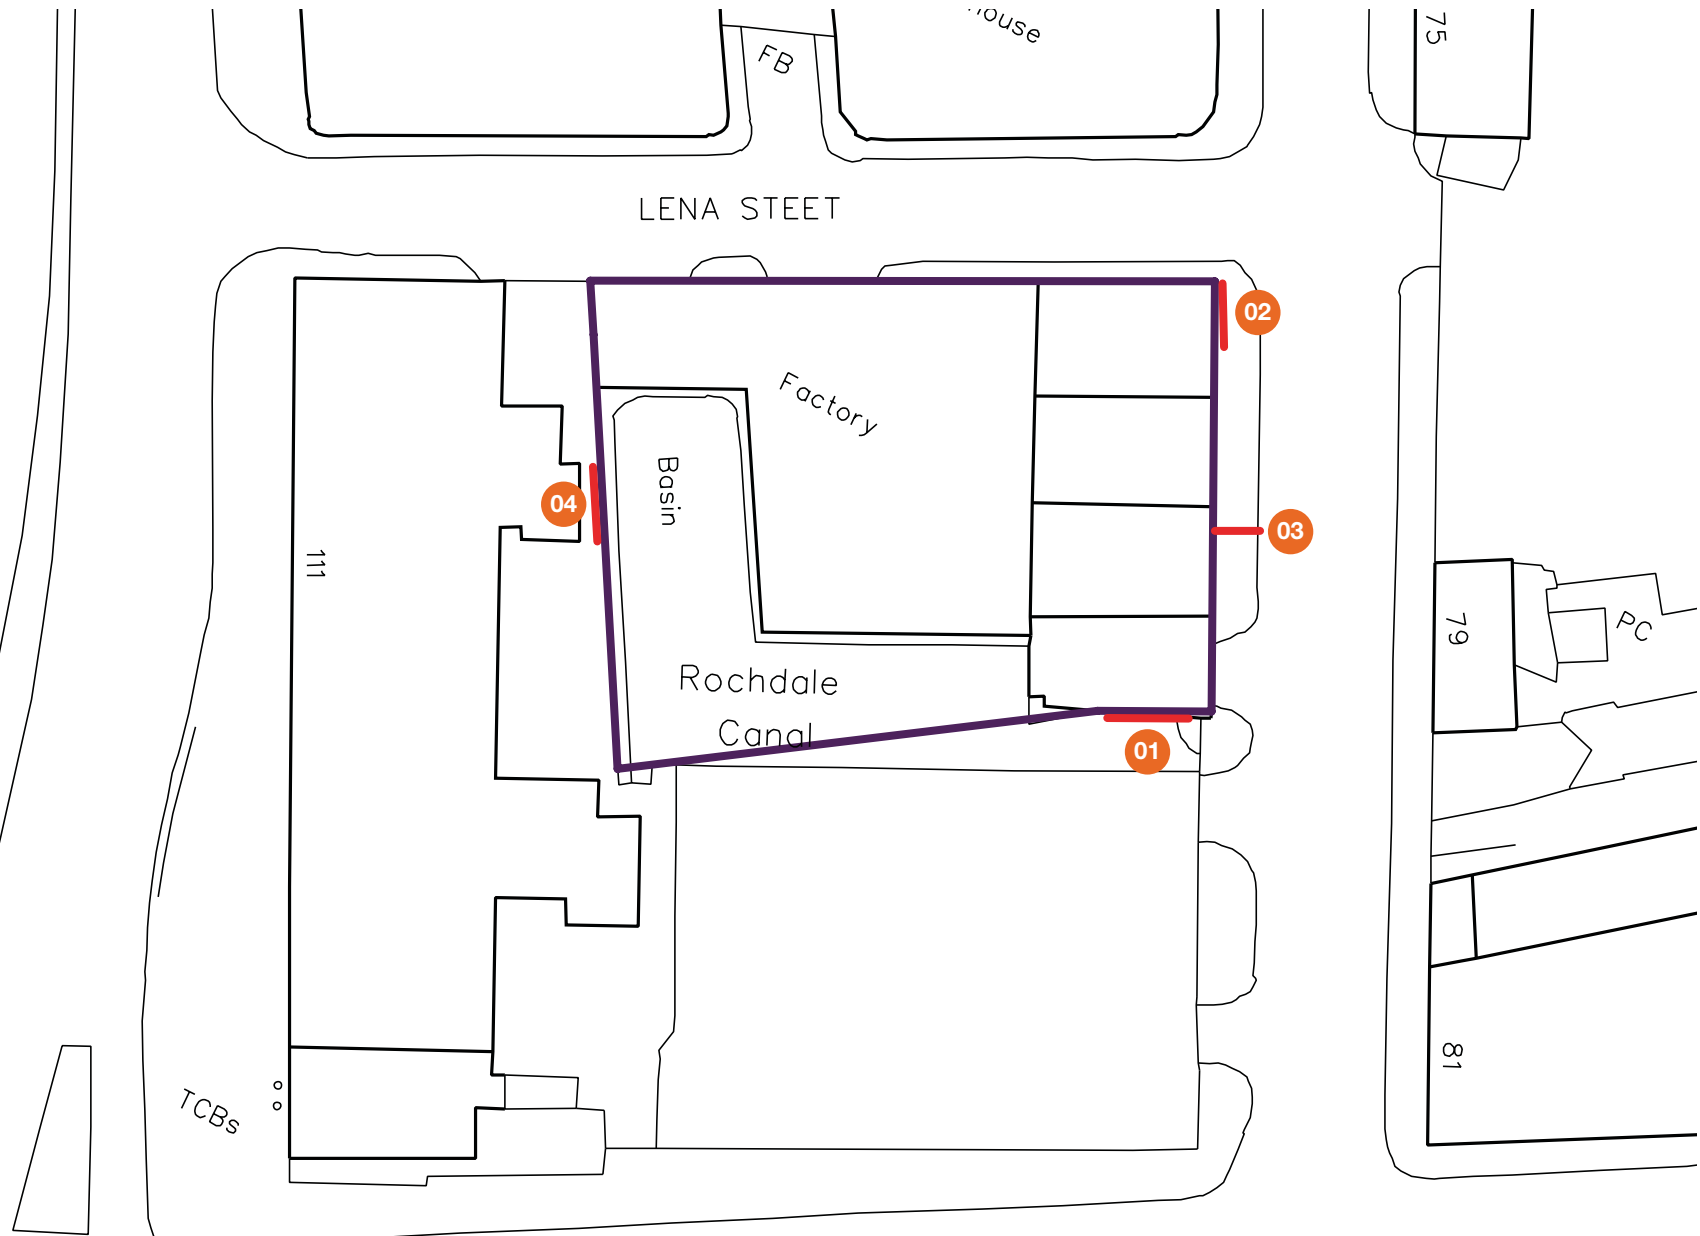

WHITBREAD

PREMIER INN
MANCHESTER
72 DALE STREET
MANCHESTER
M1 2HR

163753 - REVISION B
07/03/22 - KA

COPYRIGHT :
THE ATTACHED DESIGNS AND ILLUSTRATIONS
ARE INTENDED SOLELY FOR, AND SHOULD
ONLY BE USED BY, THOSE TO WHOM THIS
DESIGN SPECIFICATION IS ADDRESSED.

THE CONTENTS ARE STRICTLY
PRIVATE AND CONFIDENTIAL.
ANY FORM OF REPRODUCTION,
DISSEMINATION, COPYING, DISCLOSURE,
MODIFICATION OR DISTRIBUTION IS STRICTLY
PROHIBITED WITHOUT THE PRIOR WRITTEN
CONSENT OF ASHLEIGH SIGNS LTD
(COMPANY NUMBER : 1325080)
WHOSE REGISTERED ADDRESS IS:
ASHLEIGH HOUSE, BECKBRIDGE ROAD,
NORMANTON INDUSTRIAL ESTATE,
NORMANTON, WF6 1TE