
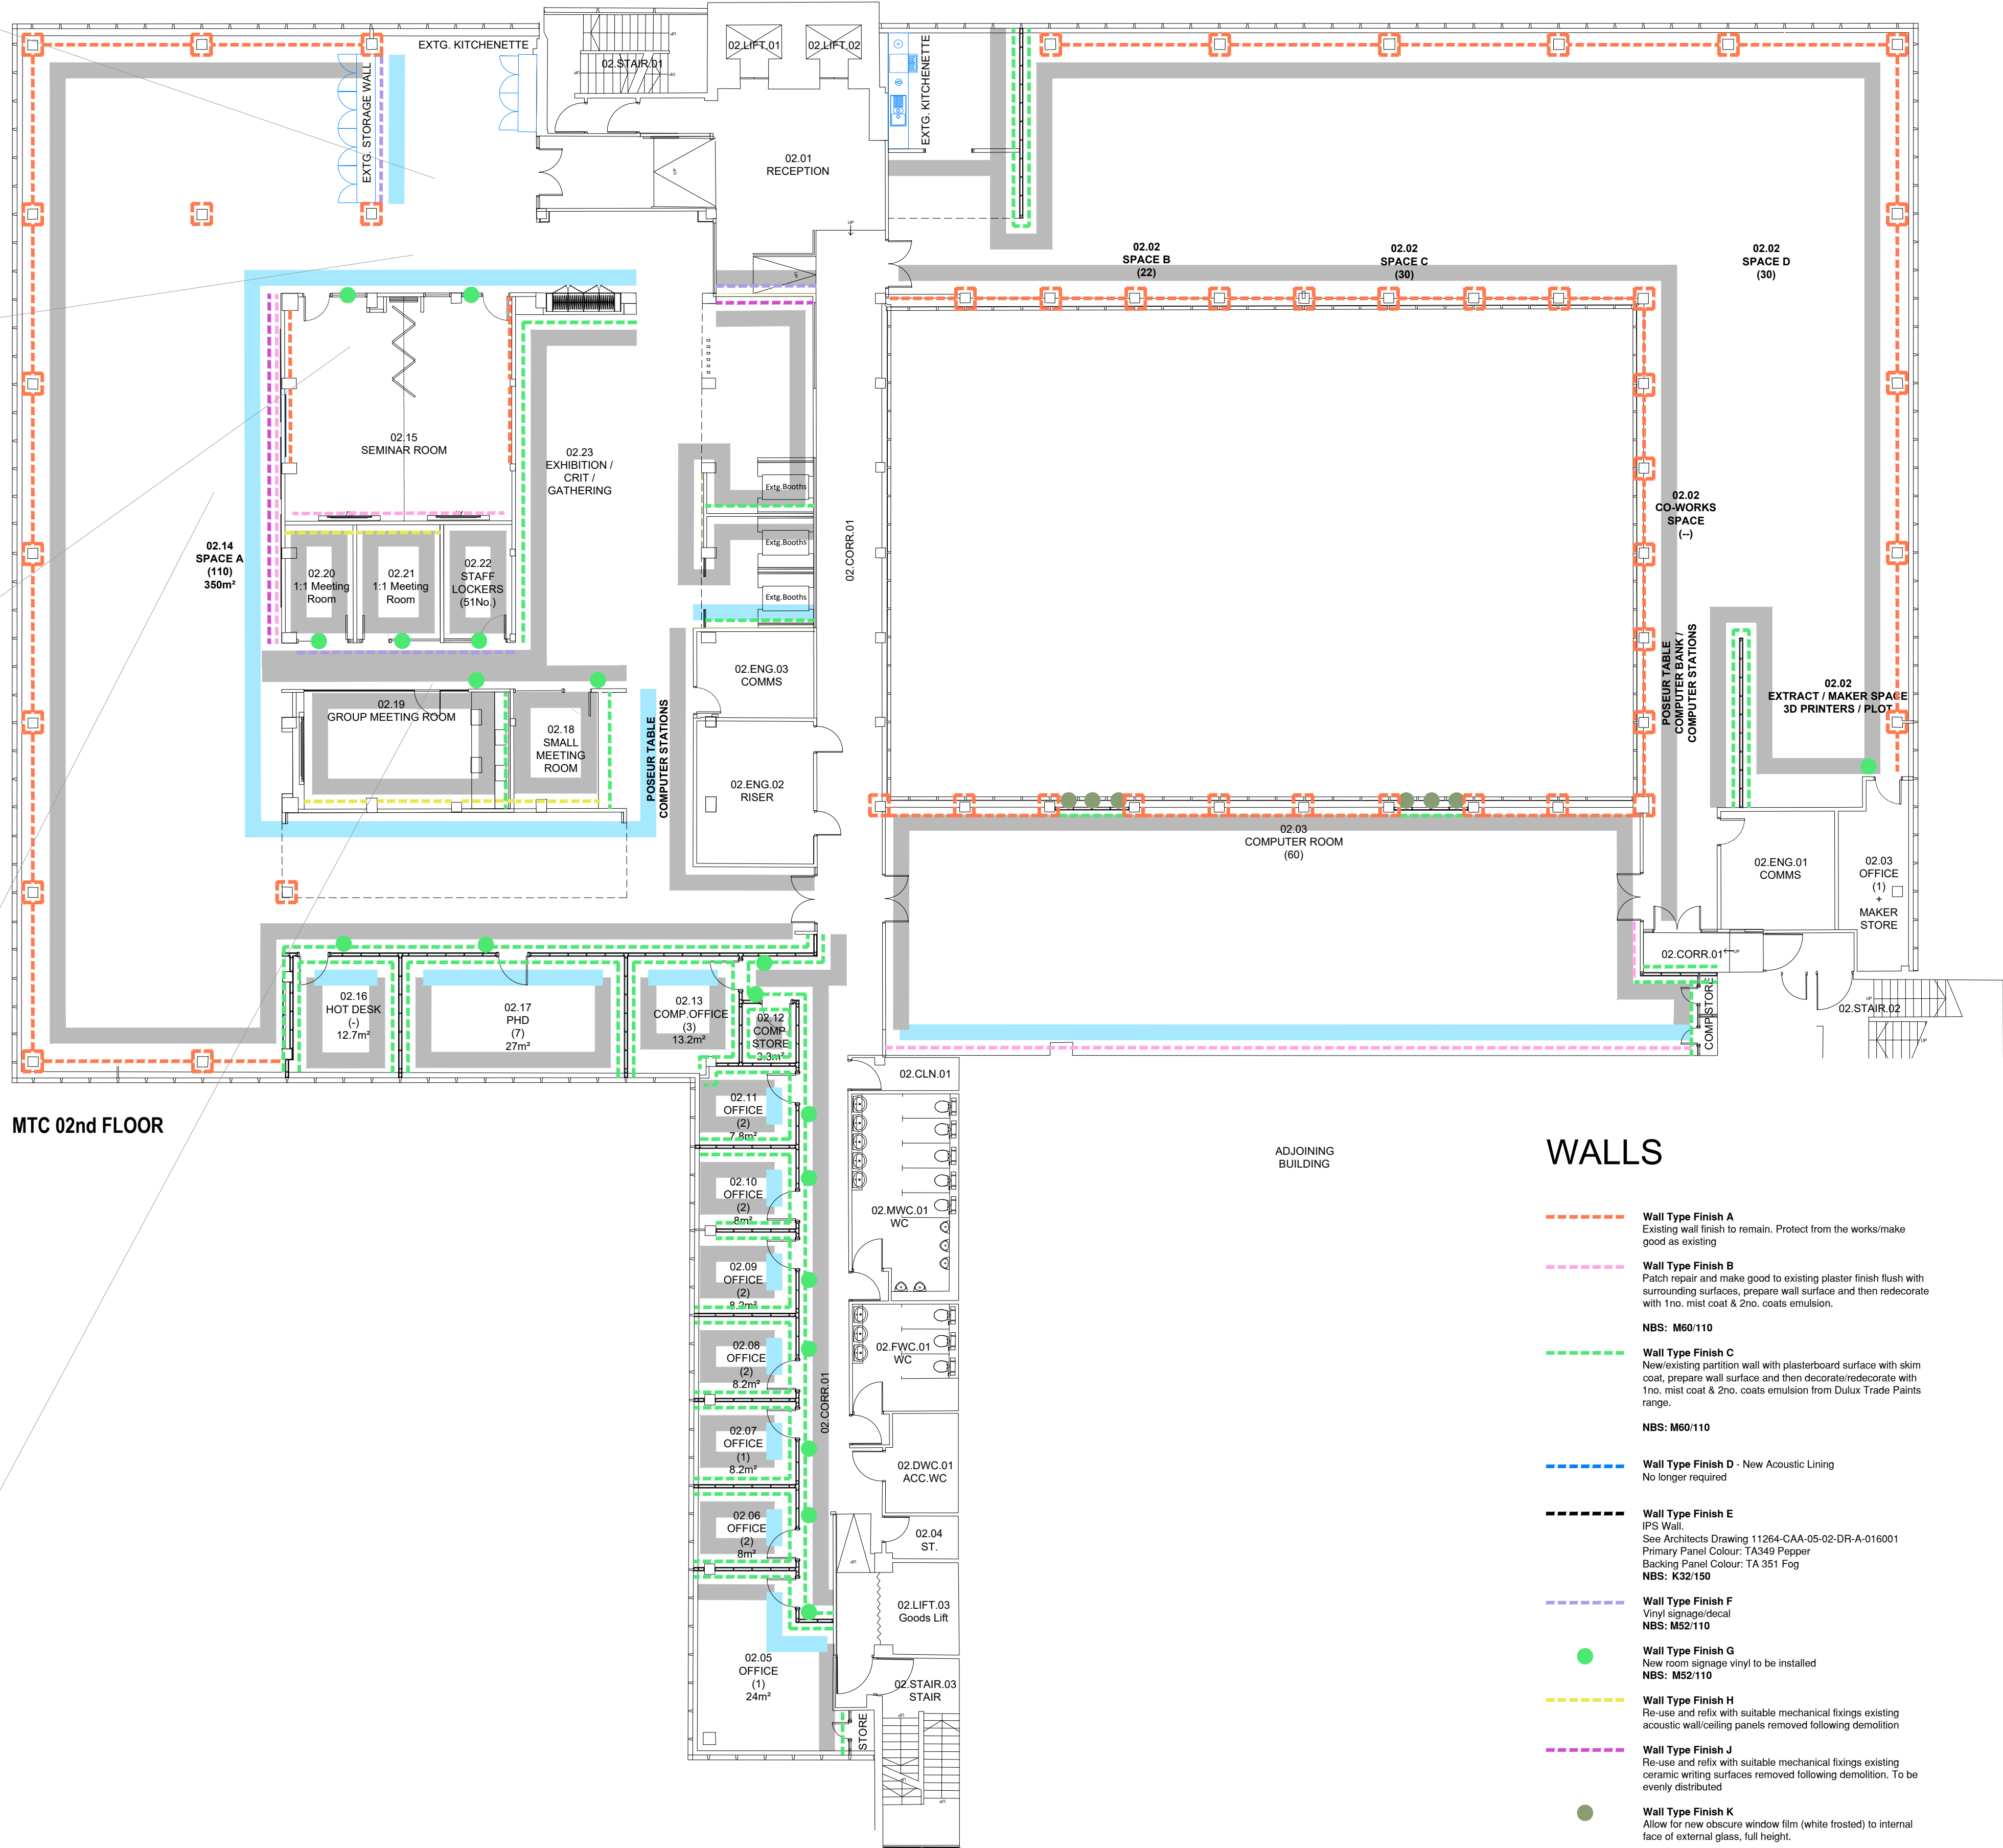
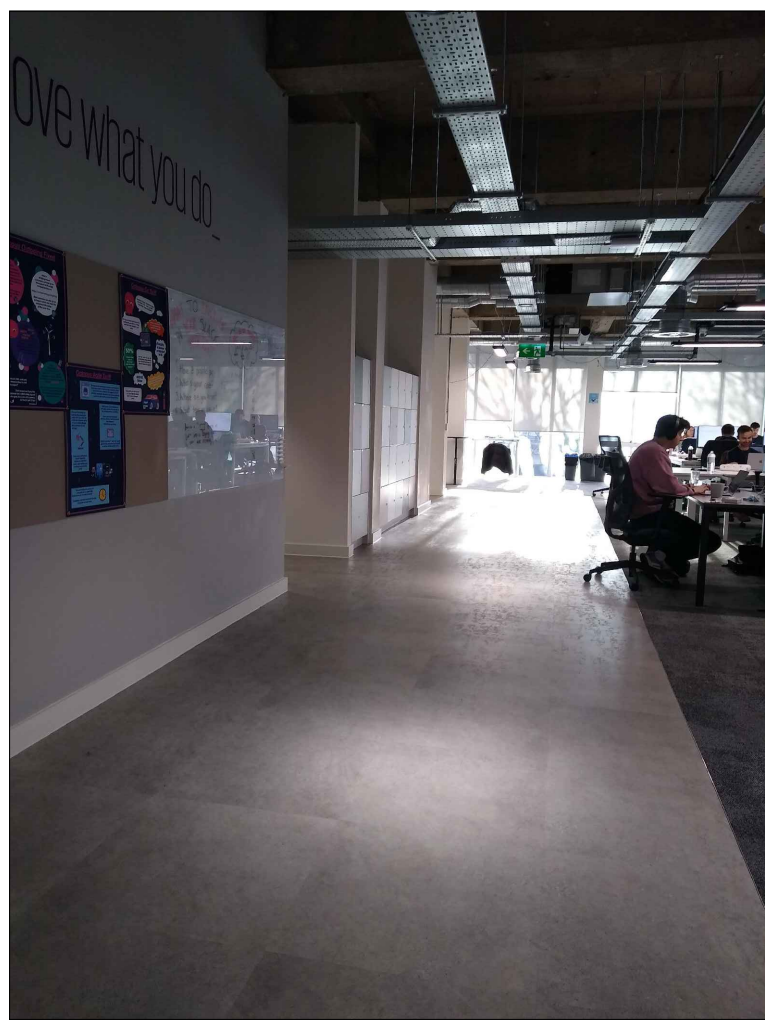
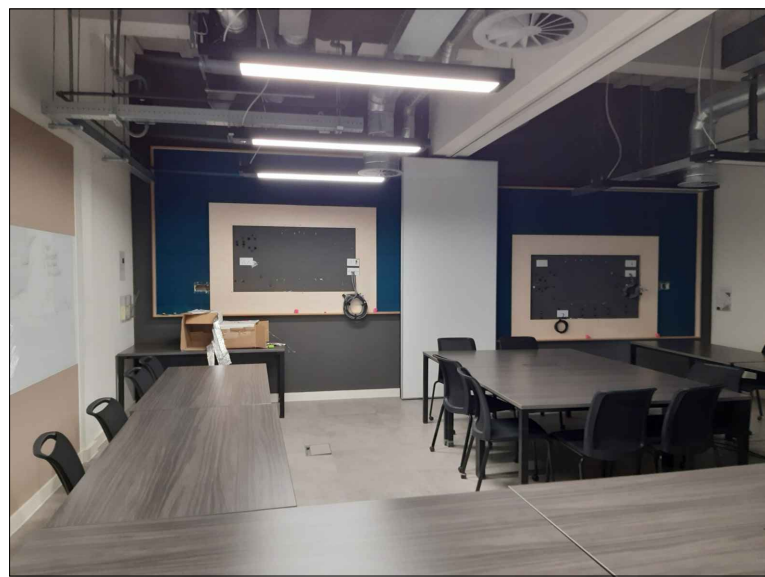


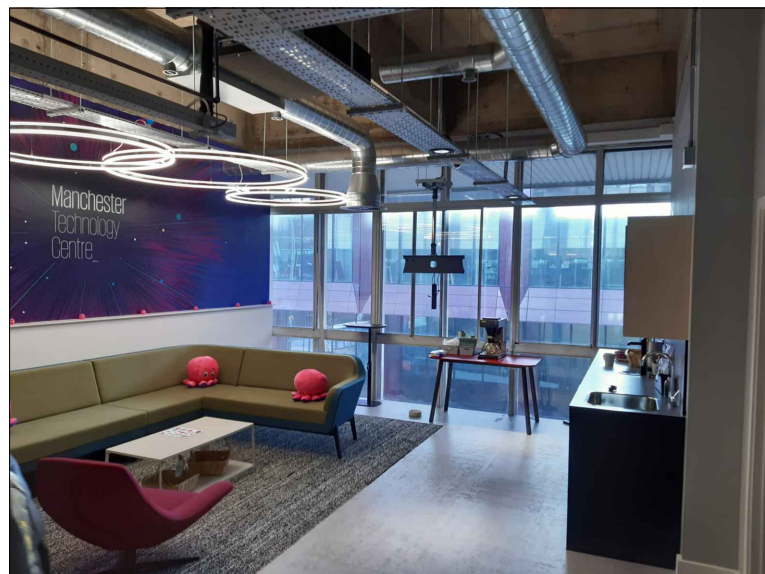

MTC 02nd FLOOR

WALLS

- Wall Type Finish A**
Existing wall finish to remain. Protect from the works/make good as existing
- Wall Type Finish B**
Patch repair and make good to existing plaster finish flush with surrounding surfaces, prepare wall surface and then redecorate with 1no. mist coat & 2no. coats emulsion.
NBS: M60/110
- Wall Type Finish C**
New/existing partition wall with plasterboard surface with skim coat, prepare wall surface and then decorate/redecorate with 1no. mist coat & 2no. coats emulsion from Dulux Trade Paints range.
NBS: M60/110
- Wall Type Finish D - New Acoustic Lining**
No longer required
- Wall Type Finish E**
IPS Wall.
See Architects Drawing 11264-CAA-05-02-DR-A-016001
Primary Panel Colour: TA349 Pepper
Backing Panel Colour: TA 351 Fog
NBS: K52/150
- Wall Type Finish F**
Vinyl signage/decal
NBS: M52/110
- Wall Type Finish G**
New room signage vinyl to be installed
NBS: M52/110
- Wall Type Finish H**
Re-use and refix with suitable mechanical fixings existing acoustic wall/ceiling panels removed following demolition
- Wall Type Finish J**
Re-use and refix with suitable mechanical fixings existing ceramic writing surfaces removed following demolition. To be evenly distributed
- Wall Type Finish K**
Allow for new obscure window film (white frosted) to internal face of external glass, full height.
- Colours**
Colour: White
Colour: Feature Colour (TBC)

P1	Tender Issue	09.02.2022
Rev.	Description	Date
Client		
Manchester Metropolitan University		
Project		
MSA Decant Appraisal		
Drawing Title		
2nd Floor Wall Finishes		
Drawn by	JKB	Checked by SB Date 31.01.2022
Status	D2	Scale @ A1 1:125
Job no.	11264	Dwg. no. CAA-05-02-DR-A-015022 Rev. P1
Cassidy+Ashton		
www.cassidyashton.co.uk		
Architecture + Building Surveying + Town Planning		
7 East Cliff, Preston, Lancashire, PR1 3JE 01772 258 356		
10 Hunters Walk, Canal Street, Chester, CH1 4EB 01244 402 900		