




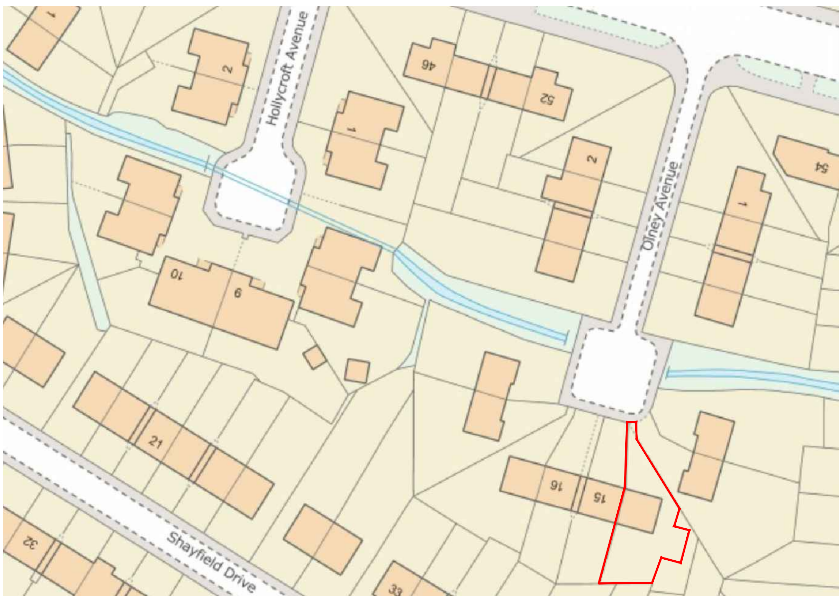

Location plan Scale 1:1250

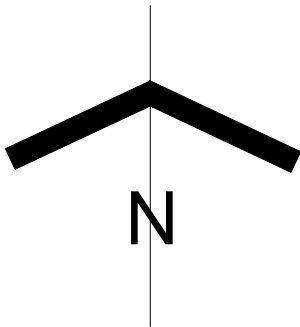

Site Plan Scale 1:500

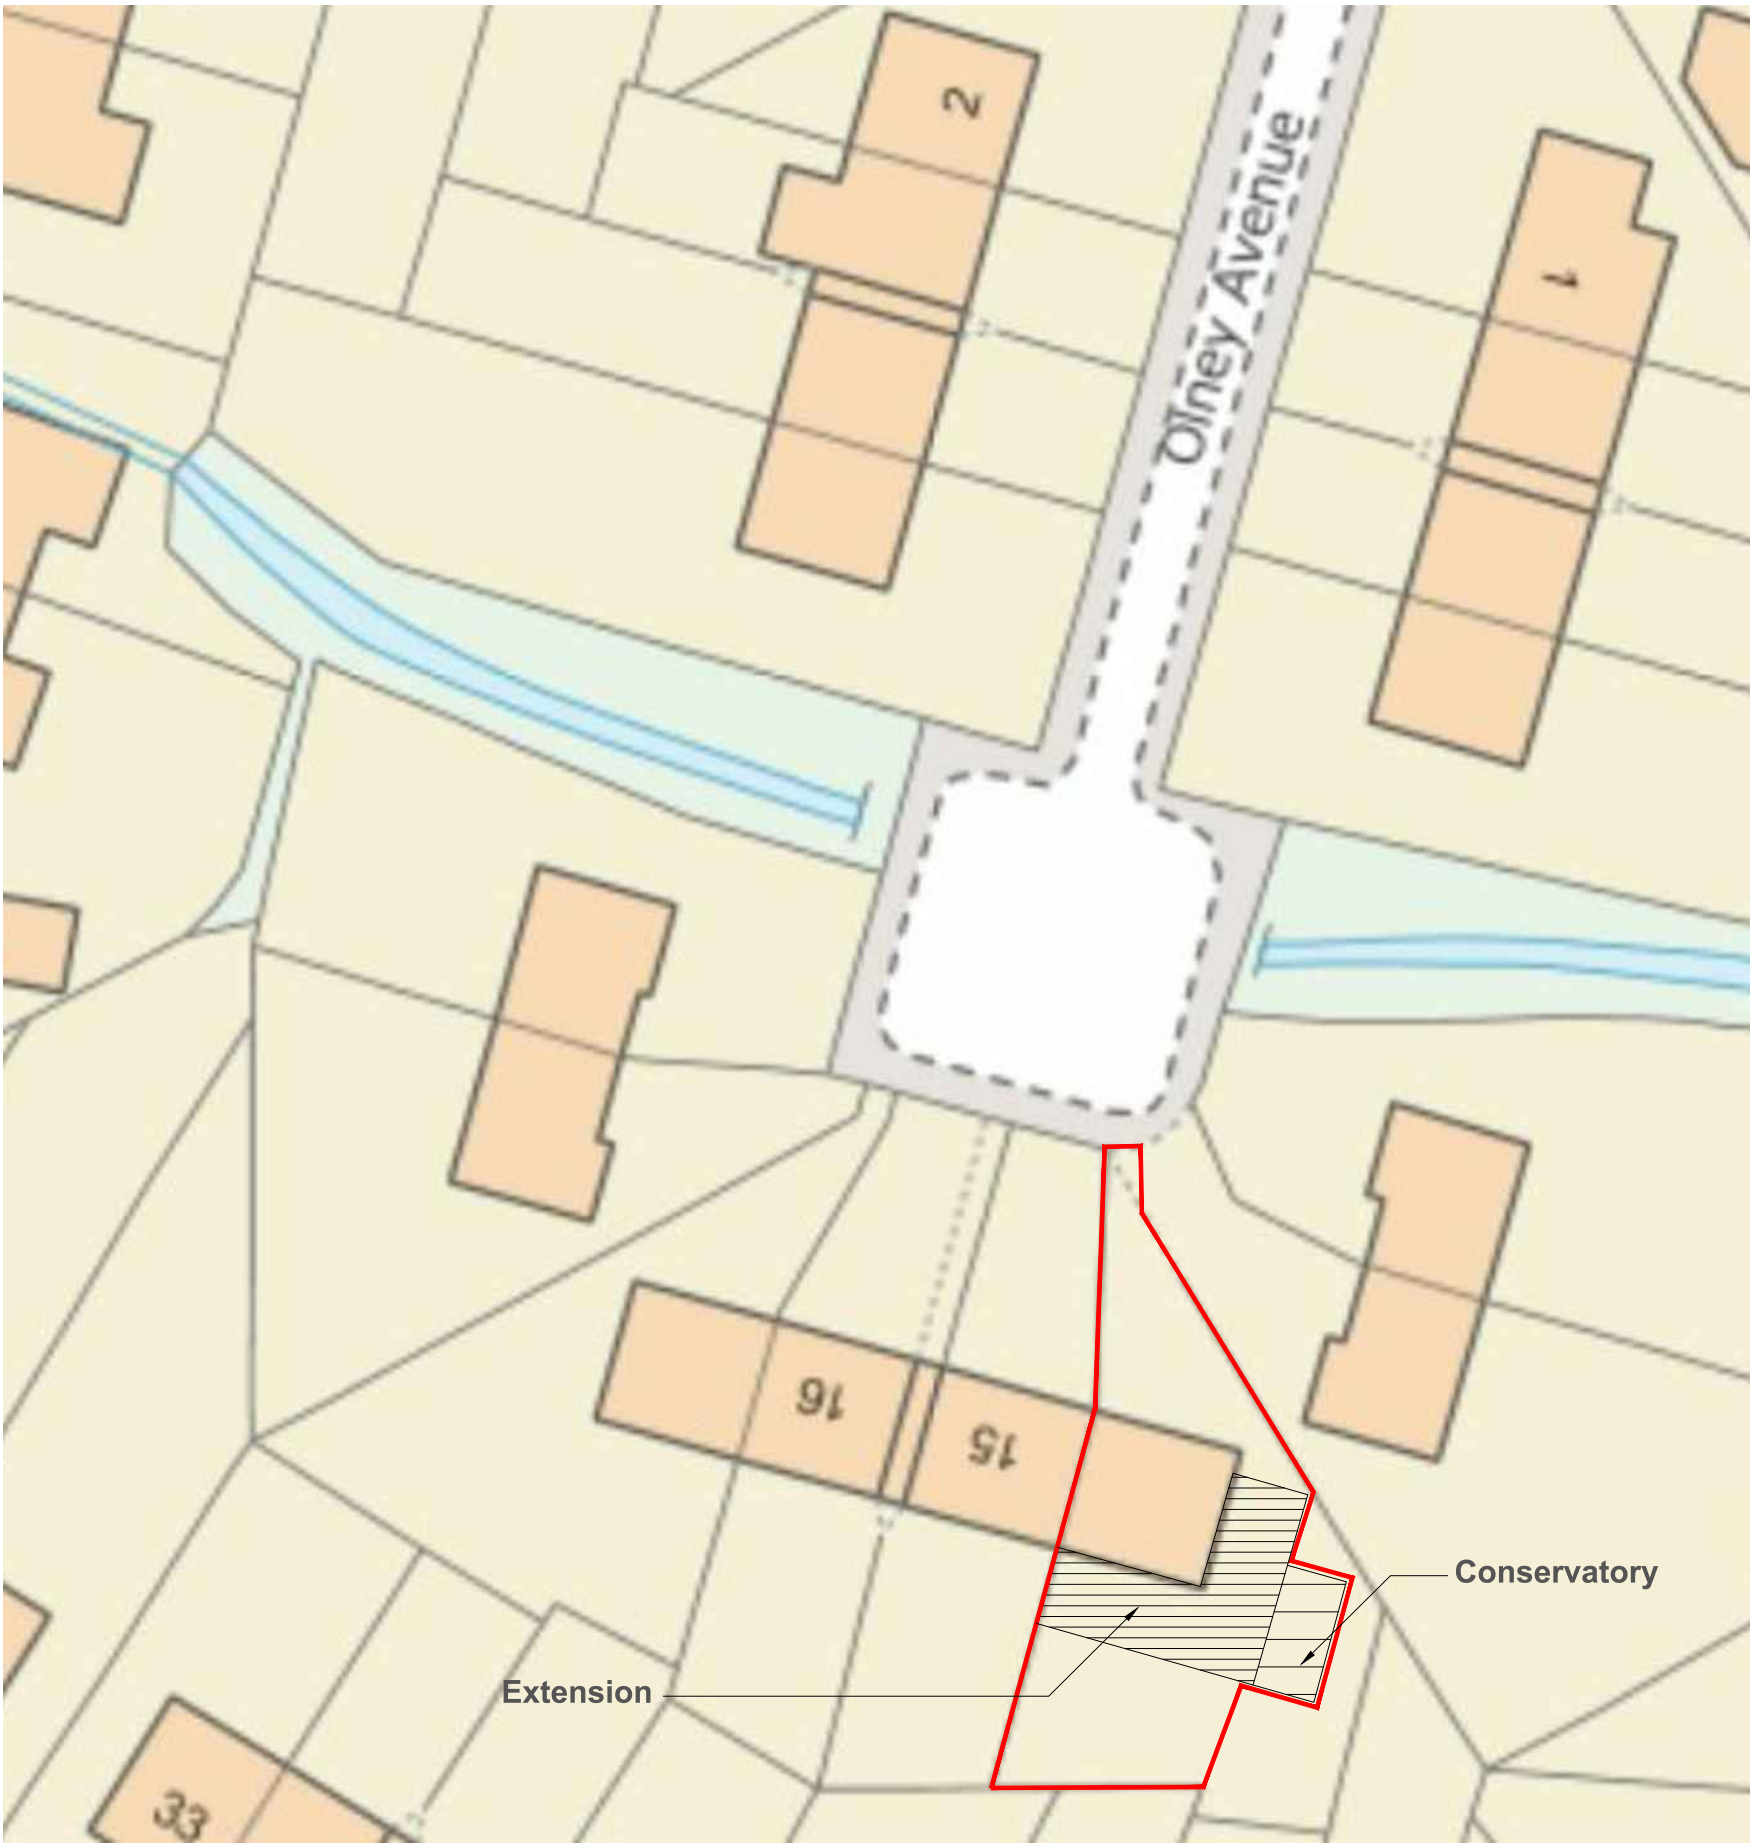

256 Finney Lane SK8 3QD
www.a2zestates.co.uk
0161 232 9307

House Extension
13 Olney Avenue M22 8AB
1931


Location & site plan @A3

01_D


All These drawings are for the purpose of achieving local authority planning and building regulations plans approval only and should not be used as a working drawings for building construction. These design drawings must be read in conjunction with structural engineers design, drawings and calculations.




Front Elevation

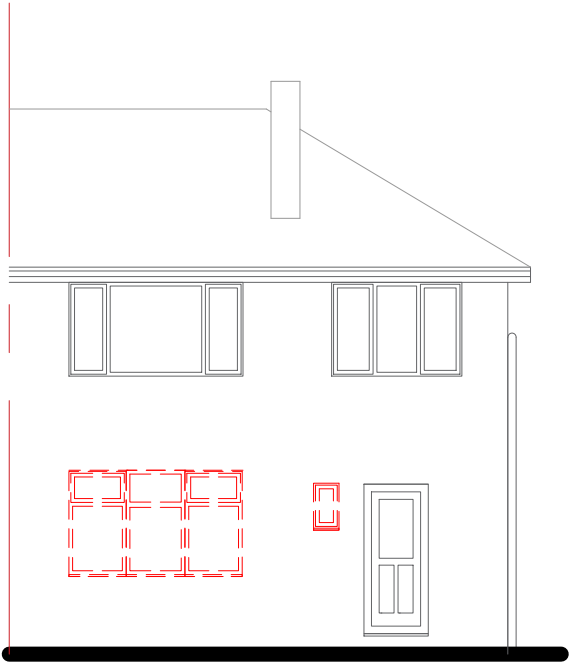


Rear Elevation

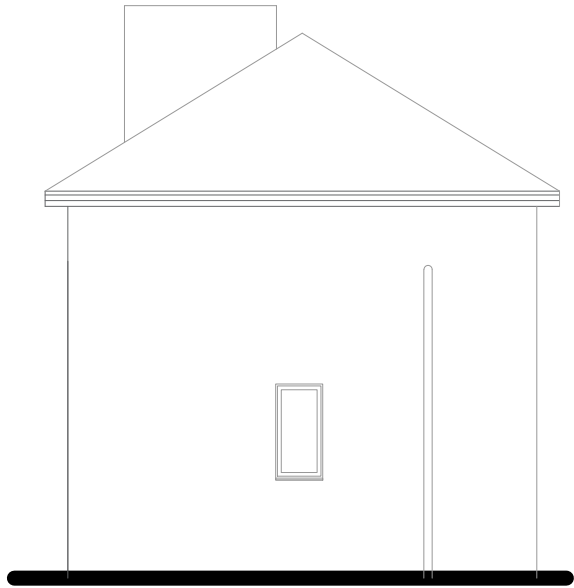

Side Elevation

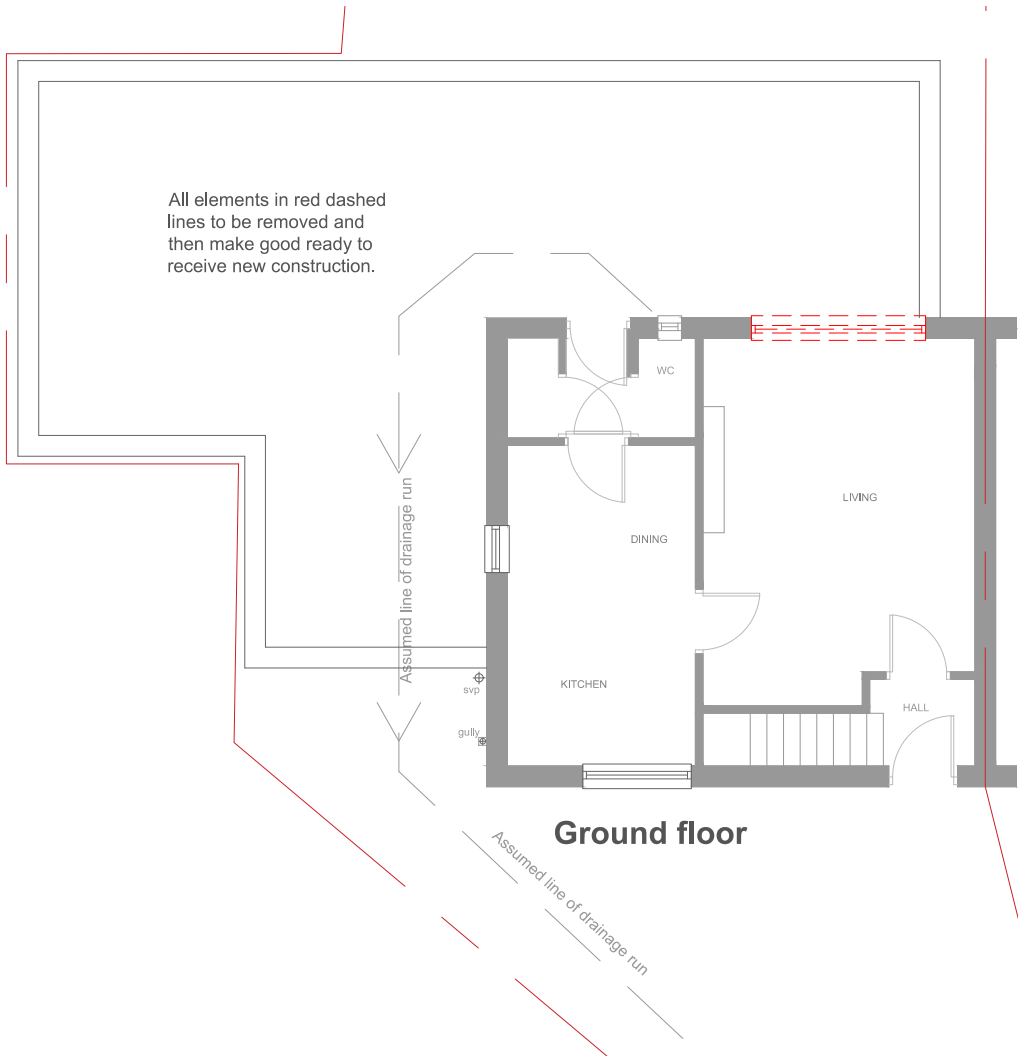

Ground floor

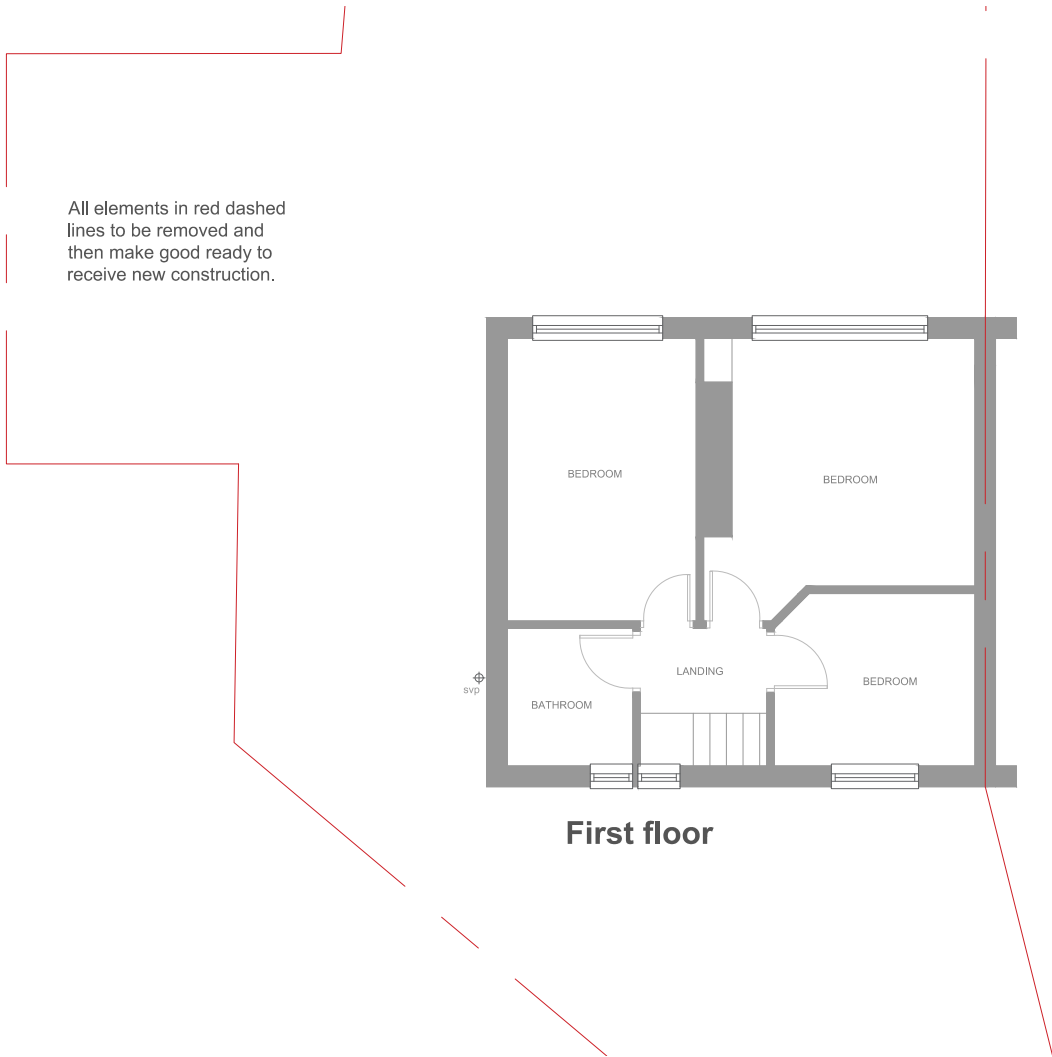

First floor





a2z estates
& MAINTENANCE

256 Finney Lane SK8 3QD
www.a2zestates.co.uk
0161 232 9307

Floor Plans and Elevations 1:100 @A3
Existing

House Extension
13 Olney Avenue M22 8AB
1931

02_D

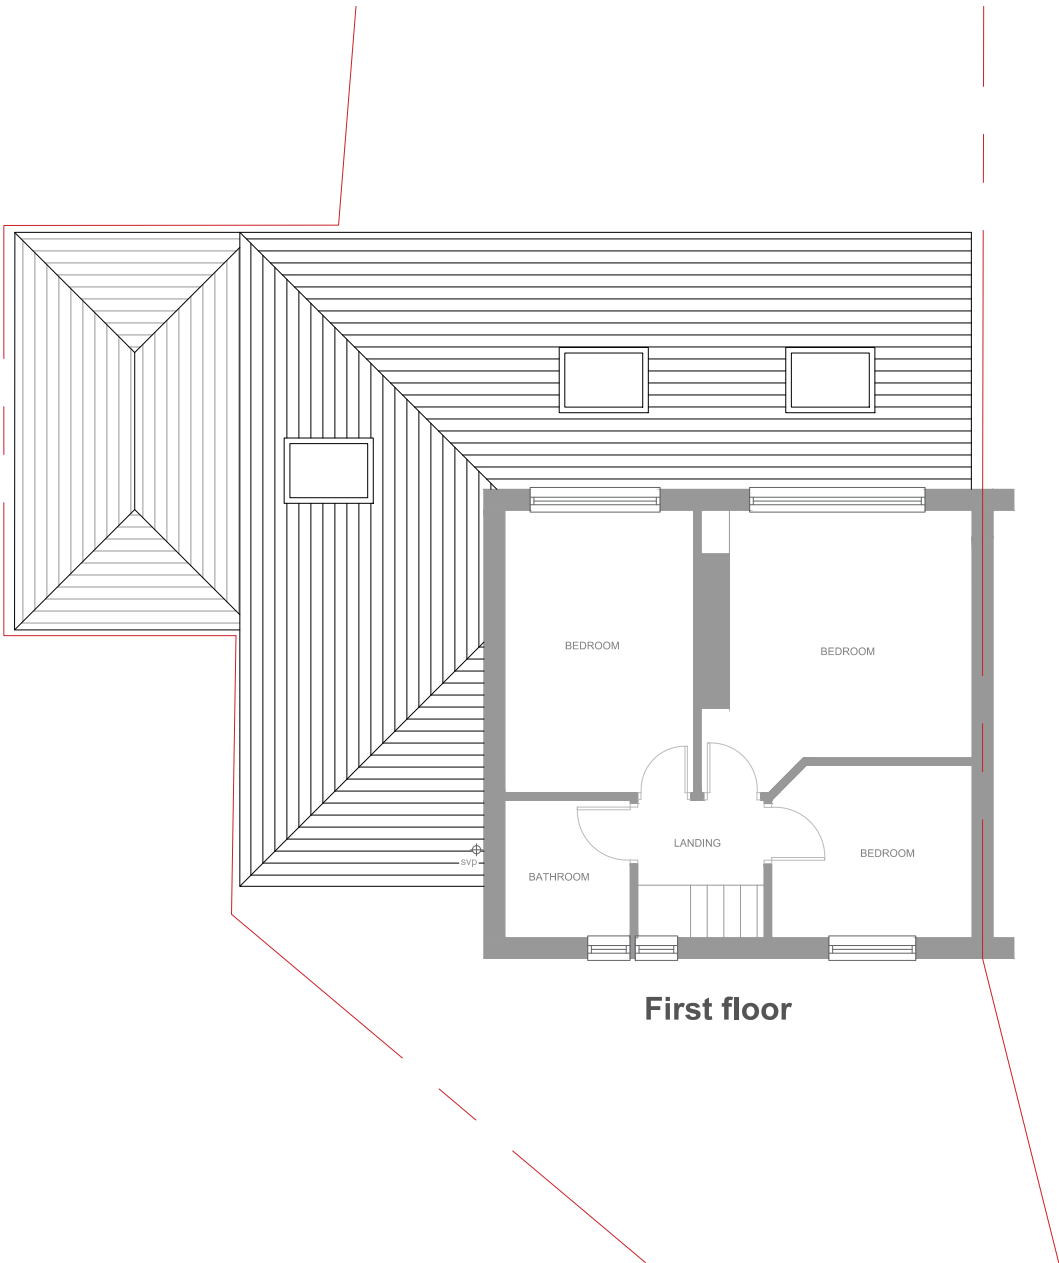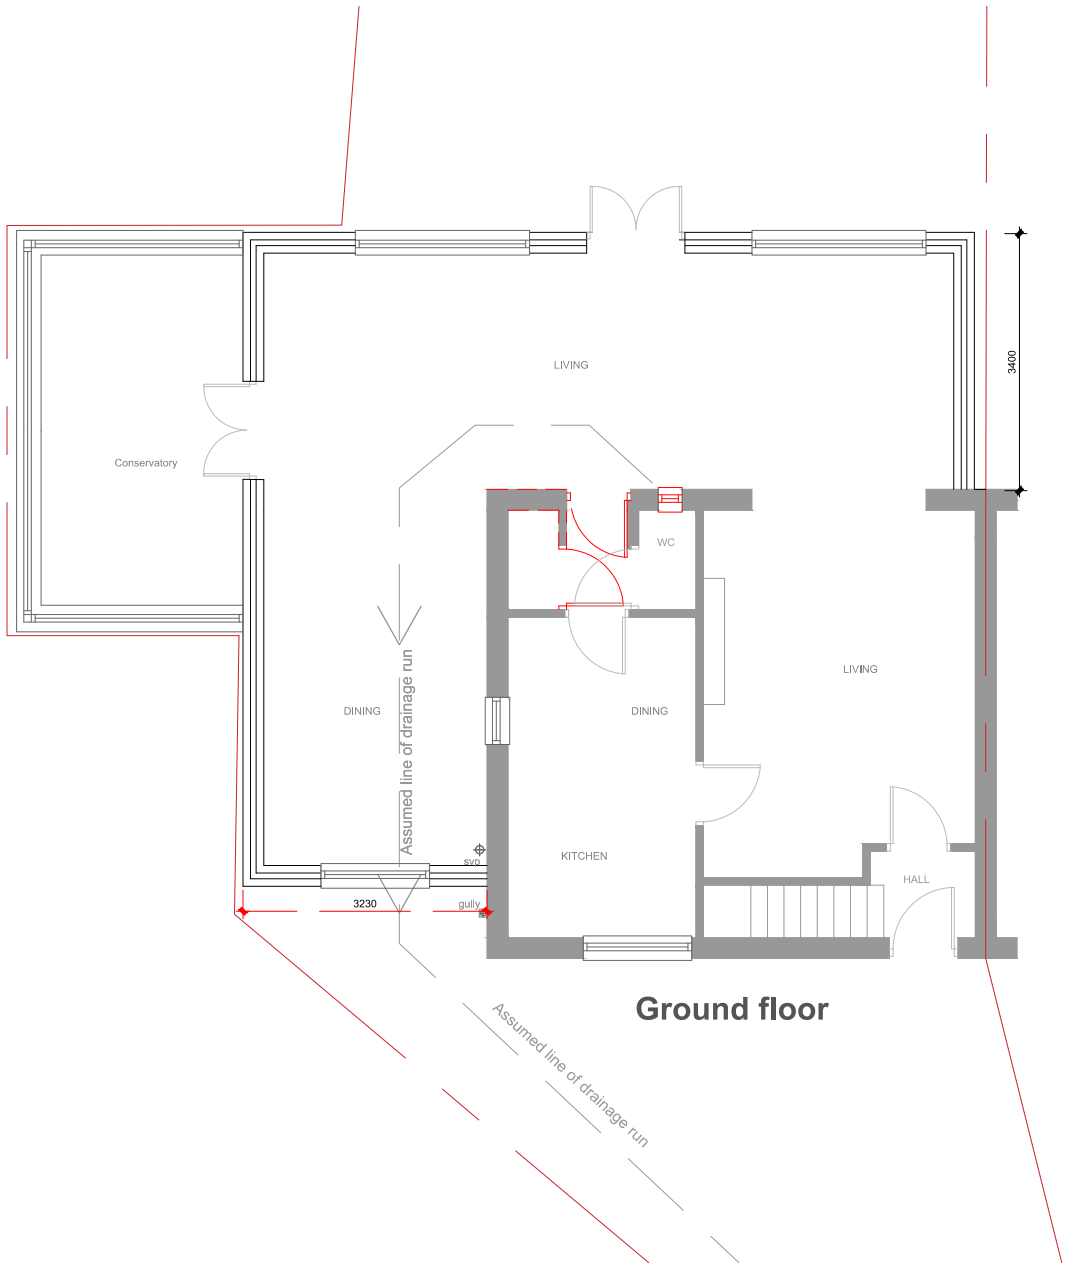



a2z estates
& MAINTENANCE

256 Finney Lane SK8 3QD
www.a2zestates.co.uk
0161 232 9307


House Extension
13 Olney Avenue M22 8AB
1931

Floor Plans
1:100@A3
Proposed


03_D



Front Elevation

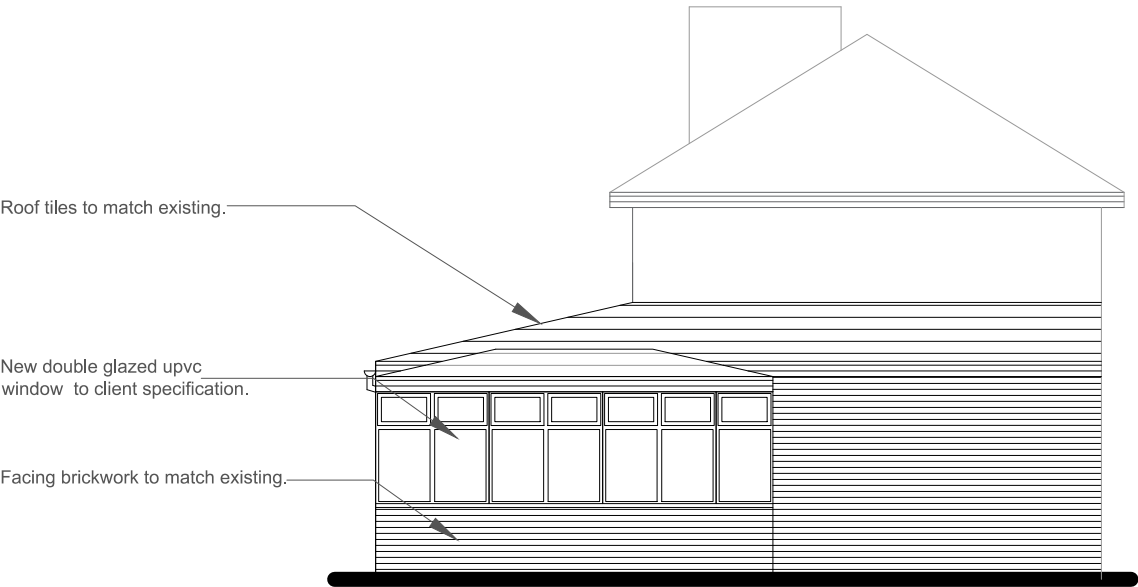


Side Elevation

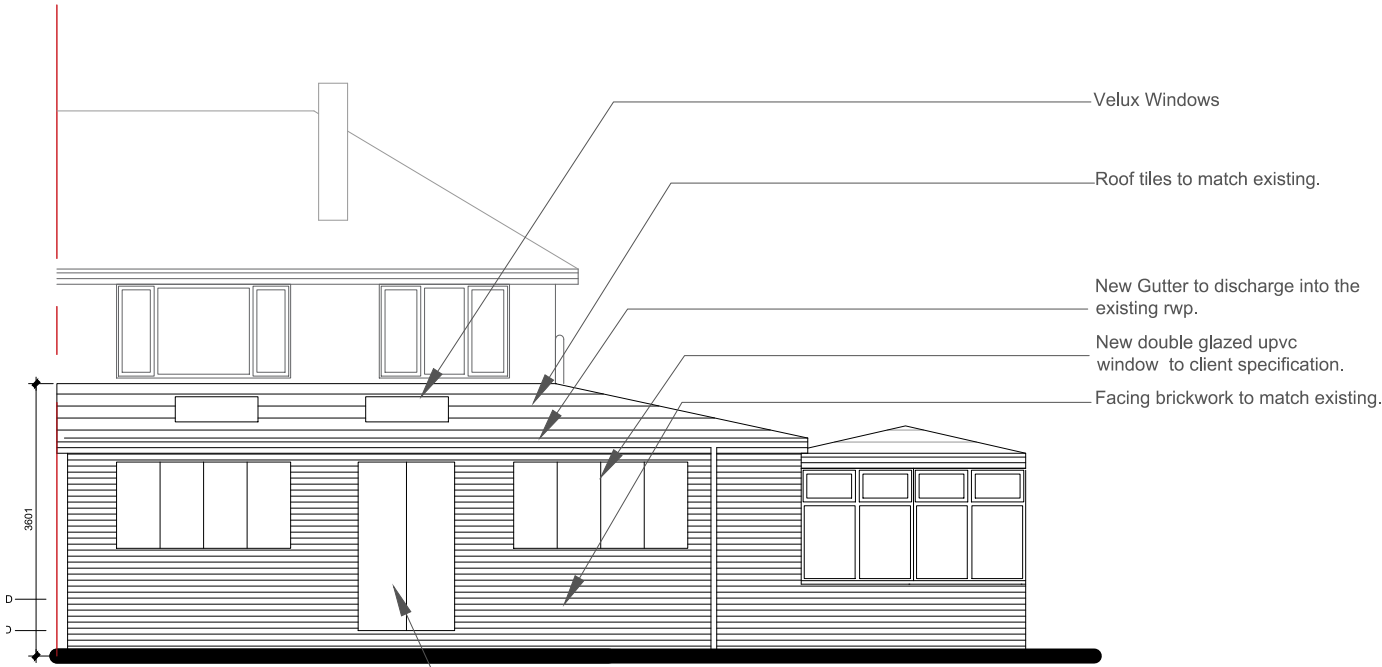

Rear Elevation

Flood resistant doors to be installed in accordance with the manufacturers specification.

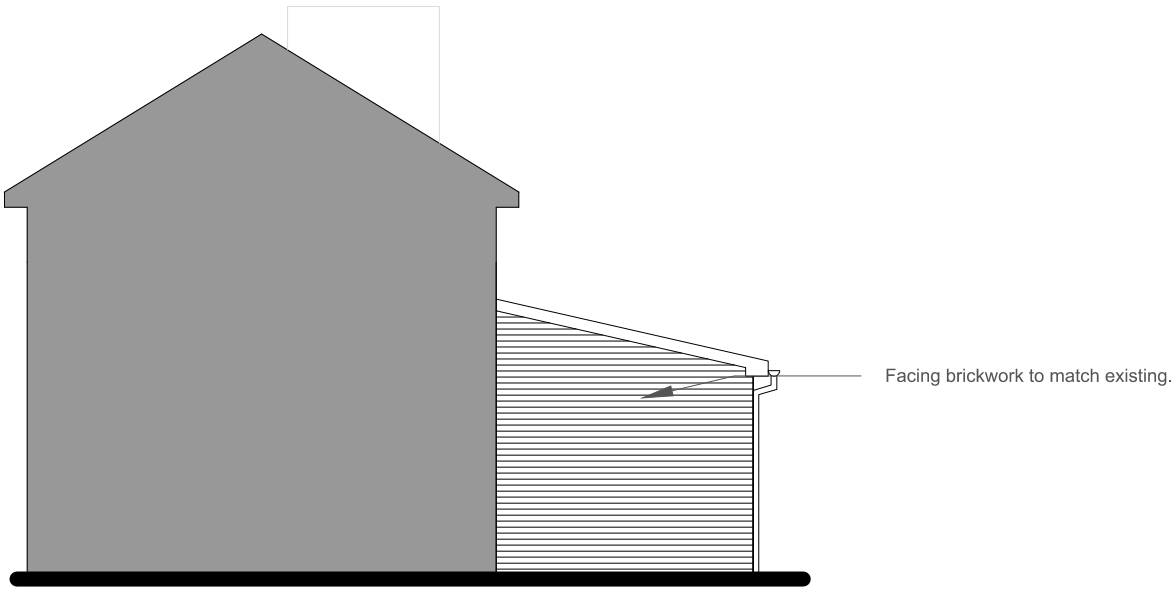

Sectional Side elevation



256 Finney Lane SK8 3QD

www.a2zestates.co.uk

0161 232 9307

Elevations 1:100@A3
Proposed

House Extension
13 Olney Avenue M22 8AB
1931

04_D