


Species	Height (cm)	Girth (cm)	Clear Stem (cm)	Root Condition	Quantity
Amelanchier canadensis	250-300	10-12	min 150	Rootball	2
Total					2

Total Density 4 per m²

Planting Bed	Height (mm)	Pot Size (ltr)	Total
Euonymus 'Silver Queen'	30-40	3ltr	16
Sarcococca confusa	30-40	3ltr	16
Hebe 'Red Edge'	30-40	3ltr	16
Total			48

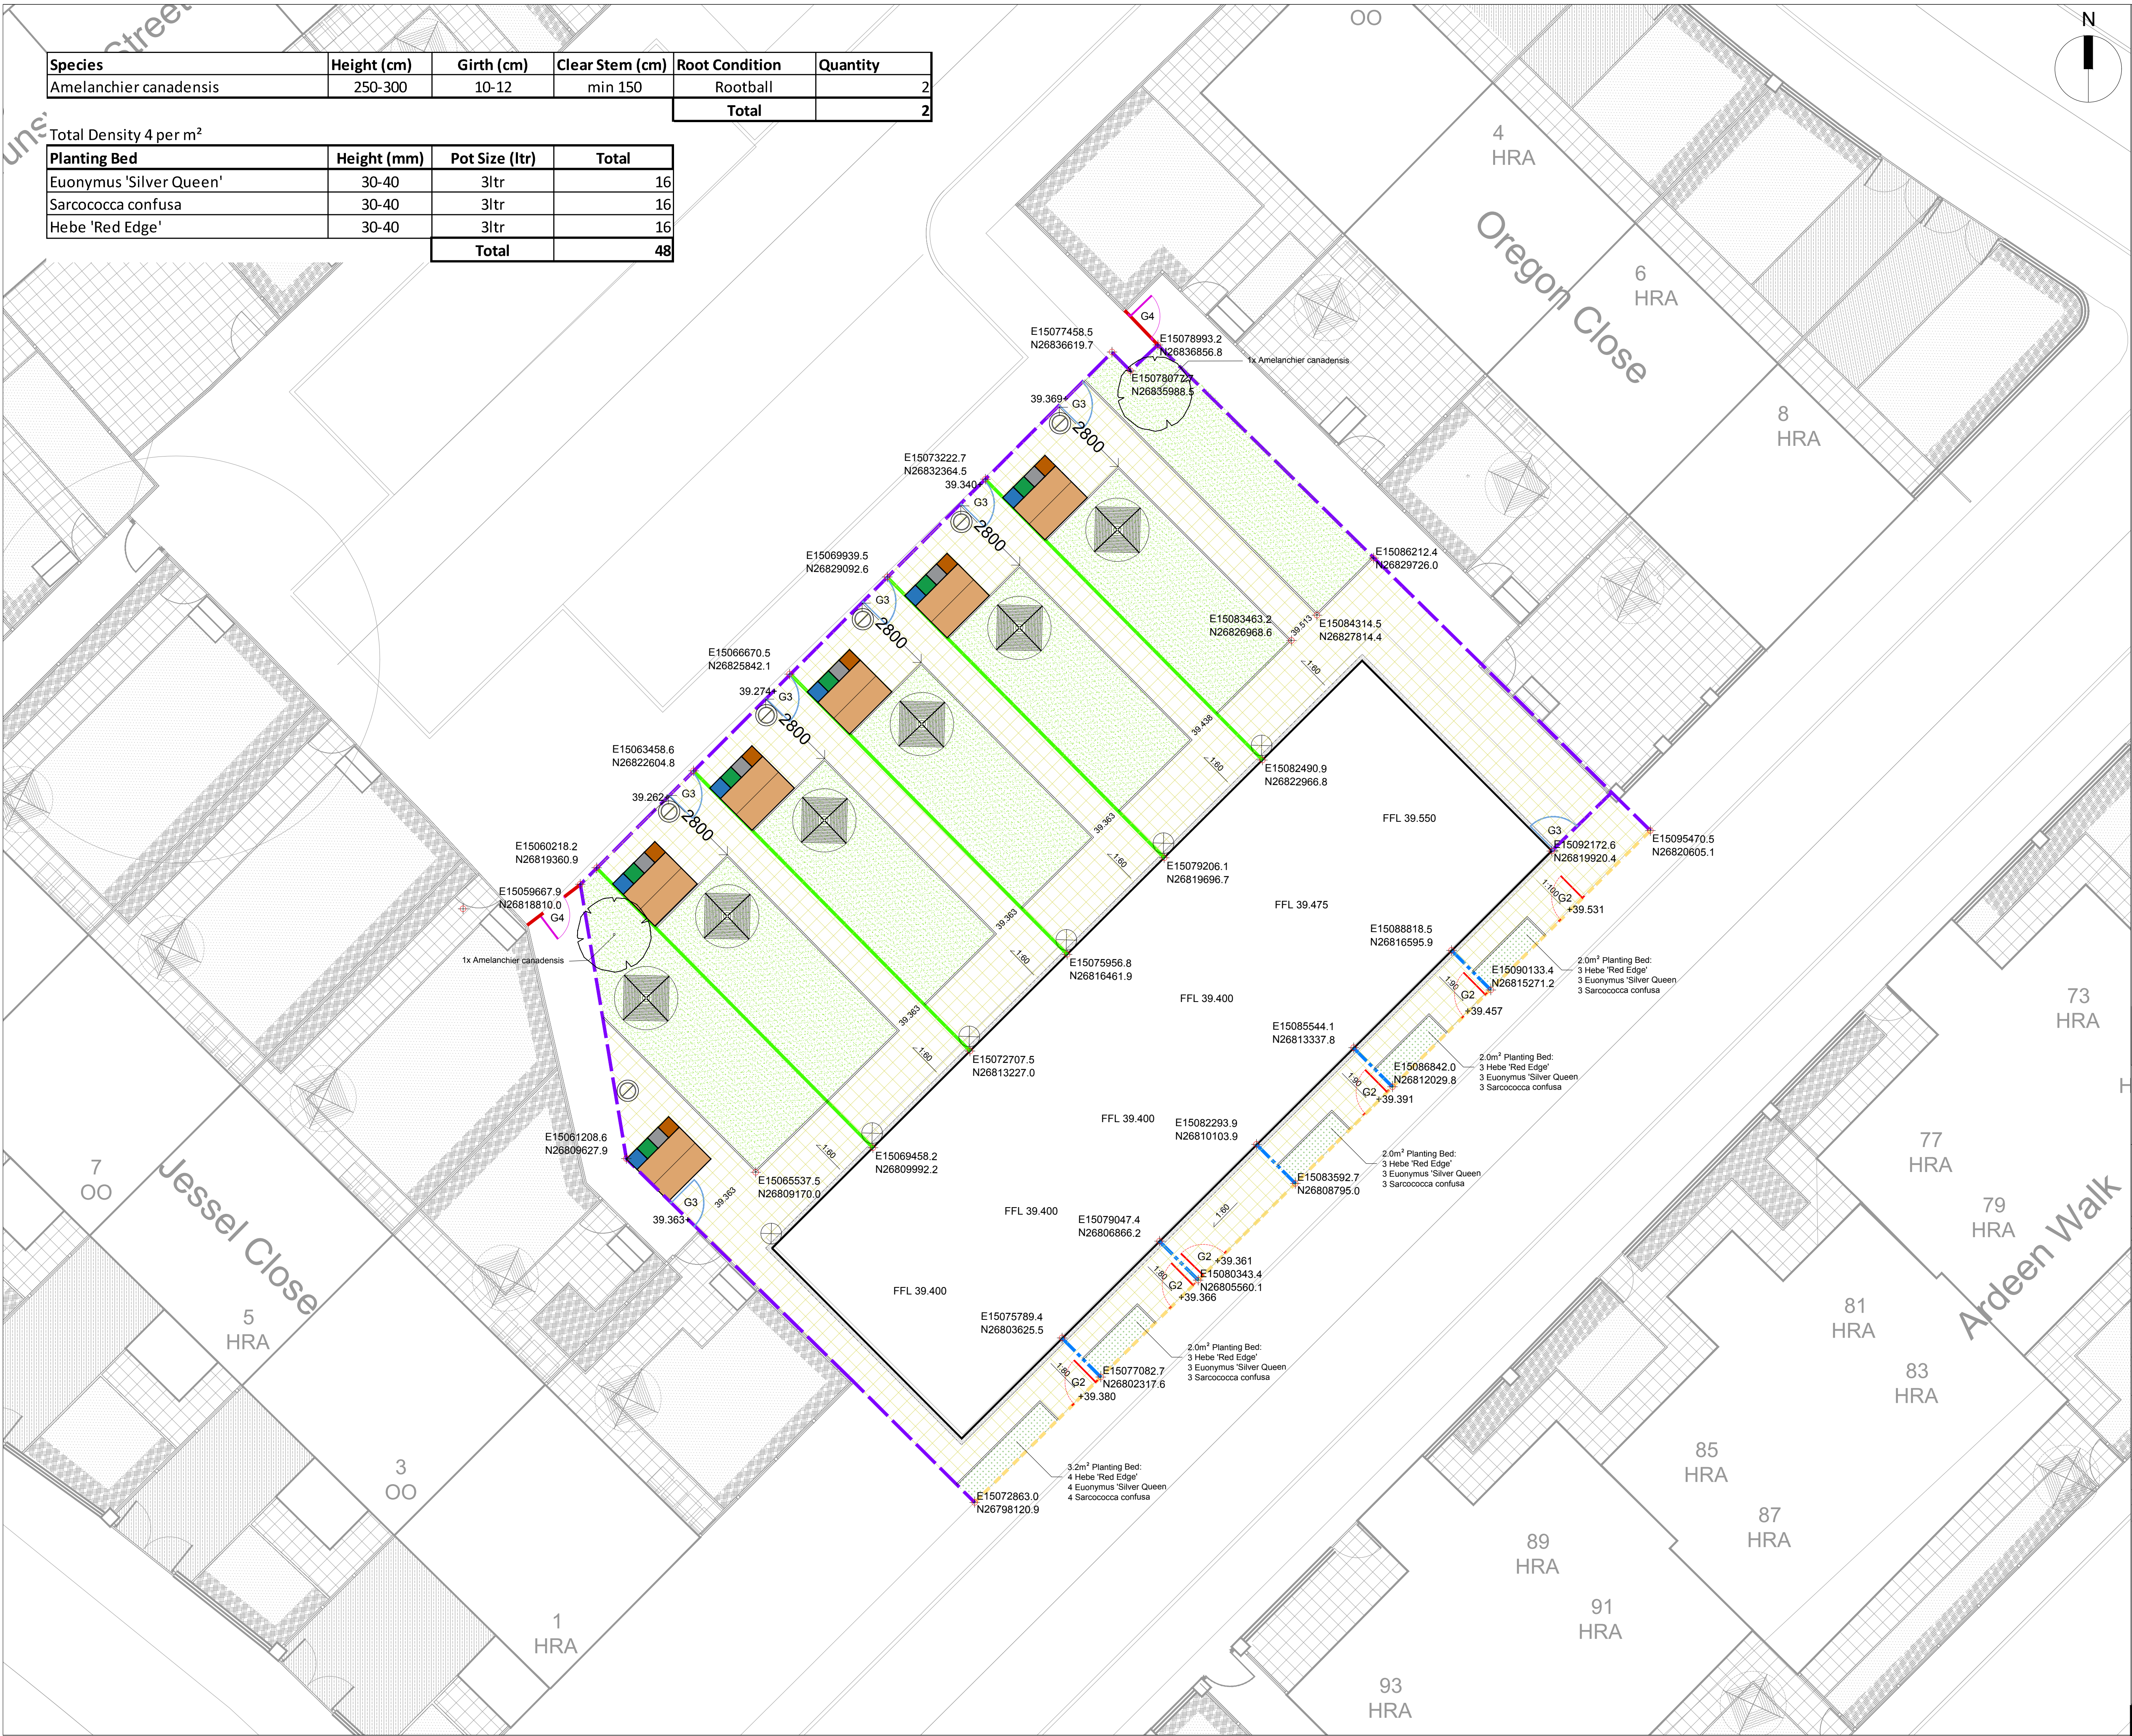

Seeded Lawn
Germinal seed mix - Family Lawn Seed
see Q30 for details

Planting Beds
450mm deep soil beds
See Q31 and Planting spec for details

Concrete Paving Slab
400x400x50mm
As Per Q25

150mm Wide Gravel Strip Around Properties

Rear Boundary
Brick Wall 2.1m

Front Property Divide
Timber Fence 1m

Rear Property Divide
Timber Fence 1.8m

Rear Boundary
Timber Fence with Trellis 1.8m

Front Boundary
Brick Wall and Metal Railing 1m High

G3 - Pedestrian Gate
Single Leaf Timber 1.8m High

G2 - Pedestrian Gate
Single Leaf Metal 0.9m High

G4 - 1250mm Pedestrian Security Gate
Single Leaf Metal 1.8m High

PCC Pin Kerb
150x50x915mm kerb

Rotary Washing Line

Cycle/tool shed

Compost Bin

Water Butt

Wheeler Bins

Proposed Levels

+23.000

Proposed Tree

Do not scale from this drawing.
All dimensions should be checked on site.
Refer to architects for further information.

00	24.03.20	For Comment	LB	WG	JG				
Rev	Date	Detail	Make	Chk'd	App'd				
☐	PLANNING	☐	DRAFT	☐	FOR COMMENT	☐	TENDER	☒	CONSTRUCTION

Client:

Project:
Galliford Try Brunswick PFI

Title:
Phase AO General Arrangement
and Planting Plan

Design: LB
Drawn: LB
Chk'd: WC
App'd: JG

Sheet Size - A1
(594mm x 841mm)
Date: 24.03.20
Scale: 1:100

GILLESPIES

GILLESPIES LLP
Westgate House
44 Hale Road
Hale
Cheshire
WA14 2EX

T: 0161 928 7715
F: 0161 927 7680
E: admin.manchester@gillespies.co.uk

File Location
R:\M4976 Brunswick PB Stage\DRAWINGS\Layouts

No.	M4976-187-AO	Rev.	00
-----	--------------	------	----