


Scale Bars to be used as guidance only - refer to sheet size below


1:100	mm	1000	2000	3000	4000	5000	6000	7000	8000
1:200	mm	1000	2000	3000	4000	5000	6000	7000	8000
1:500	m	10	20	30	40	50	60	70	80
1:1250	m	10	20	30	40	50	60	70	80

Notes:
Drawings are based on survey data and may not accurately represent what is physically present.
Do not scale from this drawing. All dimensions are to be verified on site before proceeding with the work.
All dimensions are in millimeters unless noted otherwise.
Purcell shall be notified in writing of any discrepancies.


Key Plan

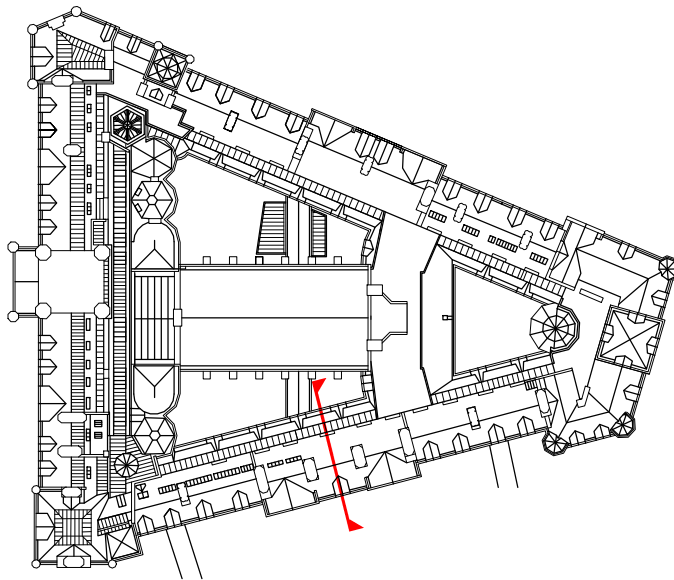

Key plan_Section AC

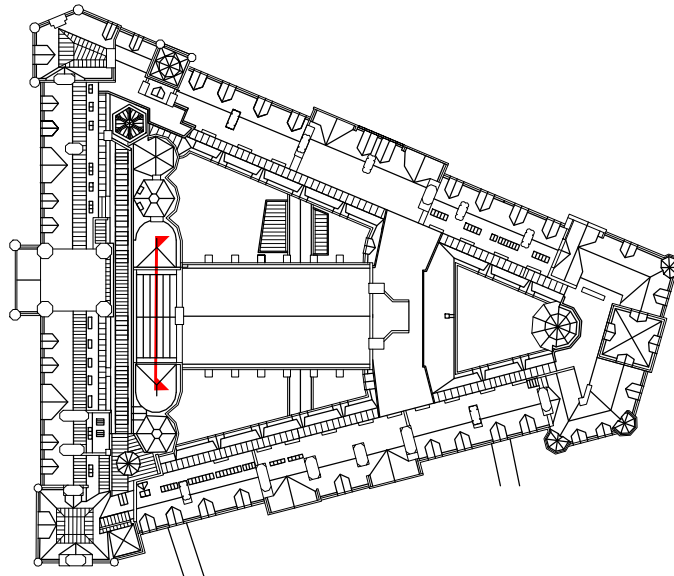


Key plan_Section AD

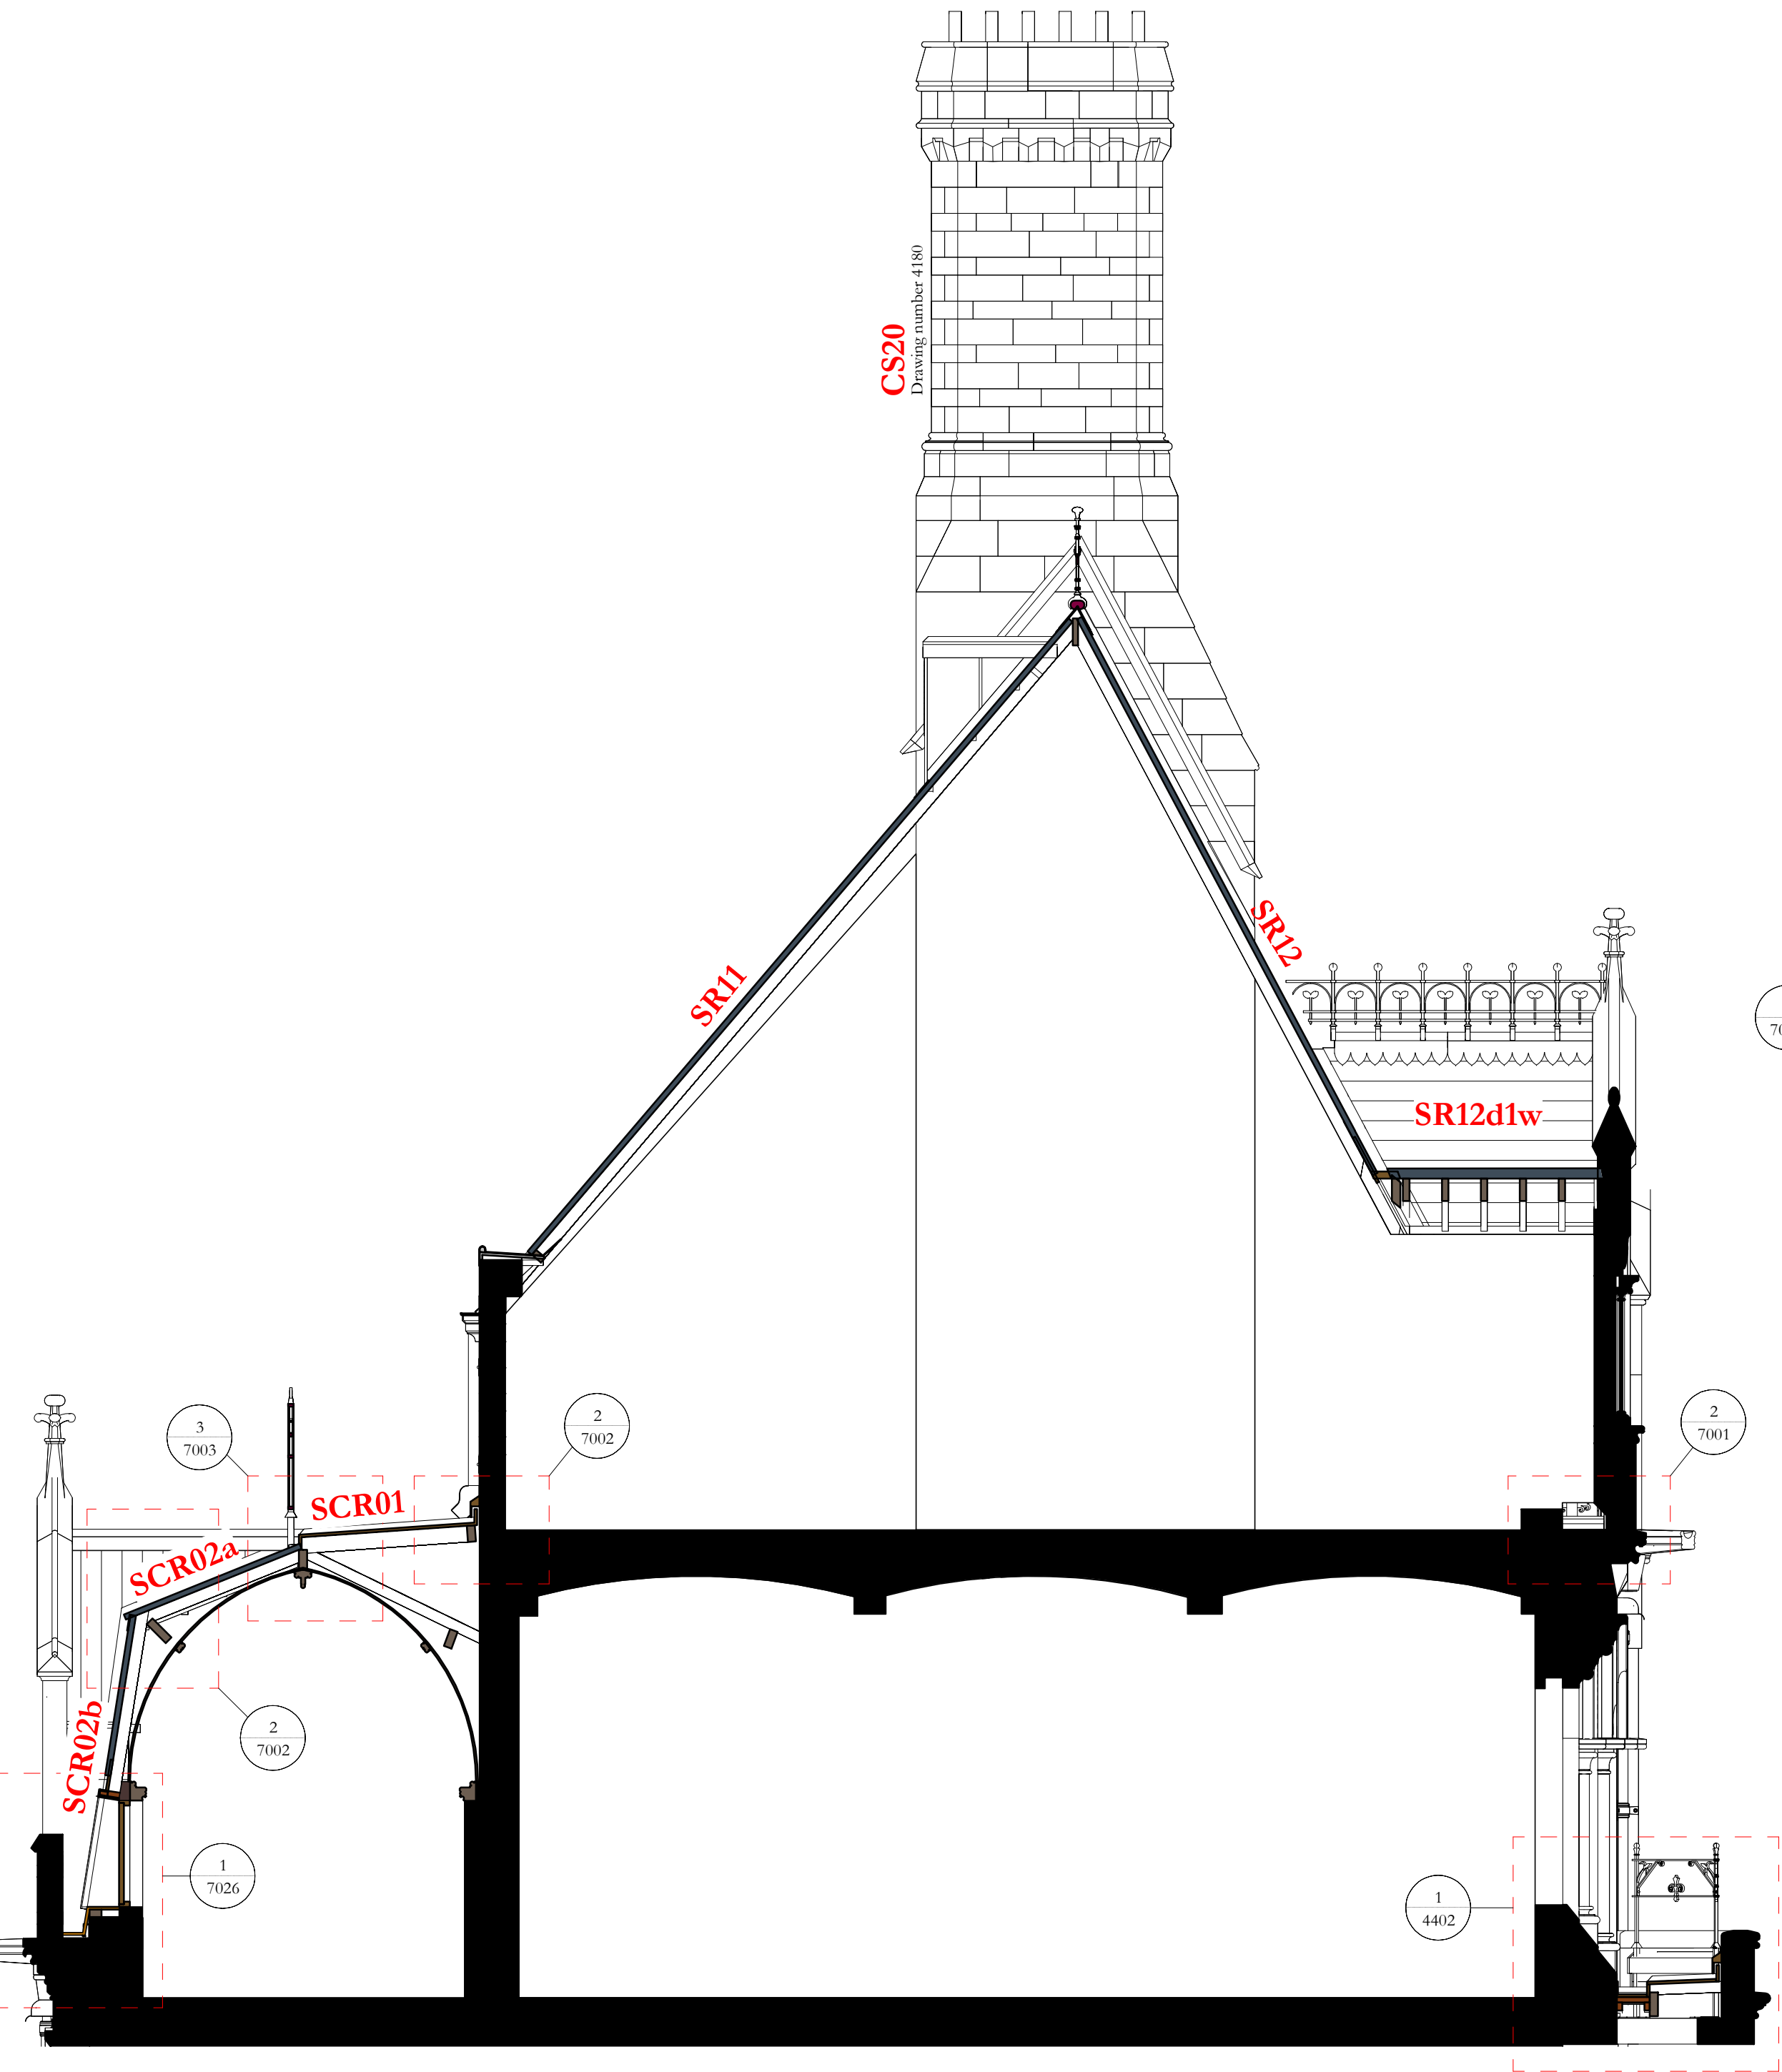

Section AC

1 : 50

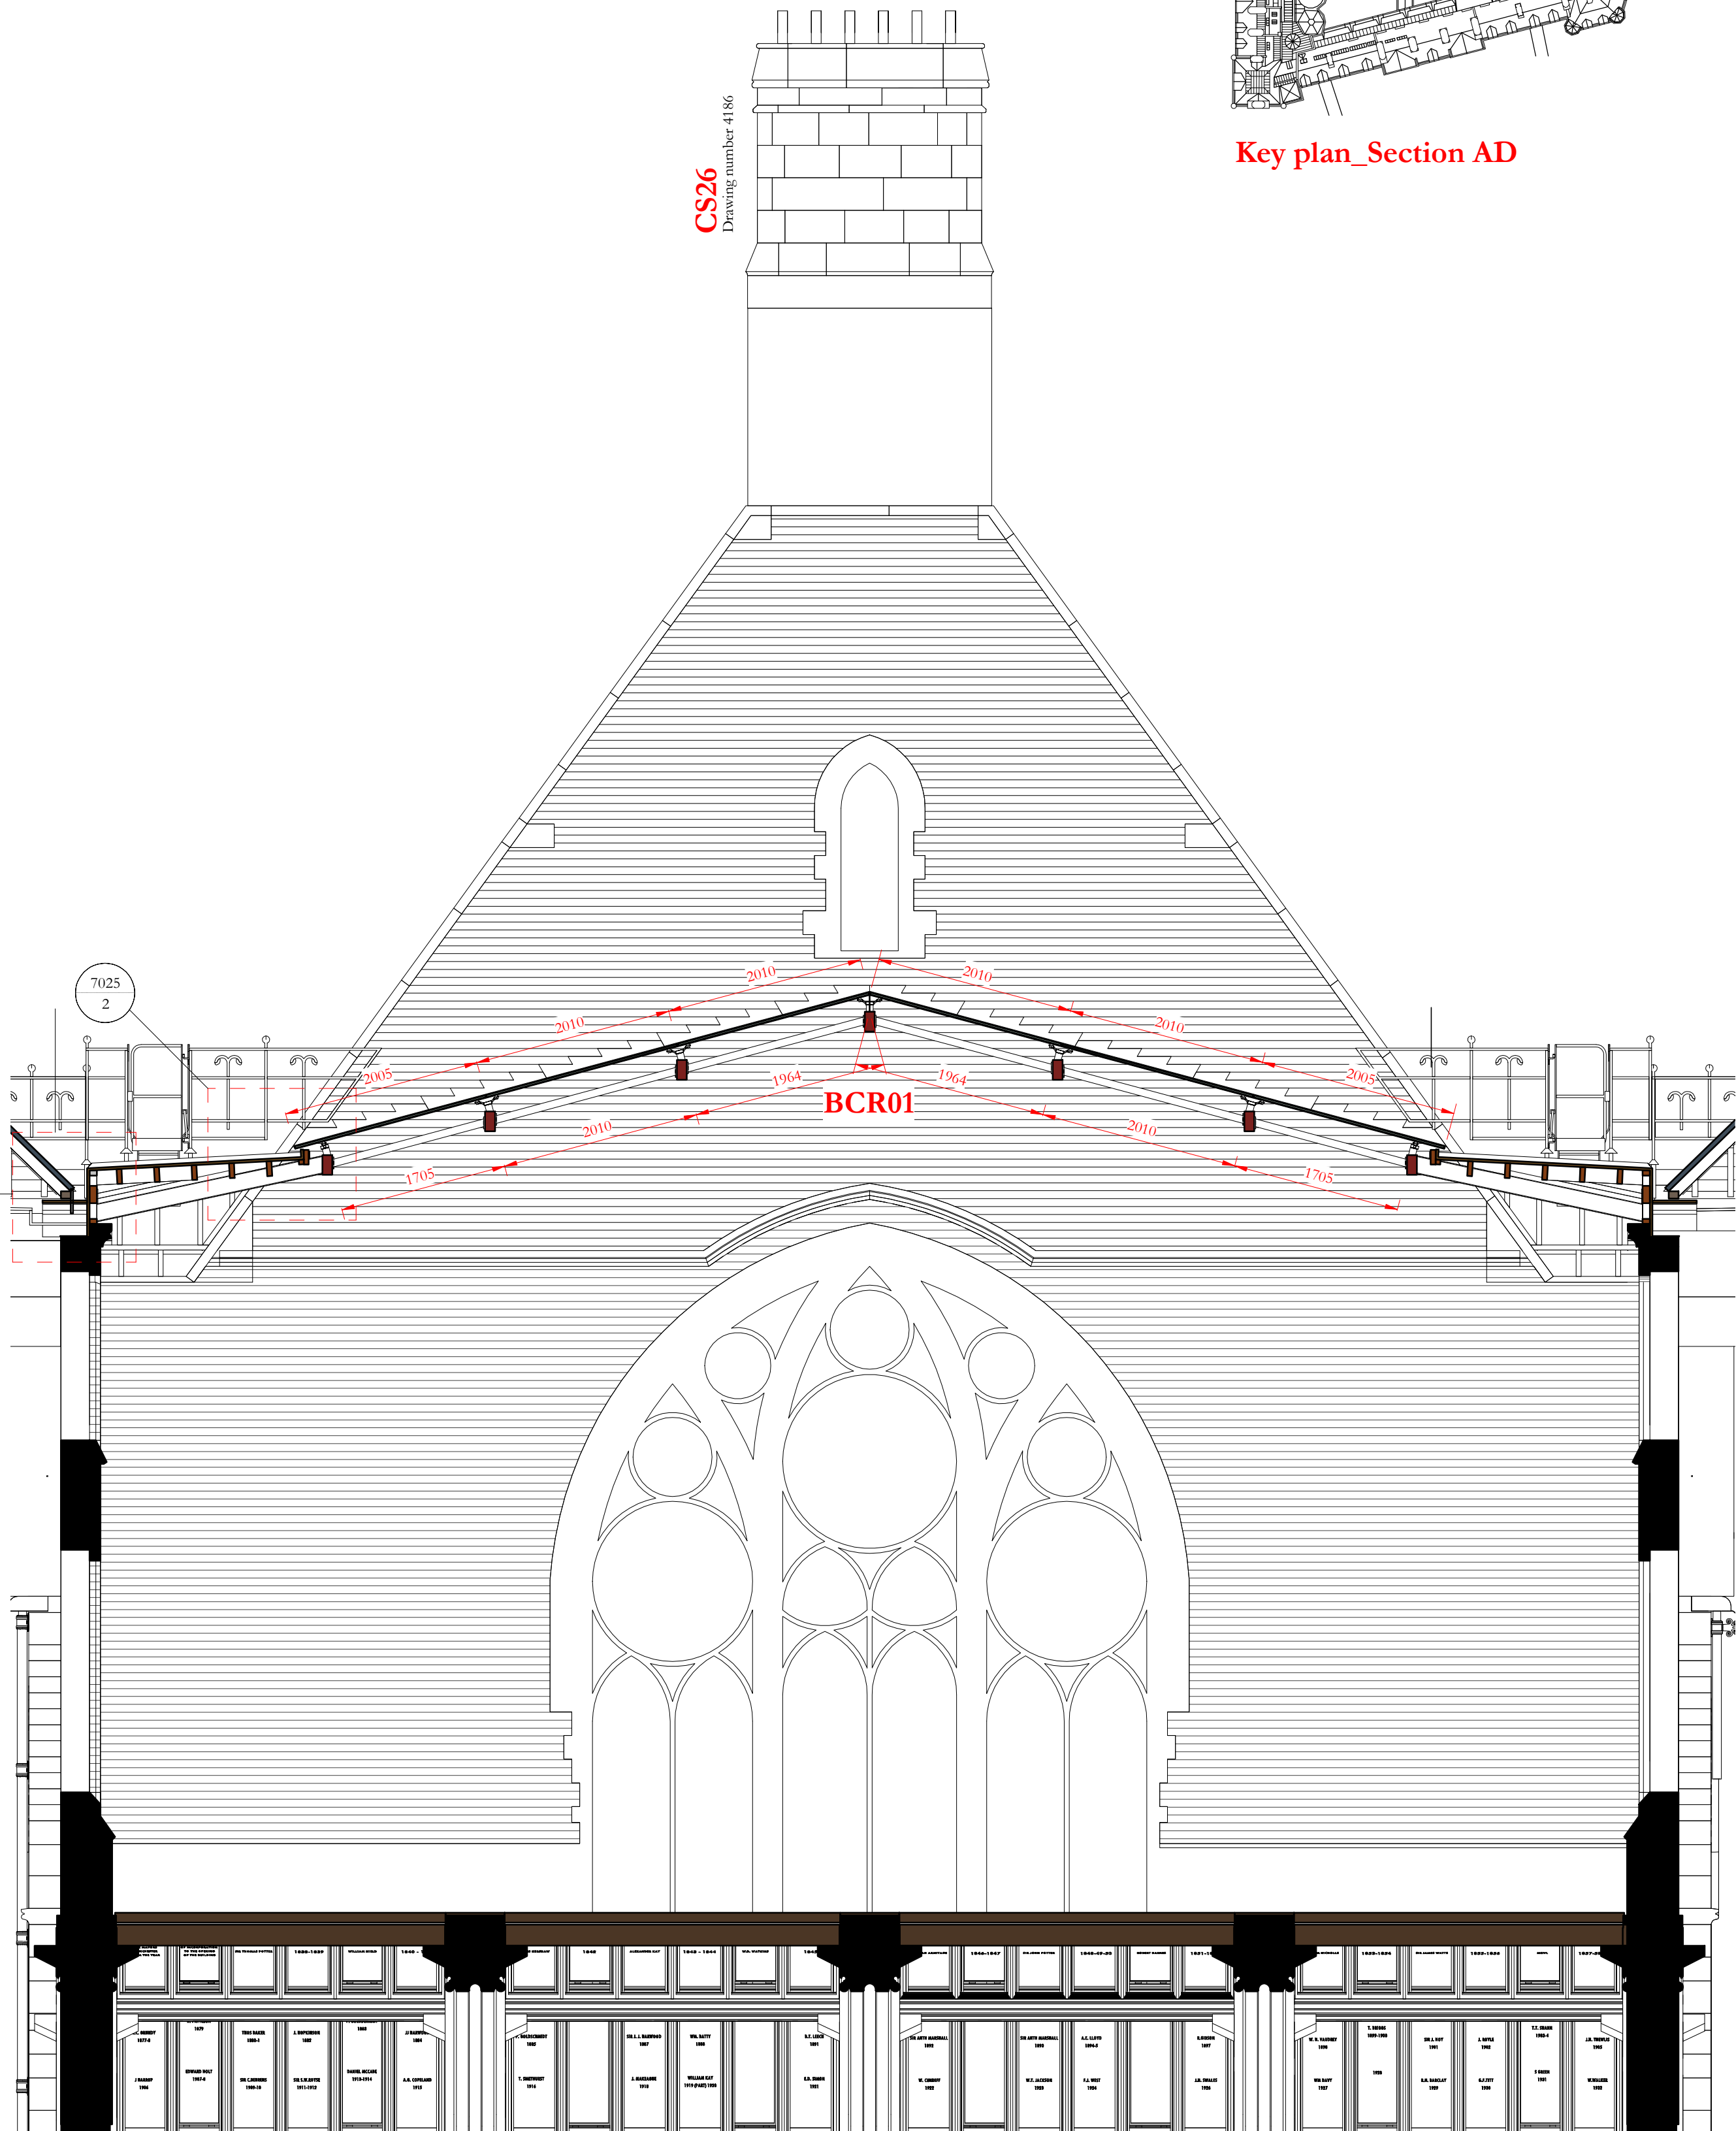

Section AD

1 : 50

Revision 03: Reissued for Construction. Section AC expanded to include courtyard gutter and bay window to Lloyd Street and detail references added. Drawing re-issued for construction

Revision 02: Bees Courtyard roof dimensions added

03	29/03/2021	GR	TK	See note in revision cloud
02	15/01/2020	GR	TK	See note above for details
01	20/09/2019	DH	TK	Issued for LBC/Planning following LL comment

ISSUE	DATE	APPROVED DRAWN	DESCRIPTION
-------	------	----------------	-------------



Project Office, Town Hall, MANCHESTER M60 2L1
+44 (0) 7970 097 432
www.purcelluk.com

PROJECT STATUS	Riba Stage 5
CLIENT	Manchester City Council
PROJECT	Our Town Hall
DRAWING TITLE	General Arrangement Roof Section AC and AD
SIZE & SCALE	A1:As indicated
DRAWING STATUS	S4 - Construction

JOB NUMBER	236959
------------	--------

DRAWING NO.	REV
-------------	-----

OTH-PUR-TH-RF-DWG-A-4371 03

© PURCELL 2019. PURCELL ® IS THE TRADING NAME OF PURCELL ARCHITECTURE LTD.