

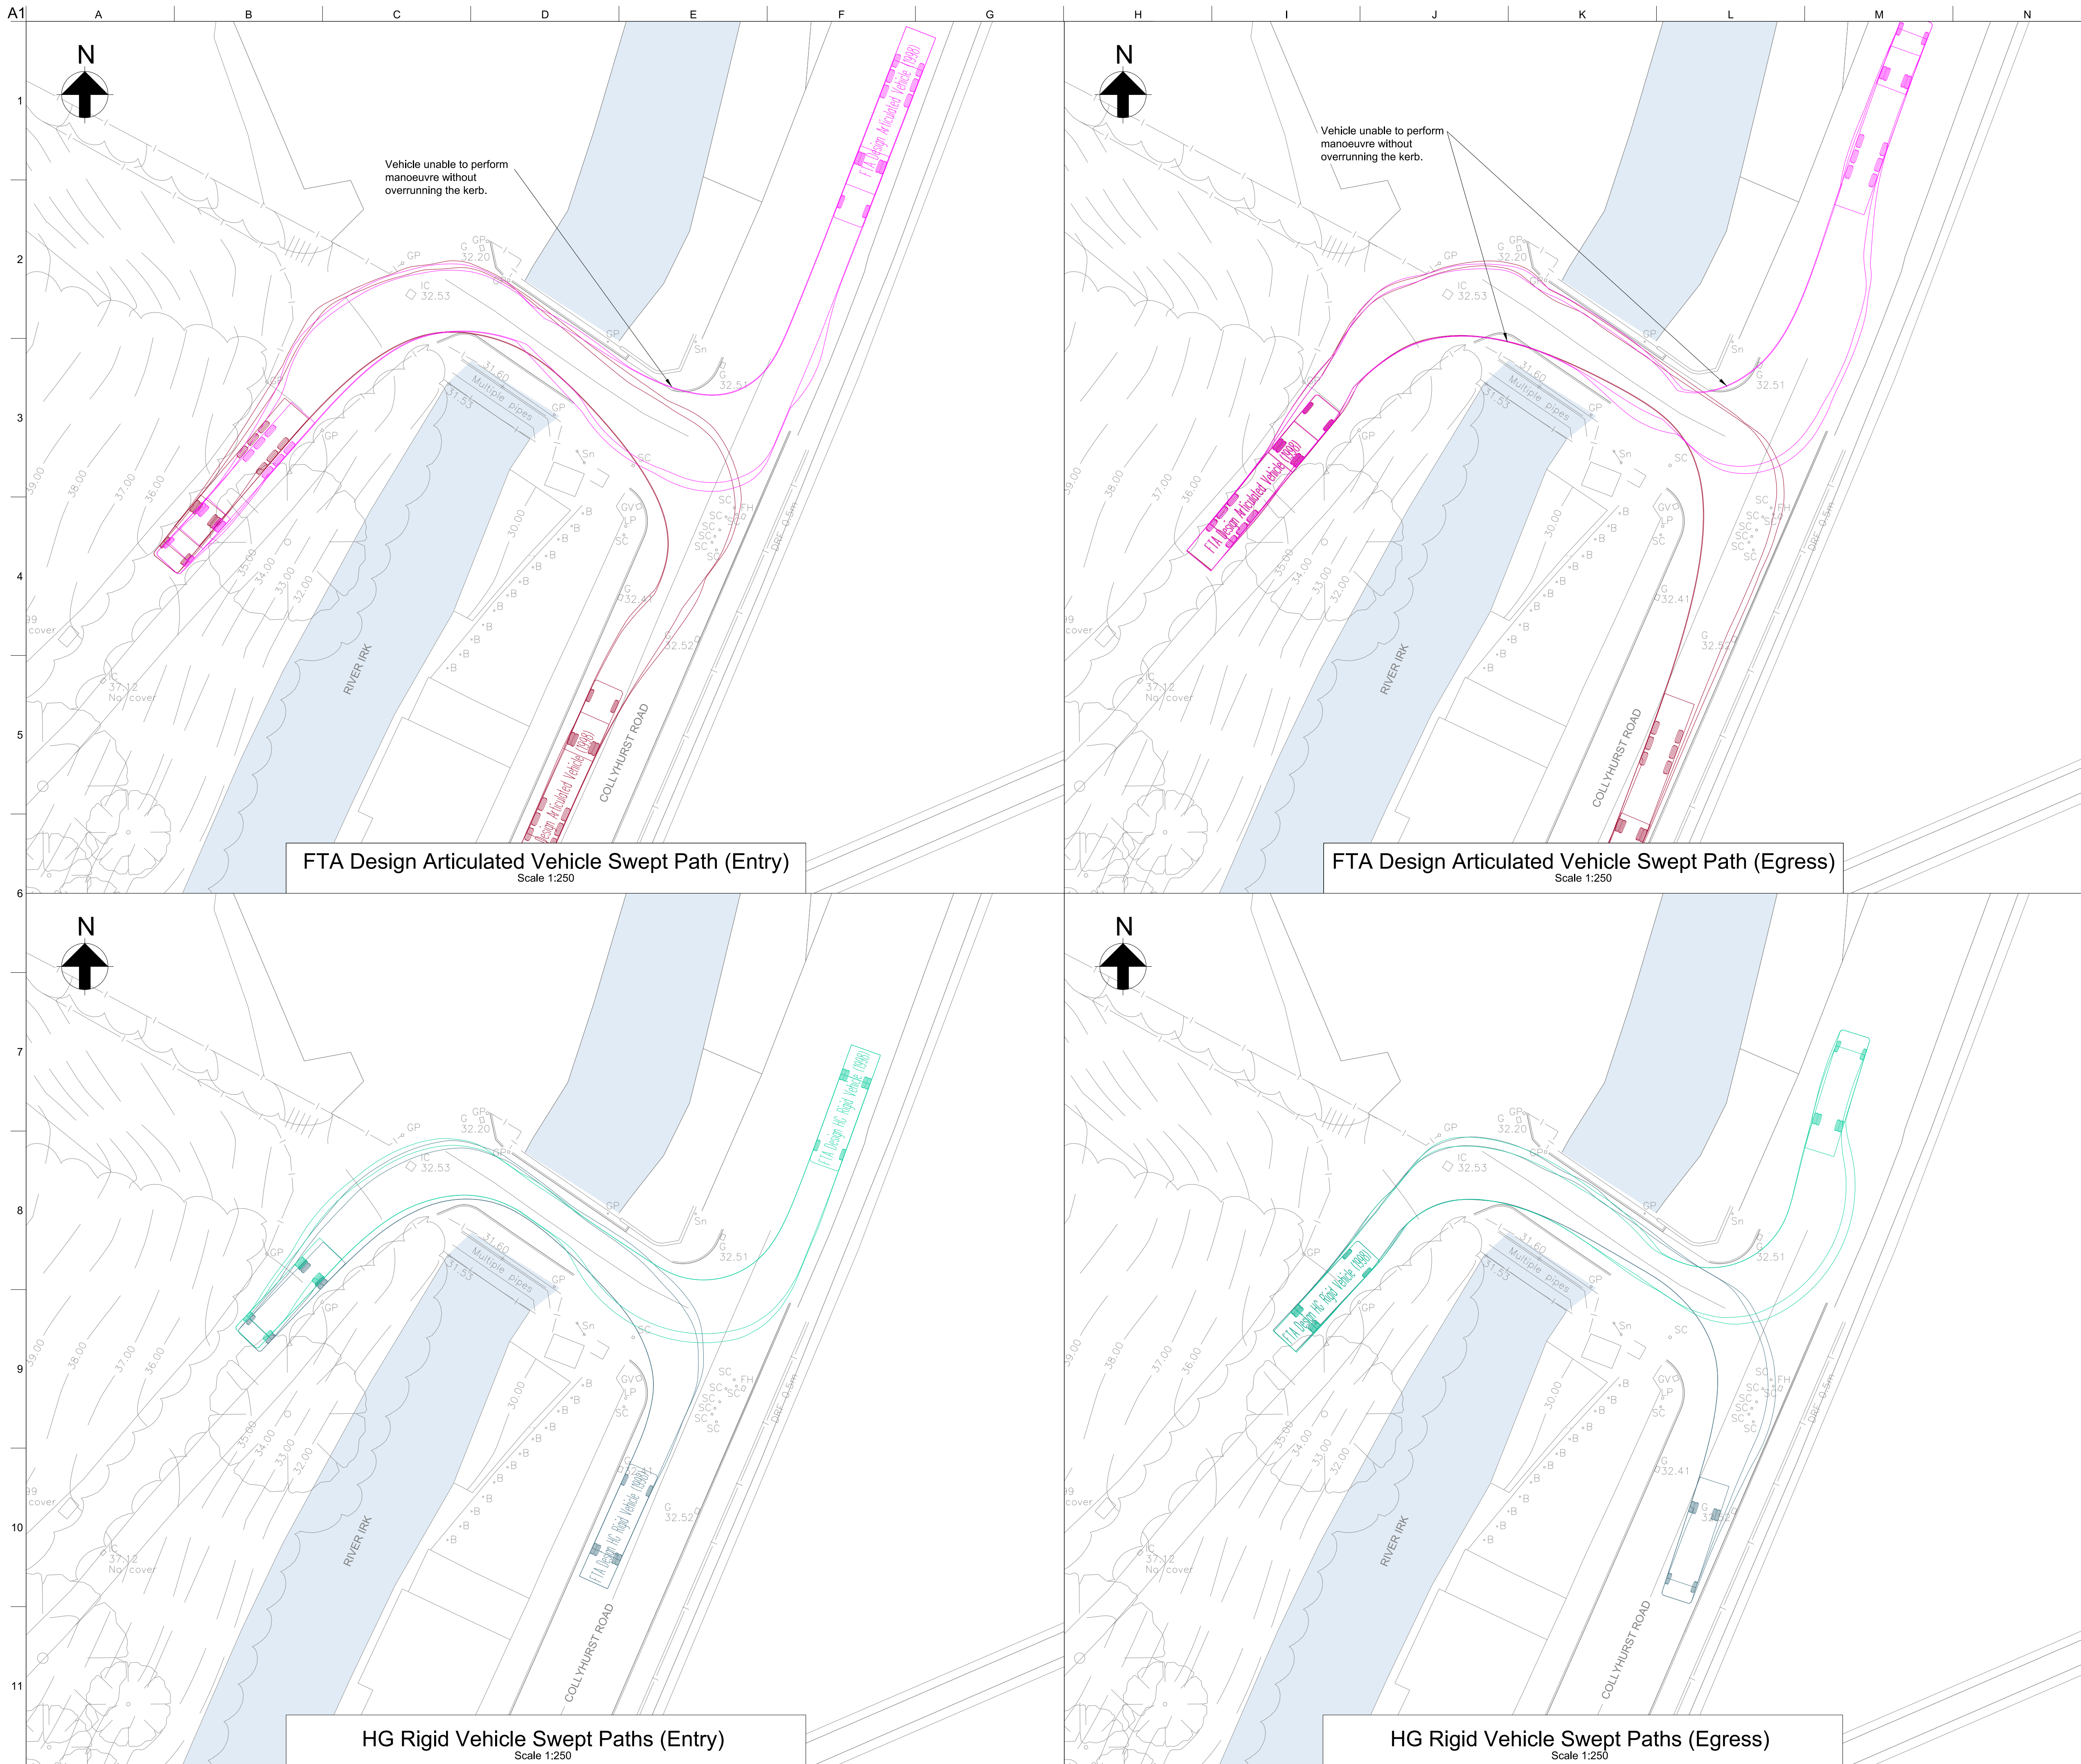


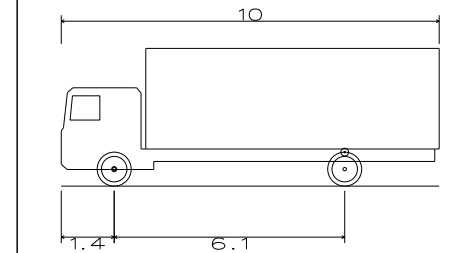

Notes:

1. Vehicle swept path analysis has been undertaken at 5mph.
2. Refer to drawings VNIF-ARP-00-YYY-DR-CH-3080 and VNIF-ARP-00-YYY-DR-CH-3081 for Construction Vehicle Swept Path Analysis Sheets 1 and 2.

Vehicle Specifications:

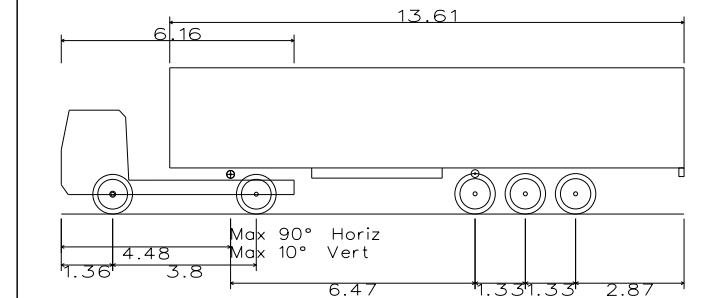

P01	01/03/22		ID	RS	CW		--	
Rev	Date	Description	By	Chkd	Appd		Auth	

ARUP

6th Floor 3 Piccadilly Place
Manchester M1 3BN
Tel +44 161 228 2331 Fax +44 161 228 6879
www.arup.com

Client



Project Title
Victoria North HIF Infrastructure & Enabling Works

Drawing Title

Construction Access
Vehicle Swept Path Analysis
Sheet 2

Scale at A1		1:250		Anup Job No		282022-00	
Role Civil - Highways							
Suitability S3 - Issued for Review and Comment							
Rev P01	By	Chkd	Appd	—			
	ID	RS	CW				
	Date	Date	Date	—			
	01/03/22	01/03/22	01/03/22				
Name							
VNIF - ARP - 00 - YYY - DR - CH - 3082							
Project	Originator	Volume	Location	Type	Role	Number	