



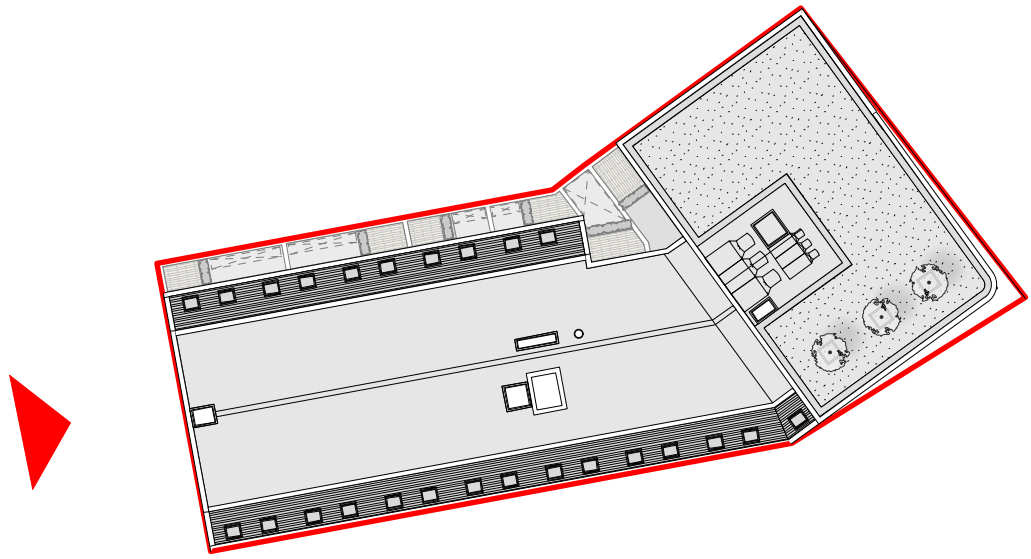

KEY

- MATERIALS KEY
- 1 FIBRE CEMENT ROOF
 - 2 ROOFLIGHT
 - 3 BUFF BRICK
 - 4 RED BRICK
 - 5 SOLDIER COURSE
 - 6 ALUMINIUM COPING
 - 7 GLAZED ENTRANCE DOOR
 - 8 HORIZONTAL BRICK BANDING
 - 9 LASER CUT ALUMINIUM RAINSCREEN CLADDING
 - 10 COMPOSITE ALUMINIUM WINDOWS/DOORS
 - 11 GLAZED SHOPFRONT
 - 12 SECTIONAL ALUMINIUM VEHICULAR DOOR
 - 13 ALUMINIUM RAILING
 - 14 RED BRICK SURROUND
 - 15 LOUVRED ALUMINIUM DOOR

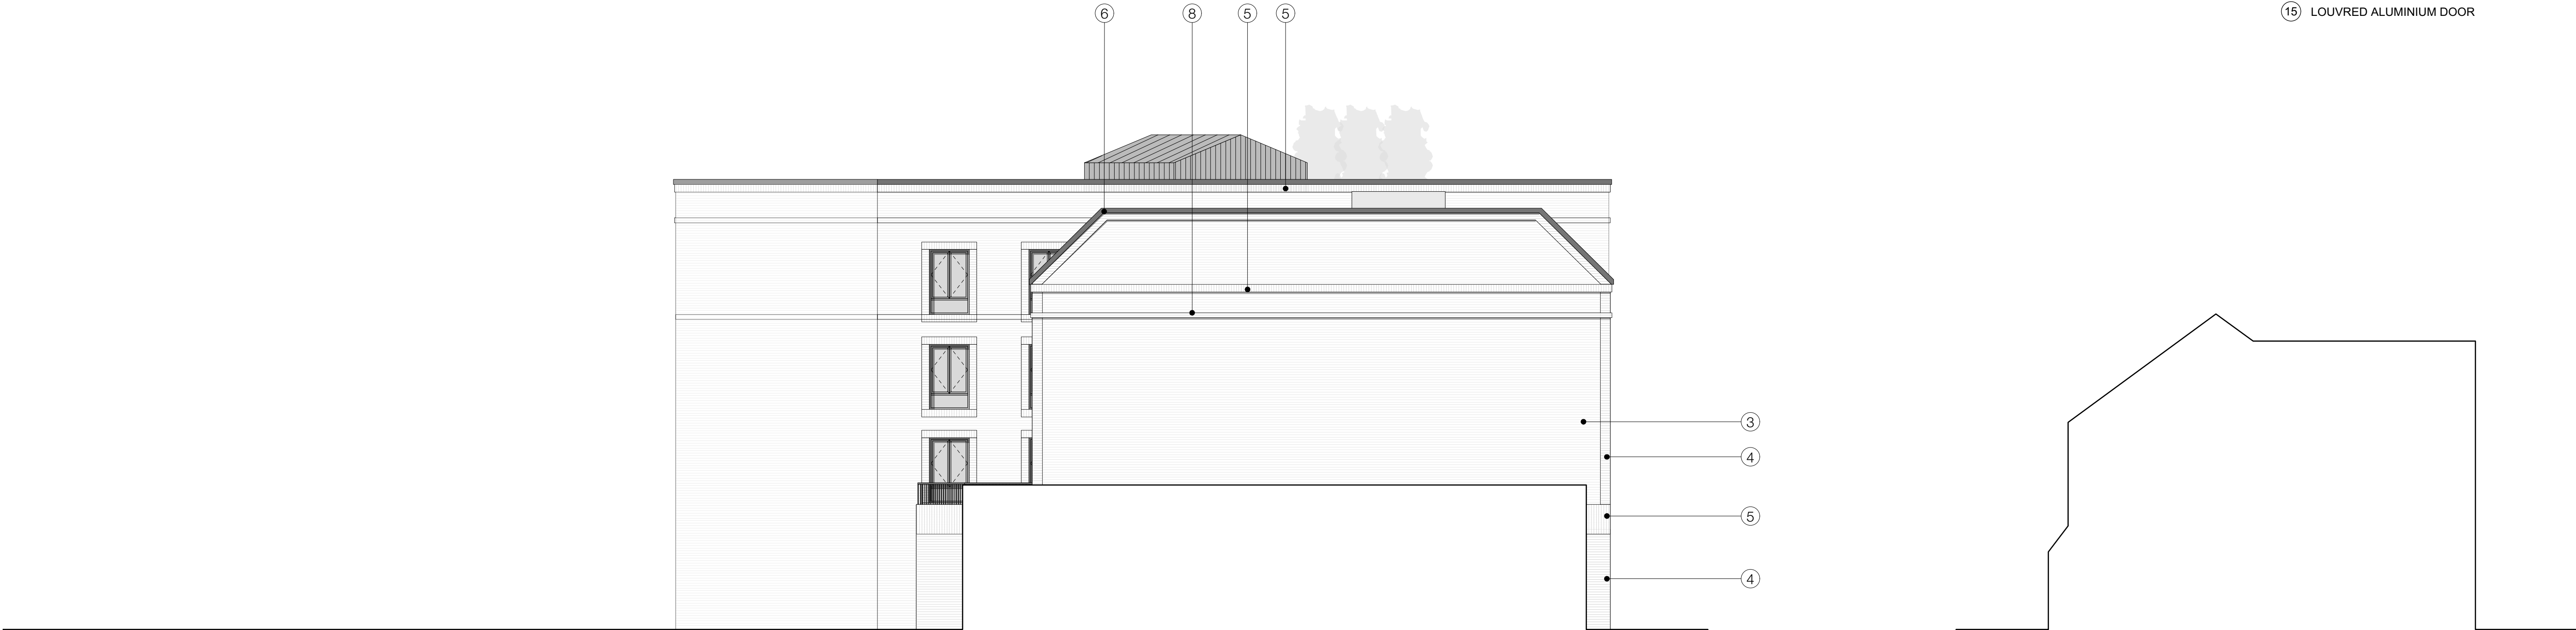

PROPOSED ELEVATION D
1:100 @ A1

IMPORTANT NOTES:			CLIENT: VIEWS		OLLIER SMURTHWAITE ARCHITECTS 40 King Street, Manchester, M2 6BA T 0161 883 0838 F 0161 883 0839 E mail@olliersmurthwaite.com
			PROJECT: NEW RESIDENTIAL DEVELOPMENT		
			ADDRESS: 98 WILMSLOW ROAD, RUSHOLME		
			DRAWING TITLE: PROPOSED ELEVATION D		
			SCALE: 1:100 @ A1	DATE: APRIL 2021	
			DRAWING NO: A454_P_313A		
A		25.03.22	AMENDED ROOF PITCH		
REVISION	DATE	DESCRIPTION			

© Copyright Ollier Smurthwaite Architects