
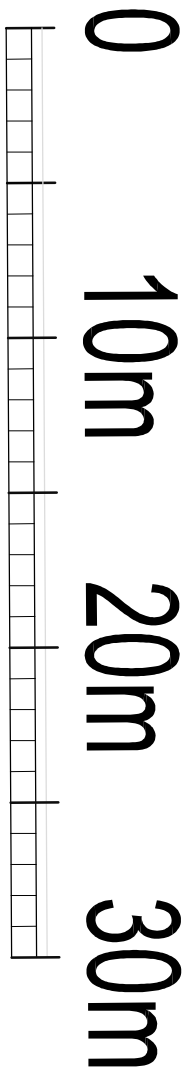
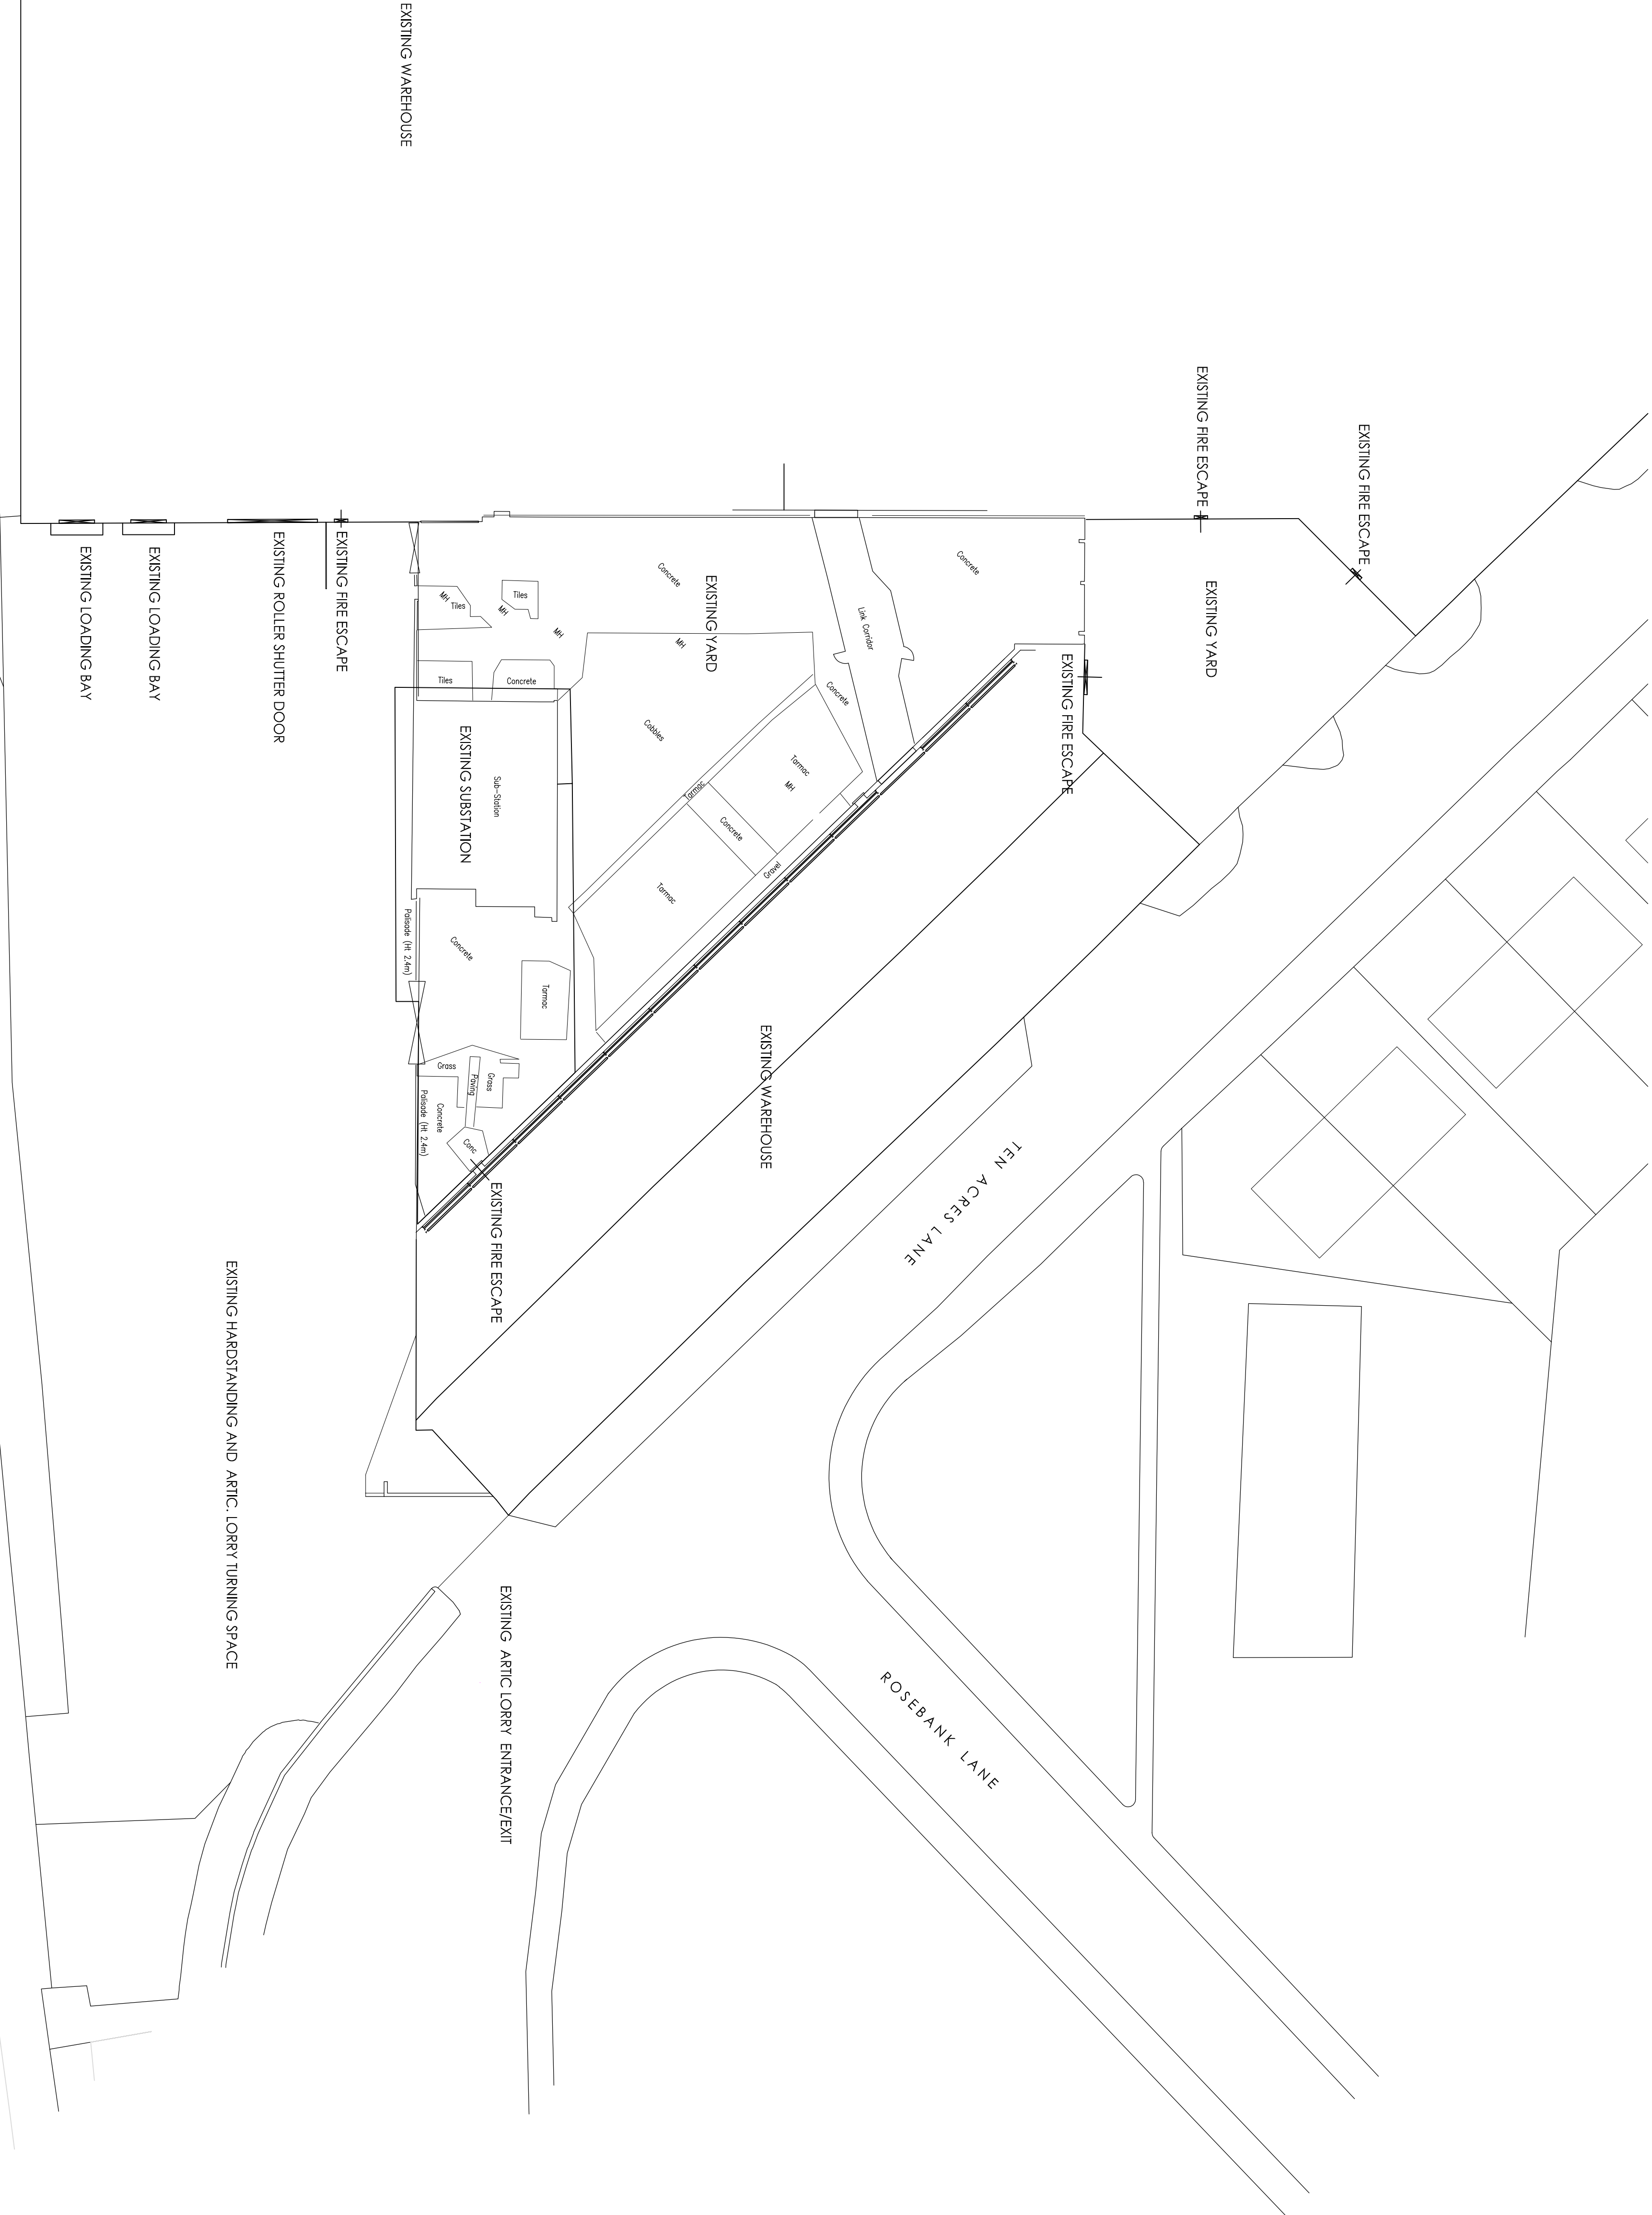


NOTES

1. On no account may this drawing be scaled.
2. Any discrepancy to be reported to the Contract Administrator immediately
3. The Contractor must check all dimensions on site prior to placing work in hand and/or ordering any materials or work.
4. This drawing is copyright of property sign ltd t/a studio_neo
it may not be reproduced or part reproduced without the express consent of property sign

Drawing Status

- ☐ PRELIMINARY FOR APPROVAL
- ☐ AGREED LAYOUT - SIGNED OFF
- ☒ PLANNING DRAWING
- ☐ BUILDING CONTROL DRAWING
- ☐ TENDER DRAWING
- ☐ CONTRACT DRAWING
- ☐ CONSTRUCTION DRAWING
- ☐ AS-BUILT DRAWING

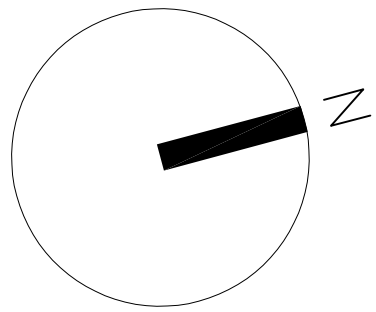

Project

WAREHOUSE EXTENSION,
WHISPERING SMITH, BRISCOE
LANE.
MANCHESTER M40 2ST

Drawing Title

EXISTING PLAN

Scale	Date	
1:250 @ A1	20.04.21.	
Drawing No.	Revision	
2319/L1-03		
Rev.	Date	Description
000021		