


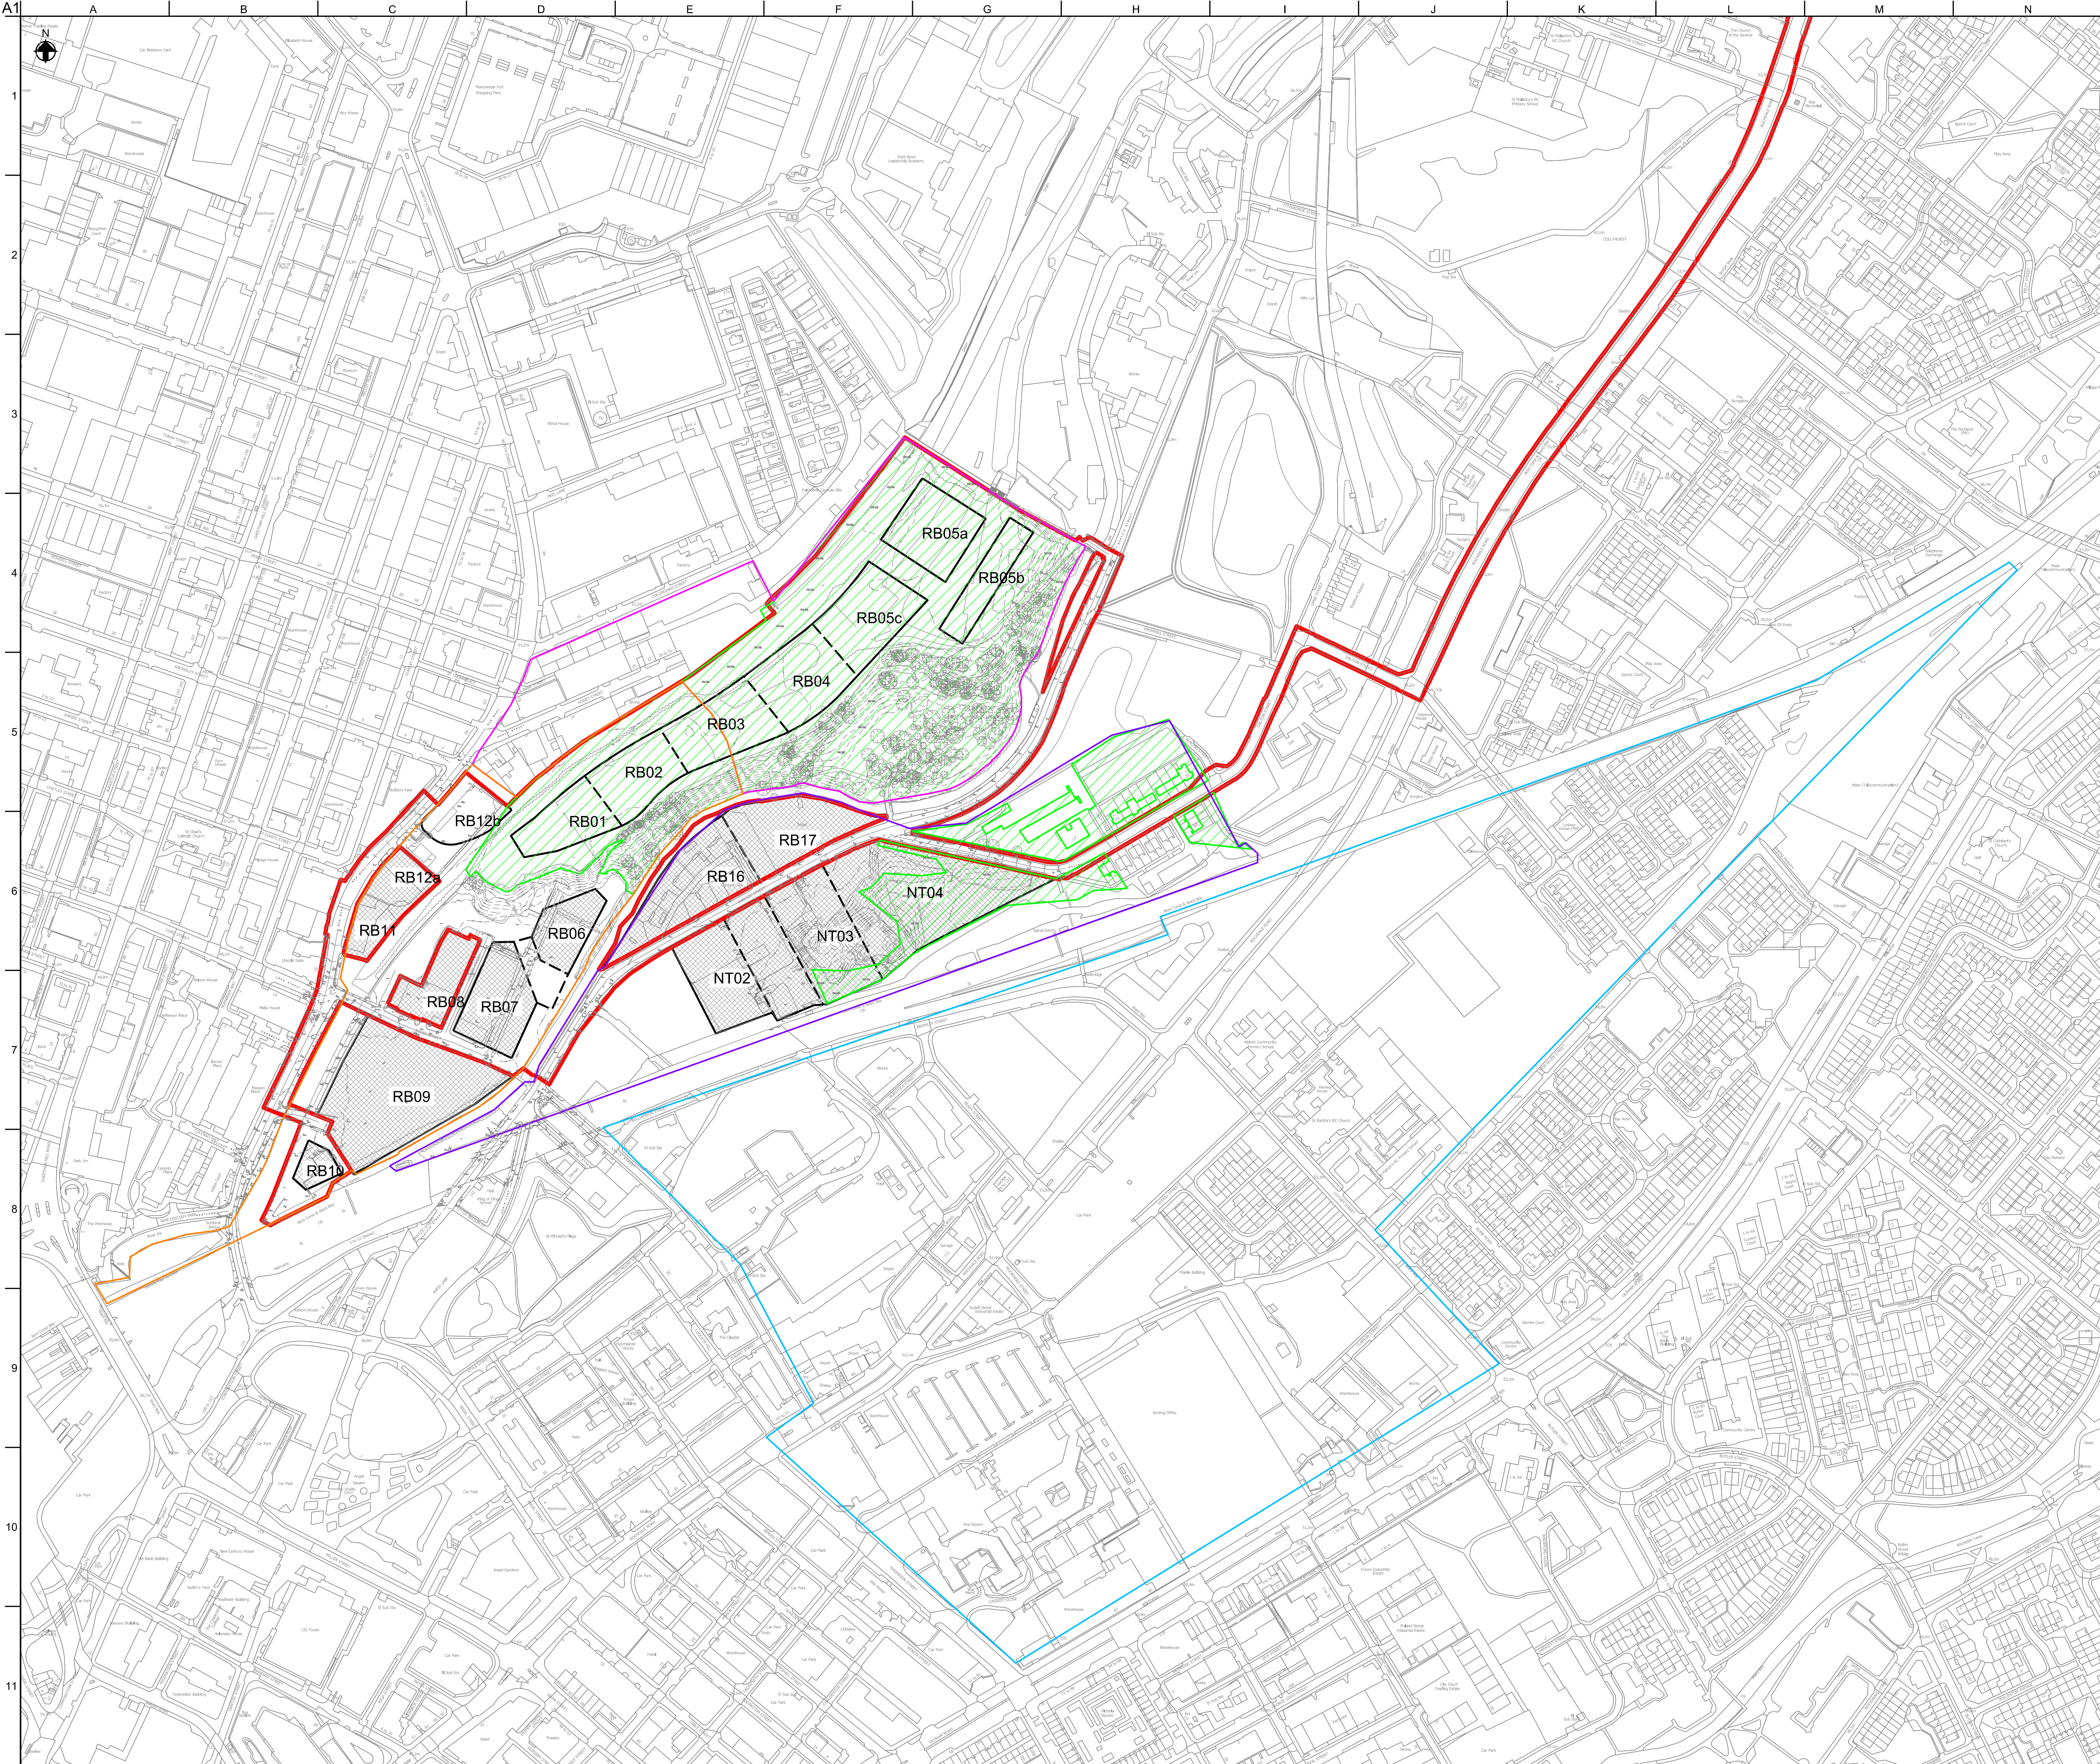

- Notes
1. All dimensions are in mm, all levels in mAOD, unless specified otherwise.
 2. This map is reproduced from Ordnance Survey Material with the permission of the Ordnance Survey on behalf of the Controller of Her Majesty's Stationary Office (c) Crown Copyright. License Number 100019568 (2021).
 3. Layout is based on:
 - Landscape Architect masterplan drawing 2700-PLA-ZZ-YYY-DR-L-1011 Rev P02.06 dated 14/02/2022 by Plantit.
 - Topographical Survey drawing PS-2158-TS by Paragon Surveys dated September 2021.
 4. No guarantee is given for the accuracy of the information contained herein, which is provided for general guidance only and must not be relied upon for excavation or detailed design until apparatus locations are verified / validated through further site investigation works.
 5. This drawing should be read with reference to VNIF-ARP-ZZ-YYY-CS-CD-0001 stage 3 drainage calculations
 6. Greenfield assumed as areas which are not positively drained.
 7. Greenfield extents are shown to catchment boundaries only.

Key	
	HIF Site Boundary
	Plot Boundary
	Greenfield Extents
	Drainage Catchment 1
	Drainage Catchment 3
	Drainage Catchment 4
	Drainage Catchment 5

P01	26/08/21			AS	AS	AS	---
P02	17/02/22	Amended for Planning Comments		DH	RG	RG	---
Rev	Date	Description		By	Chkd	Appd	Auth

ARUP

6th Floor 3 Piccadilly Place
Manchester M1 3BN
Tel +44 161 228 2331 Fax +44 161 228 6879
www.arup.com

Client



Project Title
Victoria North HIF Infrastructure & Enabling Works

Drawing Title
HIF Existing Surface Water Catchments

Scale at A1 1:1250		Anup Job No 282022-00		
Role Civil - Drainage				
Suitability S3 - Issued for Review and Approval				
Rev P02	By DH	Chkd RG	Appd RG	—
	Date 17/02/22	Date 17/02/22	Date 17/02/22	
	Name			
VNIF	- ARP - 00	- YYY - DR	- CD - 0001	
Project	Originator	Volume	Location	Type
				Role
				Number