
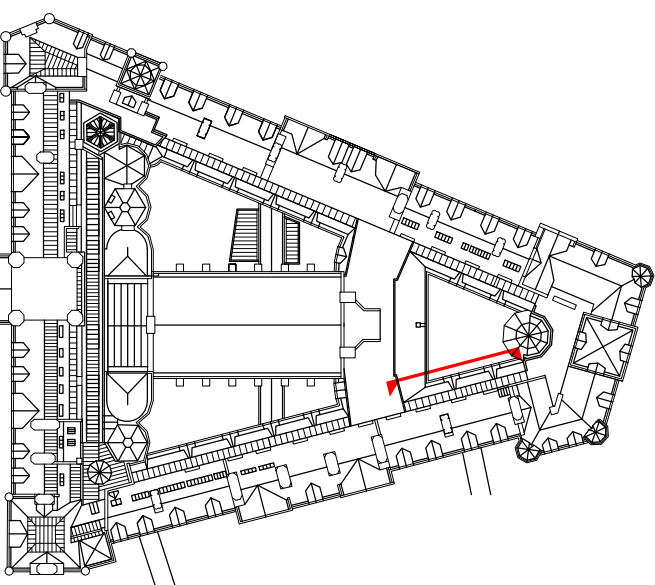


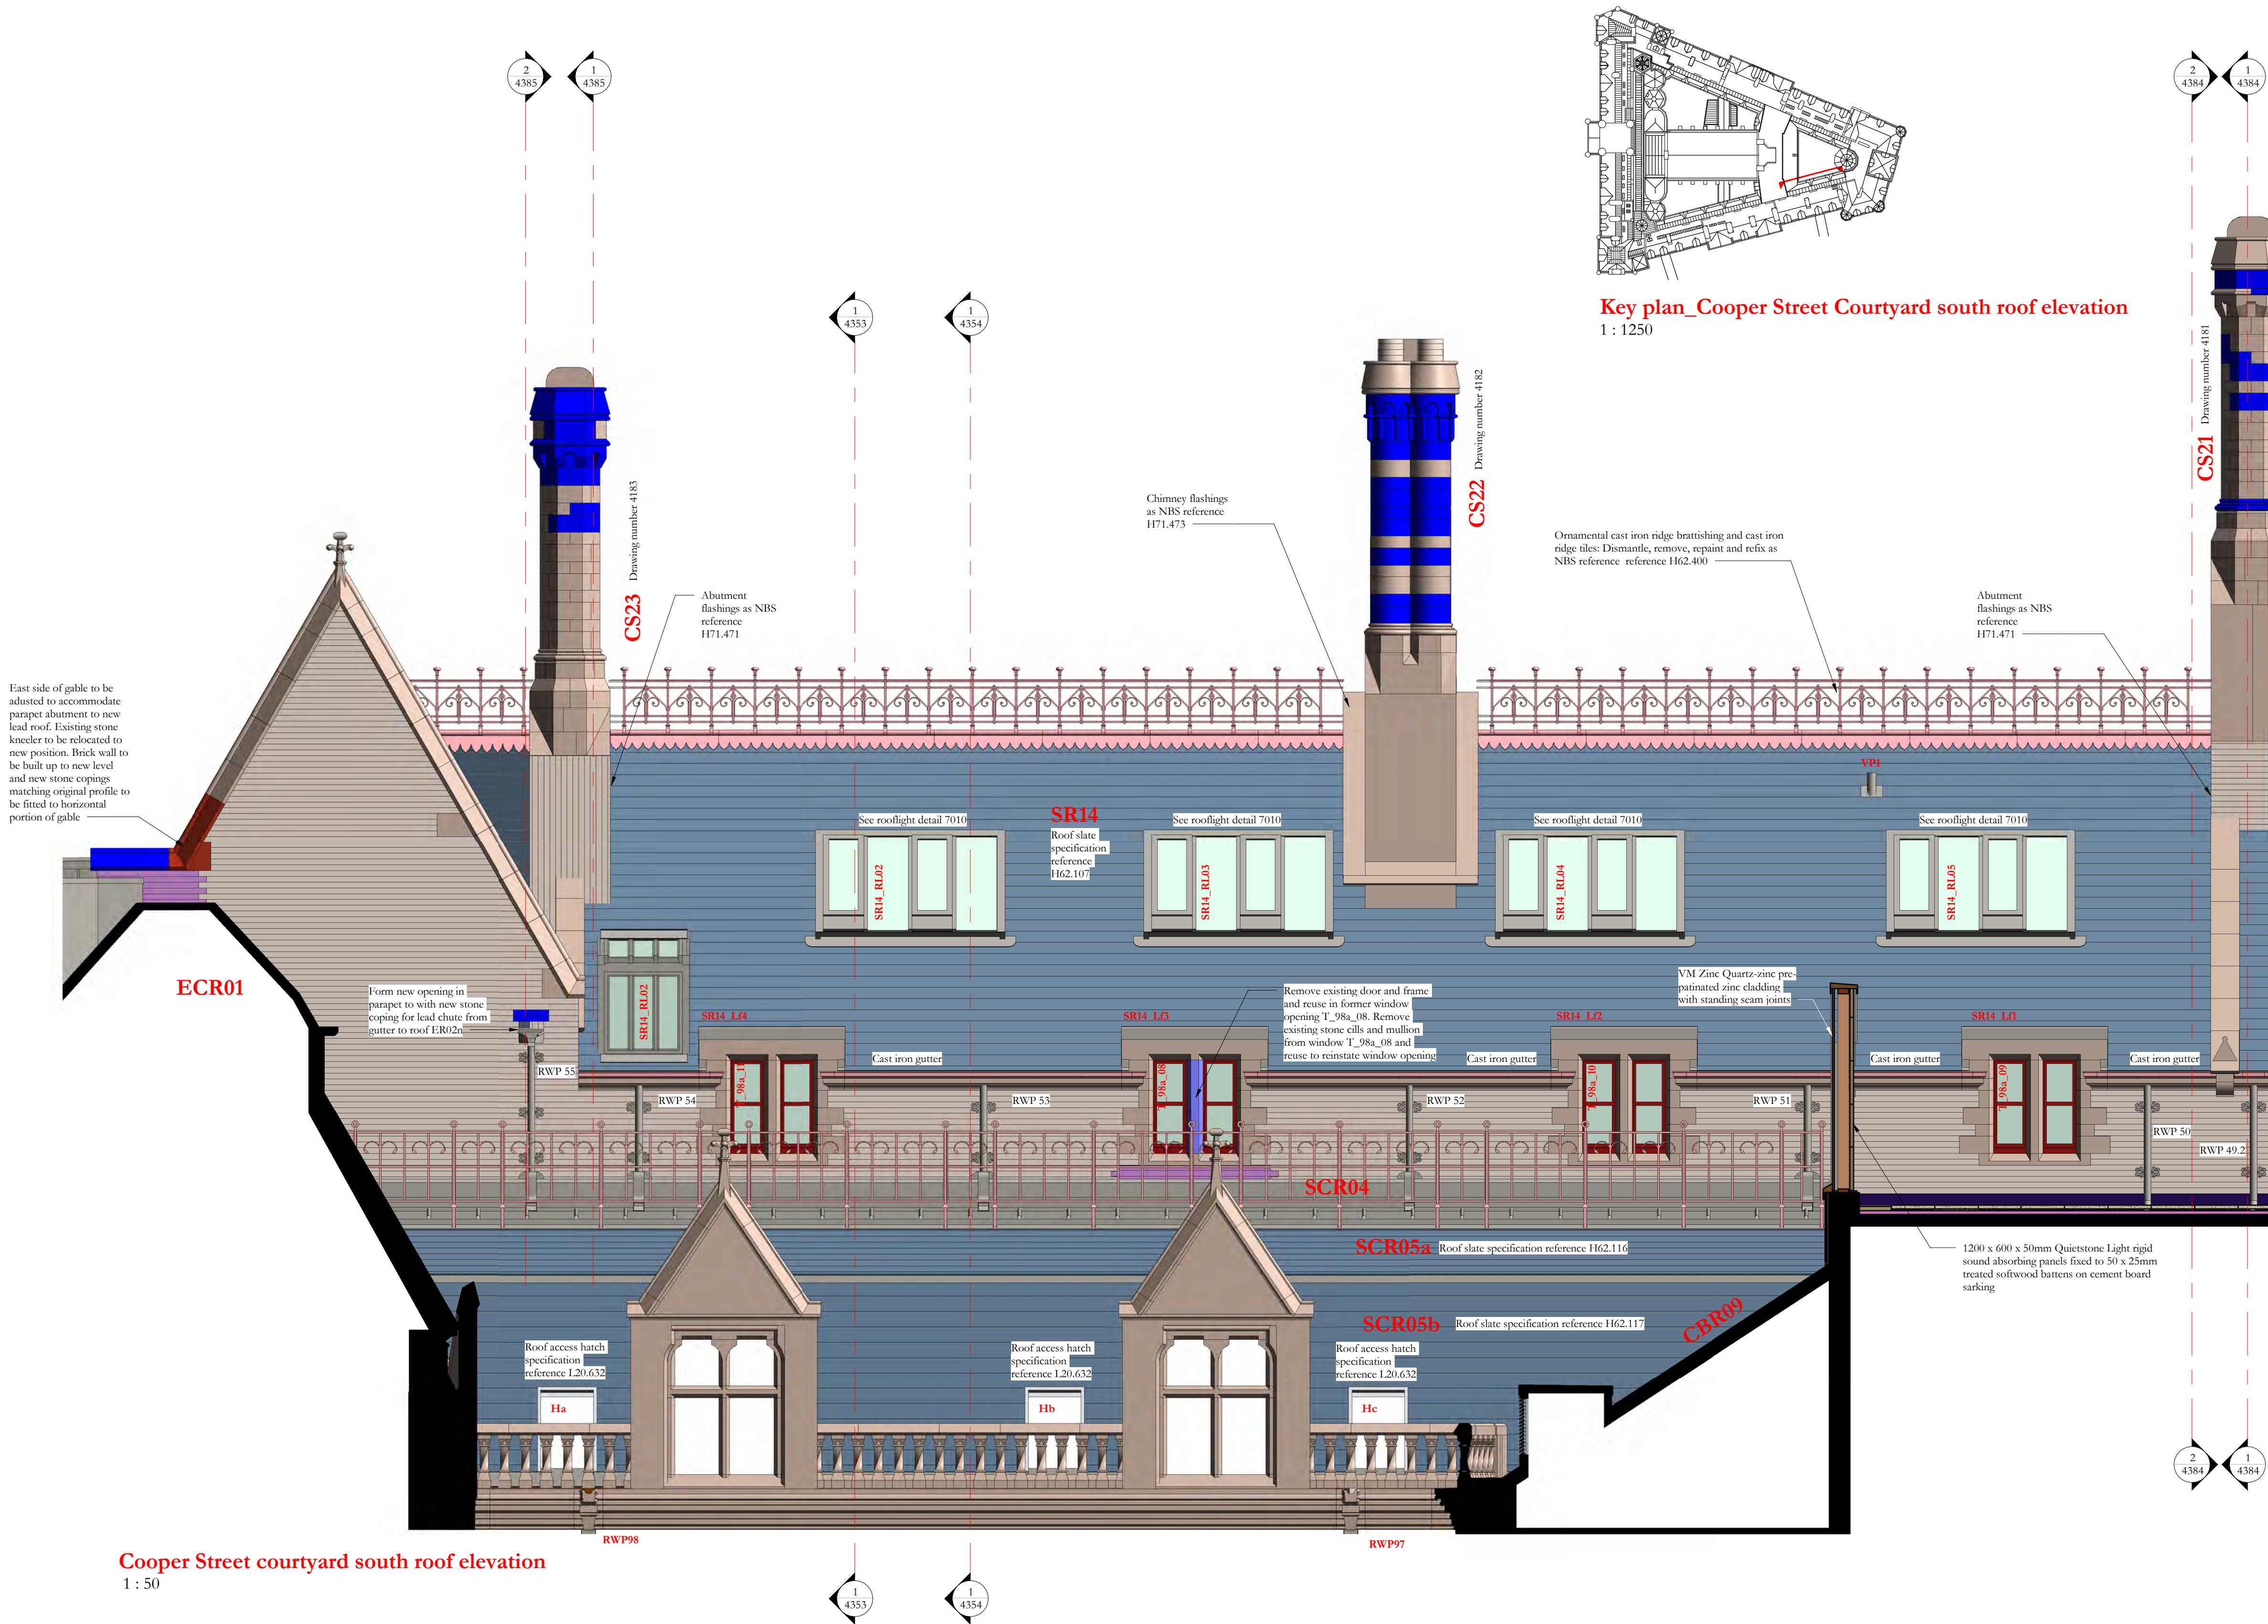

Key plan_Cooper Street Courtyard south roof elevation
1 : 1250

Scale Bars to be used as guidance only - refer to sheet size below

1:100	mm	1000	2000	3000	4000	5000	6000	7000	8000
1:200	mm	500	1000	1500	2000	2500	3000	3500	4000
1:500	m	10	20	30	40	50	60	70	80
1:1250	m	10	30	50	70	90			

Notes:
Drawings are based on survey data and may not accurately represent what is physically present.
Do not scale from this drawing. All dimensions are to be verified on site before proceeding with the work.
All dimensions are in millimeters unless noted otherwise.
Purcell shall be notified in writing of any discrepancies.


Revision 03:
Plant screen changed from louvres to solid wall and extended to roofs and walls
Gantry removed from roof SCR04 and substituted with permanent guard rail fixed to edge of roof

Revision 02: Rooflight references corrected. Window numbers added.
Rainwater pipe references added. Alterations to remove door opening and reinstate window opening in level 6 wall added. Alterations to east side of gable to roof ER01 added, new external rainwater pipe RW1P54 added and opening to accommodate chute from gutter to roof ER02n into RWP54 added.
Drawing re-issued for construction.

03	12/04/2021	GR	TK	See note in revision cloud
02	07/05/2020	GR	TK	Re-issued for construction, see note in cloud
01	11/06/2019	JC	GR	Key and new annotation added
ISSUE	DATE	APPROVED	DRAWN	DESCRIPTION



OUR
TOWN
HALL
PROJECT

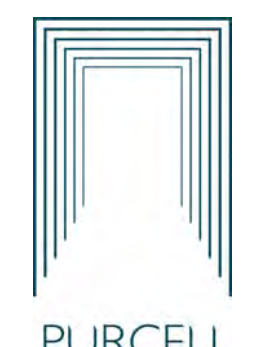

PURCELL

Project Office, Town Hall, MANCHESTER M60 2L1
+44 (0) 7970 097 432
www.purcelluk.com

PROJECT STATUS	Riba Stage 5
CLIENT	Manchester City Council
PROJECT	Our Town Hall
DRAWING TITLE	Cooper Street Courtyard south roof elevation
SIZE & SCALE	A1:As indicated
DRAWING STATUS	S4 - Construction

JOB NUMBER	236959
DRAWING NO.	OTH-PUR-TH-RF-DWG-A-4324 03
REV	