


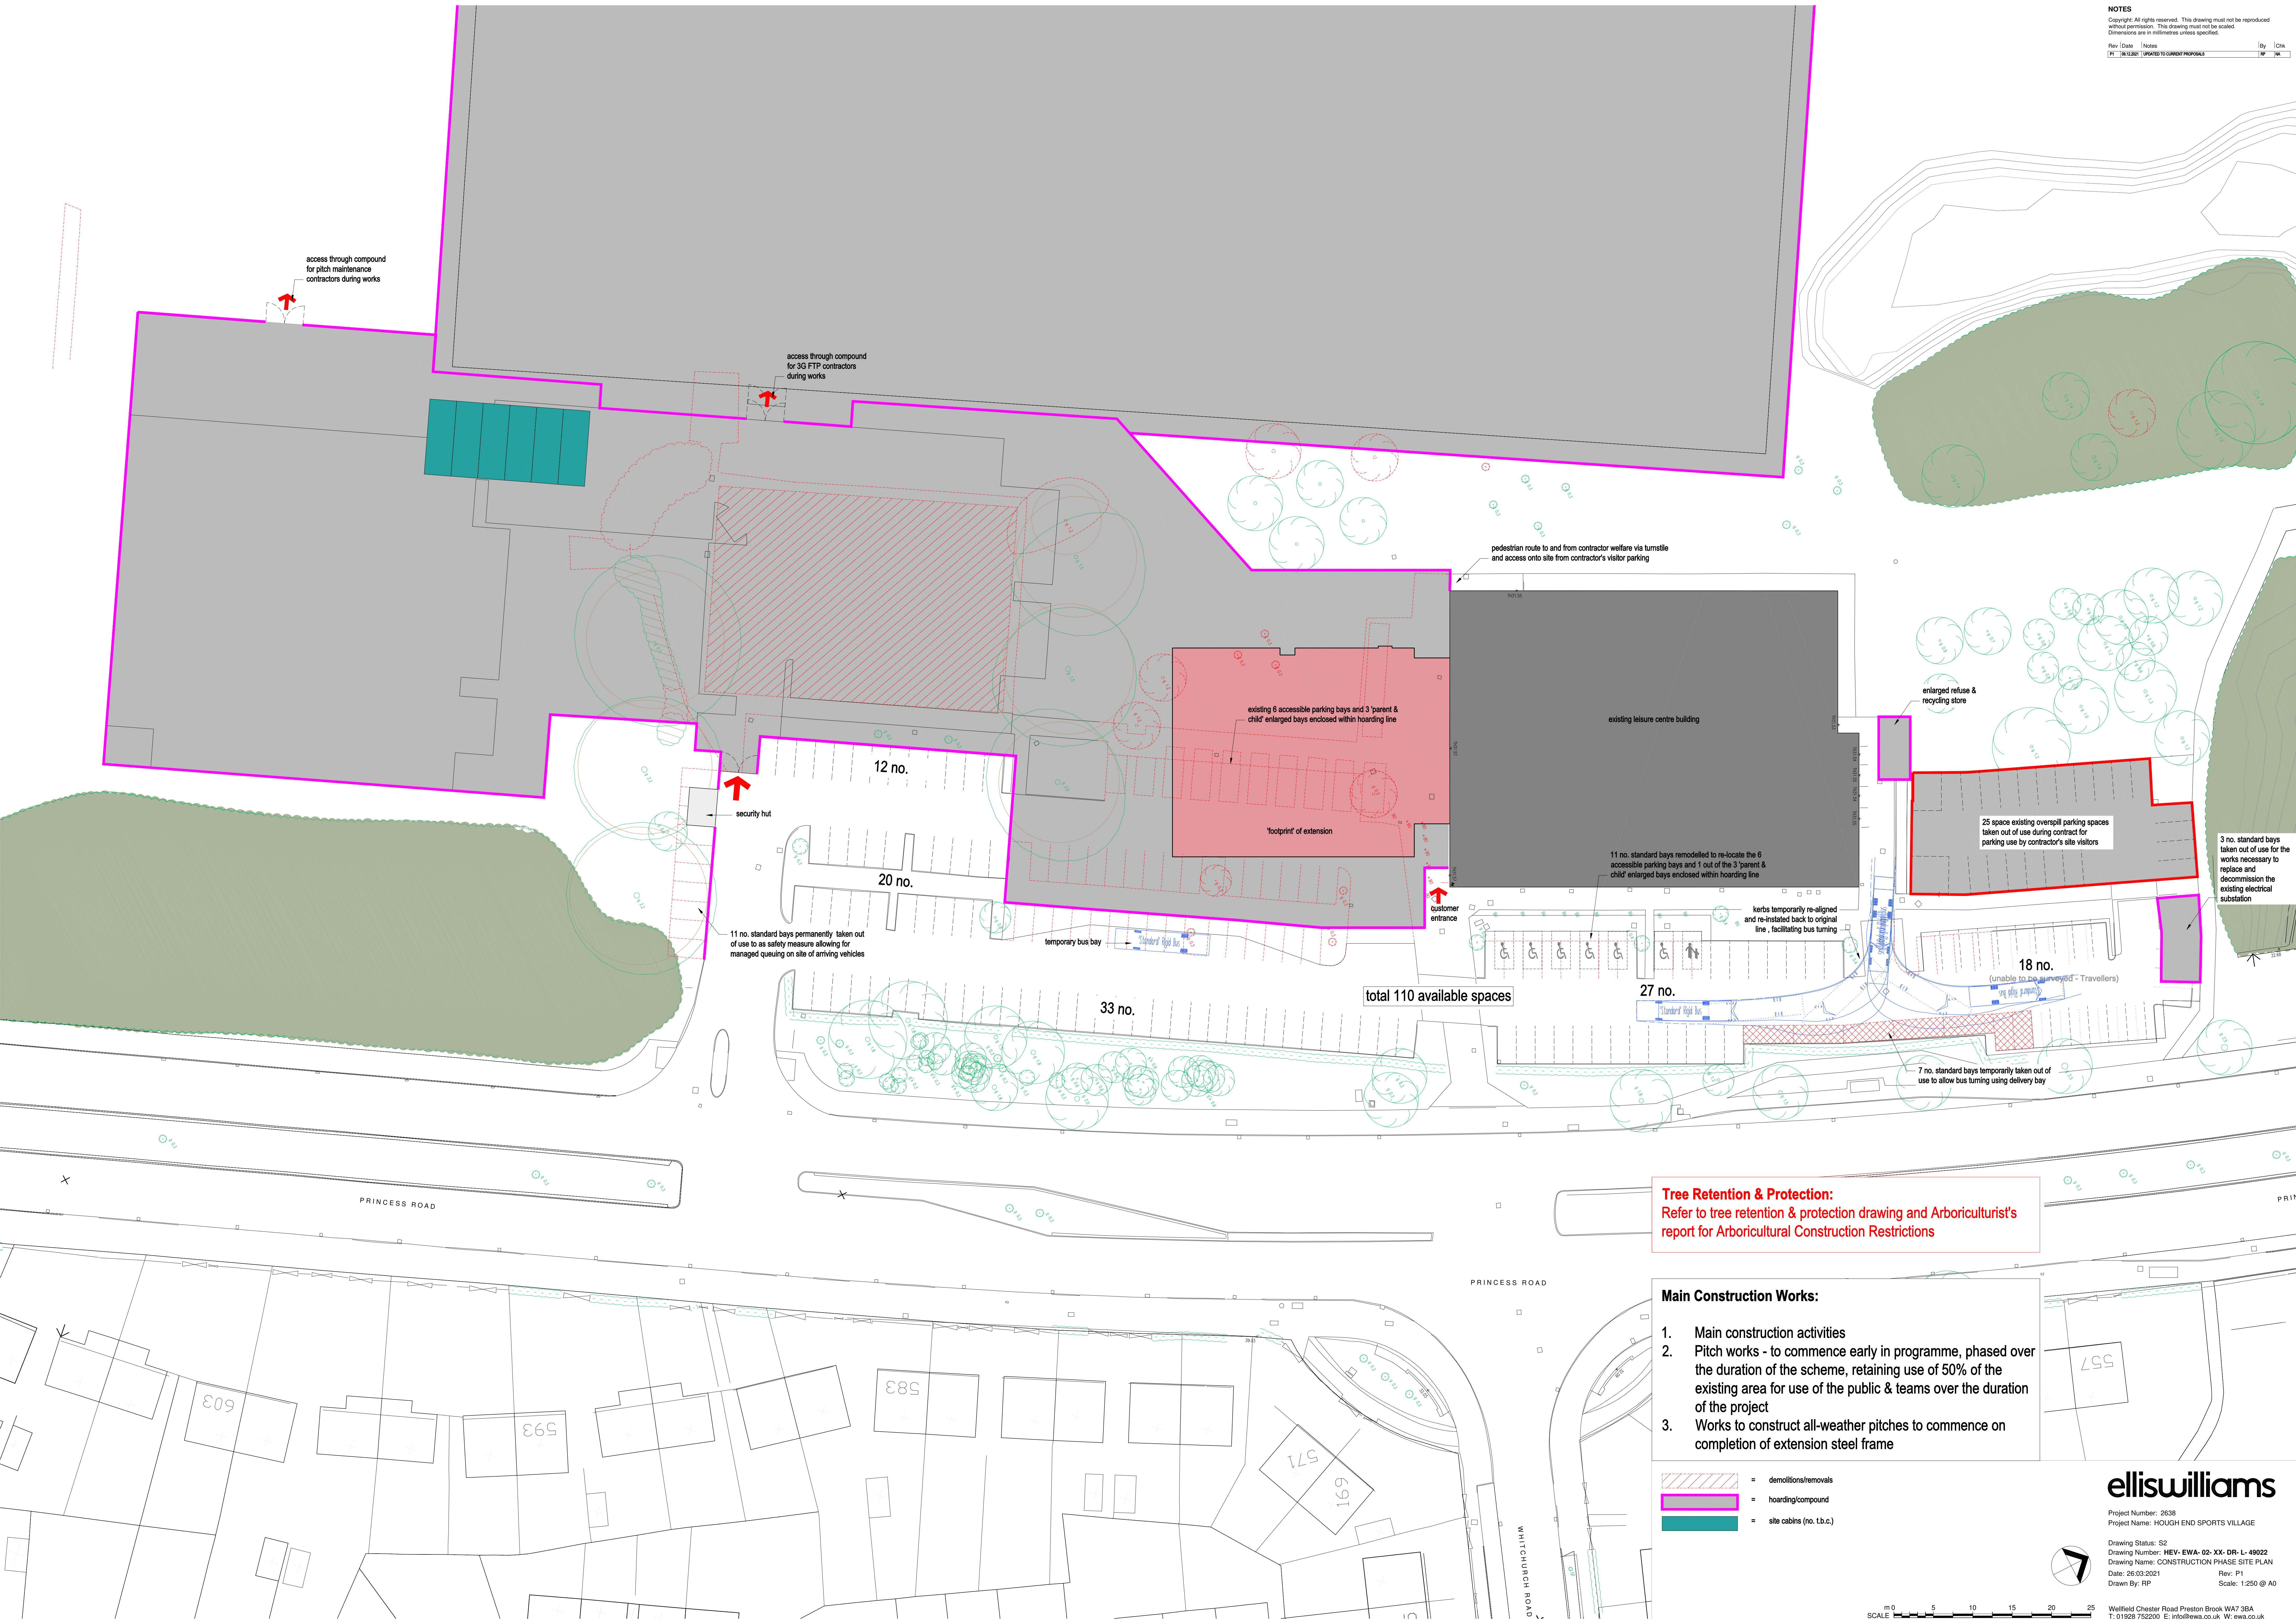

Tree Retention & Protection:
Refer to tree retention & protection drawing and Arboriculturist's report for Arboricultural Construction Restrictions

- Main Construction Works:**
1. Main construction activities
 2. Pitch works - to commence early in programme, phased over the duration of the scheme, retaining use of 50% of the existing area for use of the public & teams over the duration of the project
 3. Works to construct all-weather pitches to commence on completion of extension steel frame

- | | | |
|--|---|--------------------------|
| | = | demolitions/removals |
| | = | hoarding/compound |
| | = | site cabins (no. t.b.c.) |

