



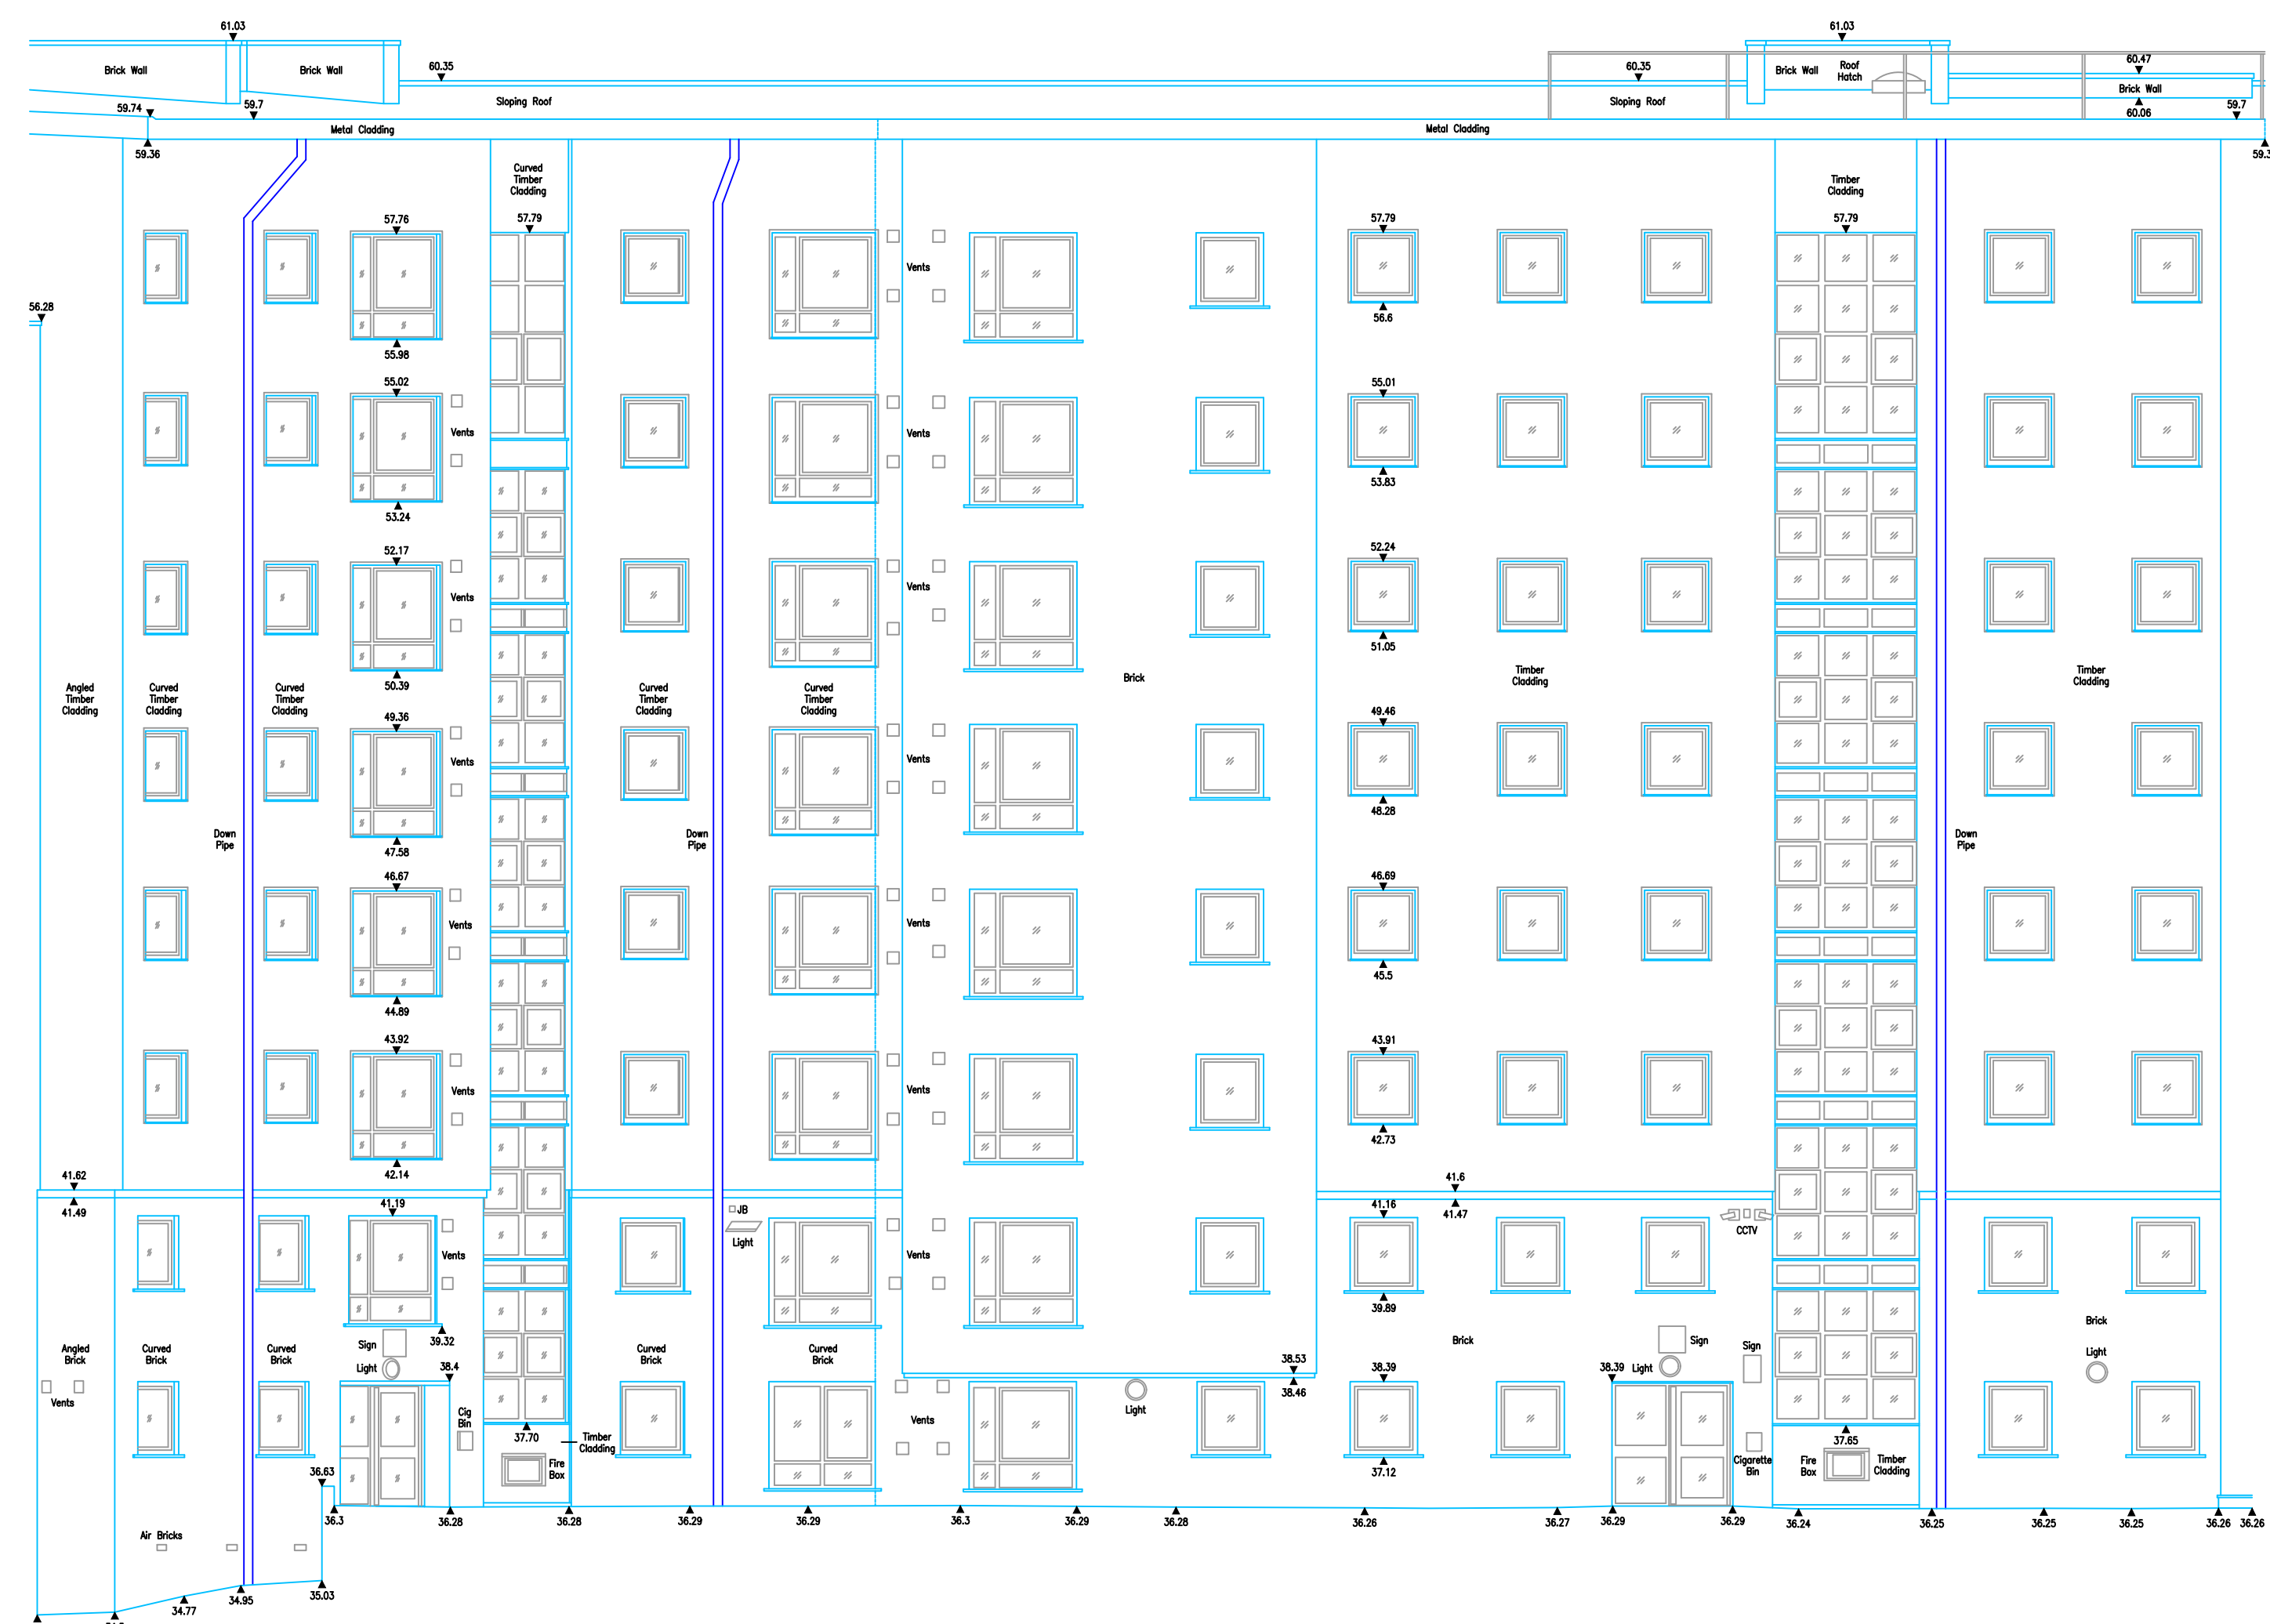


ELEVATION 8

30.00m Above Ordnance Datum

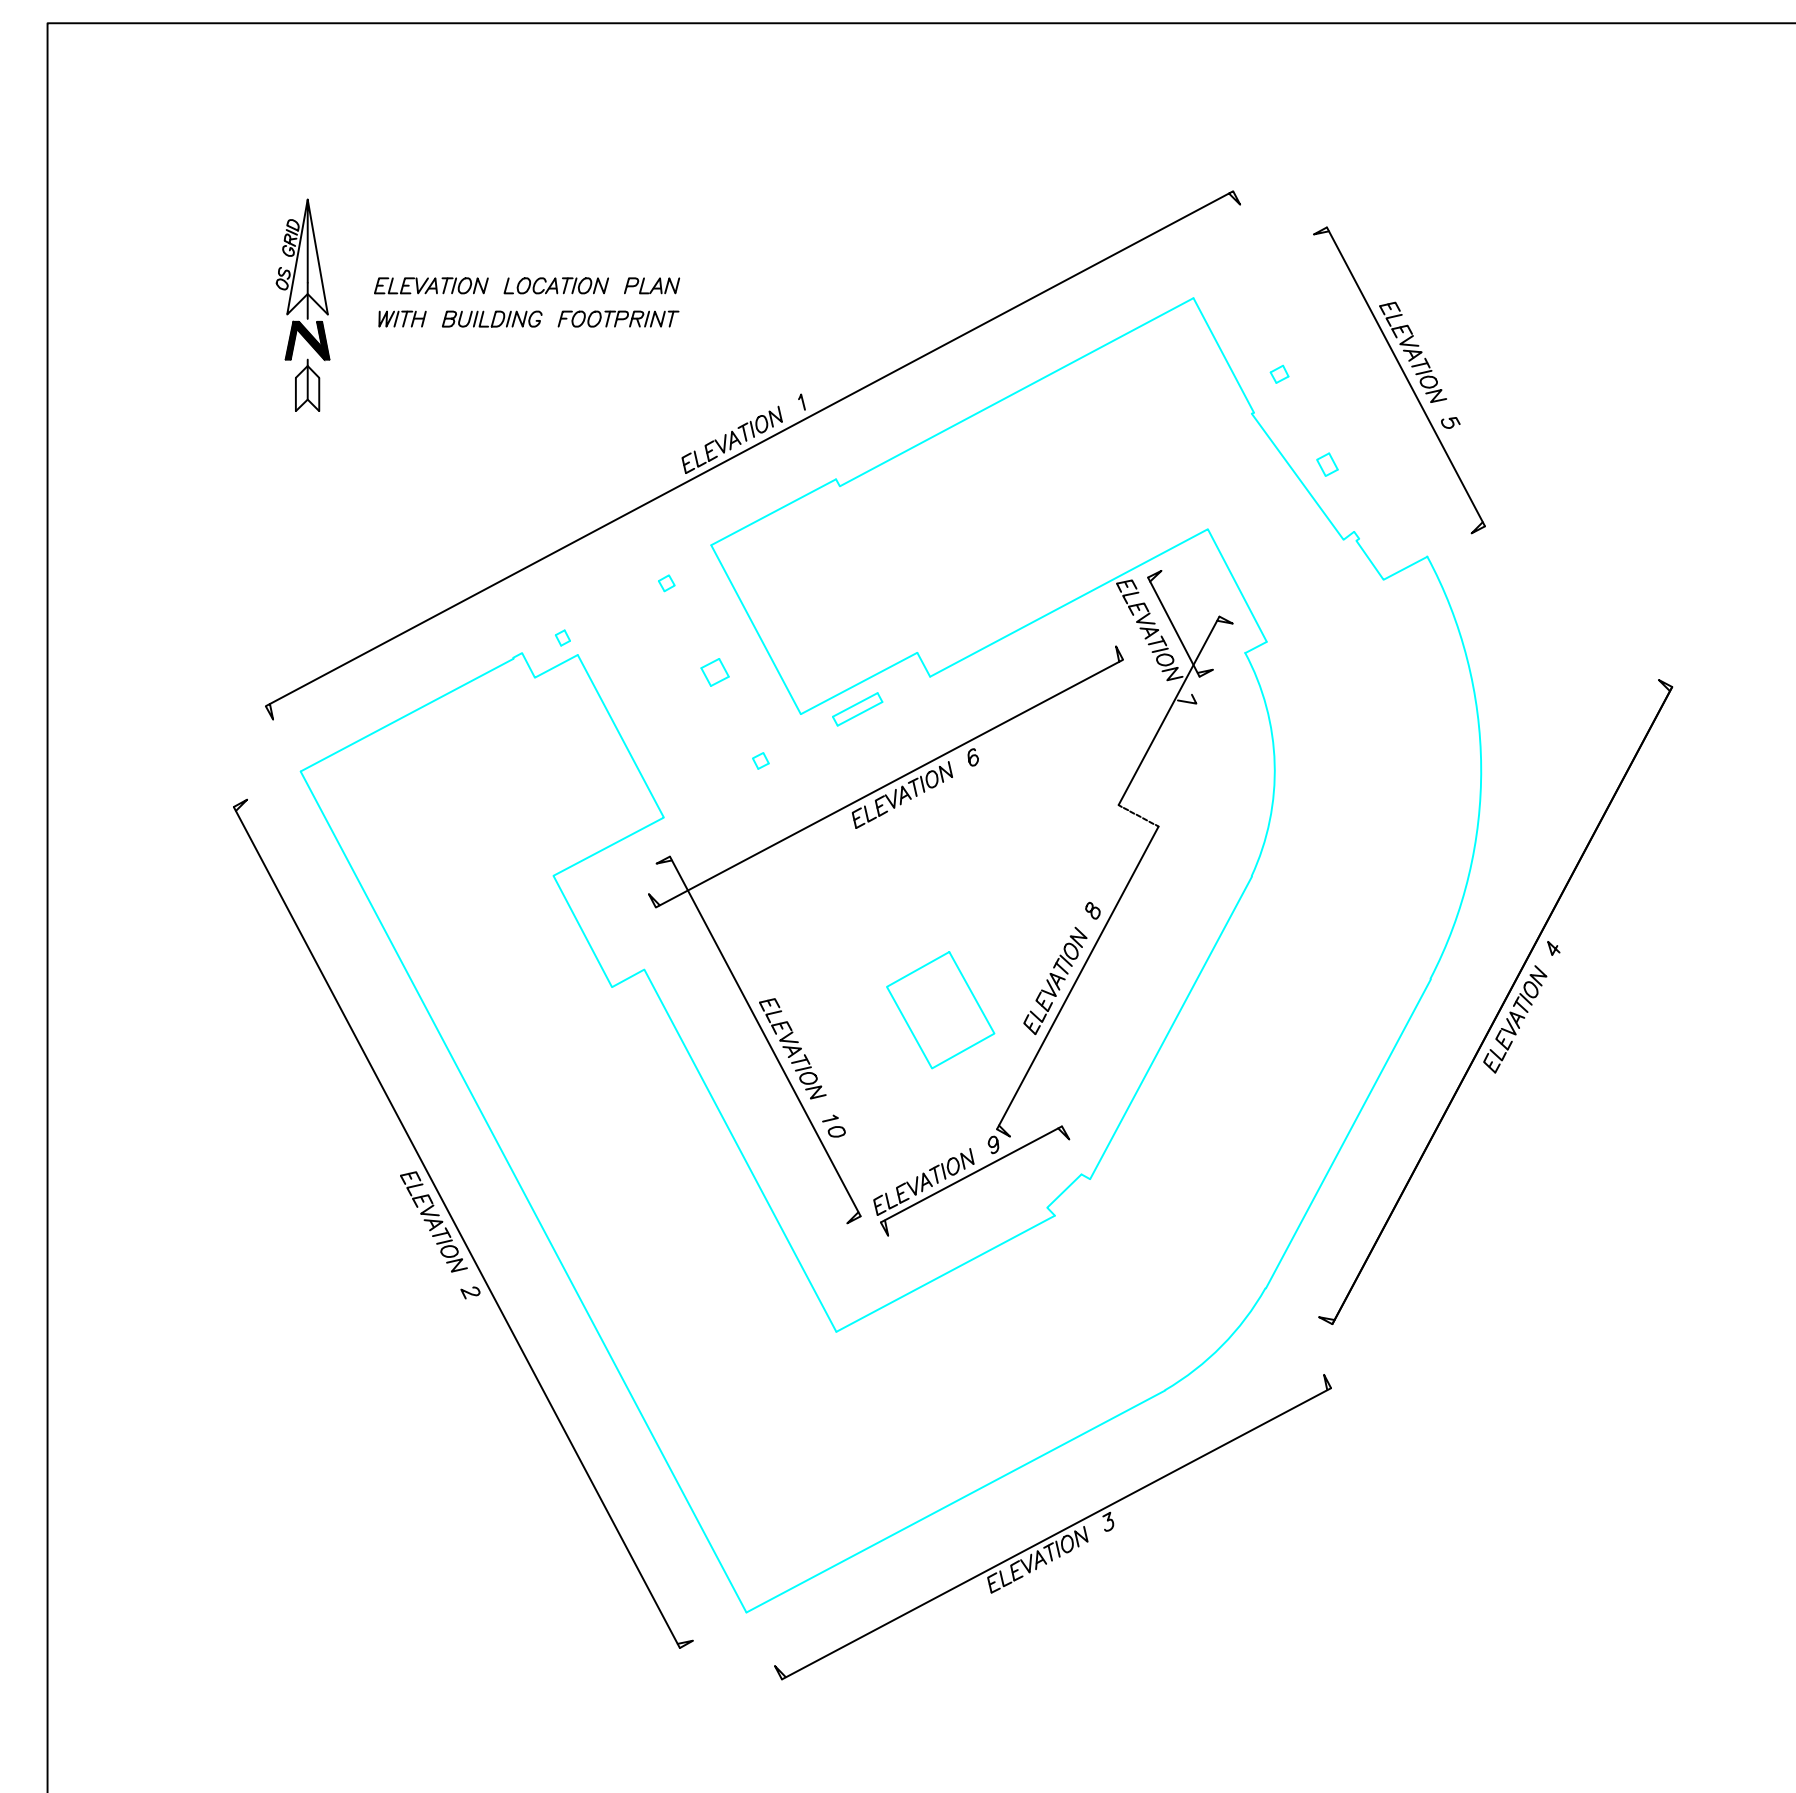

ELEVATION 9

30.00m Above Ordnance Datum

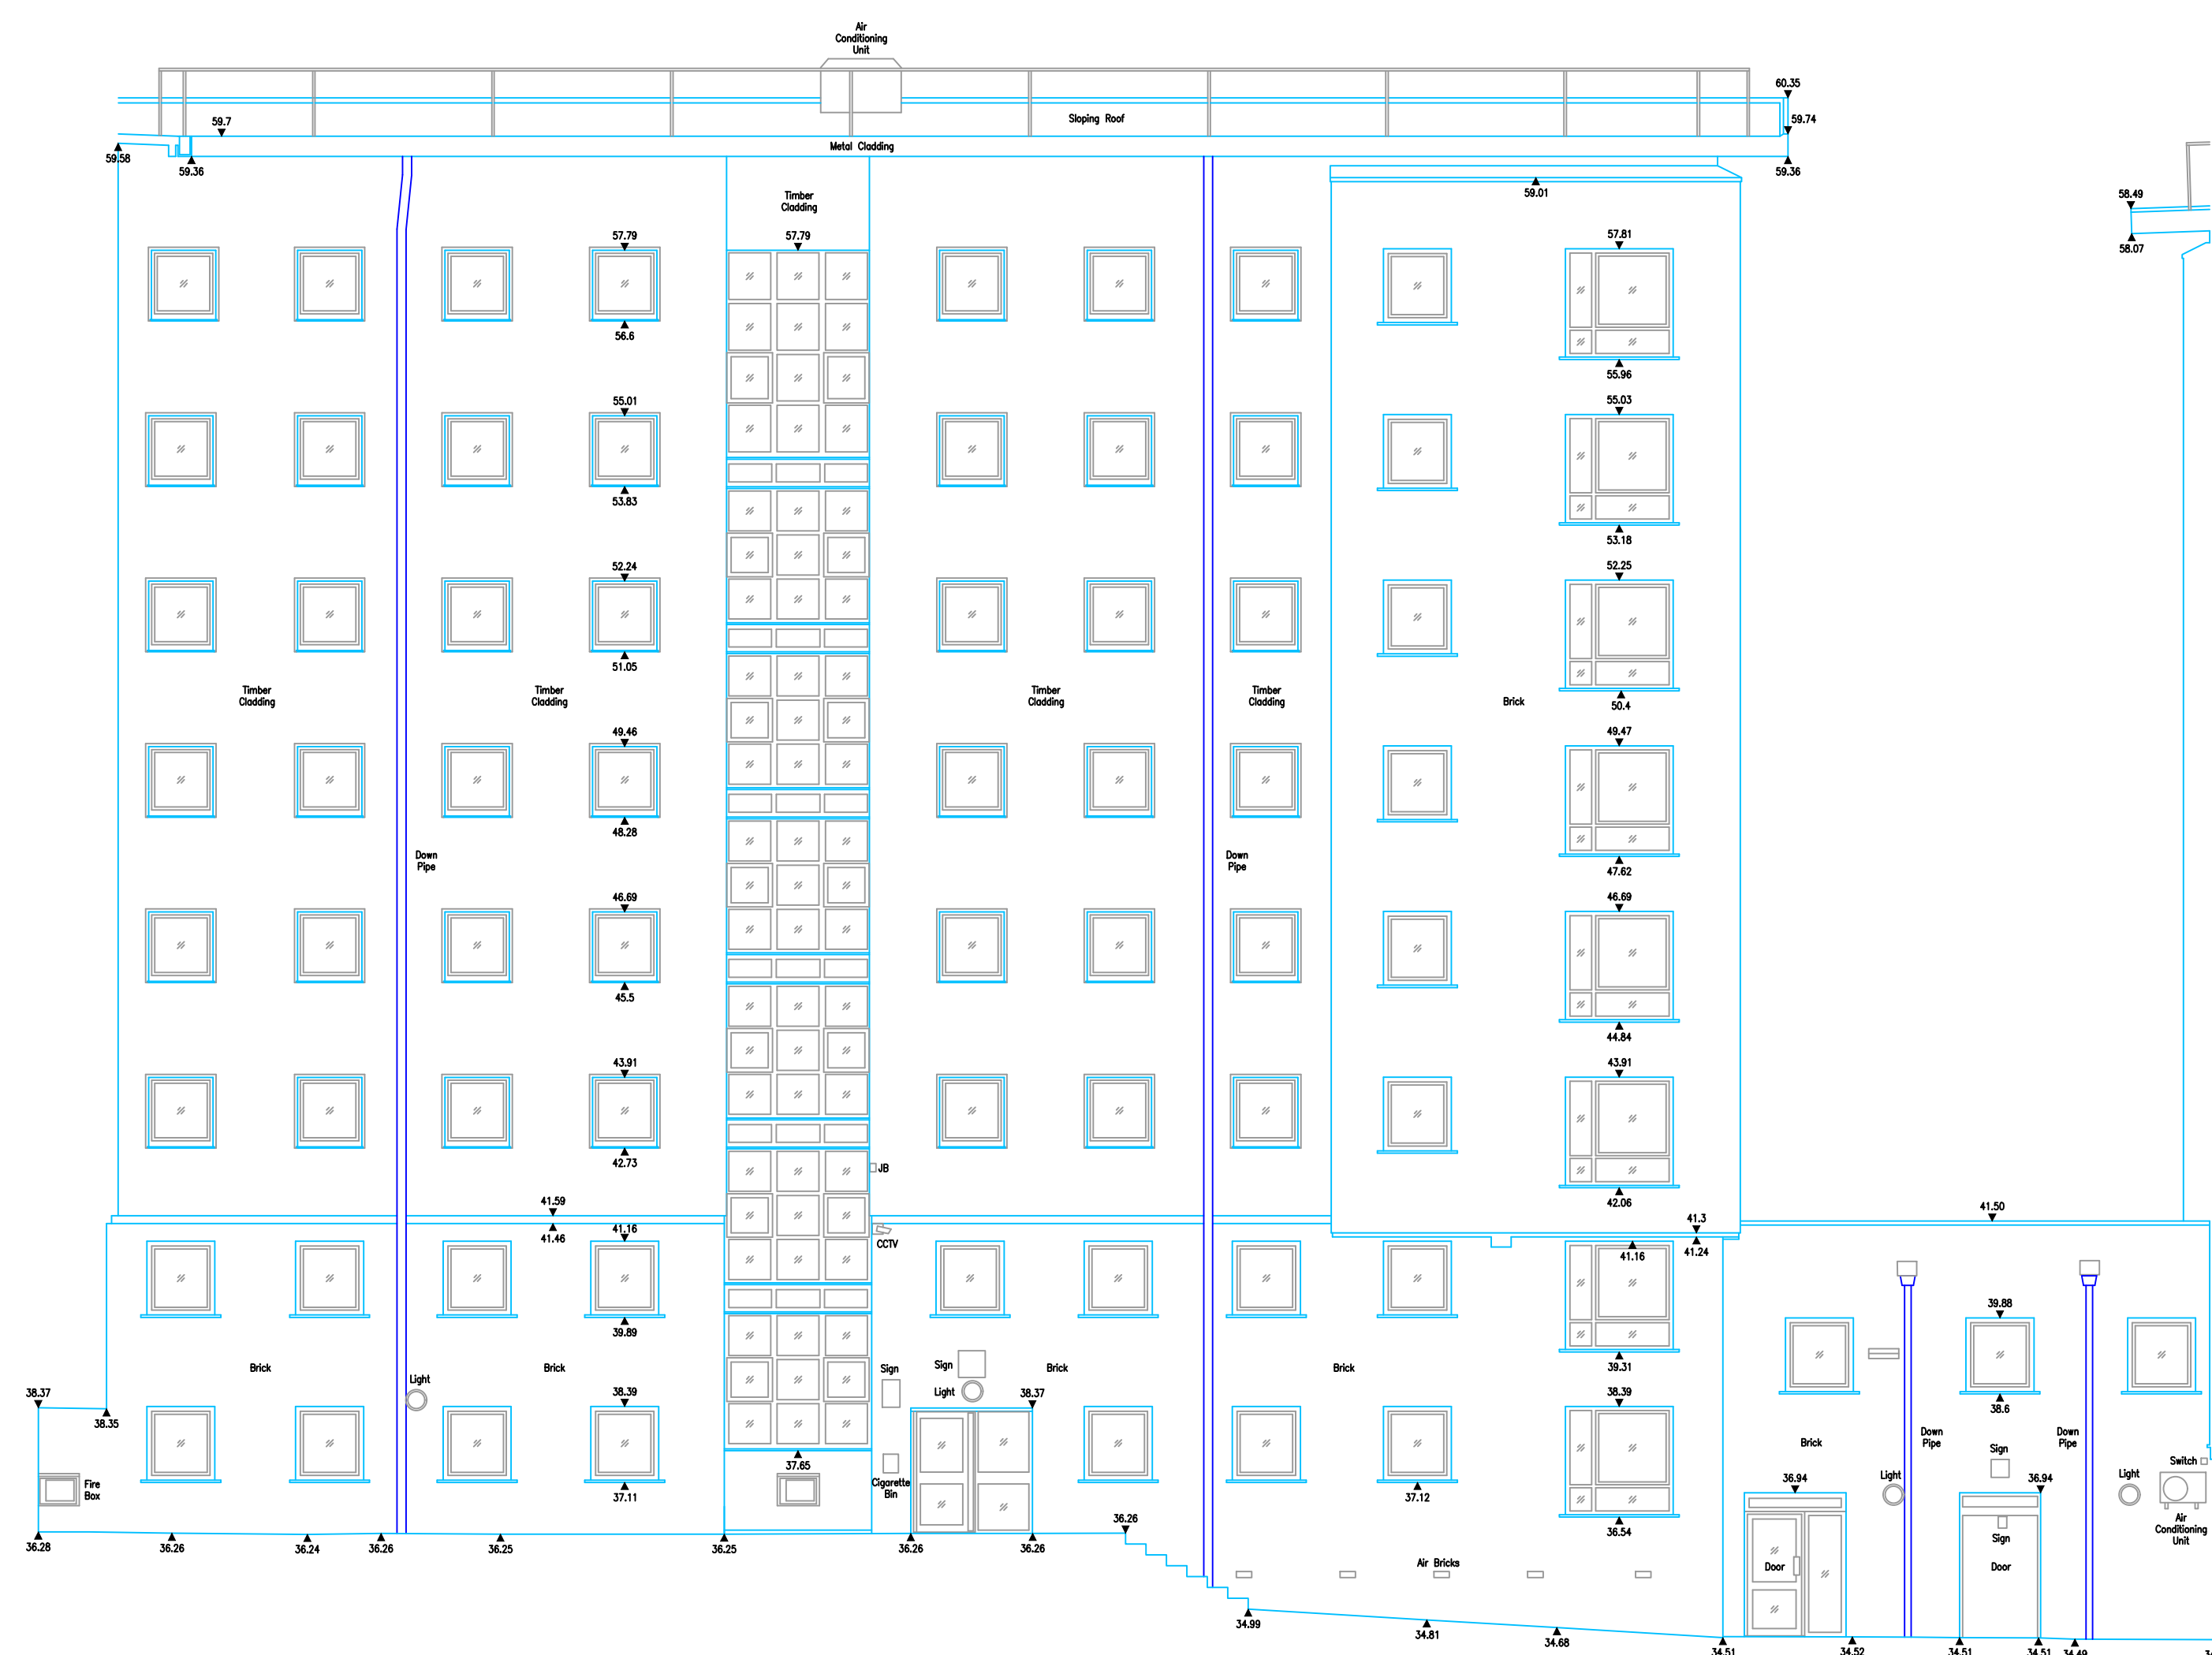

ELEVATION 10

30.00m Above Ordnance Datum