


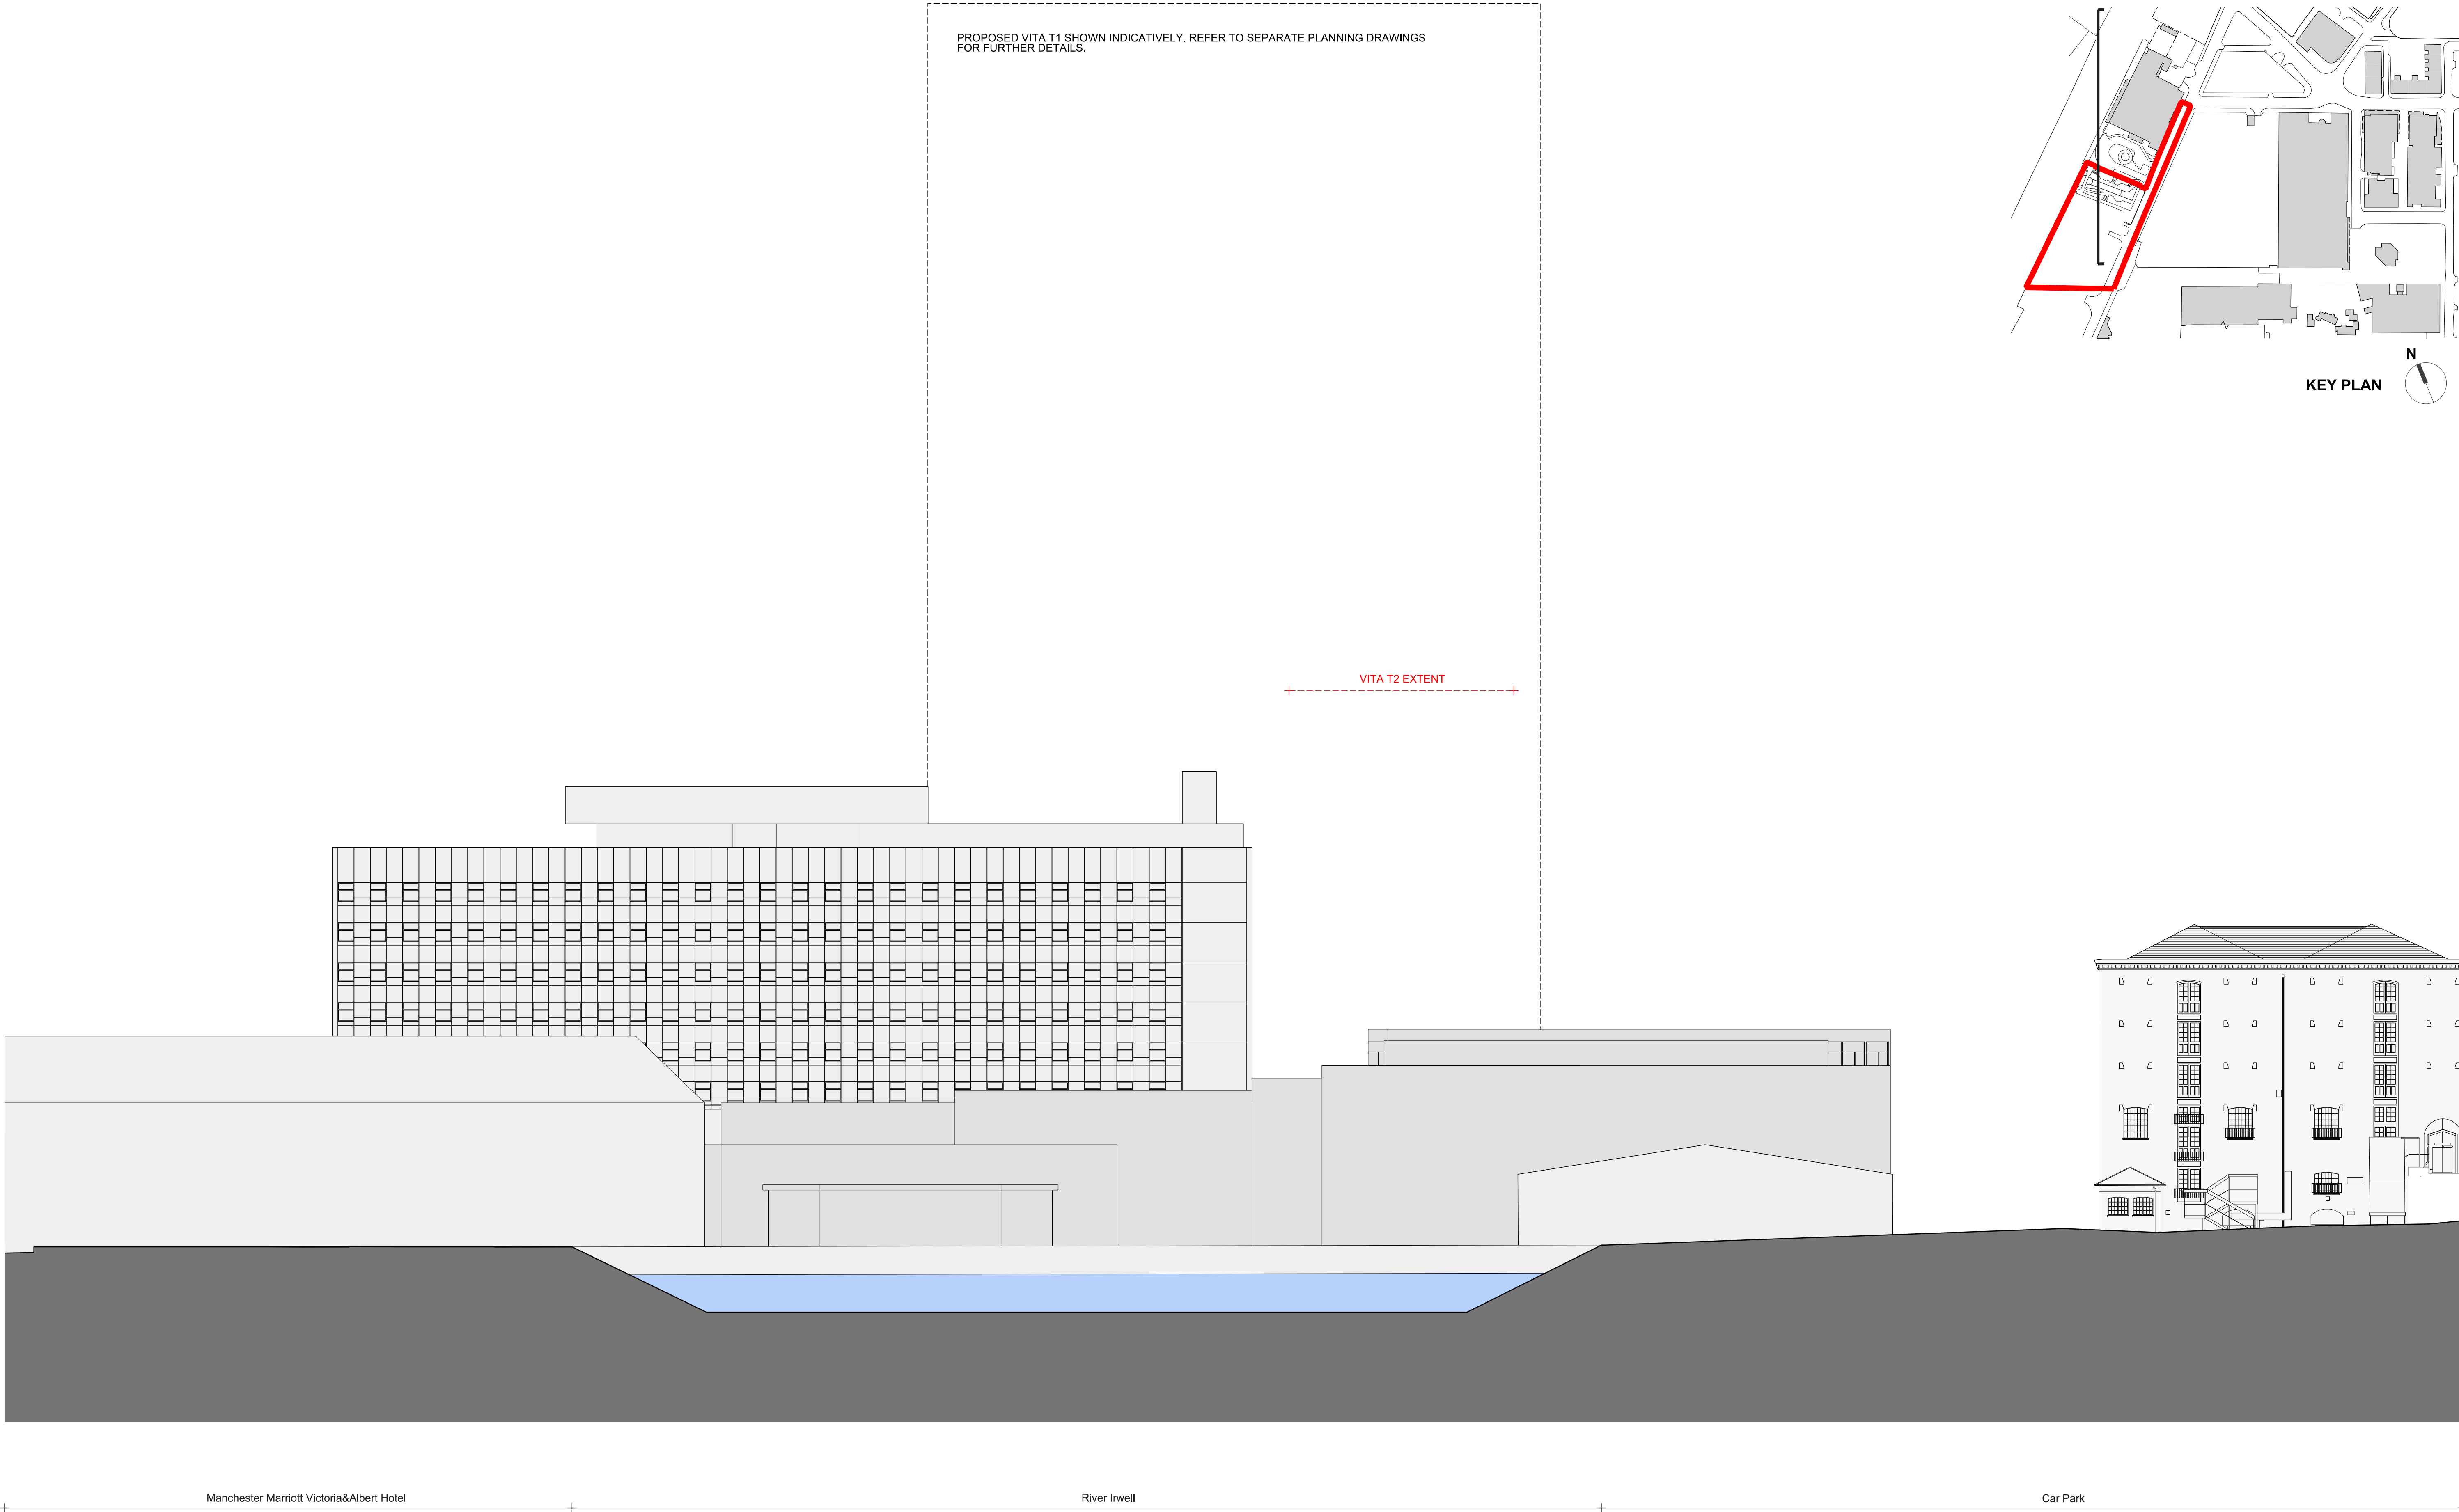

No.	Date	Drawn	Checked	App.	Revision or reason for issue
A	20200320	EN	PT	JR	First Issue: ISSUED FOR PLANNING

General Notes
Do not scale from drawing. Use marked dimensions.
To be read in conjunction with all other Consultant's drawings.
The Architect to be immediately notified of any discrepancies.
Copyright on this drawing retained by the Architect.

Scale / North Point
1:500 @ A3
0 1 2 5 10m
1:250 @ A1
0 1 2 5 10m

DENTON
CORKER
MARSHALL

Architect
Denton Corker Marshall LLP
3.04 The Frames 1 Phipp Street
London EC2A 4PS
Telephone 020 7833 2020
Email mail@dentoncorkermarshall.co.uk

Project Title
**UNION, ST. JOHNS
VITA T2**

Client
VITA
The Box, Horseshoe Lane
Alderly Edge, SK9 7QP
Telephone:
Email info@selectproperty.com

Drawing Title
**EXISTING SITE SECTION
WEST**

Drawing Number 6555-P-B500-XS-W-001	Revision A
Drawing Status PLANNING	