


Tree Survey Schedule										Surveyed 4th November 2021		eils williams						
Manchester College, Wythenshawe																		
Tree Ref.	Species	Height	Stem Diam. cm	Branch Spread m				Crown Coverage %	F50 Height + Spread	Life Stage	Phys. Condition	Structural Condition	Recommendations	Estimated Reserve Contribution	Category	Index	RPA Ratio	
				N	S	E	W											
T1	London Plane (Platanus Orientalis)	10	160	5	5	5	5	2	NA	EM	Good	Good		40+	B1	1.92		
T2	Alder multi stemmed (Alnus glutinosa)	7	220, 110, 80, 80	4	4	4	4	2	NA	EM	Good	Good		20+	B1	2.60		
T3	Willow over multi stemmed (Salix viminalis)	7	NA	4	4	4	4	0	NA	EM	Good	Good		20+	C1	4.00		
T4	Willow over multi stemmed (Salix viminalis)	7	NA	4	4	4	4	0	NA	EM	Good	Good		20+	C1	4.00		
T5	Alder multi stemmed (Alnus glutinosa)	9	150, 150, 110, 80	4	4	4	4	2	NA	EM	Good	Good		20+	B1	2.30		
T6	White Willow multi stemmed (Salix alba)	12	220, 145, 220, 100, 170	4	4	4	4	1	N/A	M	Good	Good		20+	B1	4.00		
T7	Alder multi stemmed (Alnus glutinosa)	8	110, 110, 100, 110	3	3	3	3	2	N/A	EM	Good	Good		20+	B1	2.40		
T8	Alder multi stemmed (Alnus glutinosa)	7	110, 110, 110, 110	3	3	3	3	2	N/A	EM	Good	Good		20+	B1	2.30		
T9	Alder multi stemmed (Alnus glutinosa)	7	150, 80, 80	4	4	4	4	1.5	NA	EM	Good	Good		20+	B1	1.90		
T10	Alder multi stemmed (Alnus glutinosa)	8	110, 100, 100	3	3	3	3	1.5	N/A	EM	Good	Good		20+	B1	1.70		
T11	Willow over multi stemmed (Salix viminalis)	7	NA	3	3	3	3	0	NA	EM	Good	Good		20+	C2	4.00		
T12	Willow over multi stemmed (Salix viminalis)	6	NA	3	3	3	3	0	NA	EM	Good	Good		20+	C2	4.00		
T13	White Willow multi stemmed (Salix alba)	17	720, 230, 210, 180, 160	4	4	4	4	1	NA	M	Good	Good		20+	B1	4.00		
T14	Alder (Alnus glutinosa)	14	240	4	4	4	4	0	NA	M	Good	Good		20+	B1	2.80		
T15	Alder (Alnus glutinosa)	13	240	4	4	4	4	1	NA	M	Good	Good		20+	B1	2.80		
T16	Ash (Fraxinus excelsior)	18	360	6	5	5	5	2	20%	M	Good	Good	Check tree annually for Ash Dieback disease	40+	A1	4.10		
T17	Ash (Fraxinus excelsior)	18	320	5	5	5	5	2	20%	M	Good	Good	Check tree annually for Ash Dieback disease	40+	A1	3.80		
T18	Silver Birch - main stemmed (Betula pendula)	12	160, 150	3	3	3	3	1	NA	M	Good	Good		20+	B1	2.20		
T19	Silver Birch multi stemmed (Betula pendula)	12	130, 100, 130	4	4	4	4	1	NA	M	Good	Good		20+	B1	2.00		
T20	Silver Birch multi stemmed (Betula pendula)	12	120, 100, 120	4	4	4	4	1	NA	M	Good	Good		20+	B1	2.00		
T21	Silver Birch multi stemmed (Betula pendula)	12	110, 110, 130	3	3	3	3	1	NA	M	Good	Good		20+	B1	2.00		

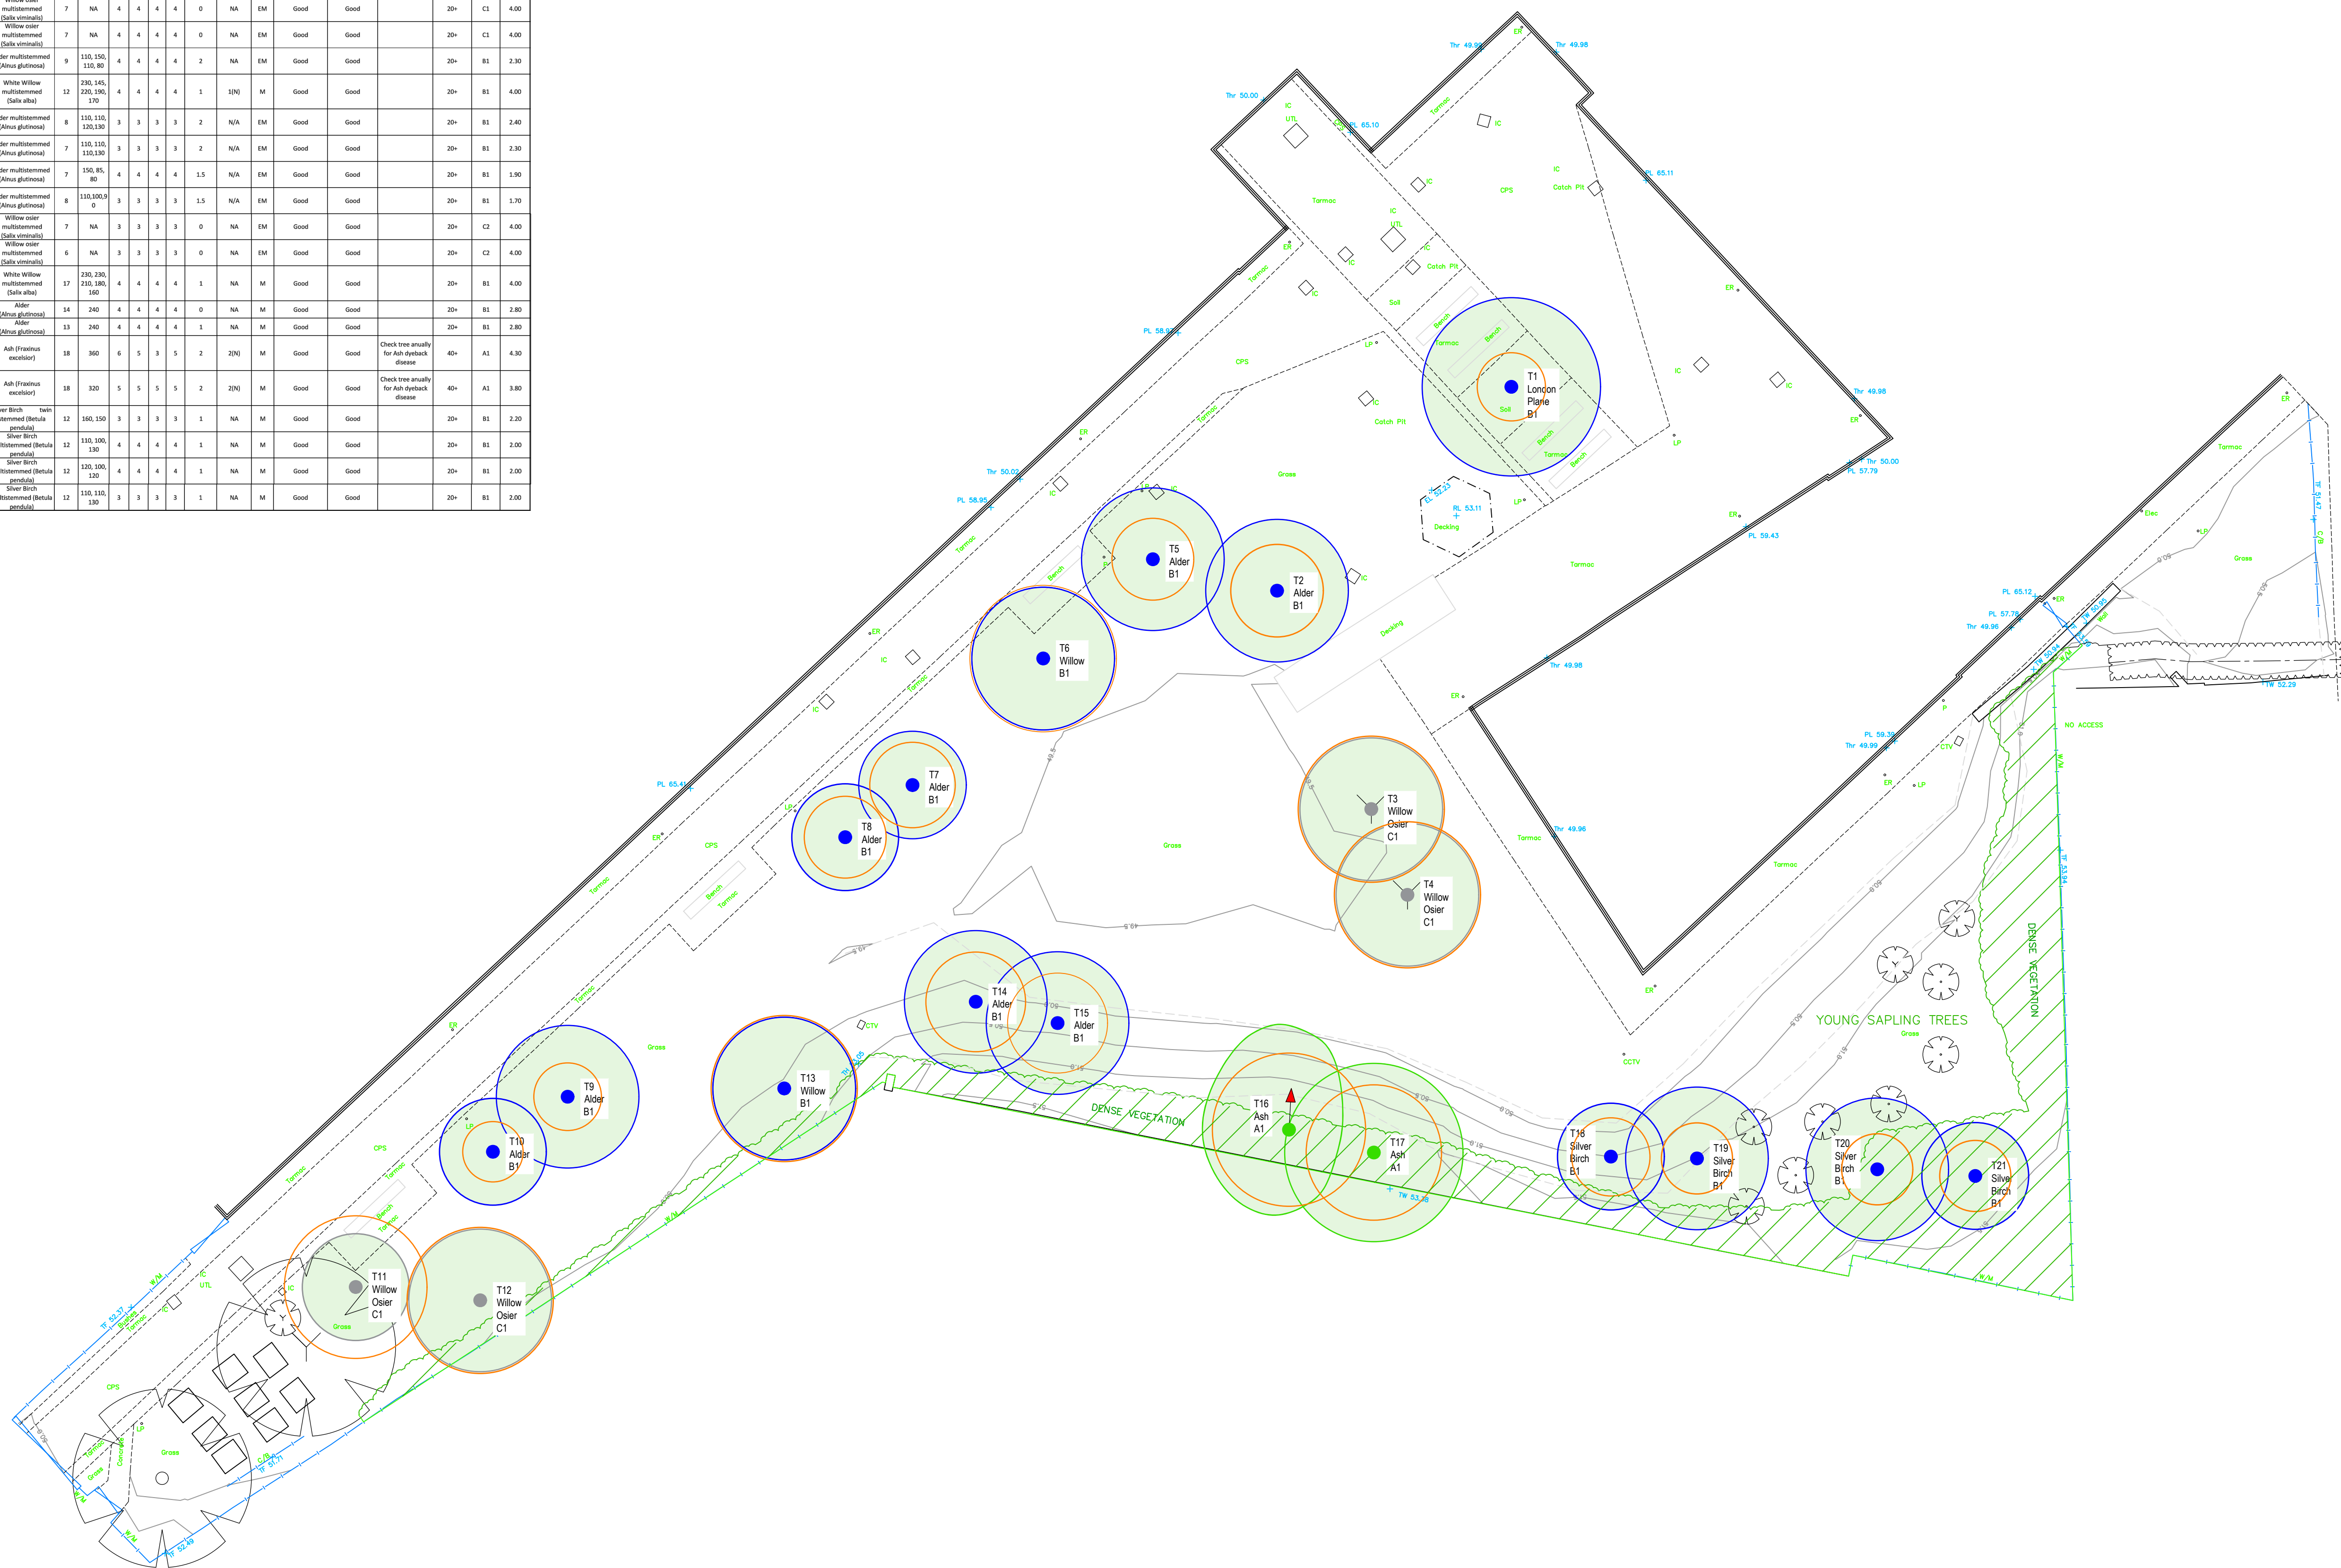

NOTES


Copyright: All rights reserved. This drawing must not be reproduced without permission. This drawing must not be scaled. Dimensions are in millimetres unless specified.

W	Date	Notes	By	Chk
	--	First Issue	--	--

KEY

- | | |
|---|---|
| T1 | Tree number |
| Name | Tree Species |
| B | Retention category |
|  | Category A Tree
High retention value |
|  | Category B Tree
Medium retention value |
|  | Category C Tree
Low retention value |
|  | Branch Spread |
|  | Root Protection Area (RPA) |
|  | First Significant Branch Direction |

Refer to Tree survey schedule for detailed information on individual trees

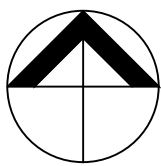

elliswilliams

Project Number: PROJECT NUMBER
Project Name: 2627

Drawing Status:
Drawing Number: **2627_79001**
Drawing Name: TREE CONSTRAINTS PLAN

Date: 05.11.2021 Rev: P0
Drawn By: NH Scale: 1:200 @ A

Wellfield Chester Road Preston Brook WA7 3BA
T: 01928 752200 E: info@ewa.co.uk W: ewa.co.uk