


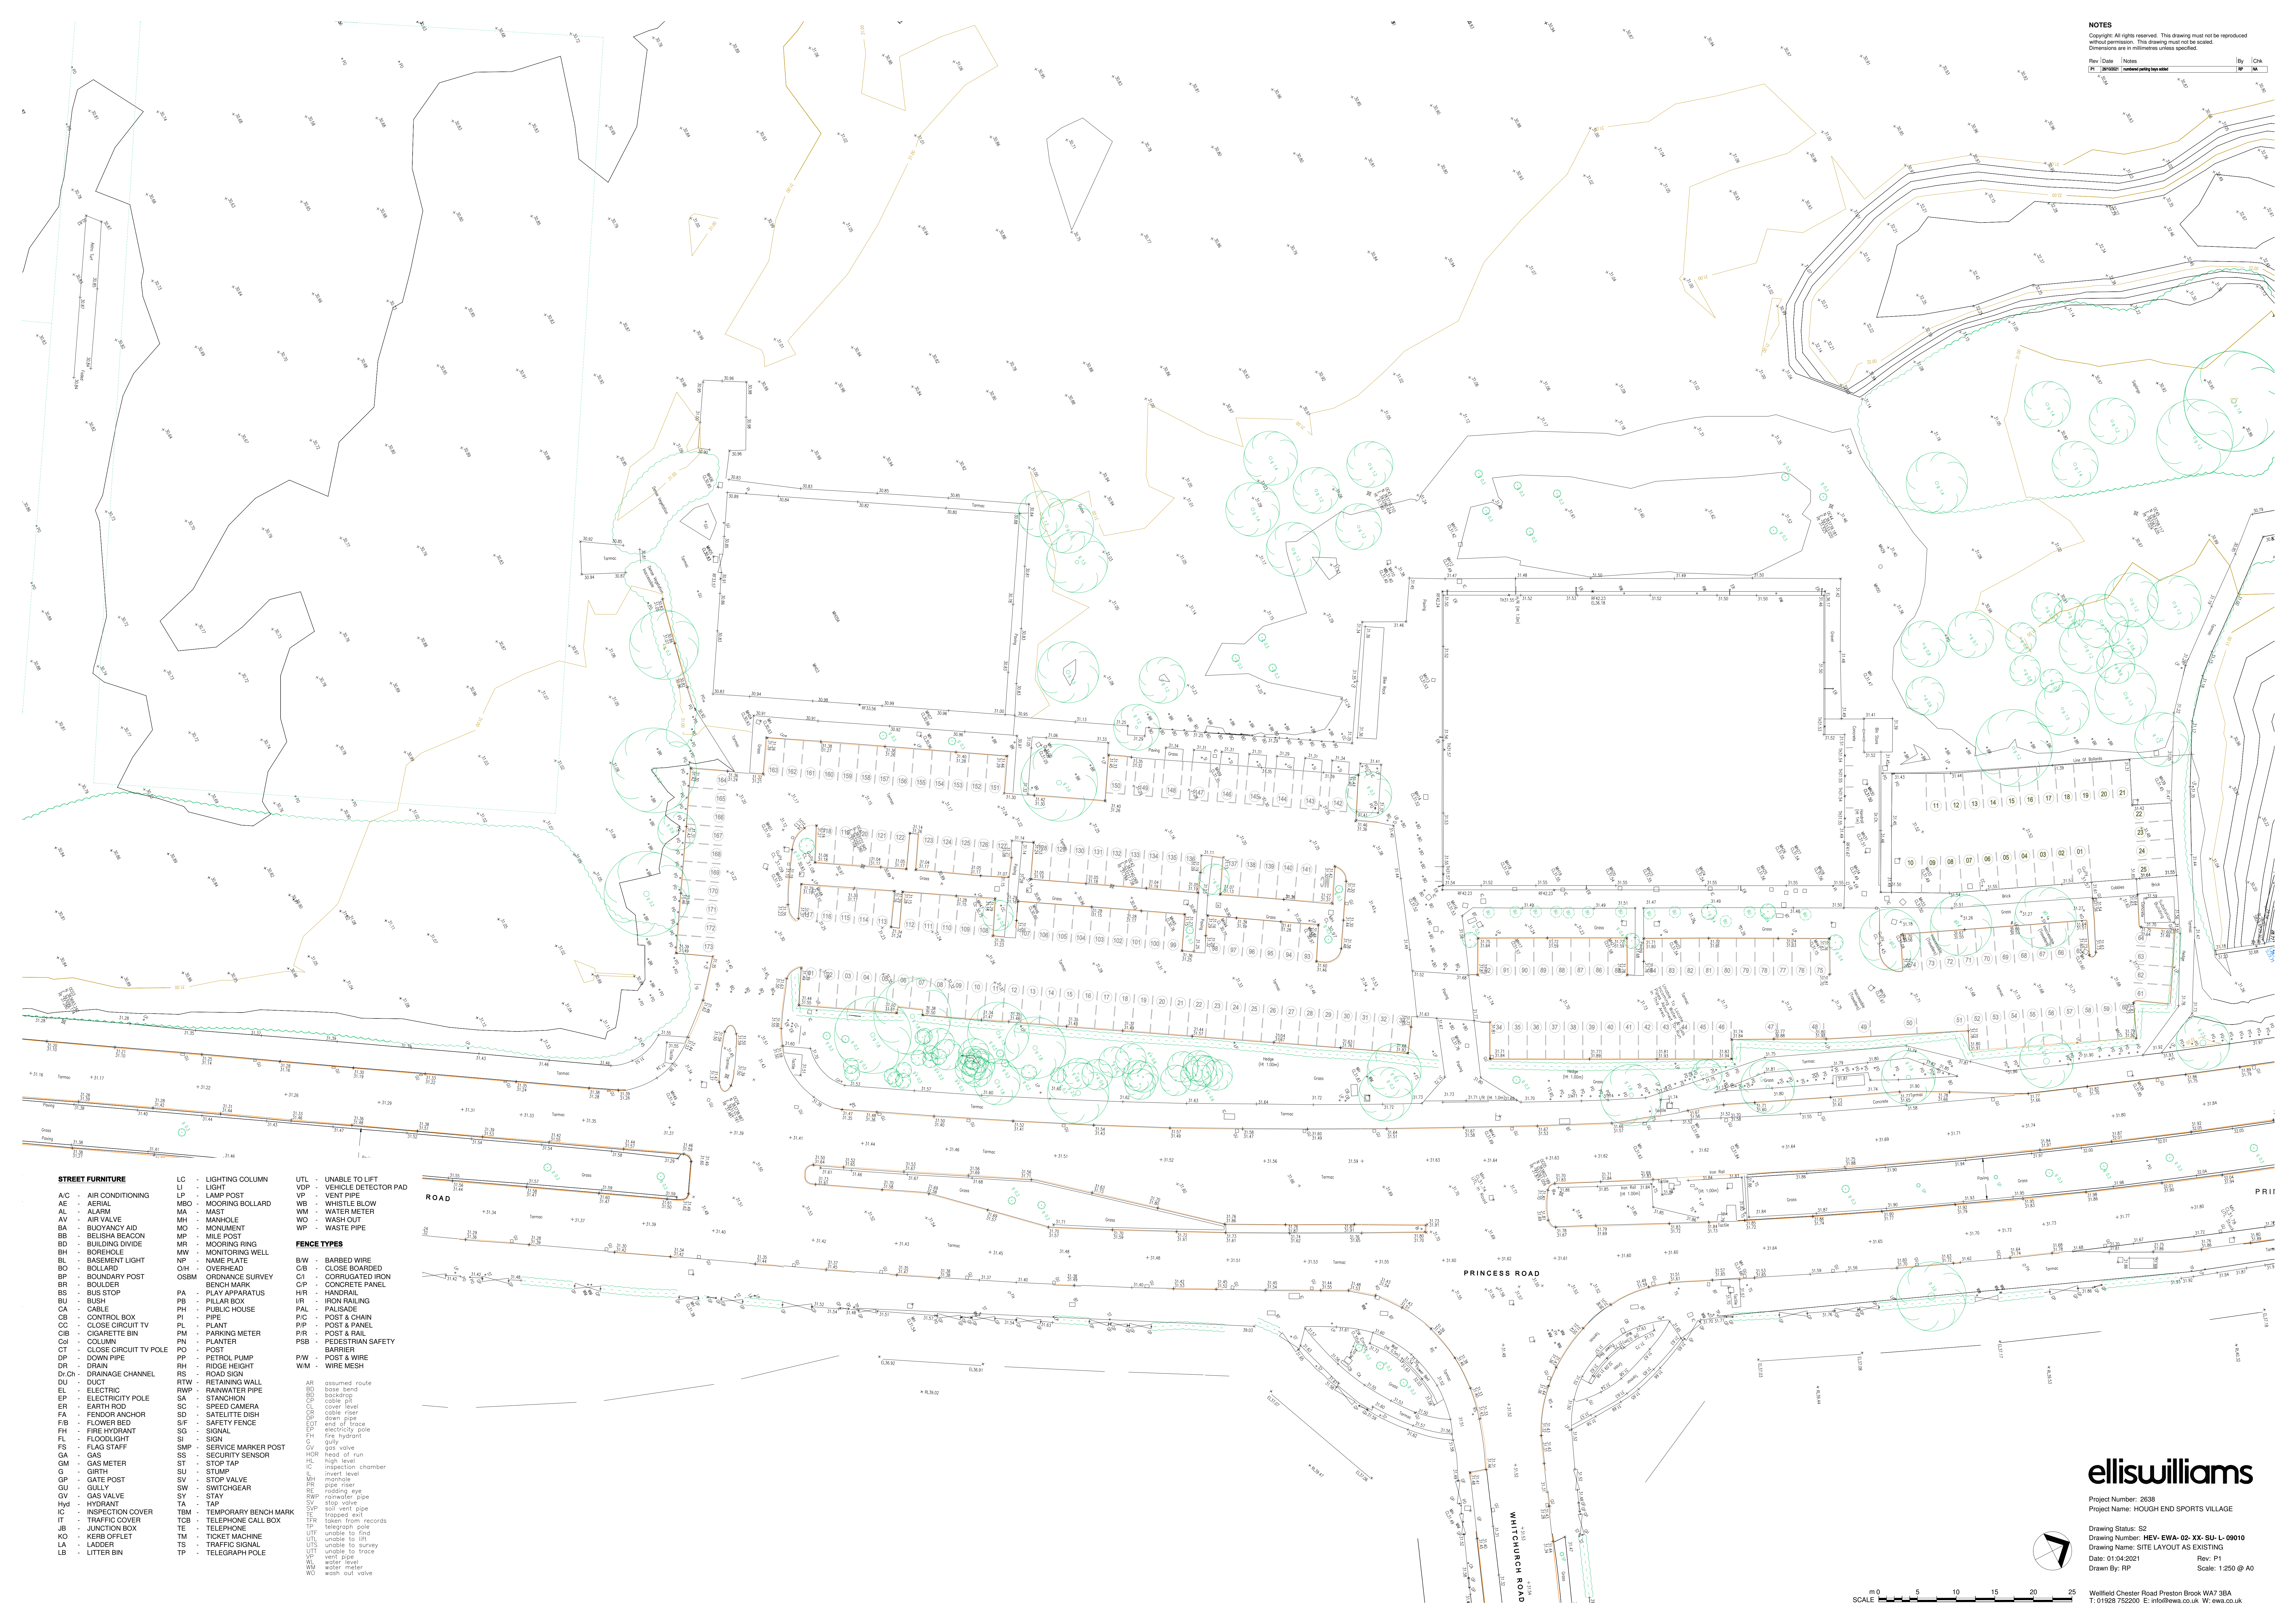

- STREET FURNITURE**
- A/C - AIR CONDITIONING
 - AE - AERIAL
 - AL - ALARM
 - AV - AIR VALVE
 - BA - BUOYANCY AID
 - BB - BELISHA BEACON
 - BD - BOTTLE
 - BL - BOULDER
 - BS - BUS STOP
 - BU - BUSH
 - CA - CABLE
 - CC - CONTROL BOX
 - CD - CLOSE CIRCUIT TV
 - CIB - CIGARETTE BIN
 - CL - COLUMN
 - CT - CLOSE CIRCUIT TV POLE
 - DP - DOWN PIPE
 - DR - DRAIN
 - Dr.Ch - DRAINAGE CHANNEL
 - DU - DUCT
 - EL - ELECTRIC
 - EP - ELECTRICITY POLE
 - ER - EARTH ROD
 - FA - FENDER ANCHOR
 - Fb - FLOWER BED
 - FI - FIRE HYDRANT
 - FL - FLOODLIGHT
 - FS - FLAG STAFF
 - GA - GAS
 - GM - GAS METER
 - G - GIRTH
 - GP - GATE POST
 - GU - GULLY
 - GV - GAS VALVE
 - Hyd - HYDRANT
 - IC - INSPECTION COVER
 - IT - TRAFFIC COVER
 - JB - JUNCTION BOX
 - KO - KERB OFFSET
 - LA - LADDER
 - LB - LITTER BIN
 - LC - LIGHTING COLUMN
 - LI - LIGHT
 - LP - LAMP POST
 - MBO - MOORING BOLLARD
 - MA - MAST
 - MH - MANHOLE
 - MO - MONUMENT
 - MP - MILE POST
 - MR - MOORING RING
 - MW - MONITORING WELL
 - NP - NAME PLATE
 - OH - OVERHEAD
 - OSBM - ORANGE SURVEY
 - PA - BENCH MARK
 - PB - PLAY APPARATUS
 - PI - PILLAR BOX
 - PH - PUBLIC HOUSE
 - PI - PIPE
 - PL - PLANT
 - PM - PARKING METER
 - PN - PLANTER
 - PO - POST
 - PP - PETROL PUMP
 - RH - RIDE HEIGHT
 - RS - ROAD SIGN
 - RTW - RETAINING WALL
 - RWP - RAINWATER PIPE
 - SA - STANCHION
 - SC - SPEED CAMERA
 - SD - SATELLITE DISH
 - SF - SAFETY FENCE
 - SG - SIGNAL
 - SI - SIGN
 - SMP - SERVICE MARKER POST
 - SS - SECURITY SENSOR
 - ST - STOP TAP
 - ST - STUMP
 - SV - STOP VALVE
 - SW - SWITCHGEAR
 - SY - STAY
 - TA - TAP
 - TBM - TEMPORARY BENCH MARK
 - TB - TELEPHONE CALL BOX
 - TE - TELEPHONE
 - TM - TICKET MACHINE
 - TS - TRAFFIC SIGNAL
 - TP - TELEGRAPH POLE

- FENCE TYPES**
- B/W - BARBED WIRE
 - CB - CLOSE BOARDED
 - CI - CORRUGATED IRON
 - CIP - CONCRETE PANEL
 - HR - HANDRAIL
 - IR - IRON RAILING
 - PAL - PALISADE
 - PIC - POST & CHAIN
 - P/P - POST & PANEL
 - P/R - POST & RAIL
 - PSB - PEDESTRIAN SAFETY BARRIER
 - PW - POST & WIRE
 - WM - WIRE MESH
 - AR - assumed route
 - BD - base bend
 - BO - backing
 - CL - cable cut
 - CL - cover level
 - CL - cable riser
 - DP - down pipe
 - DOT - end of fence
 - EP - electricity pole
 - FI - fire hydrant
 - GU - gully
 - GV - gas valve
 - HOR - head of run
 - HL - high level
 - IC - inspection chamber
 - IL - invert level
 - IL - manhole
 - IL - pipe riser
 - IL - rainwater pipe
 - IL - road sign
 - IL - stop valve
 - IL - soil vent pipe
 - IL - stop tap
 - IL - telegraph pole
 - IL - taken from records
 - IL - telegraph pole
 - IL - unable to find
 - IL - unable to survey
 - IL - unable to trace
 - IL - vent pipe
 - IL - water meter
 - IL - wash out valve