


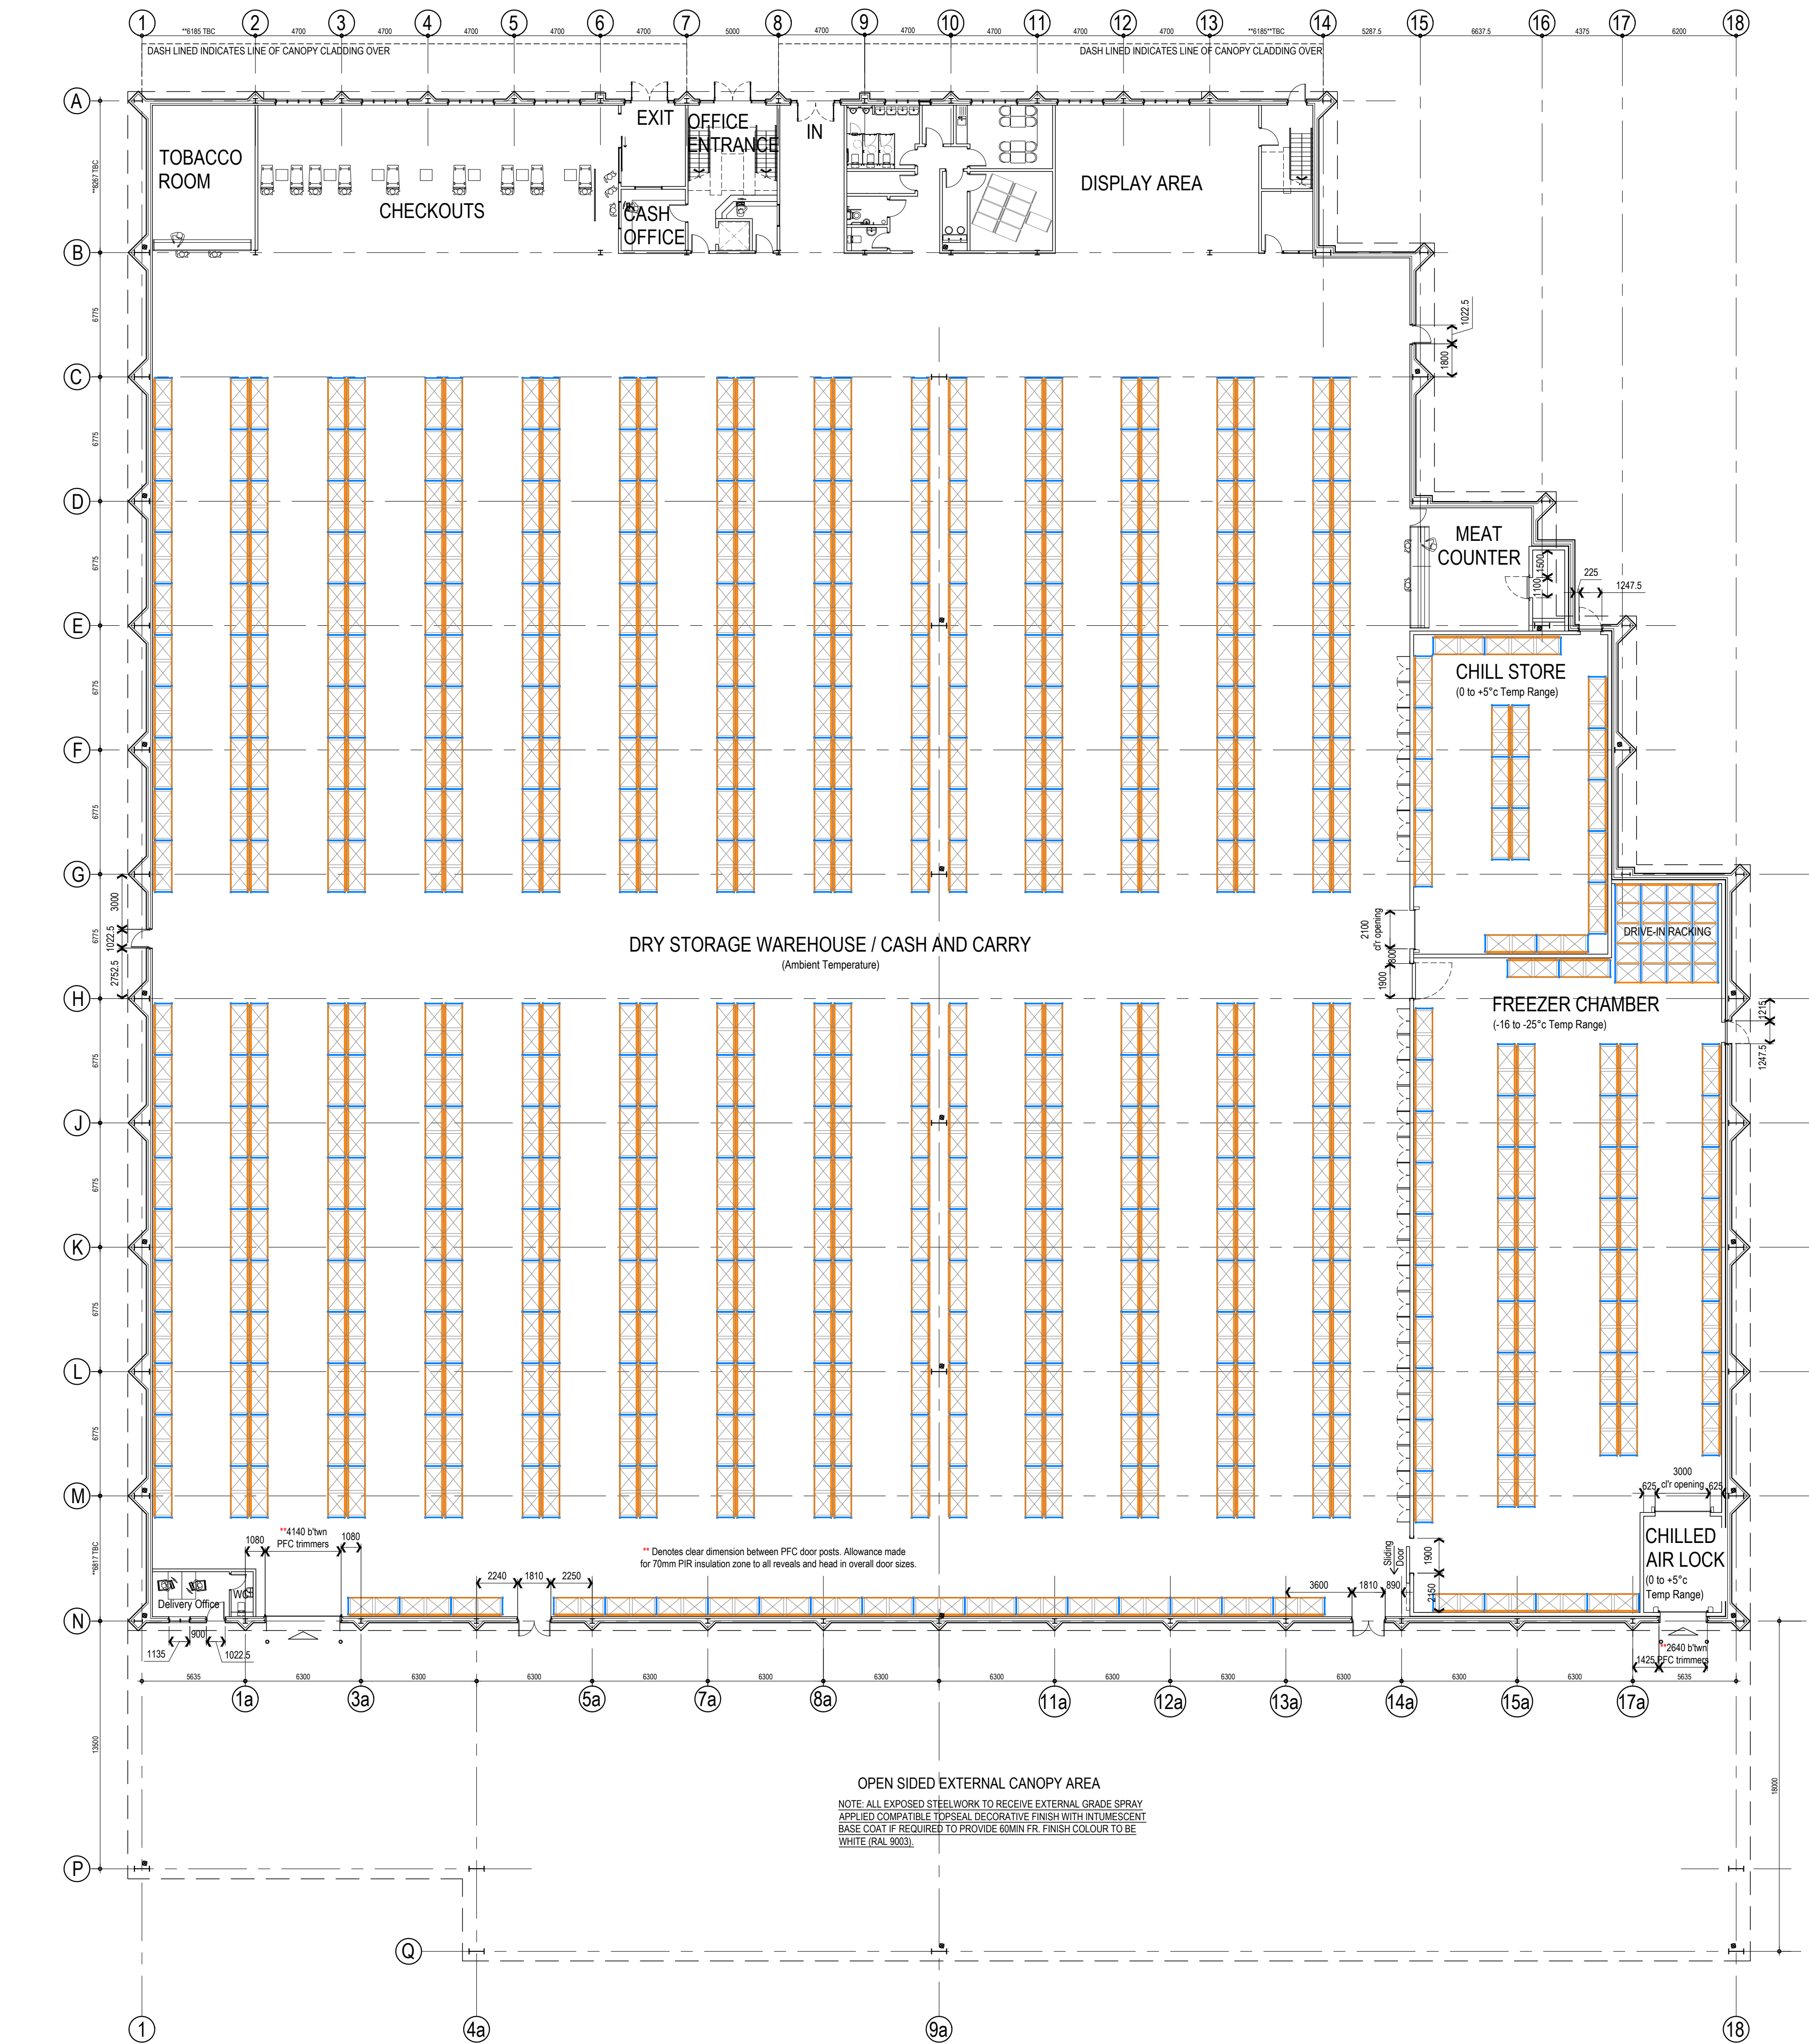

C	Final Planning Issue	12.02.22	DMR
B	Issued for Planning	04.02.22	DMR
A	Drawing progressed for planning submission	01.02.22	DMR
Rev	Description	Date	By

Status:
PLANNING

Client:
RUSSELLS WHBO

Contract:
PROPOSED NEW BUILD DEVELOPMENT
NEW SMITHFIELD MARKET
MANCHESTER

Drawing:
UNIT 2 G.A. BUILDING PLAN

Drawing No: AS763-07	Revision: C	Scales: 1:200@A1
Drawn: DMR	Checked:	Date: JAN '22