
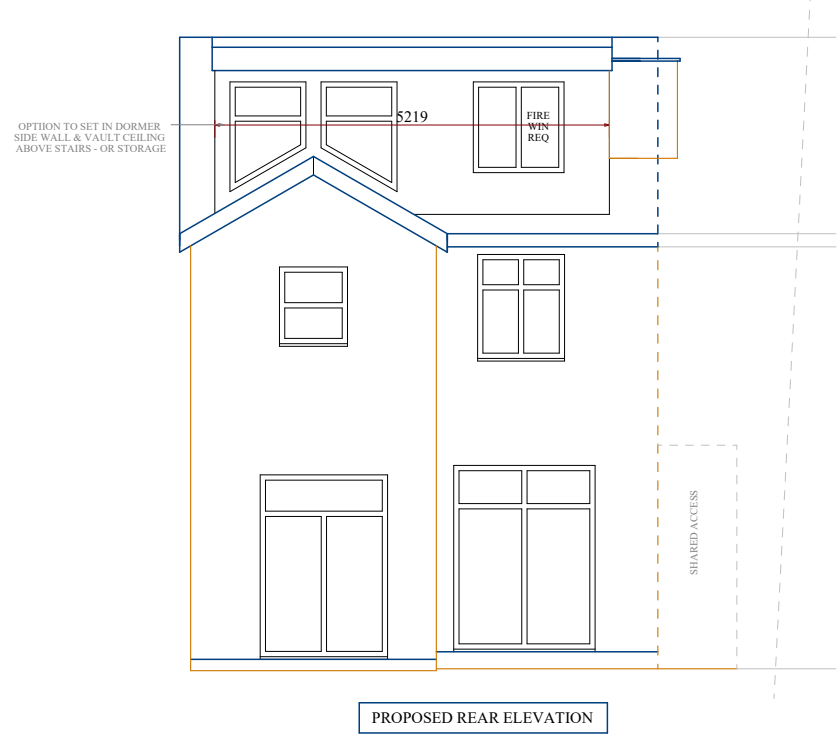
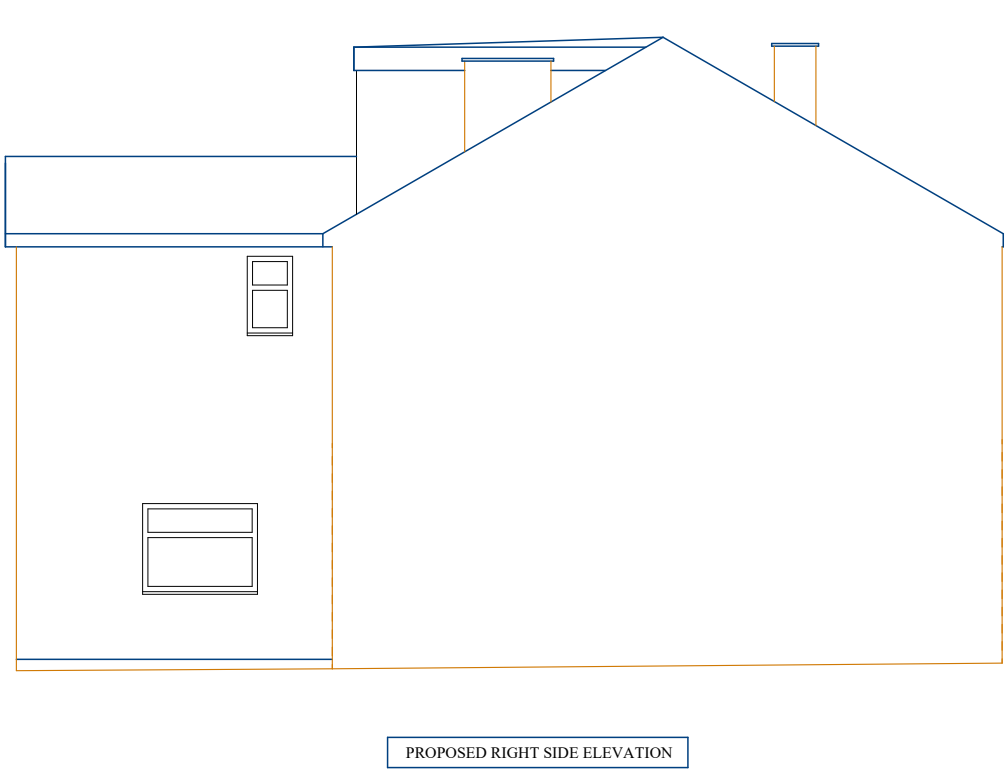
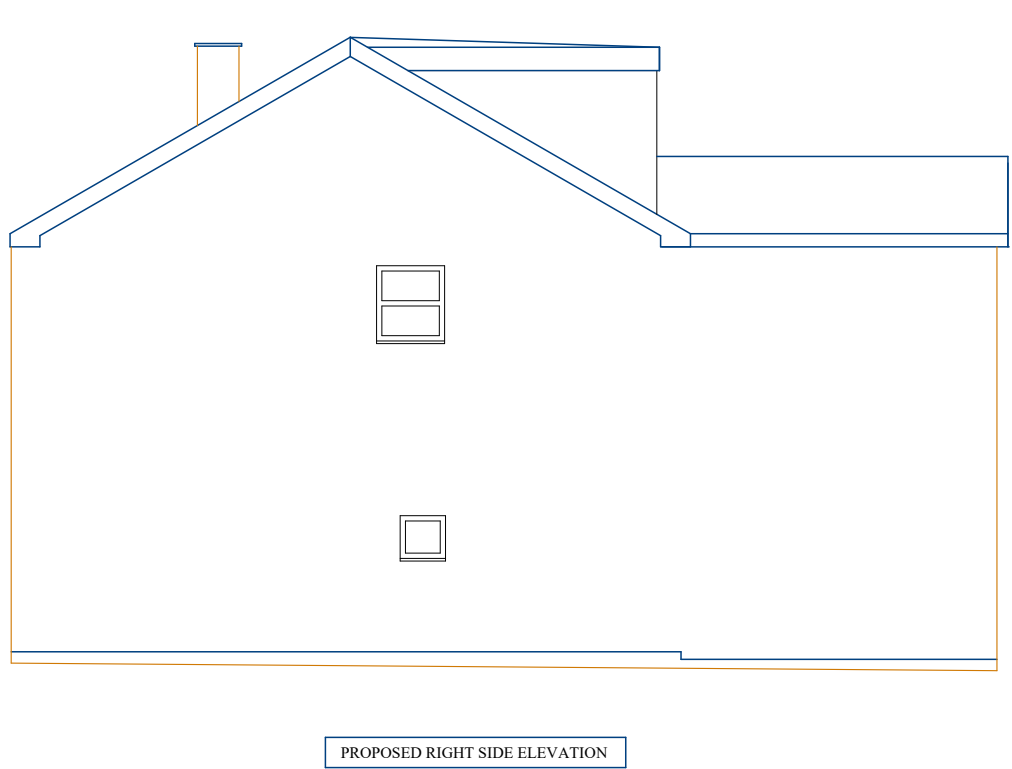
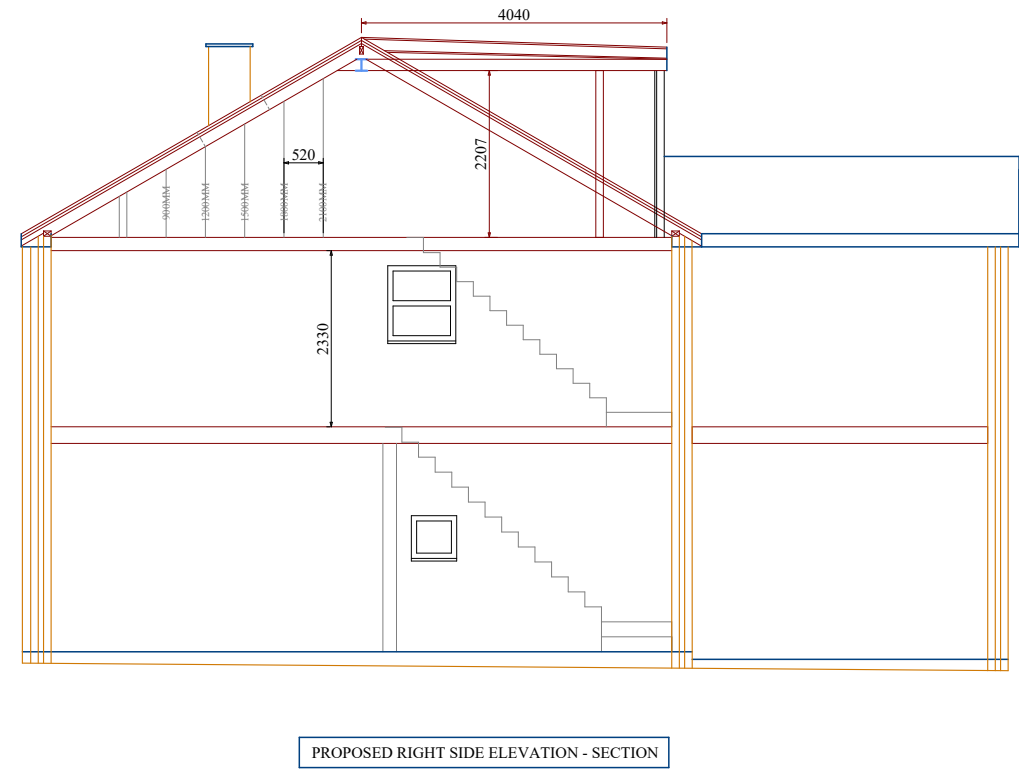
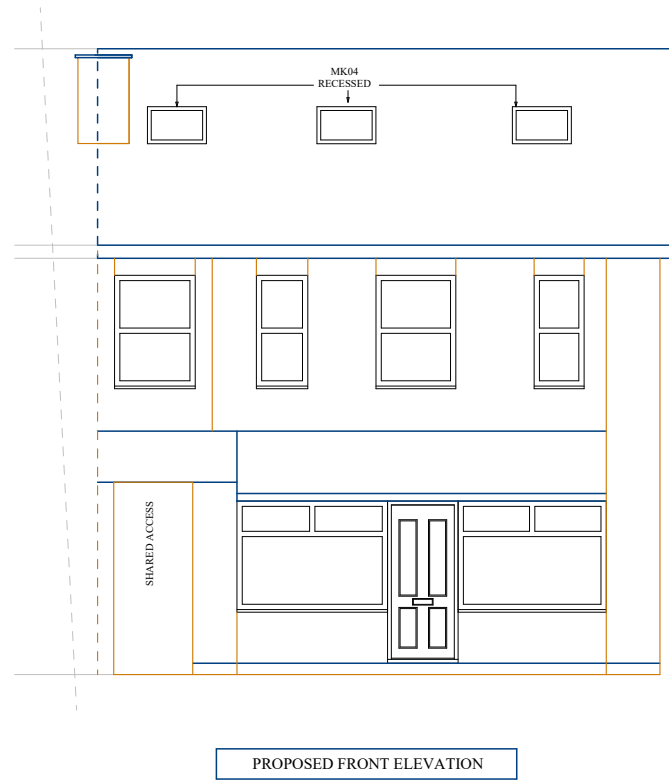
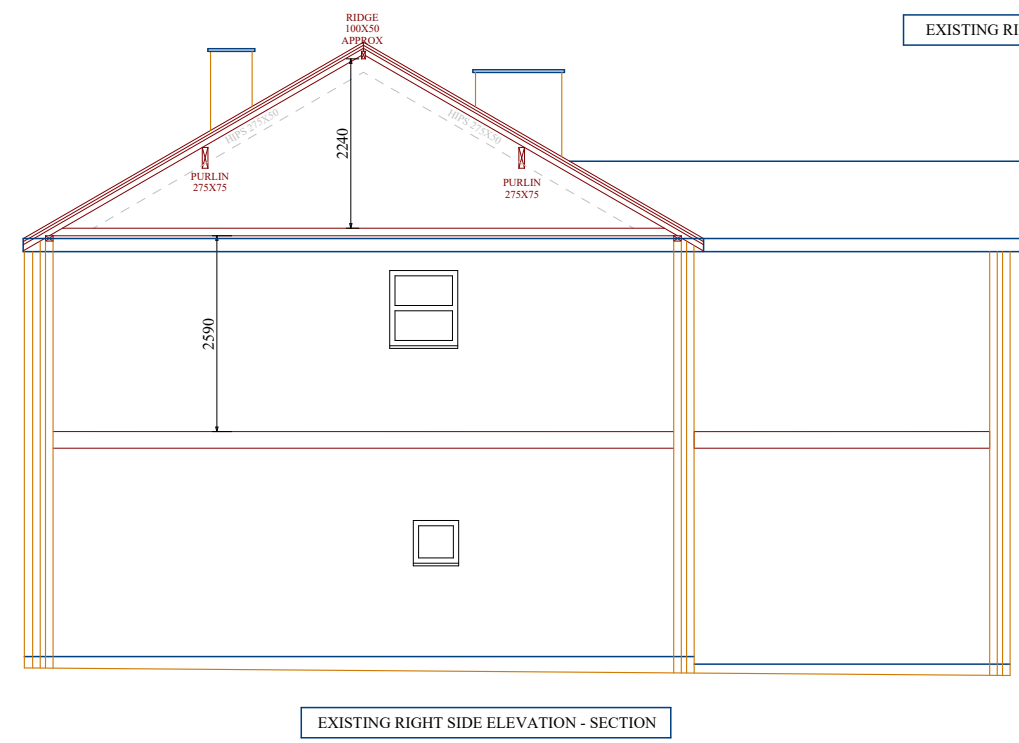
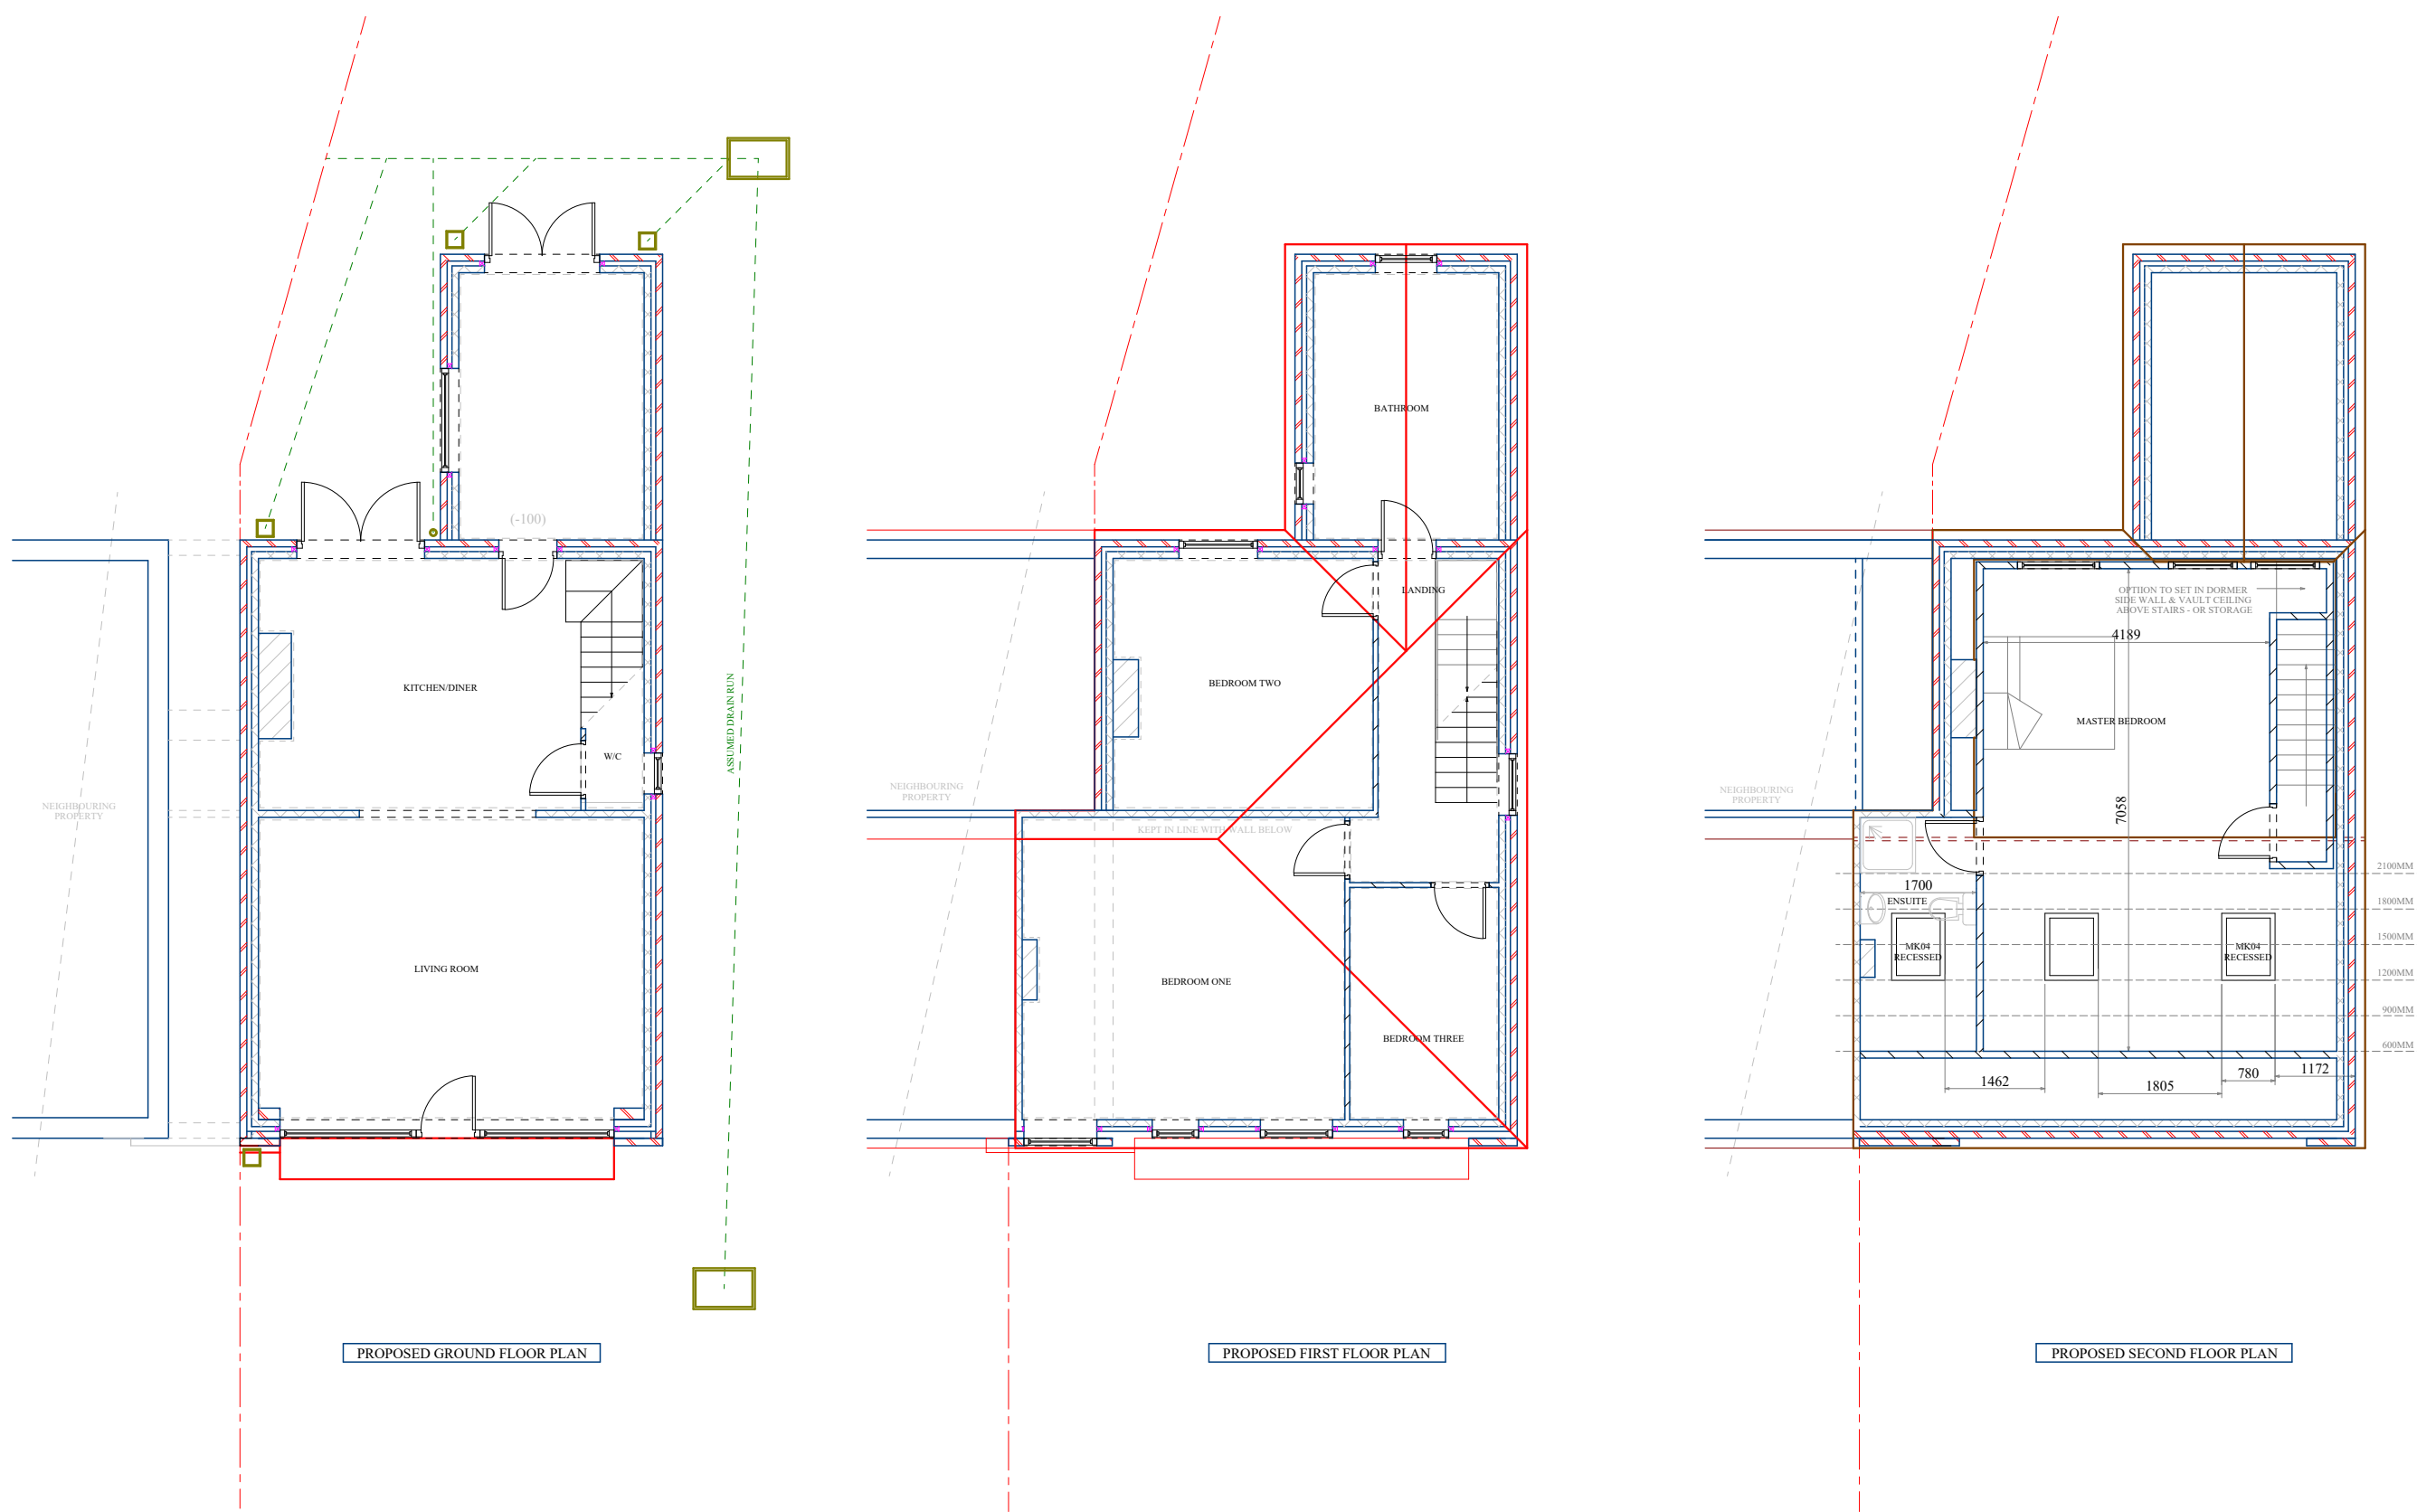


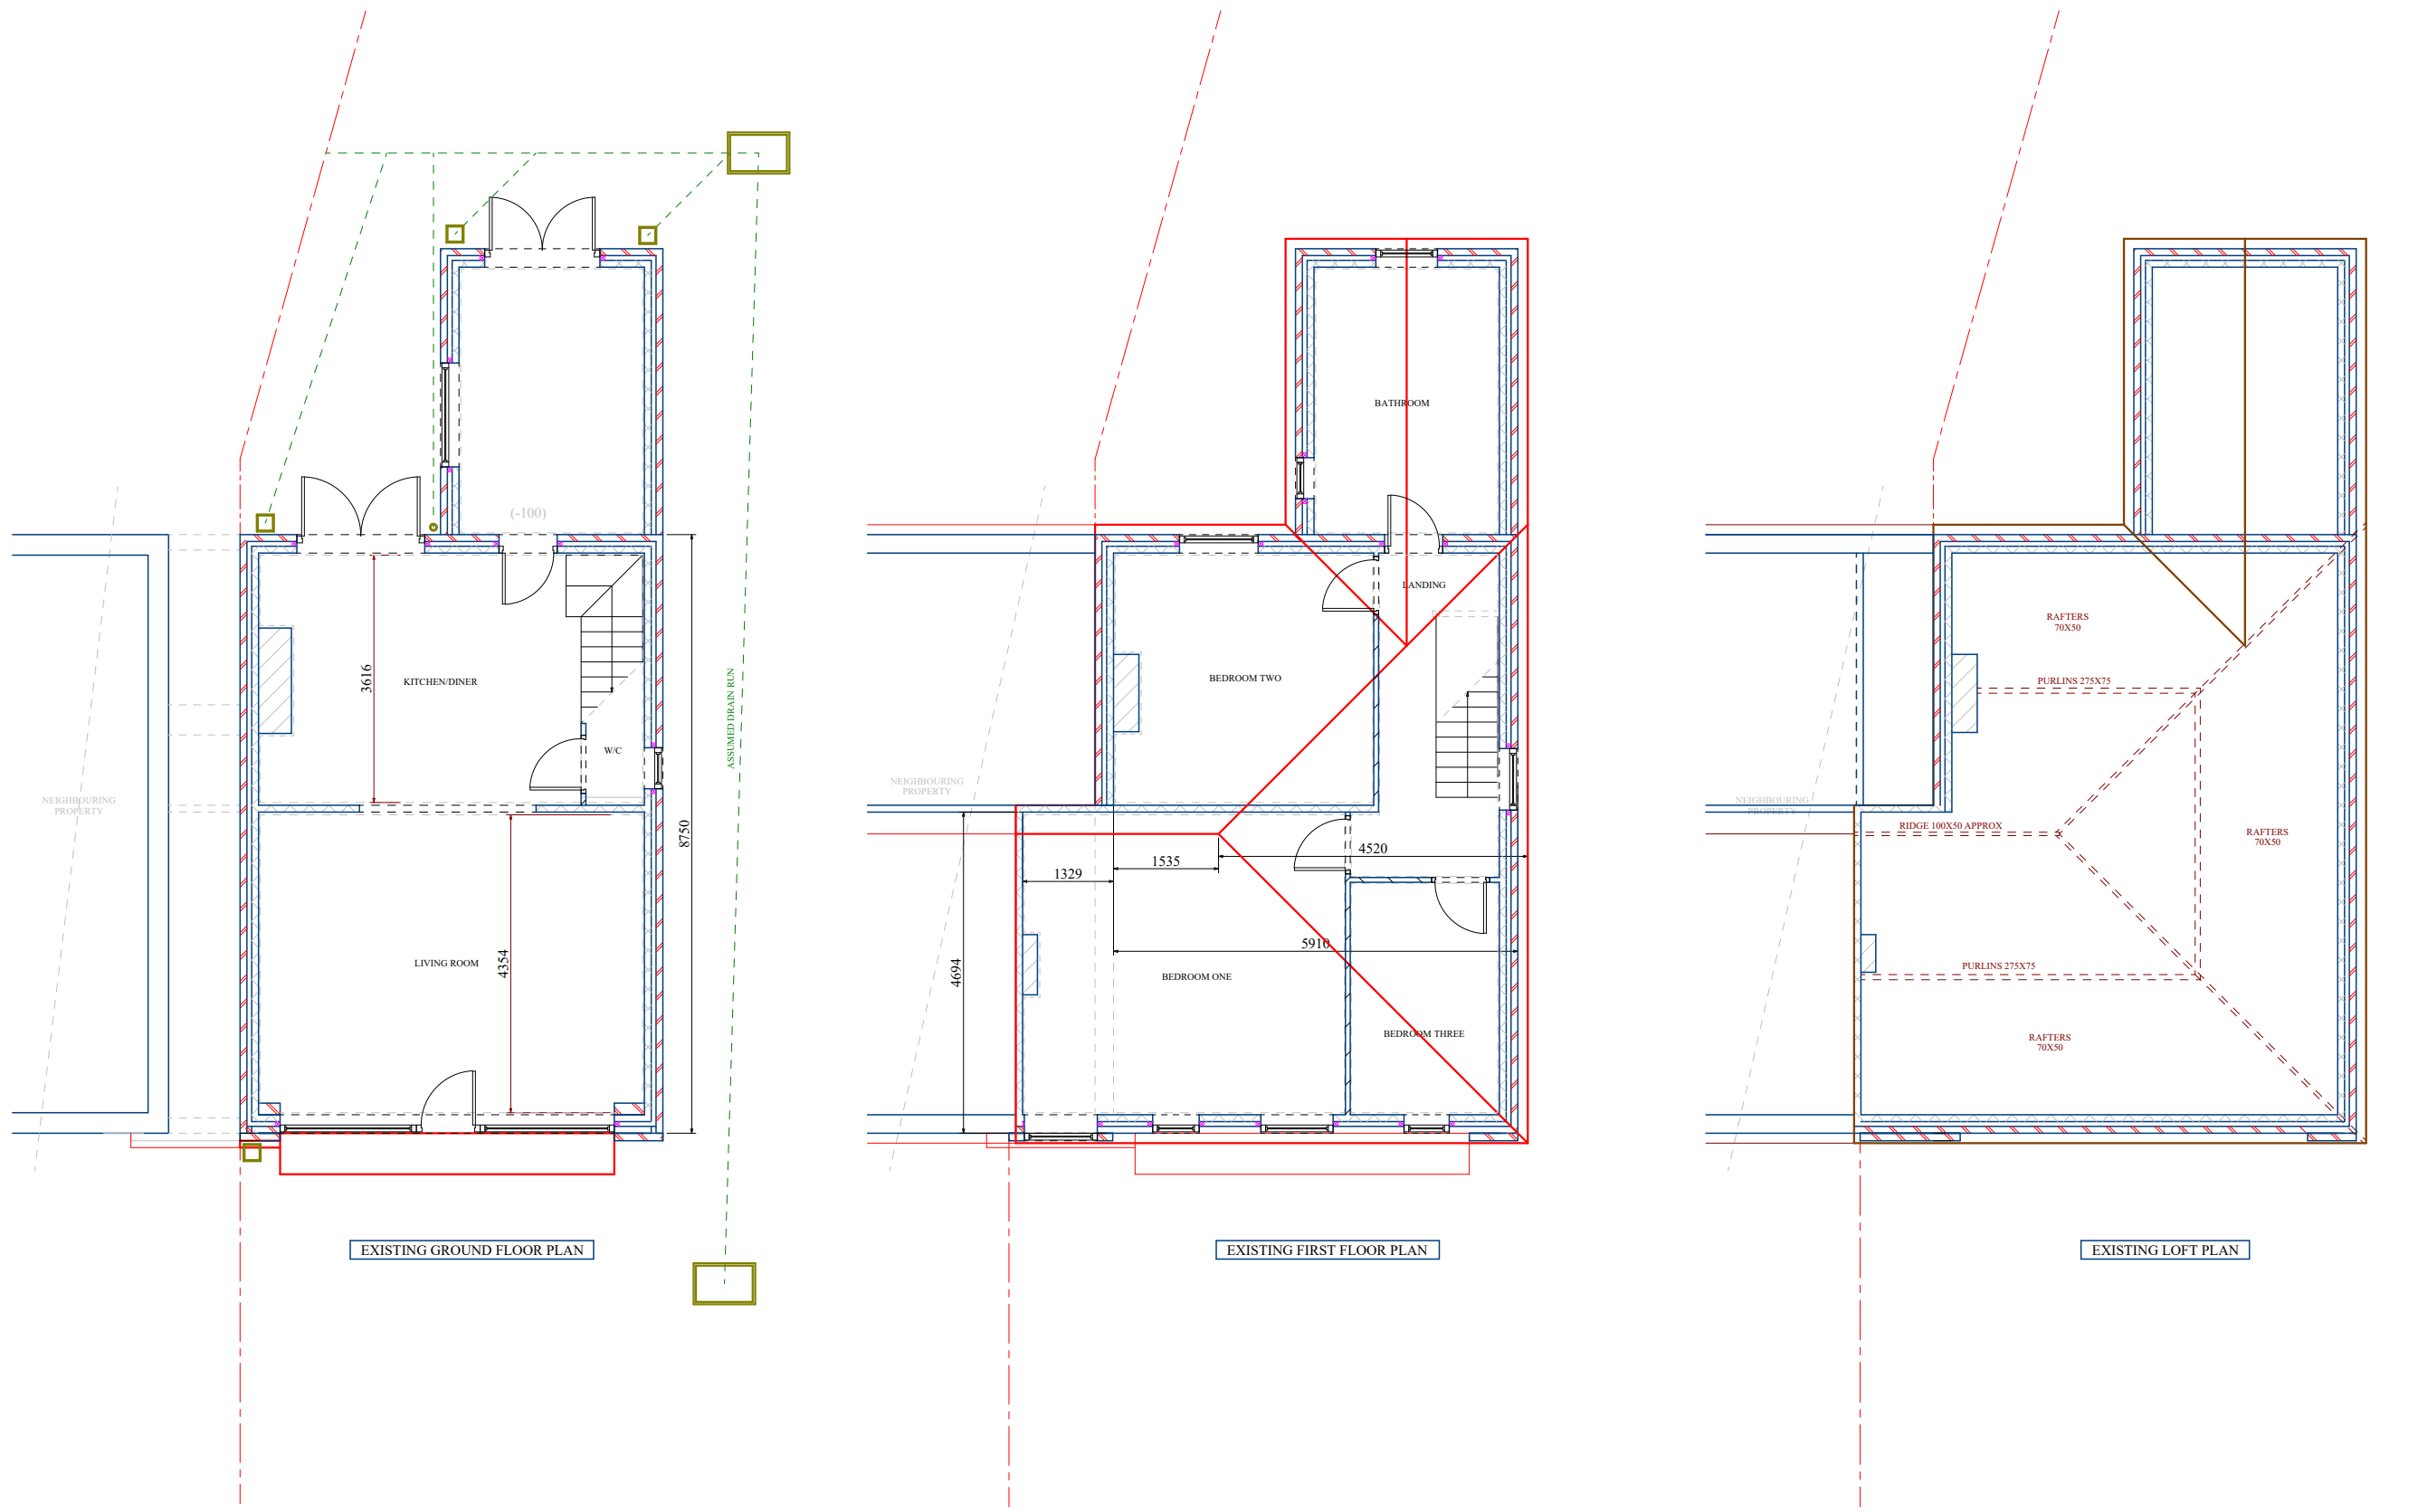

Notes

These Drawings have been provided for submission to the local authority for Planning Approval and/or Building Regulations approval.

Do not scale from this drawing. It is the responsibility of any nominated builder/contractor to take full site measurements & provisions for drain runs before any development commences.

The survey has been carried out to what is visible to the naked eye. No investigations have been carried out such as the removal of plasterboard the lifting of floorboards, loft investigations or ground suitability.

Copyright © Date 10/22 Produced by Chris Marsden of PLANS 2 EXTEND LTD
All rights reserved. No part of these drawings may be reproduced, altered, distributed, or transmitted in any form or by any means, including photocopying, or other electronic or mechanical methods, without the prior written permission of PLANS 2 EXTEND.

For permission requests, write or Email. to Chris Marsden at the address below:

Plans 2 Extend Ltd
The Print Centre
Johnson Street
Atherton
M46 0RB
email address: chris@plans2extend.co.uk

ORIGINAL VOLUME = 352.20M³
HIP TO GABLE ROOF CHANGE = 16.72M³
DORMER VOLUME = 23.29M³
ADDITIONAL VOLUME = 40M³
THEREFORE PERMITTED DEVELOPMENT

PLANS 2 EXTEND

Plans 2 Extend Ltd: 07557367769

PROJECT:

LOFT CONVERSION AND ASSOCIATED
STRUCTURAL ALTERATIONS

ADDRESS:

70 KINGSLEA ROAD
MANCHESTER
M20 4UA

PLANNING PURPOSE DRAWINGS

CLIENT: MATT WILSON

Drawing No. P2E310122A

Date: 11/3/22

Scale

1:100

Drawn by:

RYAN

Checked by:

CHRIS

Page Size - A1

5000 mm

Plans 2 Extend Ltd
The Print Centre
Johnson Street
Atherton
M46 0RB
email address: chris@plans2extend.co.uk

drawings subject to final approval