


10/03/2022 16:05:35

A7

GROUND LEVEL PLAN

1 : 200

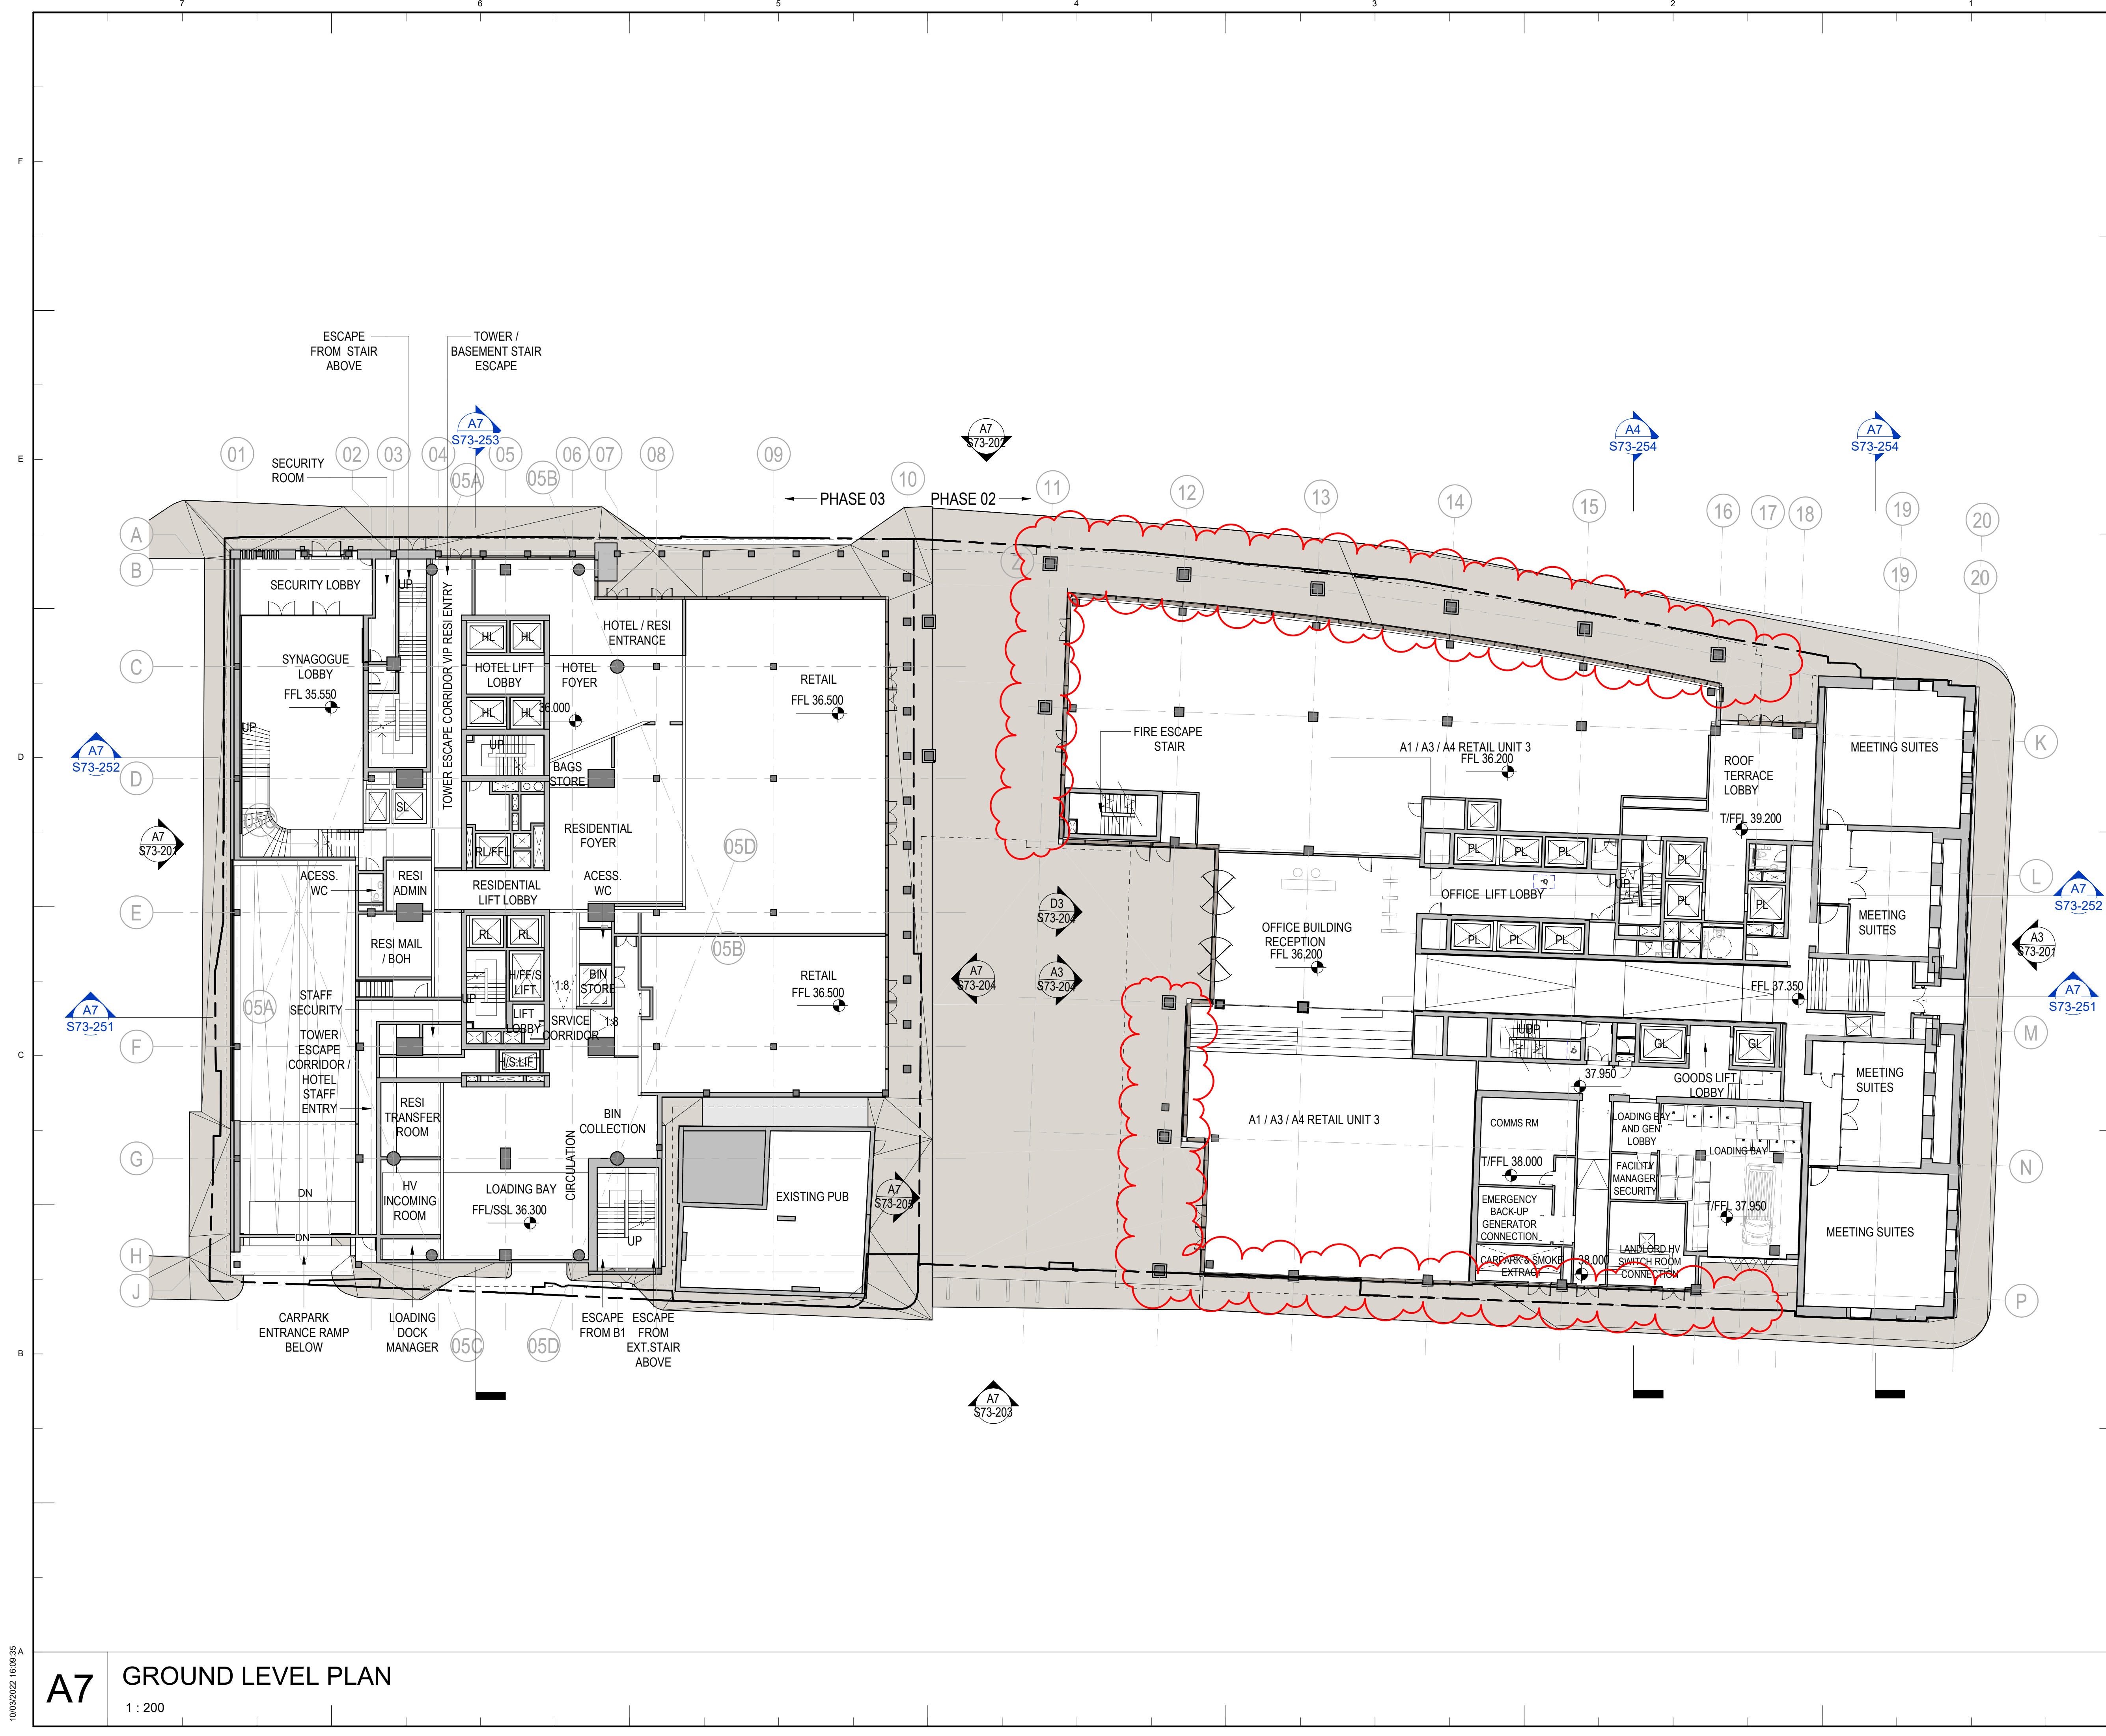

Key Plan

General Notes

P04	04/03/22	S96A Planning Update
P03	06/09/21	S73 Submission
P02	20/08/21	S73 Submission DRAFT
P01	15/11/19	S73 Submission
NO:	DATE:	ISSUE:

Status

FOR INFORMATION

Interior Designer	Synagogue Consultant	Design Consultant
ROWLER JAMES BRINDLEY	FDG forthames design group	hoddler+partners
Civil Engineer	Mcurtins	
Services Engineer	HOARE LEA (H)	
Fire Engineer	DESIGN FIRE CONSULTANTS	
Client	S!M	Landscape Designer
		p+ie
Architect	SOM Skidmore, Owings & Merrill, Inc. The Broadgate Tower, 20 Primrose Street London EC2A 2EW, UK Tel: +44 (0)20 7798 1000 Fax: +44 (0)20 7798 1100	Project Manager
		zerum

Project Name

ST. MICHAELS DEVELOPMENT, MANCHESTER

Drawing Title

GROUND LEVEL GA PLAN

Project No	Drawing No	Revision
0601	S73-103	P04
Scale @ A0	As indicated	

© COPYRIGHT SKIDMORE, OWINGS & MERRILL (EUROPE) LLP. 2021