


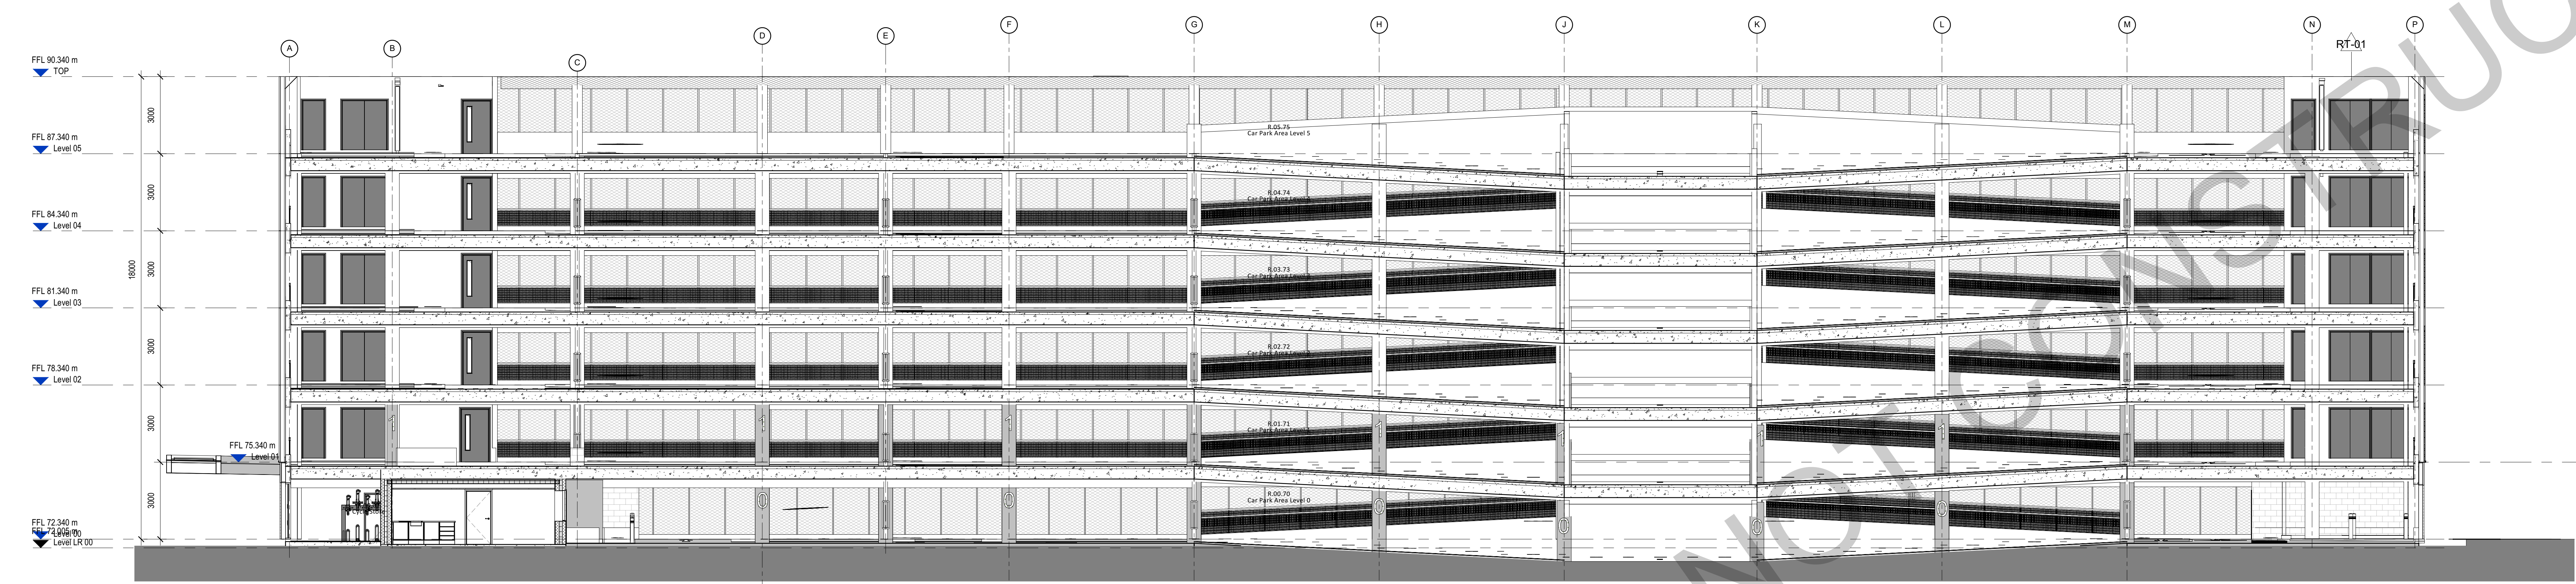


2 GA Section A-Q - Along GL 2
1:100



1 GA Section A-Q - Along GL 1
1:100



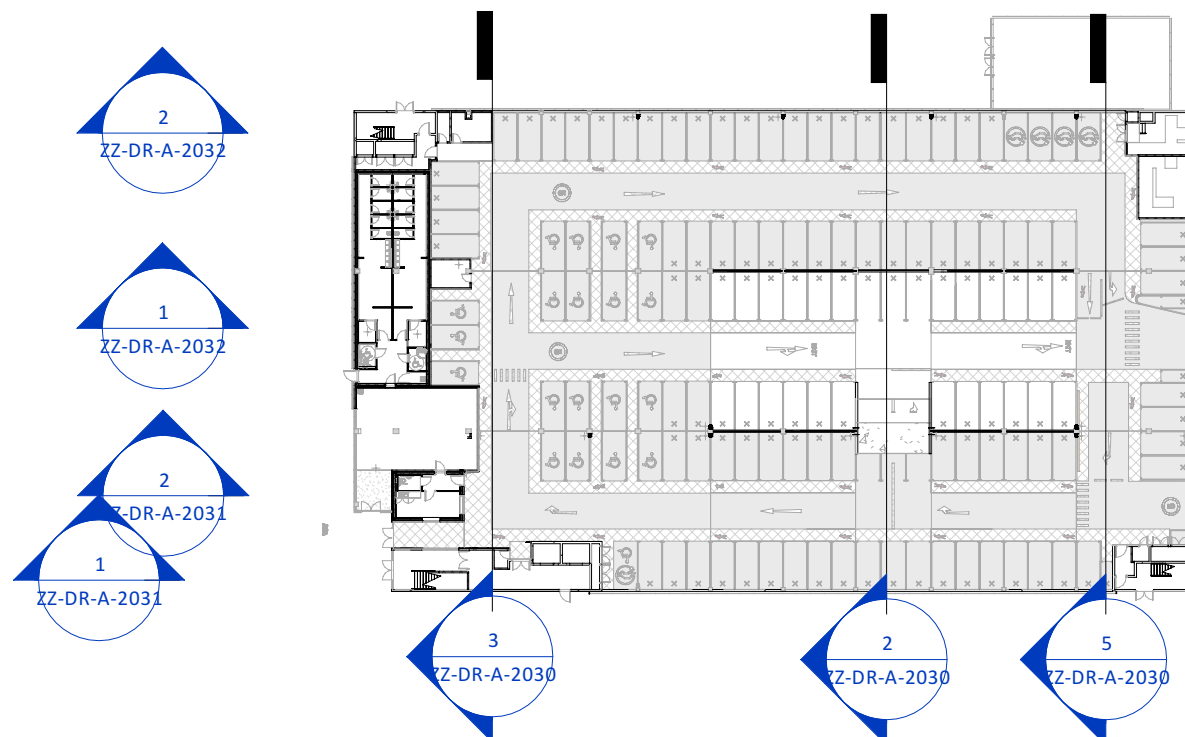

NOTES
All dimensions and work to be checked on site.
Any discrepancies are to be reported to the Architect before any work commences.
This drawing shall not be used to ascertain any dimensions, work to be checked on site.
This drawing shall not be reproduced without express written permission from AFL Architects LLP.
DISCLAIMER
When this drawing is issued to the Client, it is an uncontracted version issued for information only, to enable the recipient to proceed with their own documents/drawings for which they are solely responsible.
SOFTWARE INTEROPERABILITY
AFL prepared this drawing using Autodesk Revit Architecture.
AFL does not accept liability for any loss or degradation of any information held in the drawing resulting from the translation from the original file format to any other file format or from the recipient's reading of it in any other programme.


THIS DRAWING IS BASED ON THE FOLLOWING MODELS		
Model	By	Issued on
Structural	CLT/MS	
MEP	XXX	
Landscape	GEL/SPES	

General Notes:
1. Refer to Specification document 20200-AFL-MSCP-XX-SP-A-0900
2. Refer to 200 Series drawings for all General Arrangement information, setting out and levels information.
3. Refer to 211 Series drawings for all External Wall Information.
4. Refer to 222 Series drawings for Internal Wall Information.
5. Refer to 233 Series drawings for Floor Construction Information.
6. Refer to 311 Series drawings for External Doors / Windows Information.
7. Refer to 322 Series drawings for Internal Doors / Windows Information.
8. Refer to 333 Series drawings for Suspended Ceilings Information.
9. Refer to 477 Series drawings for Roof Finishes Information.
10. Refer to 487 Series drawings for Fire Strategy Information.
11. Design of floors, the drawings and specification prepared by the architect are to indicate design intent only and to co-ordinate the works package into the overall design. The sub-contractor is responsible for the detailed design of the works and should issue details to the Architect for comment prior to commencement of fabrication or installation of those works on site.
12. All construction must conform to relevant British Standards and Building Regulations.
13. Any structure shown on this drawing is indicative only. Sub-contractor must refer to Structural Engineers drawings for full coordination.
14. The content of this drawing is for design intent and requires further design coordination with all relevant consultants, sub-contractors, specialist designers and statutory authorities.

Section Materials Key

X - Anti-climb Safety Return Barrier at high level (Subject to VE)
Y - Vehicular barrier (to be provided along all slab edges behind face, along ramps, ramp voids, and base of blockwork walls)
RT-01 - Roof to all staircases, lift over-run & risers
RT-03 - Entrance Canopy with Green Sedum Roof - Fascia Board to match Curtainwall
R.00.XX Room Level UniqueReference#
L.ZZ.XX Lift Atrium Level UniqueReference#

KEYPLAN

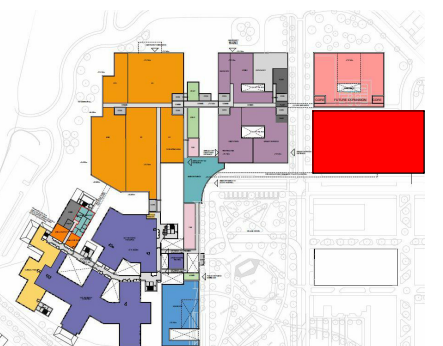

REV.	DESCRIPTION	DATE	DRW.	CHK.
P03	GA ISSUE, STAGE 4 CLIENT & DESIGN TEAM COMMENTS INCORPORATED	28.01.22	KC	JW
P02	REVISED STAGE 4 DESIGN	14.10.21	FV	KC
P01	INITIAL STAGE 4 GA ISSUED FOR COMMENT	14.08.21	JW	KC

NHS
Manchester University
NHS Foundation Trust

APPOINTED PARTY LOGO/INFORMATION
MORGAN SINDALL
AFL architects

PROJECT			
NMGH - Multi Storey Car Park			
TITLE			
GA, Section 2, Sections			
STATUS		PURPOSE OF ISSUE	
S3		For Review	
DRAWN BY		CHECKED BY	
KC		JW	
DATE		DATE	
28.01.22		28.01.22	
SCALE (@A0)		PROJECT NUMBER	
As indicated		203112	
FILE DRAWING NUMBER		REV.	
20200-AFL-MSCP-ZZ-DR-A-2031		P03	