
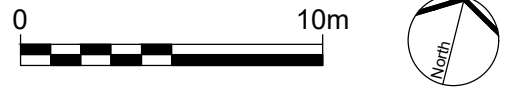



P:\2018\1882 ST JOHN'S\01 CAD\02 SHEET LAYOUT\1882 STAGE 5\SJQ-600-EXA-XX-L00-DR-L-000100.DWG

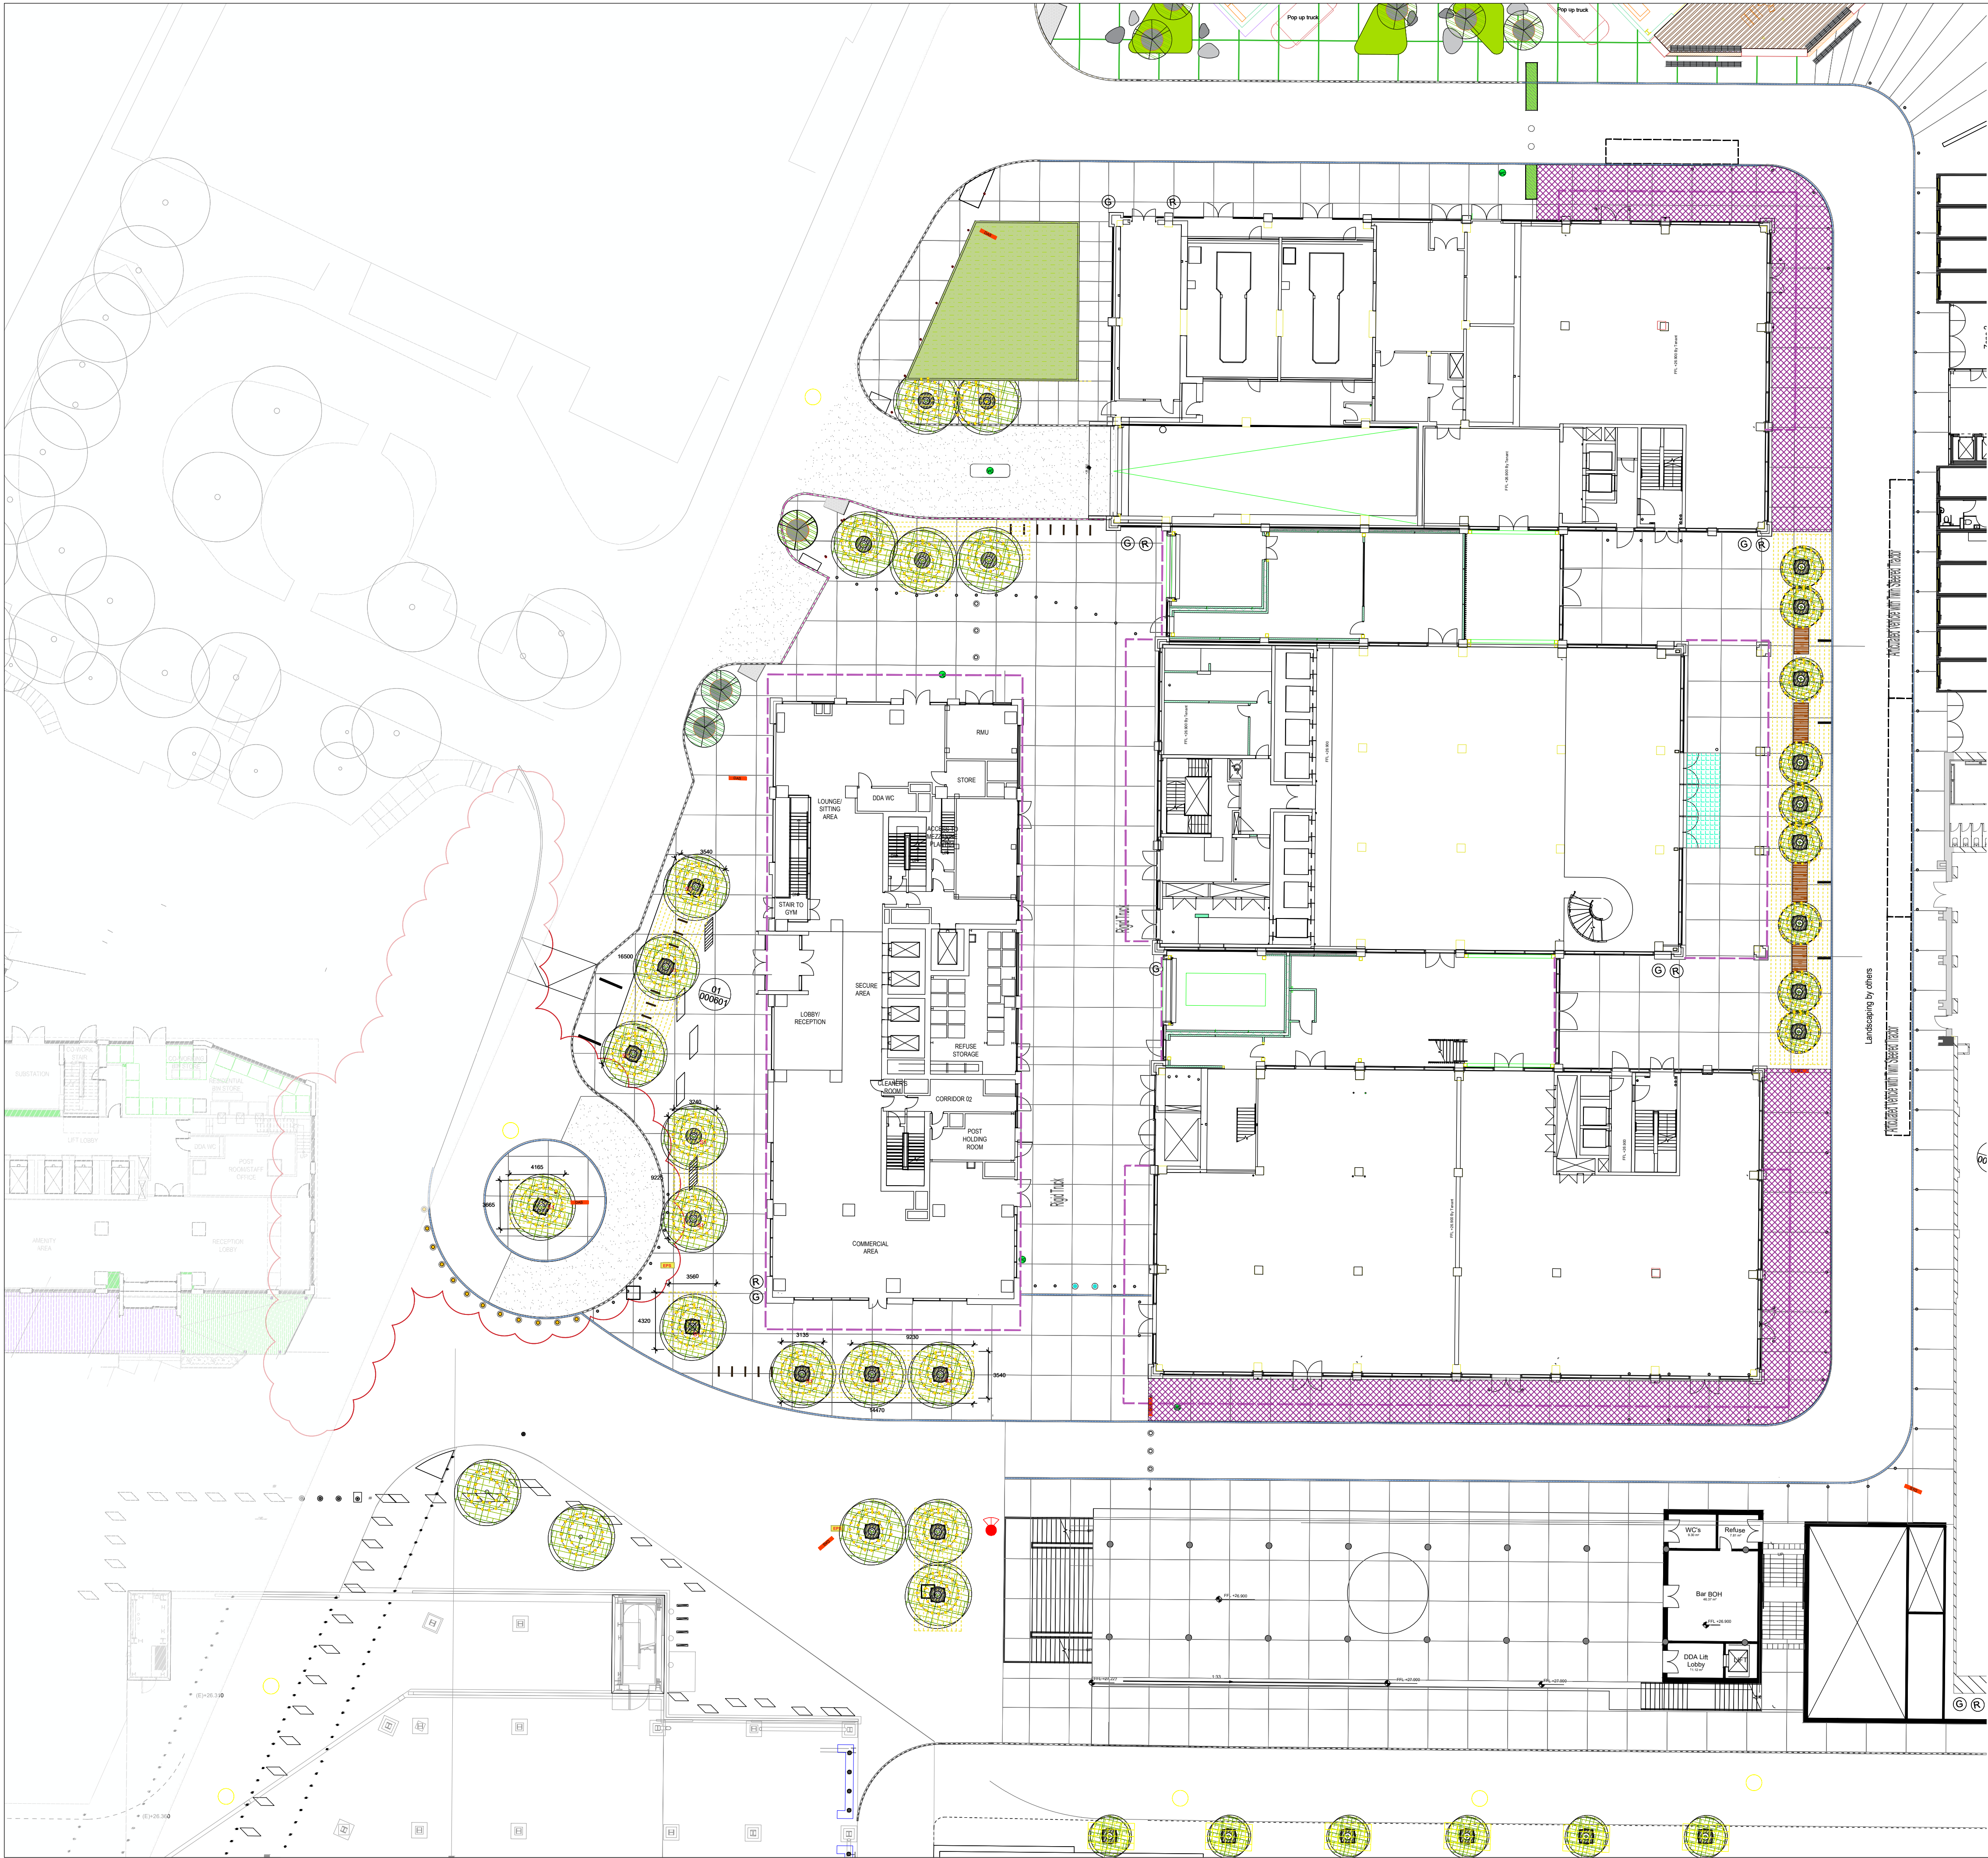

No dimensions are to be scaled from this drawing.
All dimensions are to be checked on site.
Area measurements for indicative purposes only.

This drawing is the property of Exterior Architecture Ltd.
No part of the drawing may be reproduced in any manner
without permission from Exterior Architecture Ltd.

Client
**ALLIED
LONDON**

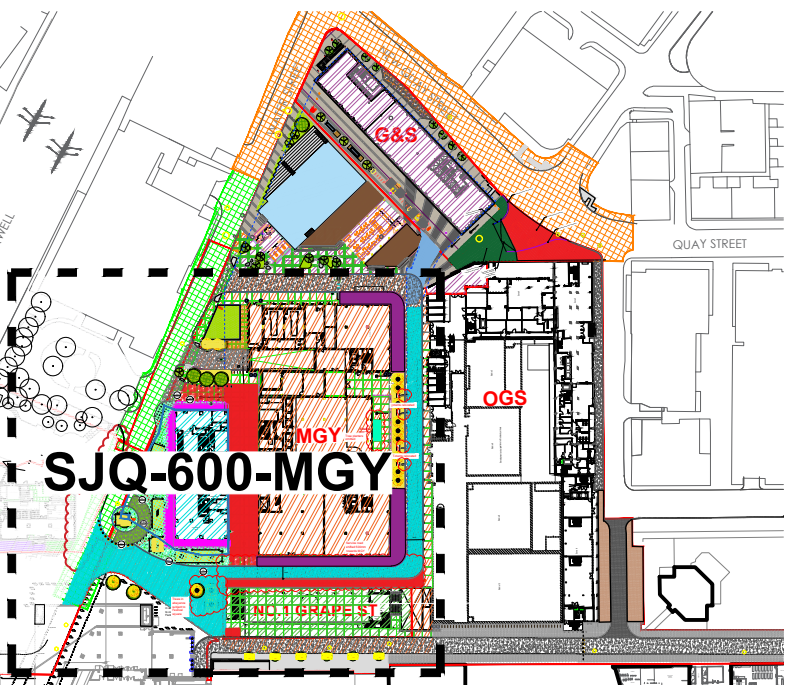

P01 Rev	INITIAL ISSUE Description	18.02.2022 Date
------------	------------------------------	--------------------

**EXTERIOR
ARCHITECTURE**

LONDON
Unit 17.1, The Leather Market, 11-13 Weston Street, London, SE1 3ER

MANCHESTER
Studio 537, The Royal Exchange, St Anns Square, Manchester, M2 7DH

E-MAIL office@exteriorarchitecture.com
WEB www.exteriorarchitecture.com

Project title
ST JOHN'S

Drawing title
**MANCHESTER GOODS YARD
OUTDOOR SEATING DEMISE AREA**

Issued By Scale Status Date	Manchester 1:250 @ A1 STAGE 5 18.02.2022	T: 0161 850 8101 Drawn ExA Checked SPL Approved JM
Drawing number SJQ-600-EXA-XX-L00-DR-L-000110	Revision P01	