


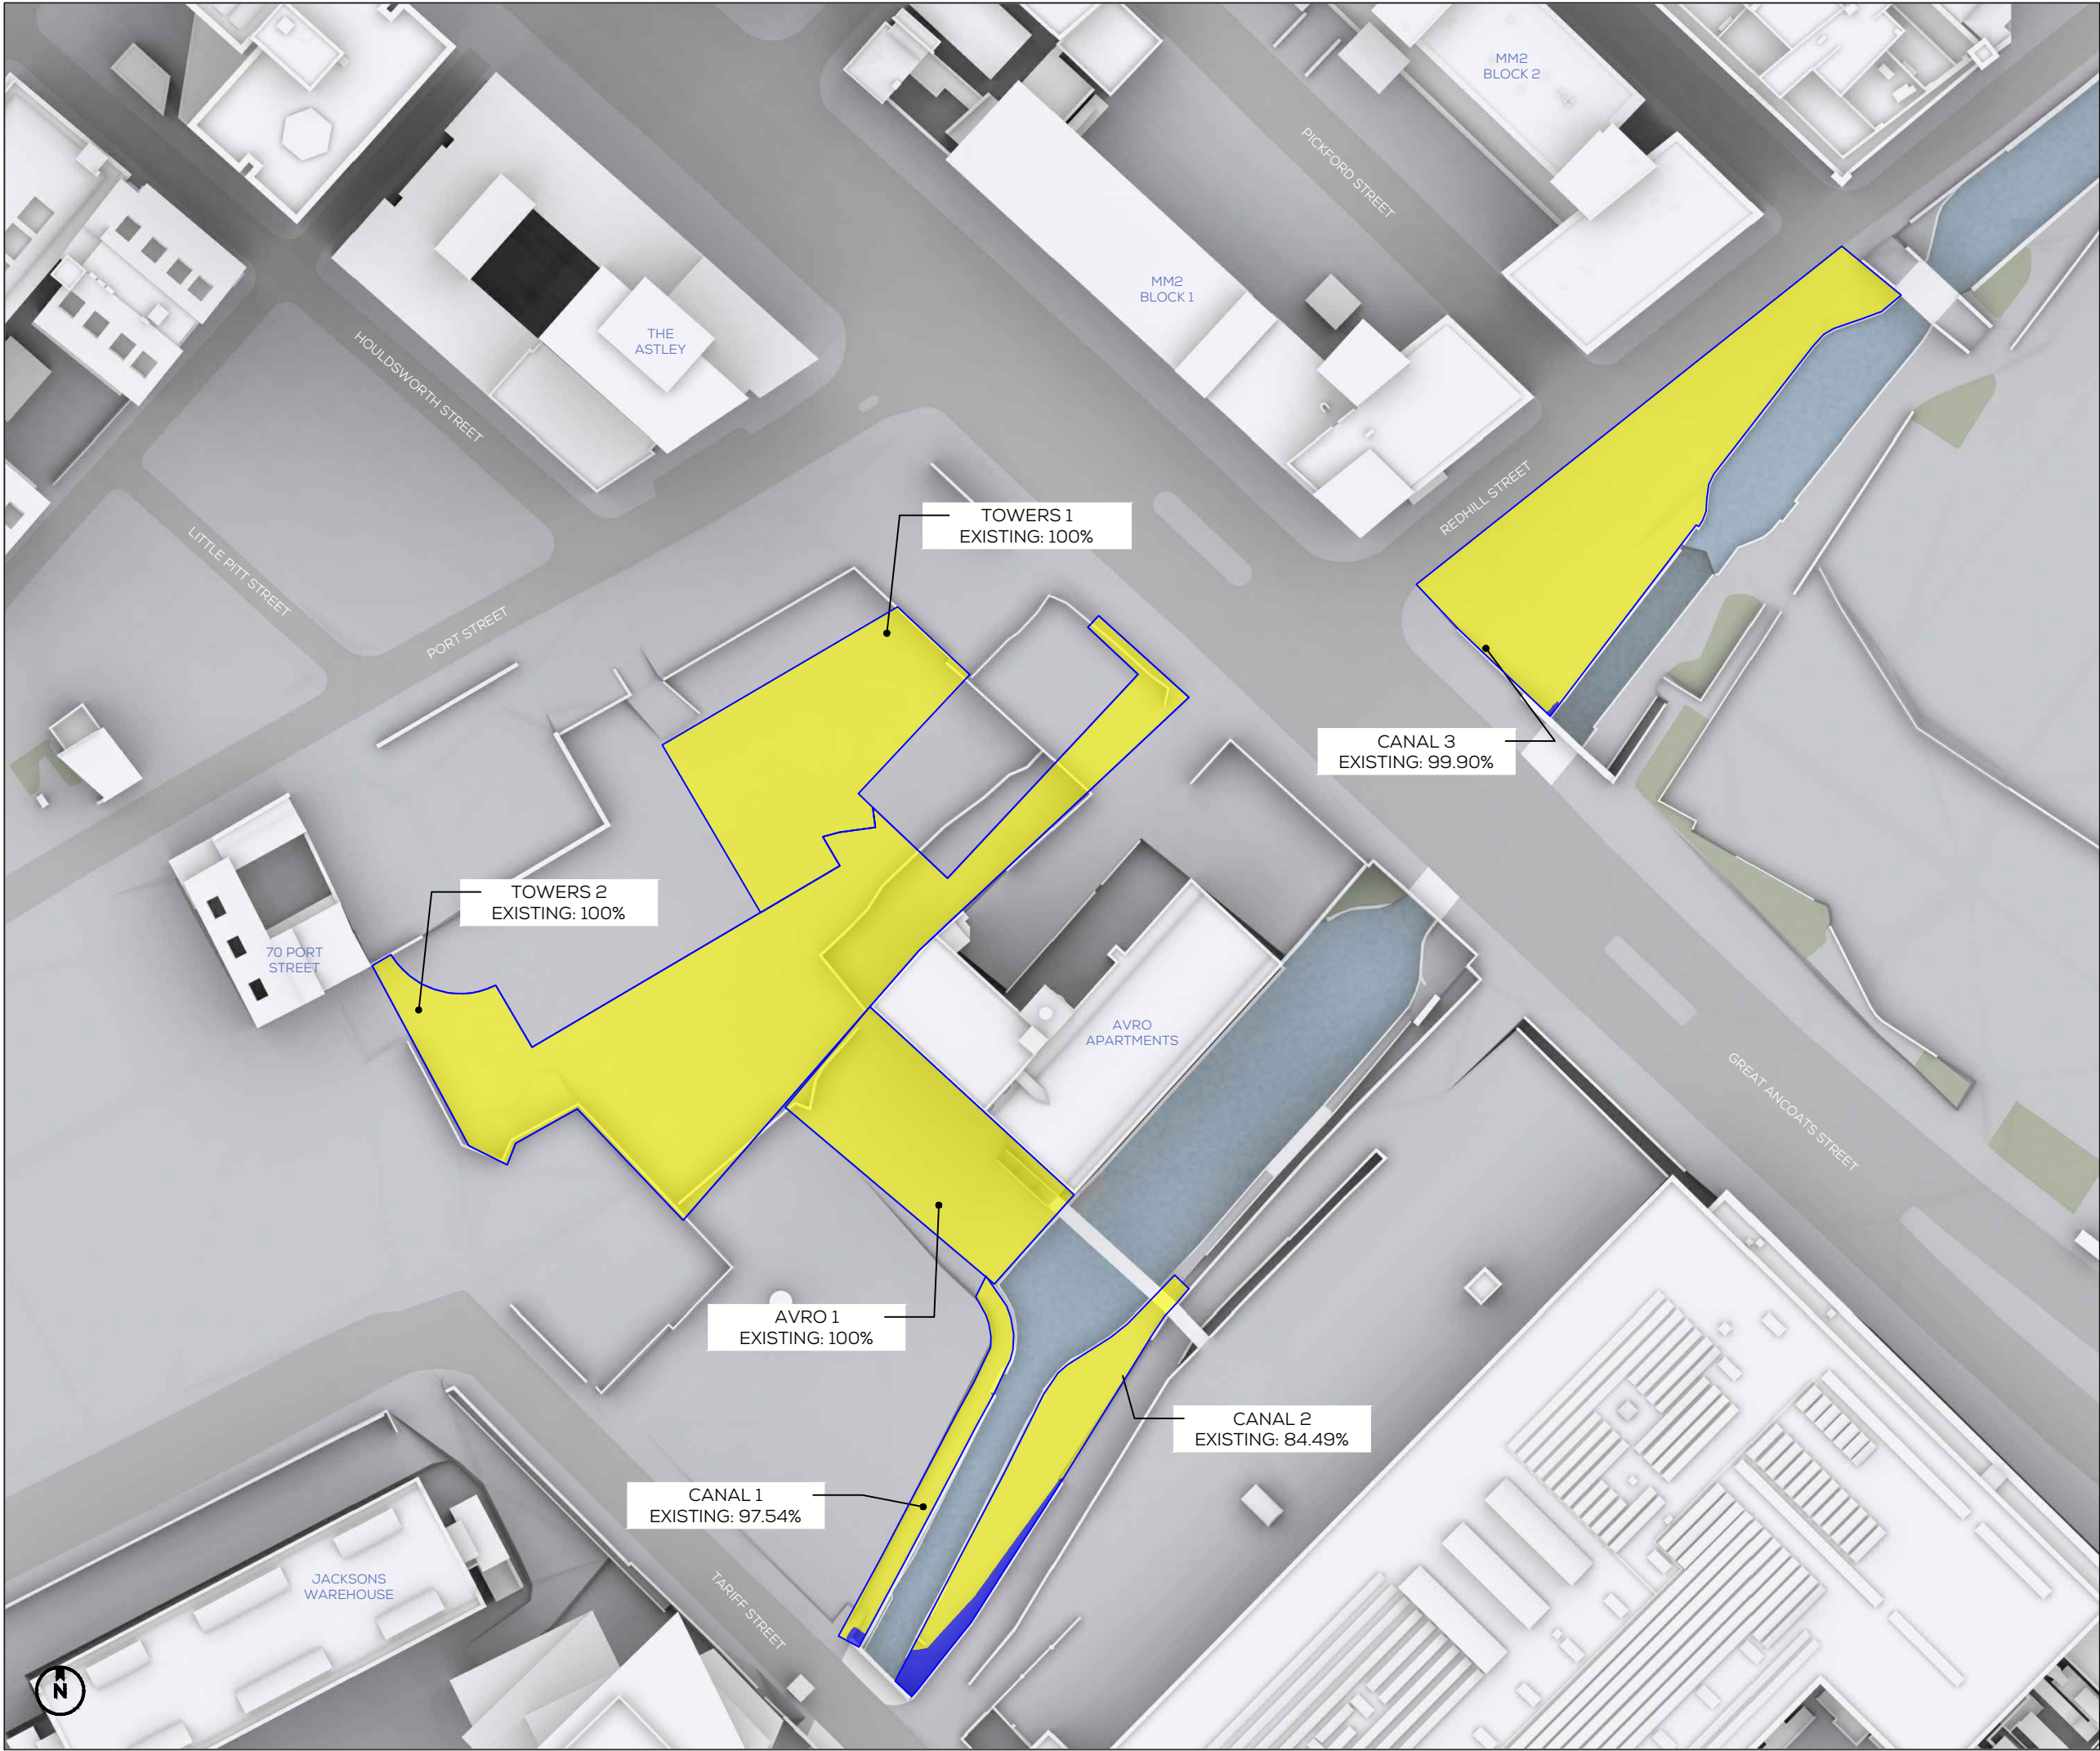

SOURCES OF INFORMATION

IR09-20211108-SH

ALL INFORMATION DISPLAYED IS SUBJECT TO A COMPLETE VERIFIABLE SITE SURVEY BEING UNDERTAKEN. GIA TAKES NO RESPONSIBILITY ON THE ACCURACY OR RELIABILITY OF THE DISPLAYED DATA SINCE A VERIFIED SITE SURVEY WAS NOT MADE AVAILABLE PRIOR TO THE GENERATION OF SUCH INFORMATION.


- +2 HR AREA LIT
- 2 HR AREA LIT

NOTES:
EXISTING AS SHOWN

N.B. DO NOT SCALE OFF THIS DRAWING
PROJECT:
PORT STREET TOWERS,
MANCHESTER

DRAWING NAME:
PLAN VIEW EXISTING
SUNLIGHT HOURS ON GROUND
MARCH 21ST

DWN BY	SCALE	CHK BY	STATUS	DATE
EP	NTS	SP	-	MAR22
PROJ No.	REL No.	IS No.	DWG No.	REV No.
1380	04	07	01	-

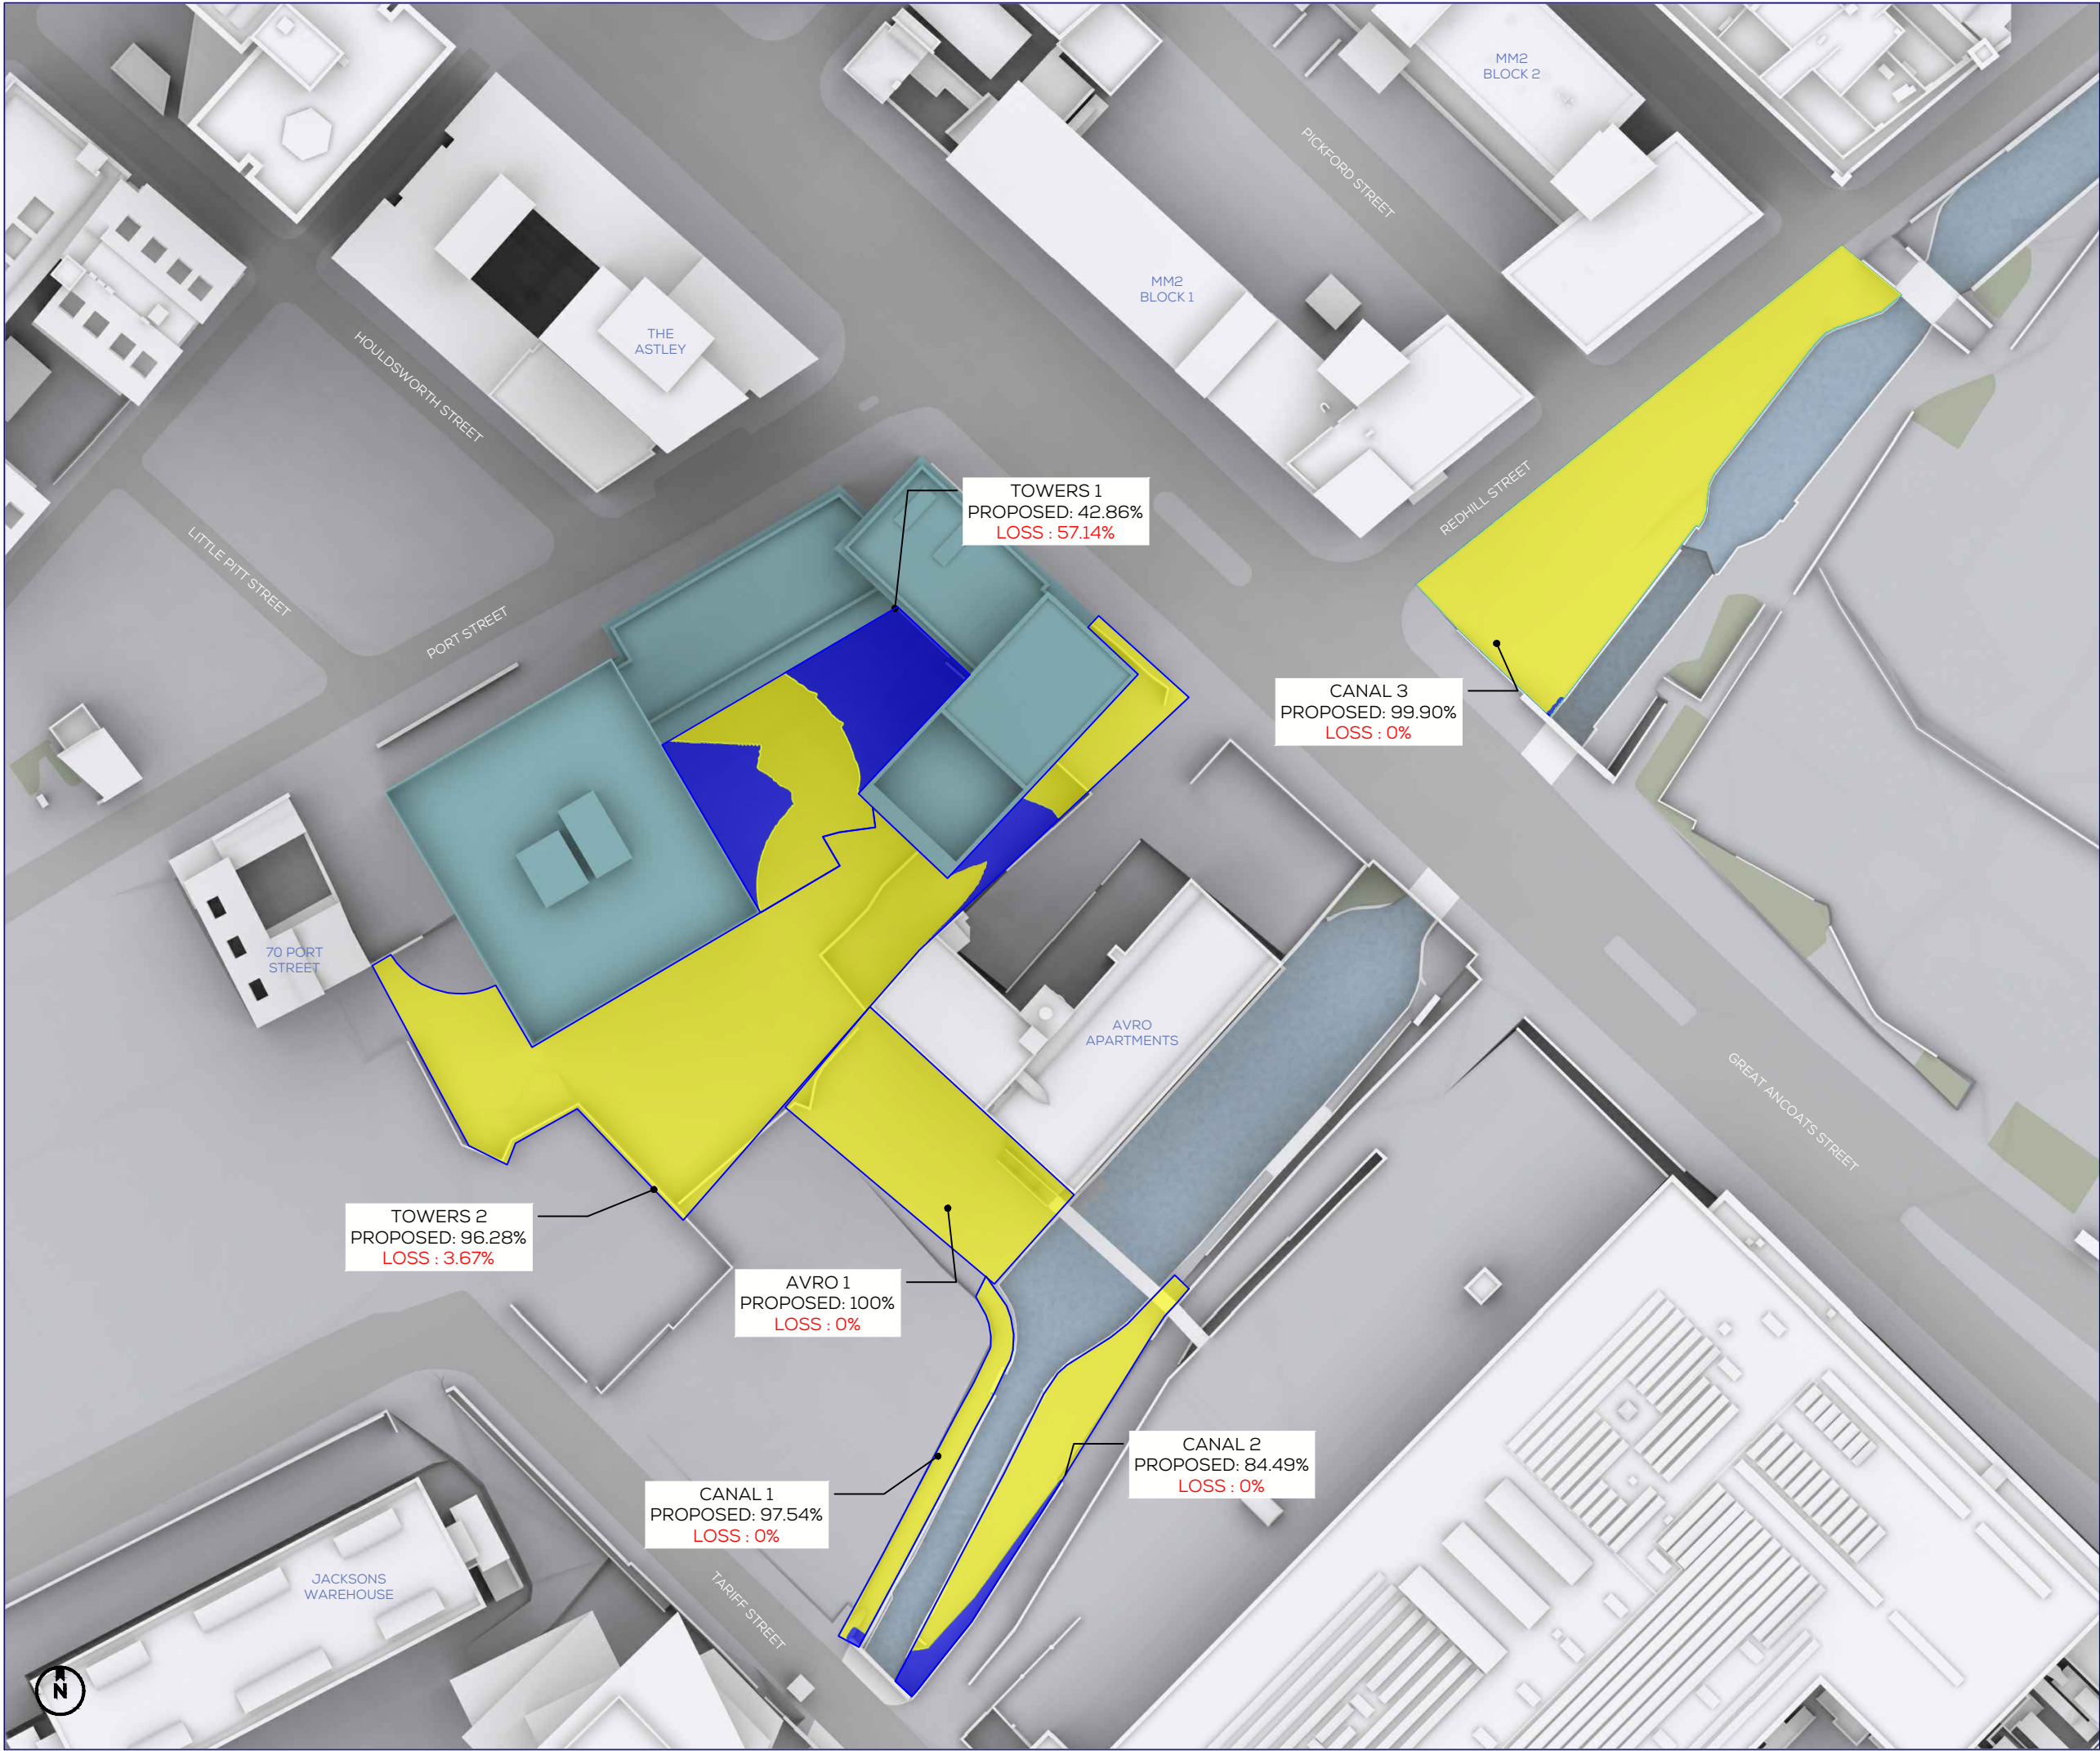

SOURCES OF INFORMATION

IR09-20211108-SH

ALL INFORMATION DISPLAYED IS SUBJECT TO A COMPLETE VERIFIABLE SITE SURVEY BEING UNDERTAKEN. GIA TAKES NO RESPONSIBILITY ON THE ACCURACY OR RELIABILITY OF THE DISPLAYED DATA SINCE A VERIFIED SITE SURVEY WAS NOT MADE AVAILABLE PRIOR TO THE GENERATION OF SUCH INFORMATION.

- +2 HR AREA LIT
- 2 HR AREA LIT

NOTES:
PROPOSED SCHEME SHOWN IN TEAL

N.B. DO NOT SCALE OFF THIS DRAWING
PROJECT:
PORT STREET TOWERS,
MANCHESTER

DRAWING NAME:
PLAN VIEW PROPOSED
SUNLIGHT HOURS ON GROUND
MARCH 21ST

DWN BY	SCALE	CHK BY	STATUS	DATE
EP	NTS	SP	*	MAR22
PROJ No.	REL No.	IS No.	DWG No.	REV No.
1380	04	07	02	-

FLOOR	AMENITY	AMENITY AREA SQM	LIT AREA EXISTING SQM	LIT AREA EXISTING %	LIT AREA PROPOSED SQM	LIT AREA PROPOSED %	LOSS %
TOWERS 1							
F00	TOWERS 1	588.03	588.03	100.00%	252.03	42.86%	57.14%
TOTAL		588.03	588.03	100.00%	252.03	42.86%	57.14%
TOWERS 2							
F00	TOWERS 2	1380.86	1380.15	99.95%	1329.55	96.28%	3.67%
TOTAL		1380.86	1380.15	99.95%	1329.55	96.28%	3.67%
AVRO 1							
F00	AVRO 1	462.87	462.87	100.00%	462.87	100.00%	0.00%
TOTAL		462.87	462.87	100.00%	462.87	100.00%	0.00%
CANAL 1							
F00	TOWERS 1	121.72	118.73	97.54%	118.73	97.54%	0.00%
TOTAL		121.72	118.73	97.54%	118.73	97.54%	0.00%
CANAL 2							
F00	CANAL 2	280.06	236.61	84.49%	236.61	84.49%	0.00%
TOTAL		280.06	236.61	84.49%	236.61	84.49%	0.00%
CANAL 3							
F00	CANAL 3	841.49	840.61	99.90%	840.61	99.90%	0.00%
TOTAL		841.49	840.61	99.90%	840.61	99.90%	0.00%