


This Plan is for Planning and Building Regulations Purposes Only.
This Plan is not a Working Construction Drawing.

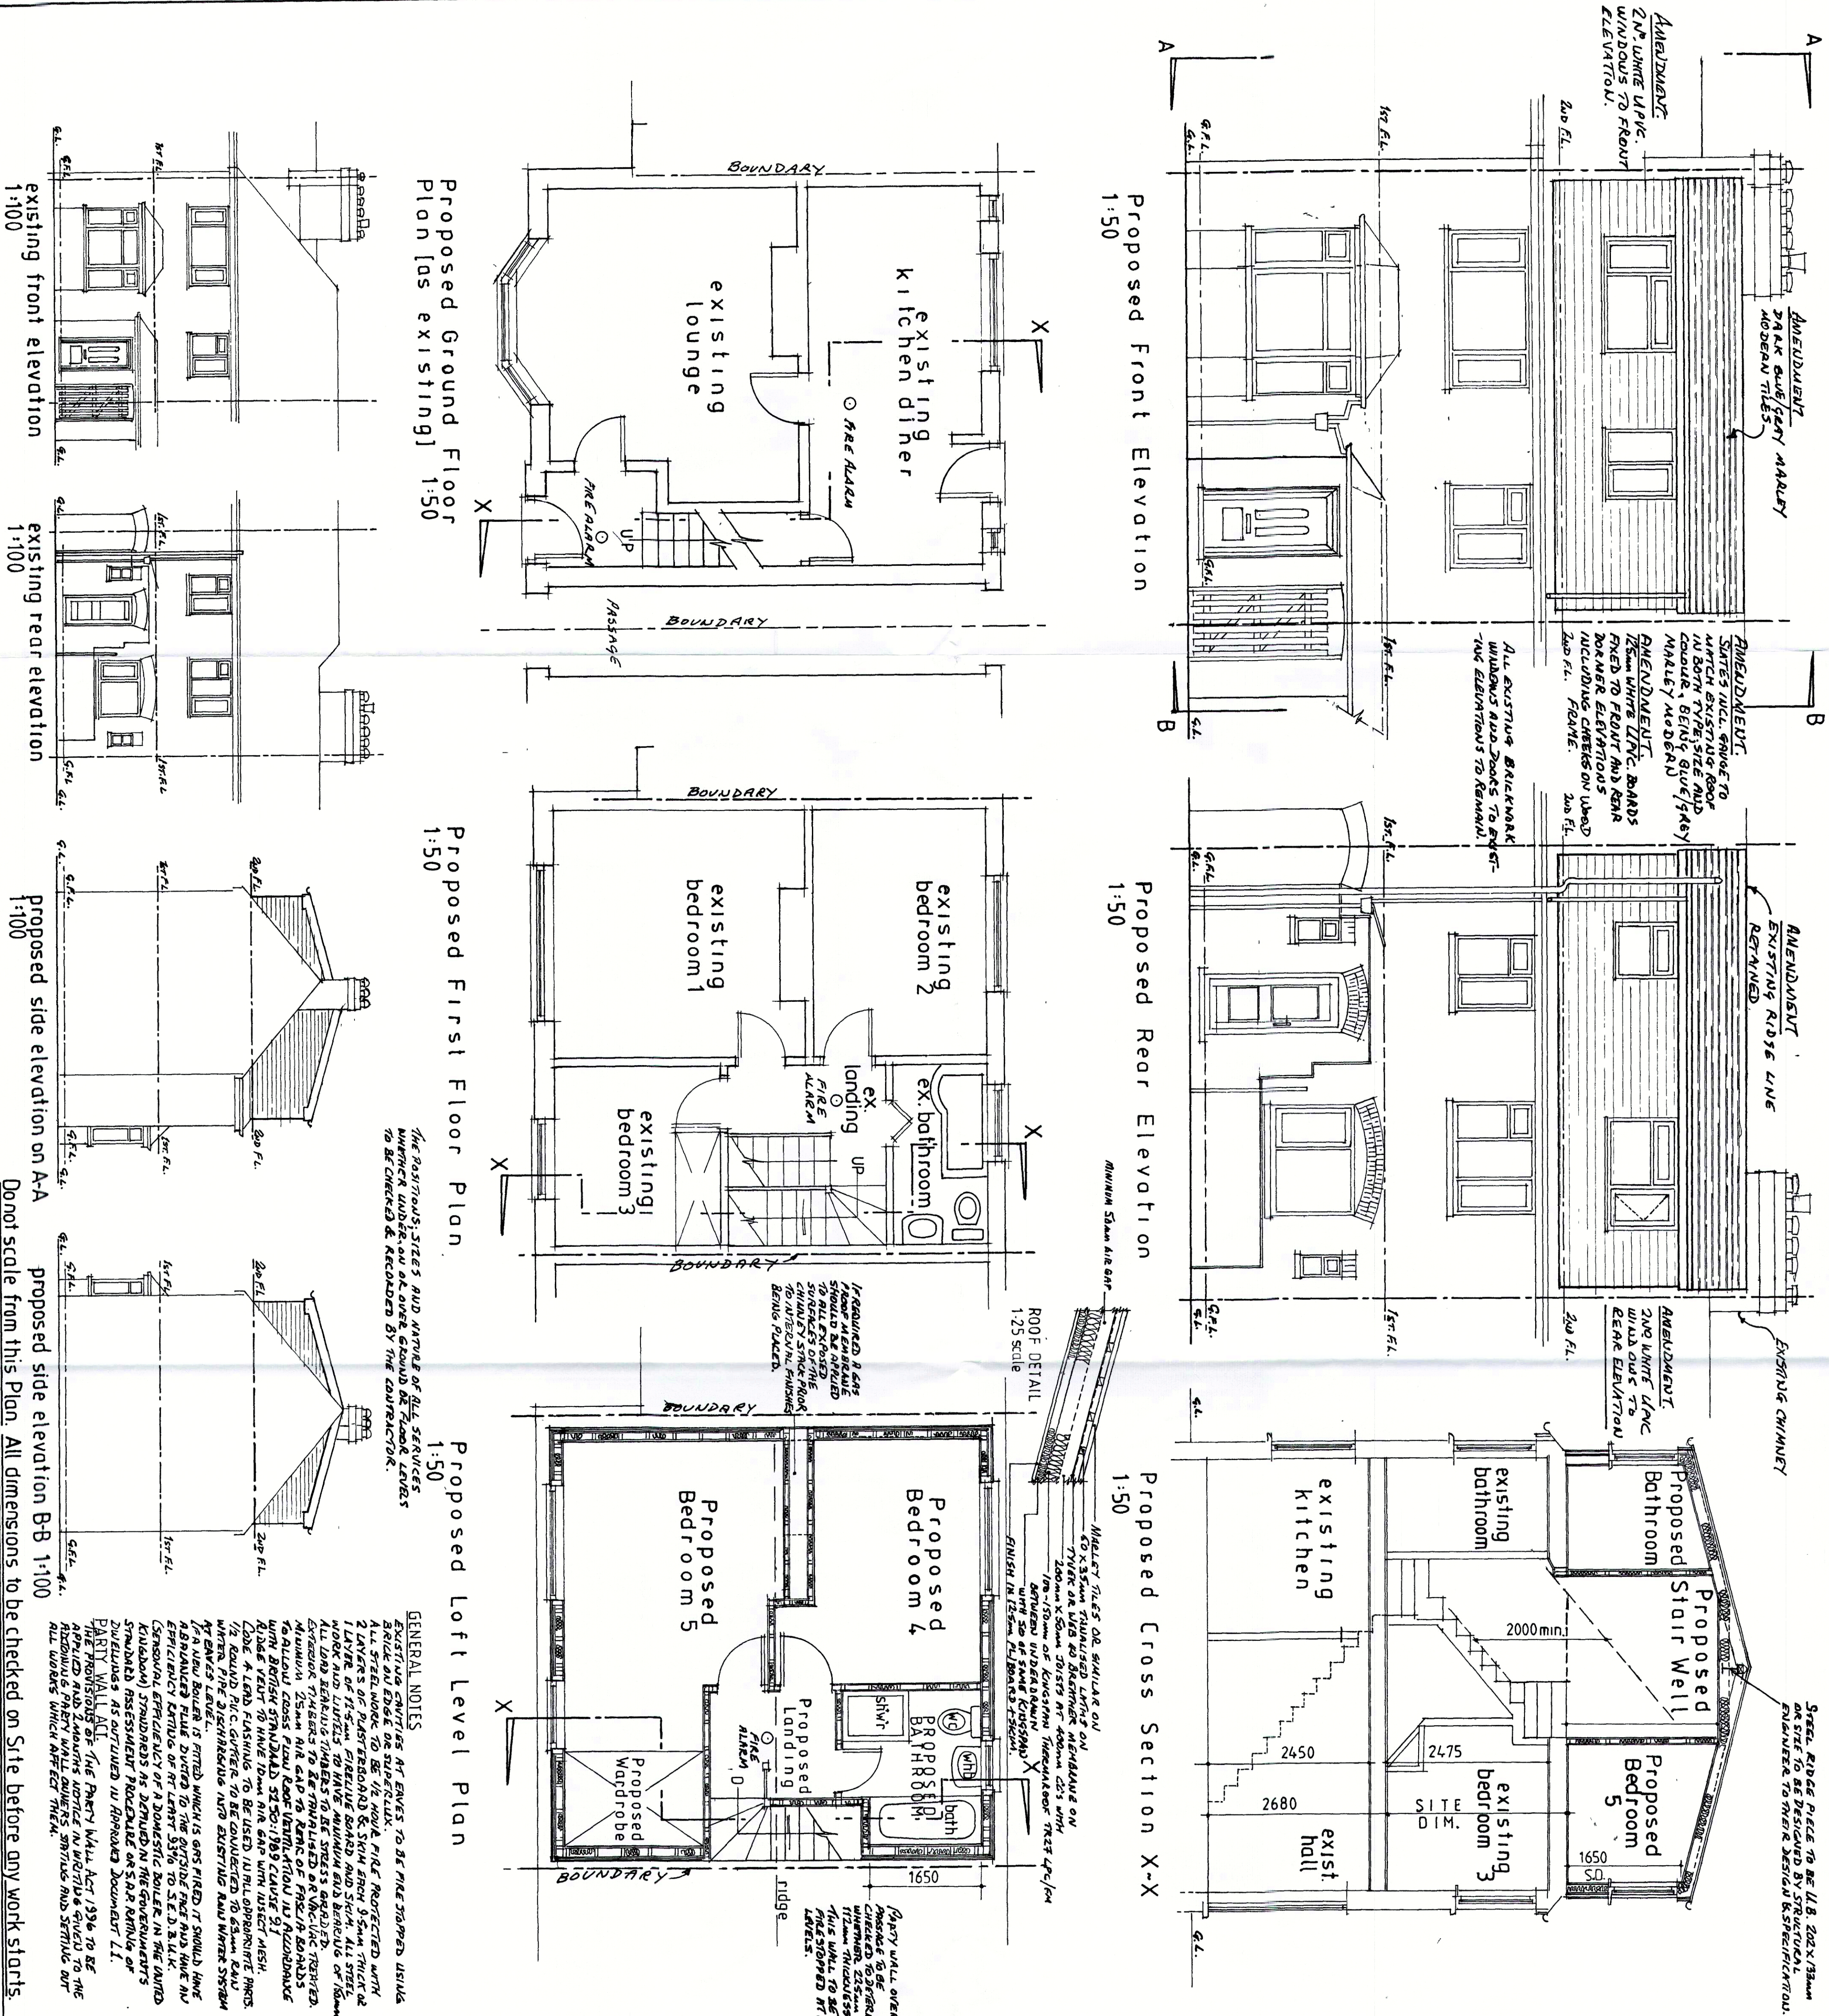

NOTES Ref: 133120/PH/2022


