




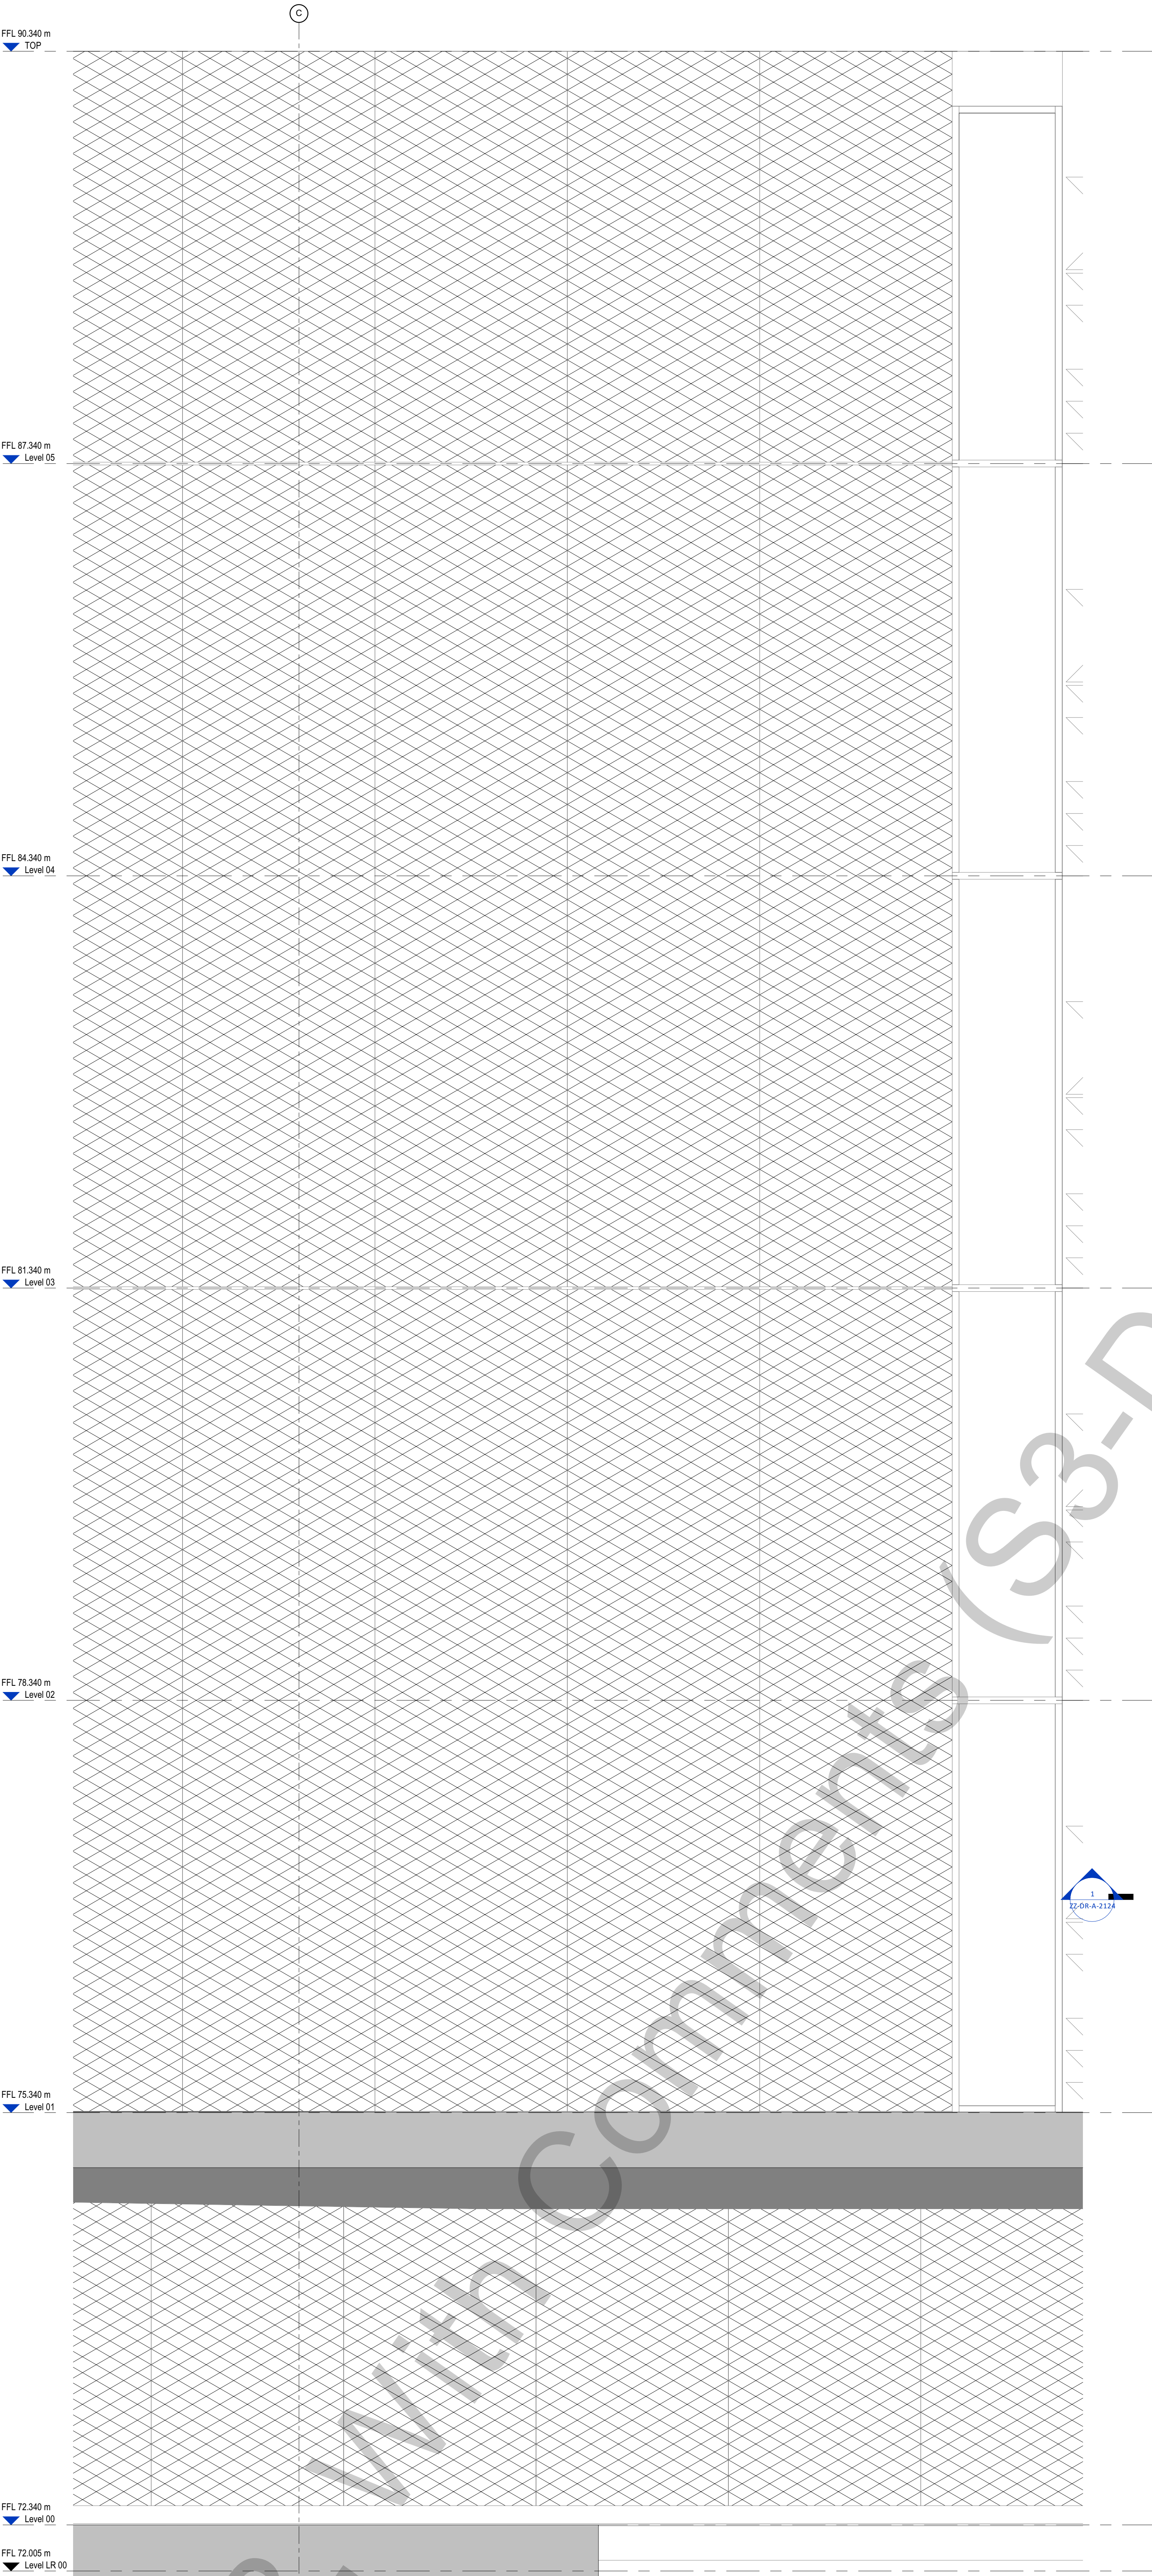


2 PART ELEVATION SOUTH GL C-D
1:20

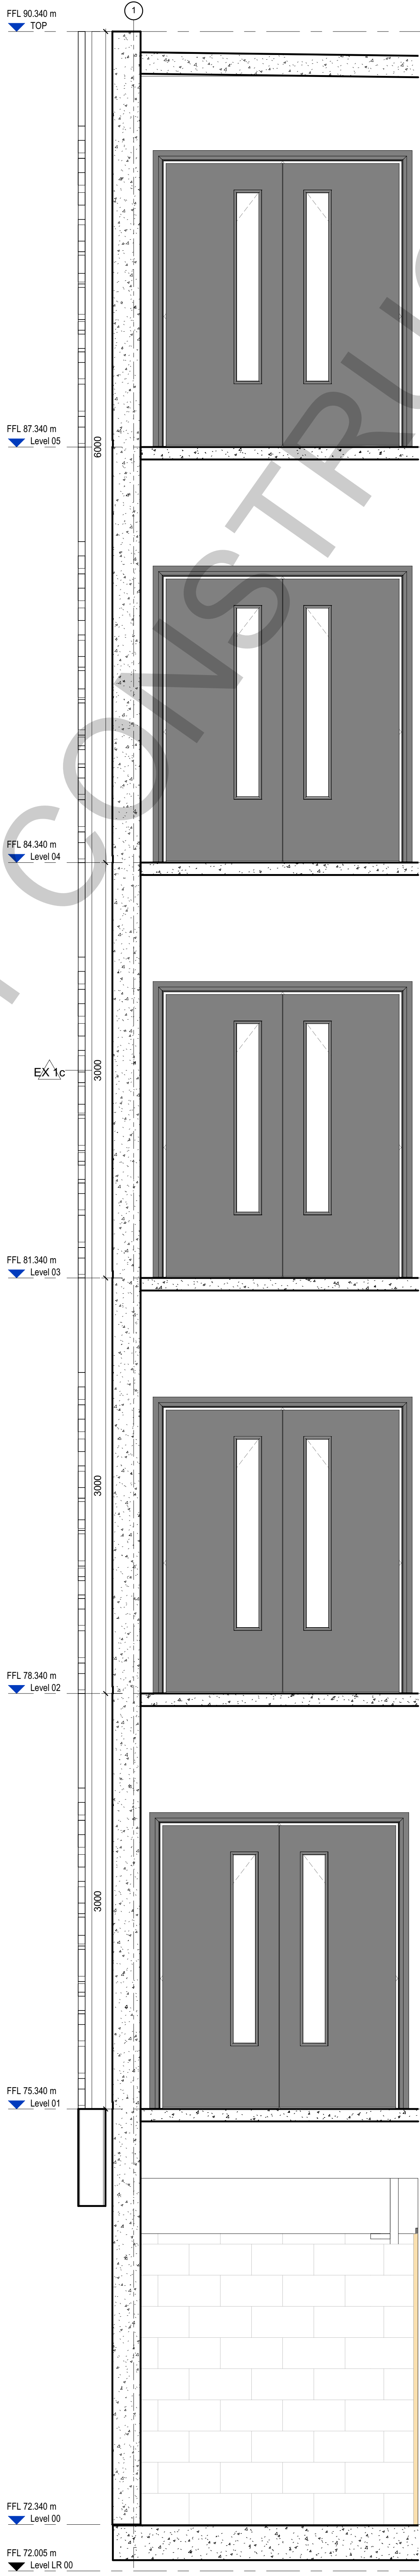

1 DETAIL WALL SECTION - SOUTH GL C-D
1:20

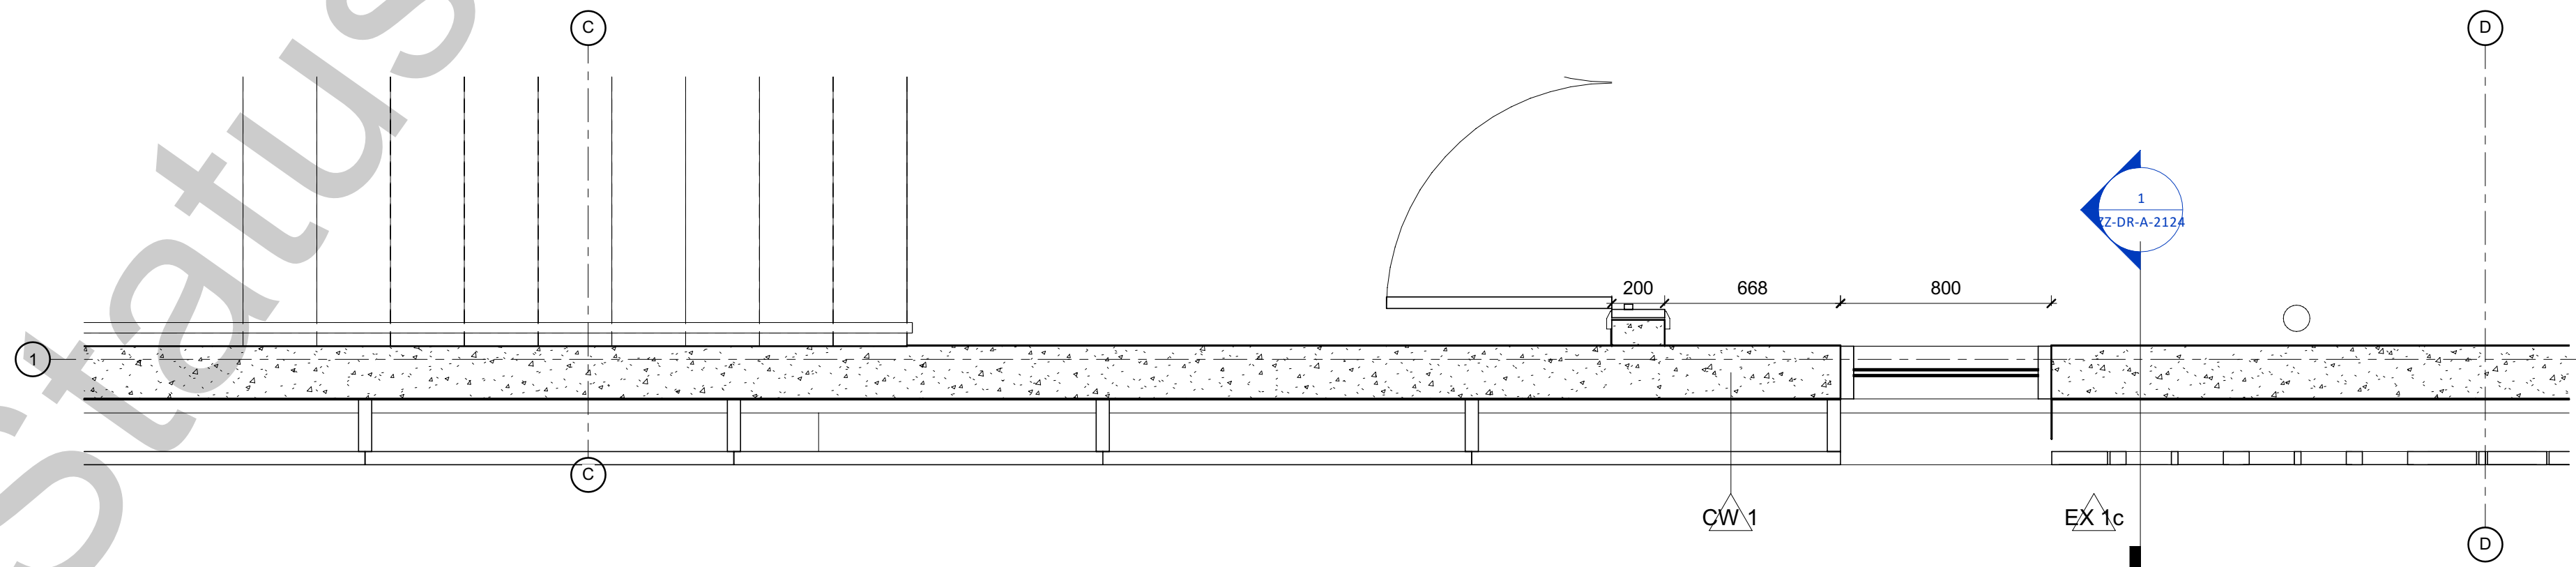

3 Plan Detail - Typical Upper Detail 5
1:20

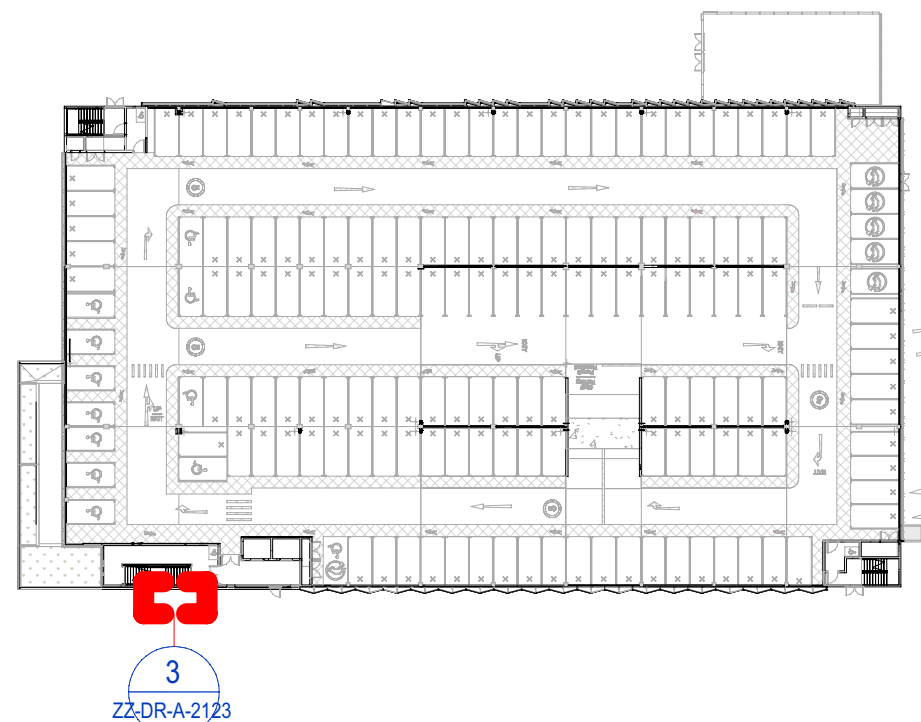


4 KEY PLAN - Typical Upper Detail 5
1:750

THIS DRAWING IS BASED ON THE FOLLOWING MODELS:		
Model	File	Issued on
STRUCTURE	001	001
MEP	001	001
LANDSCAPE	001	001

- General Notes:
- Refer to Specification document 20200-AFL-MSCP-XF-SP-A-0900
 - Refer to (202) Series drawings for all General Arrangement information, setting out and levels information.
 - Refer to (202) Series drawings for External Wall information.
 - Refer to (202) Series drawings for Internal Wall information.
 - Refer to (202) Series drawings for Floor Construction information.
 - Refer to (202) Series drawings for External Doors / Windows information.
 - Refer to (202) Series drawings for Internal Doors / Windows information.
 - Refer to (202) Series drawings for Suspended Ceiling information.
 - Refer to (202) Series drawings for Roof Finishes information.
 - Refer to (202) Series drawings for Free Stairs information.
 - Design of floors: the drawings and specification prepared by the architect are to indicate design intent only and to co-ordinate the work package into the overall design. The Sub-contractor is responsible for the detailed design of the works and should issue details to the Architect for comment prior to commencement of fabrication or installation of those works on site.
 - All construction must conform to relevant British Standards and Building Regulations.
 - Any structure shown on this drawings is indicative only. Sub-contractor must refer to Structural Engineers drawings for full coordination.
 - The content of this drawing is for design intent and requires further design coordination with all relevant consultants, sub-contractors, specialist designers and statutory authorities.

Facade Materials Key

- EX 1a - NBS Ref: H31/112A
Ground Floor Material - Anodised Bronze Mesh - Dark - 63% free Area
- EX 1b - NBS Ref: H31/112B
Upper Floor Material - Main North & South - Anodised Brass 3D Mesh 3D Mesh 63% free Area
- Upper Floor Material - Part North - Anodised Brass 3D Mesh with 15 degree rotated panels - 63% free Area (rotated feathered)
- Upper Floor Material - South - Anodised Brass 3D Mesh with 15 degree rotated panels - 63% free Area (rotated zig zag)
- EX 1c - NBS Ref: H31/112C
Upper Floor Material - West & East/Part South - Anodised Brass Panel with Perforations 40% free area
- Ex 2 - NBS Ref: H11/110A & H11/110B (60 min FR)
Staircase Material - Glazed Curtainwall-PPC Frame
Cycle Hub Material - Glazed Curtainwall-PPC Frame
- Ex 3 - NBS Ref: TBC
Welded Mesh Panel Security Mesh. Black
- RT-03 - Entrance Canopy with Green Sedum Roof - Fascia Board to match Curtainwall Frame
- H - Ironmongery & Opening Mechanisms
- J - Signage Location & Material - TBC
- K- Flashings & trimmings to match curtainwall PCC frame

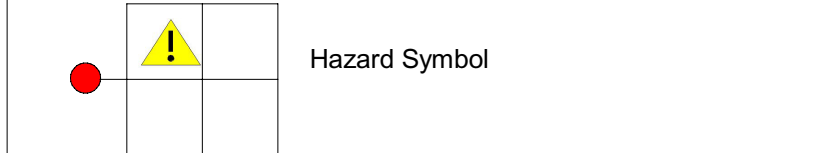

21 Risk Hazards Schedule					
Health & Safety Reference	Risk Reference	Health & Safety Description	Health & Safety Mitigation Action	Action	Health & Safety Risk
1	01	Manual handling - musculoskeletal injuries - Live (High) risk of material	Specifications to ensure weight and size of materials are reduced to acceptable levels	APL	Low
2	02	Cuts and abrasions - Exposed sharp edges to metal cladding	Provide handrails and edge limits to exposed edges	APL	Low
3	03	Falling objects - Fragments falling from the structure	Provide handrails and edge limits to exposed edges	APL	Low
4	04	Fire - Collapse - 60 min FR	Ensure all specification of materials have the A1 rating	APL	Low



REV.	DESCRIPTION	DATE	DRW.	CHK.
IP04	CLADDING UPDATED TO INCLUDE CORNERS	04.02.22	KC	JW
IP03	REVISED TO 140MM BETTING OUT ON THE 3D MESH FACADES	04.11.21	KC	JW
IP02	PACKAGE HAZARDS AND FACADE VE	06.09.21	KC	JW
IP01	STAGE 4 ISSUE	19.07.21	KC	JW