


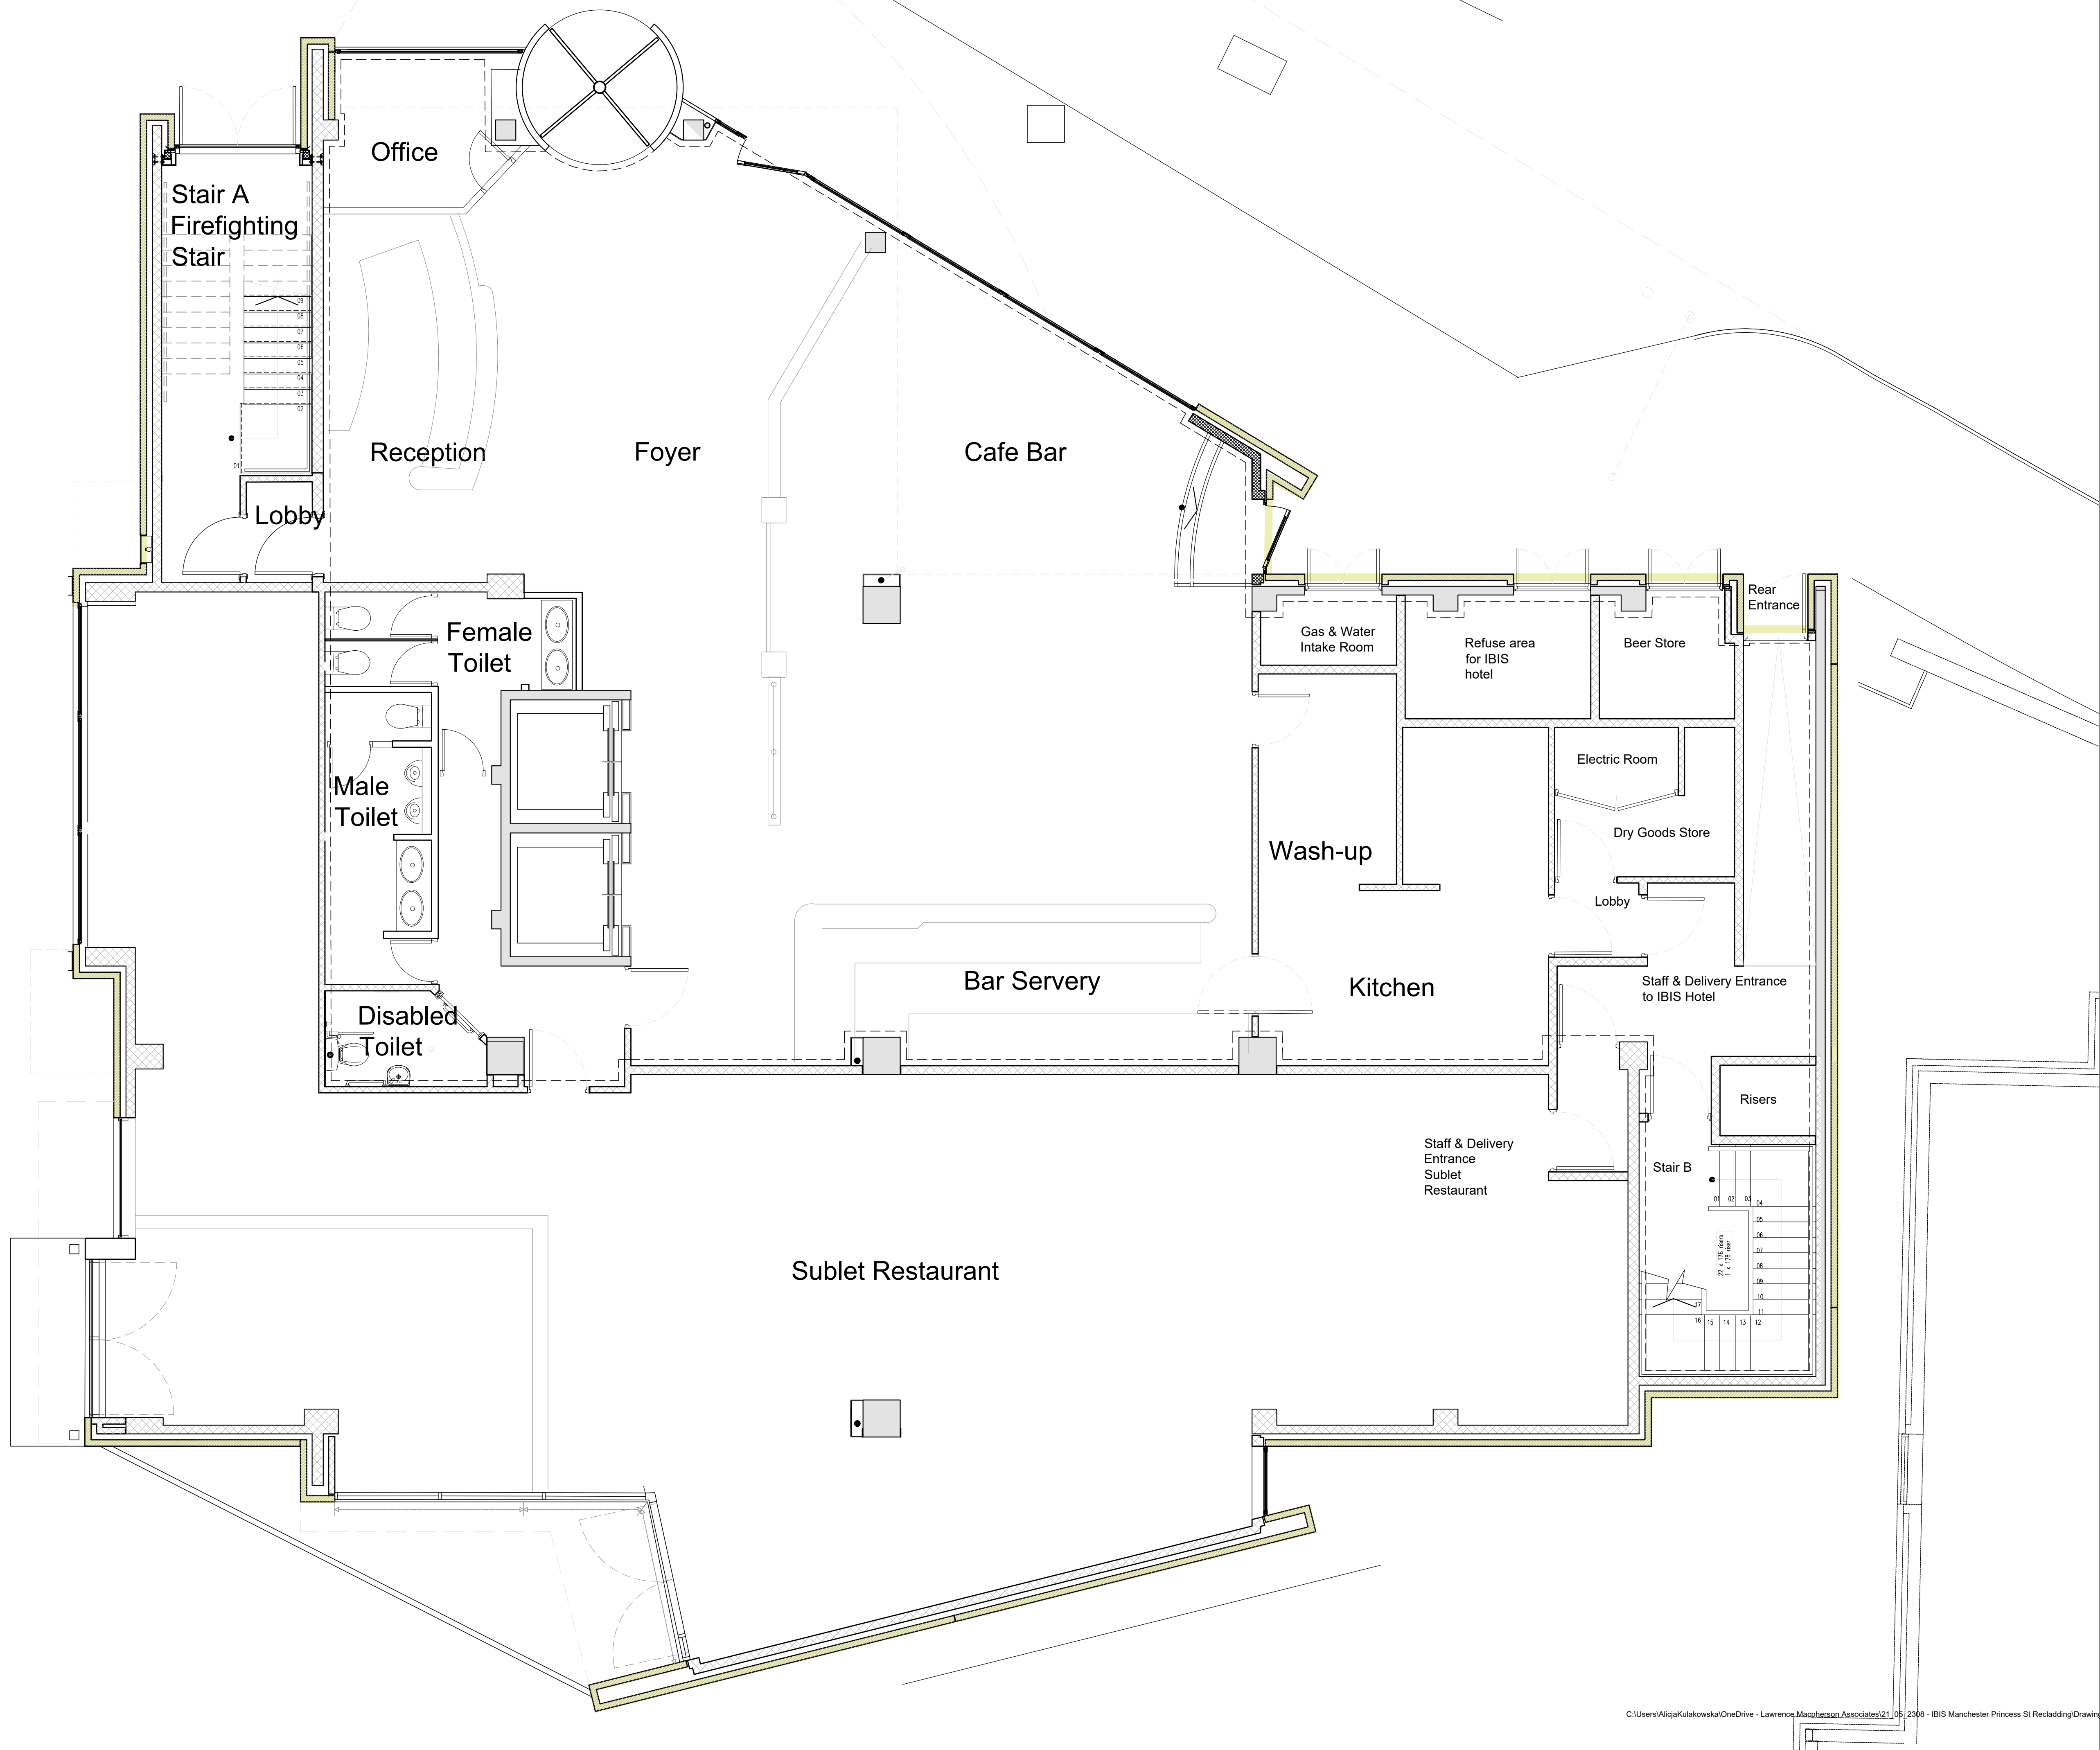

NOTES

Do not scale from this drawing. All dimensions to be checked by the contractor before construction and prior to the fabrication of any component. Discrepancies to be reported to LMA Architects

This drawing is copyright of LMA Architects. This drawing cannot be copied or reproduced in part or full without the written consent of LMA Architects.

0 0.5 1 1.5 2 2.5 3 3.5 4m

SCALE OF METRES 1:50

Key:

Existing Composite Cladding Panels

Existing Brick masonry cladding

Layout indicative only.
Layout has been drawn scaling existing printed pdf.
For all dimensions refer to elevation drawings.

Revision	Date	Description	By
----------	------	-------------	----

LMA ARCHITECTS

The Atrium | 6 New Road | Ayr, KA8 8EX | 01292611727
100 West George Street | Glasgow, G2 1PP | 01412642991
studio@l-m-a.co.uk | www.l-m-a.co.uk

Client
Accor Investments

Project
**Recladding of IBIS Manchester
Charles Street / Princess Street
Manchester, M1 7DG**

Description
**Ground Floor Layout
As Existing**

Status	Tender	Job Number	Drawing Number	Revision
		2308	Ex(01)000	
		Scale	Drawn / Checked By	Date
		1:50 @ a1	AK/MMcH	Dec:'21