


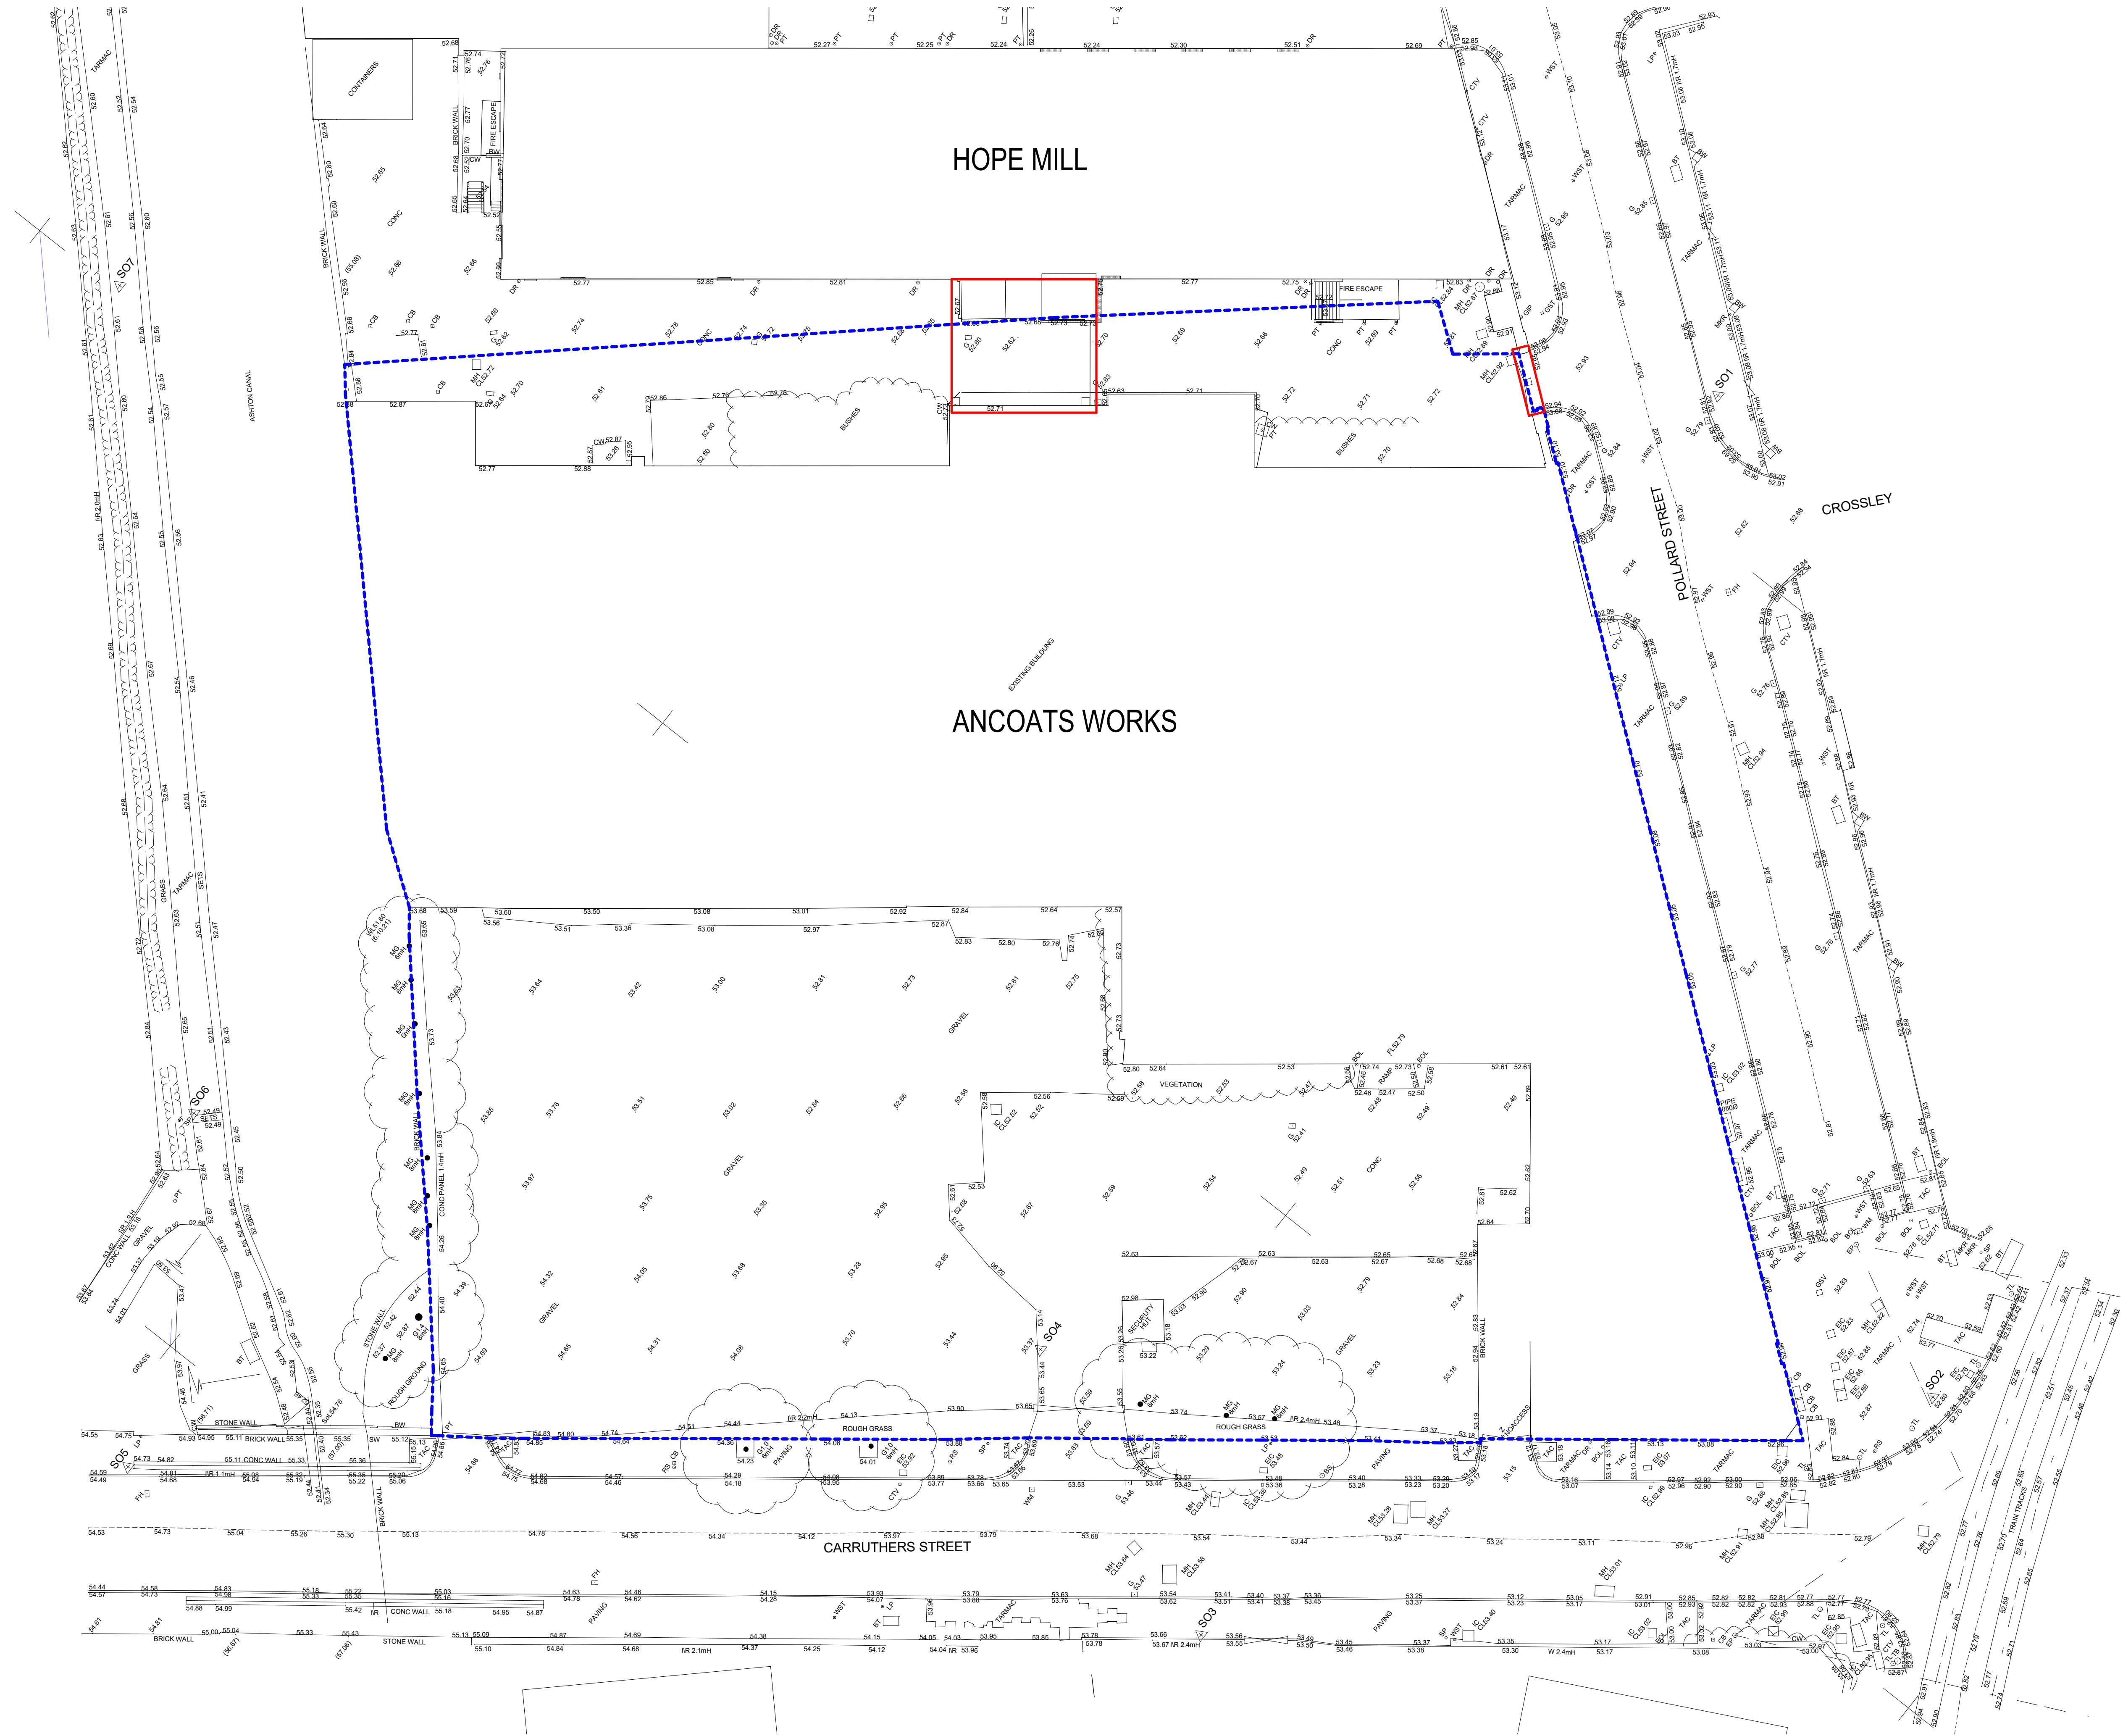

BUILDING DESIGN PARTNERSHIP SHALL HAVE NO RESPONSIBILITY FOR ANY USE MADE OF THIS DOCUMENT OTHER THAN FOR THAT WHICH IT WAS PREPARED AND ISSUED.

ALL DIMENSIONS SHOULD BE CHECKED ON SITE.

DO NOT SCALE FROM THIS DRAWING

ANY DRAWING ERRORS OR DIVERGENCIES SHOULD BE BROUGHT TO THE ATTENTION OF BUILDING DESIGN PARTNERSHIP AT THE ADDRESS SHOWN BELOW.

DRAWINGS SHALL BE READ IN CONJUNCTION WITH THE FOLLOWING BEFORE WORK COMMENCES:

- THE CDM DESIGN ISSUES REGISTER
- THE BOP RISK SERIES OF DRAWINGS
- THE PROJECT CDM RISK REGISTER

NOTES

- KEY:
- Planning Application Boundary
 - Site Ownership Boundary

P02	Planning Issue	DOC	rOc	15/03/22
REVISION	DESCRIPTION	DRAWN / CHECKED	DATE	

CAPITAL&CENTRIC


KAMANI
PROPERTY GROUP

BDP.

11 Ducie Street
PO Box 85
Piccadilly Basin
Manchester
M60 3JA
United Kingdom

T +44 (0)161 828 2200
www.bdp.com

PROJECT TITLE	ANCOATS WORKS, MANCHESTER
REF: AIN NUMBER	P3001596
DRAWING TITLE	Redline Boundary - Listed Building Consent
SCALE	@ A1 1 : 200
DATE PREP SUBD	03/12/21
REVISION	P2
DRAWING NO.	1596-BDP-YY-XX-DR-A-00007