
This drawing was produced in AutoCAD, DO NOT change manually.
DO NOT scale from this drawing. The contractor must verify all site dimensions.

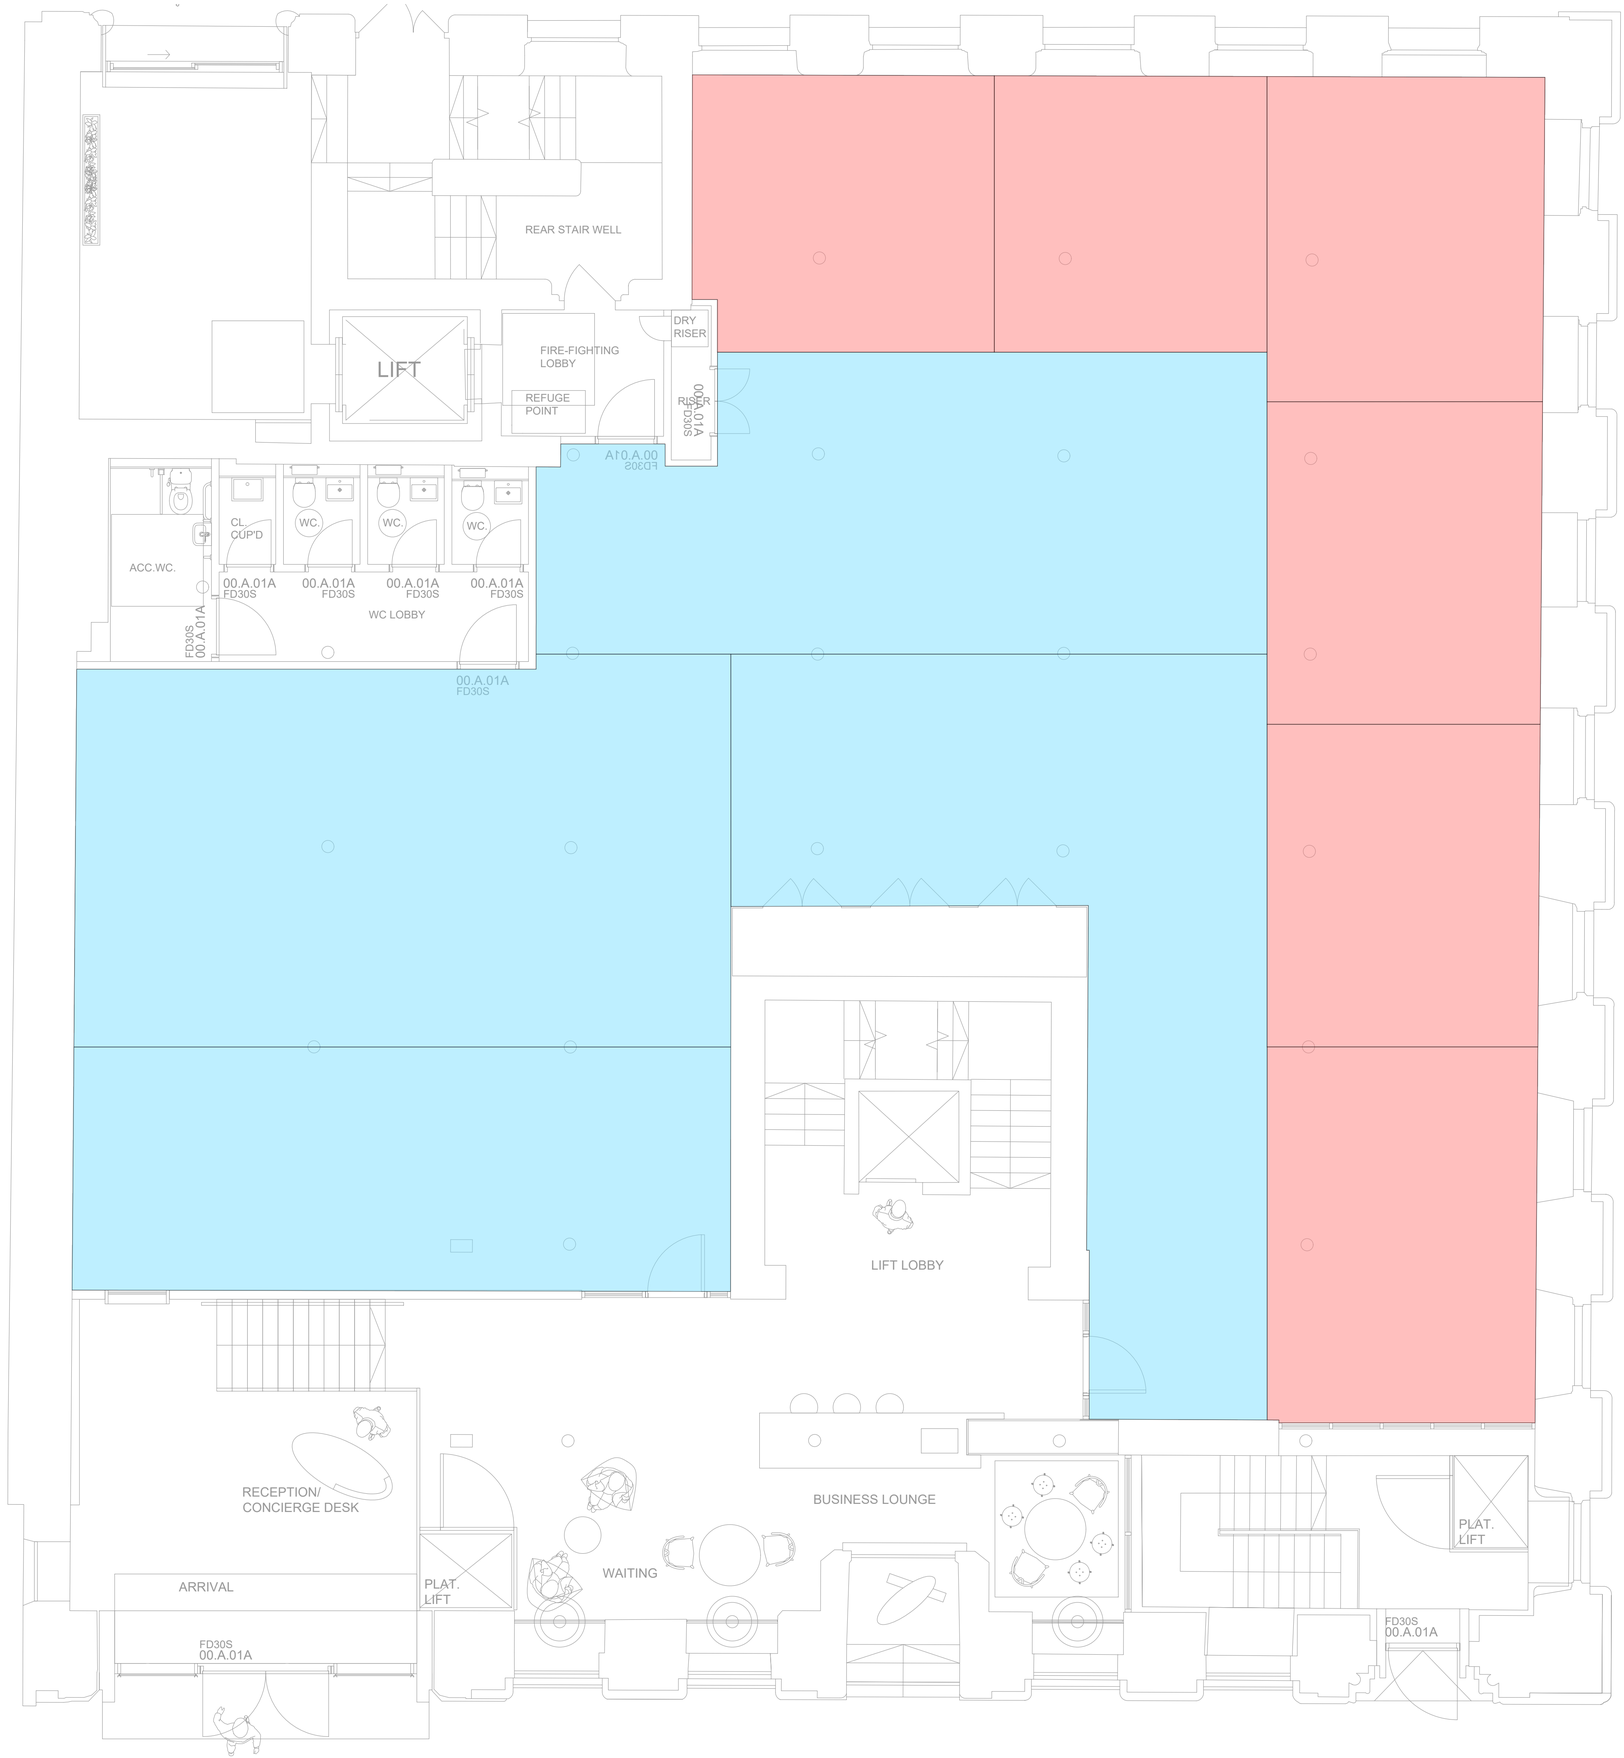

Legend

Key	Description
	Perimeter BCO Zone (upto 27m²)
	Internal BCO Zone (50 to 70m²)

Issue	Date	Description	Drawn	Checked
P1	31 01 22	Planning Issue.	DG	JW

Hannan Associates
MEP Design Solutions

Hannan Associates Ltd
Beta House, Alphagate Drive,
Manchester Road, Denton
M34 3SH
Tel : +44 (0)161 337 2200
Email : info@hannan-uk.com
Web : www.hannan-uk.com

Client
Clearbell UK Strategic Limited Partnership

Project
Freetrade Exchange
Refurbishment

Design Stage
Stage 2 'Concept Design'

Drawing Title
Indicative BCO Zones
Ground Floor

Scale	Page Size
1:50	A1L

Status
PLANNING ISSUE

Project : Originator : Volume	Level : File Type : Role : Number
3882 - HAN - ZZ	00 - DR - M - 11 02

This drawing is the property of Hannan Associates. It must not be copied or lent to any third party without the written consent of Hannan Associates, and must be returned upon request.