


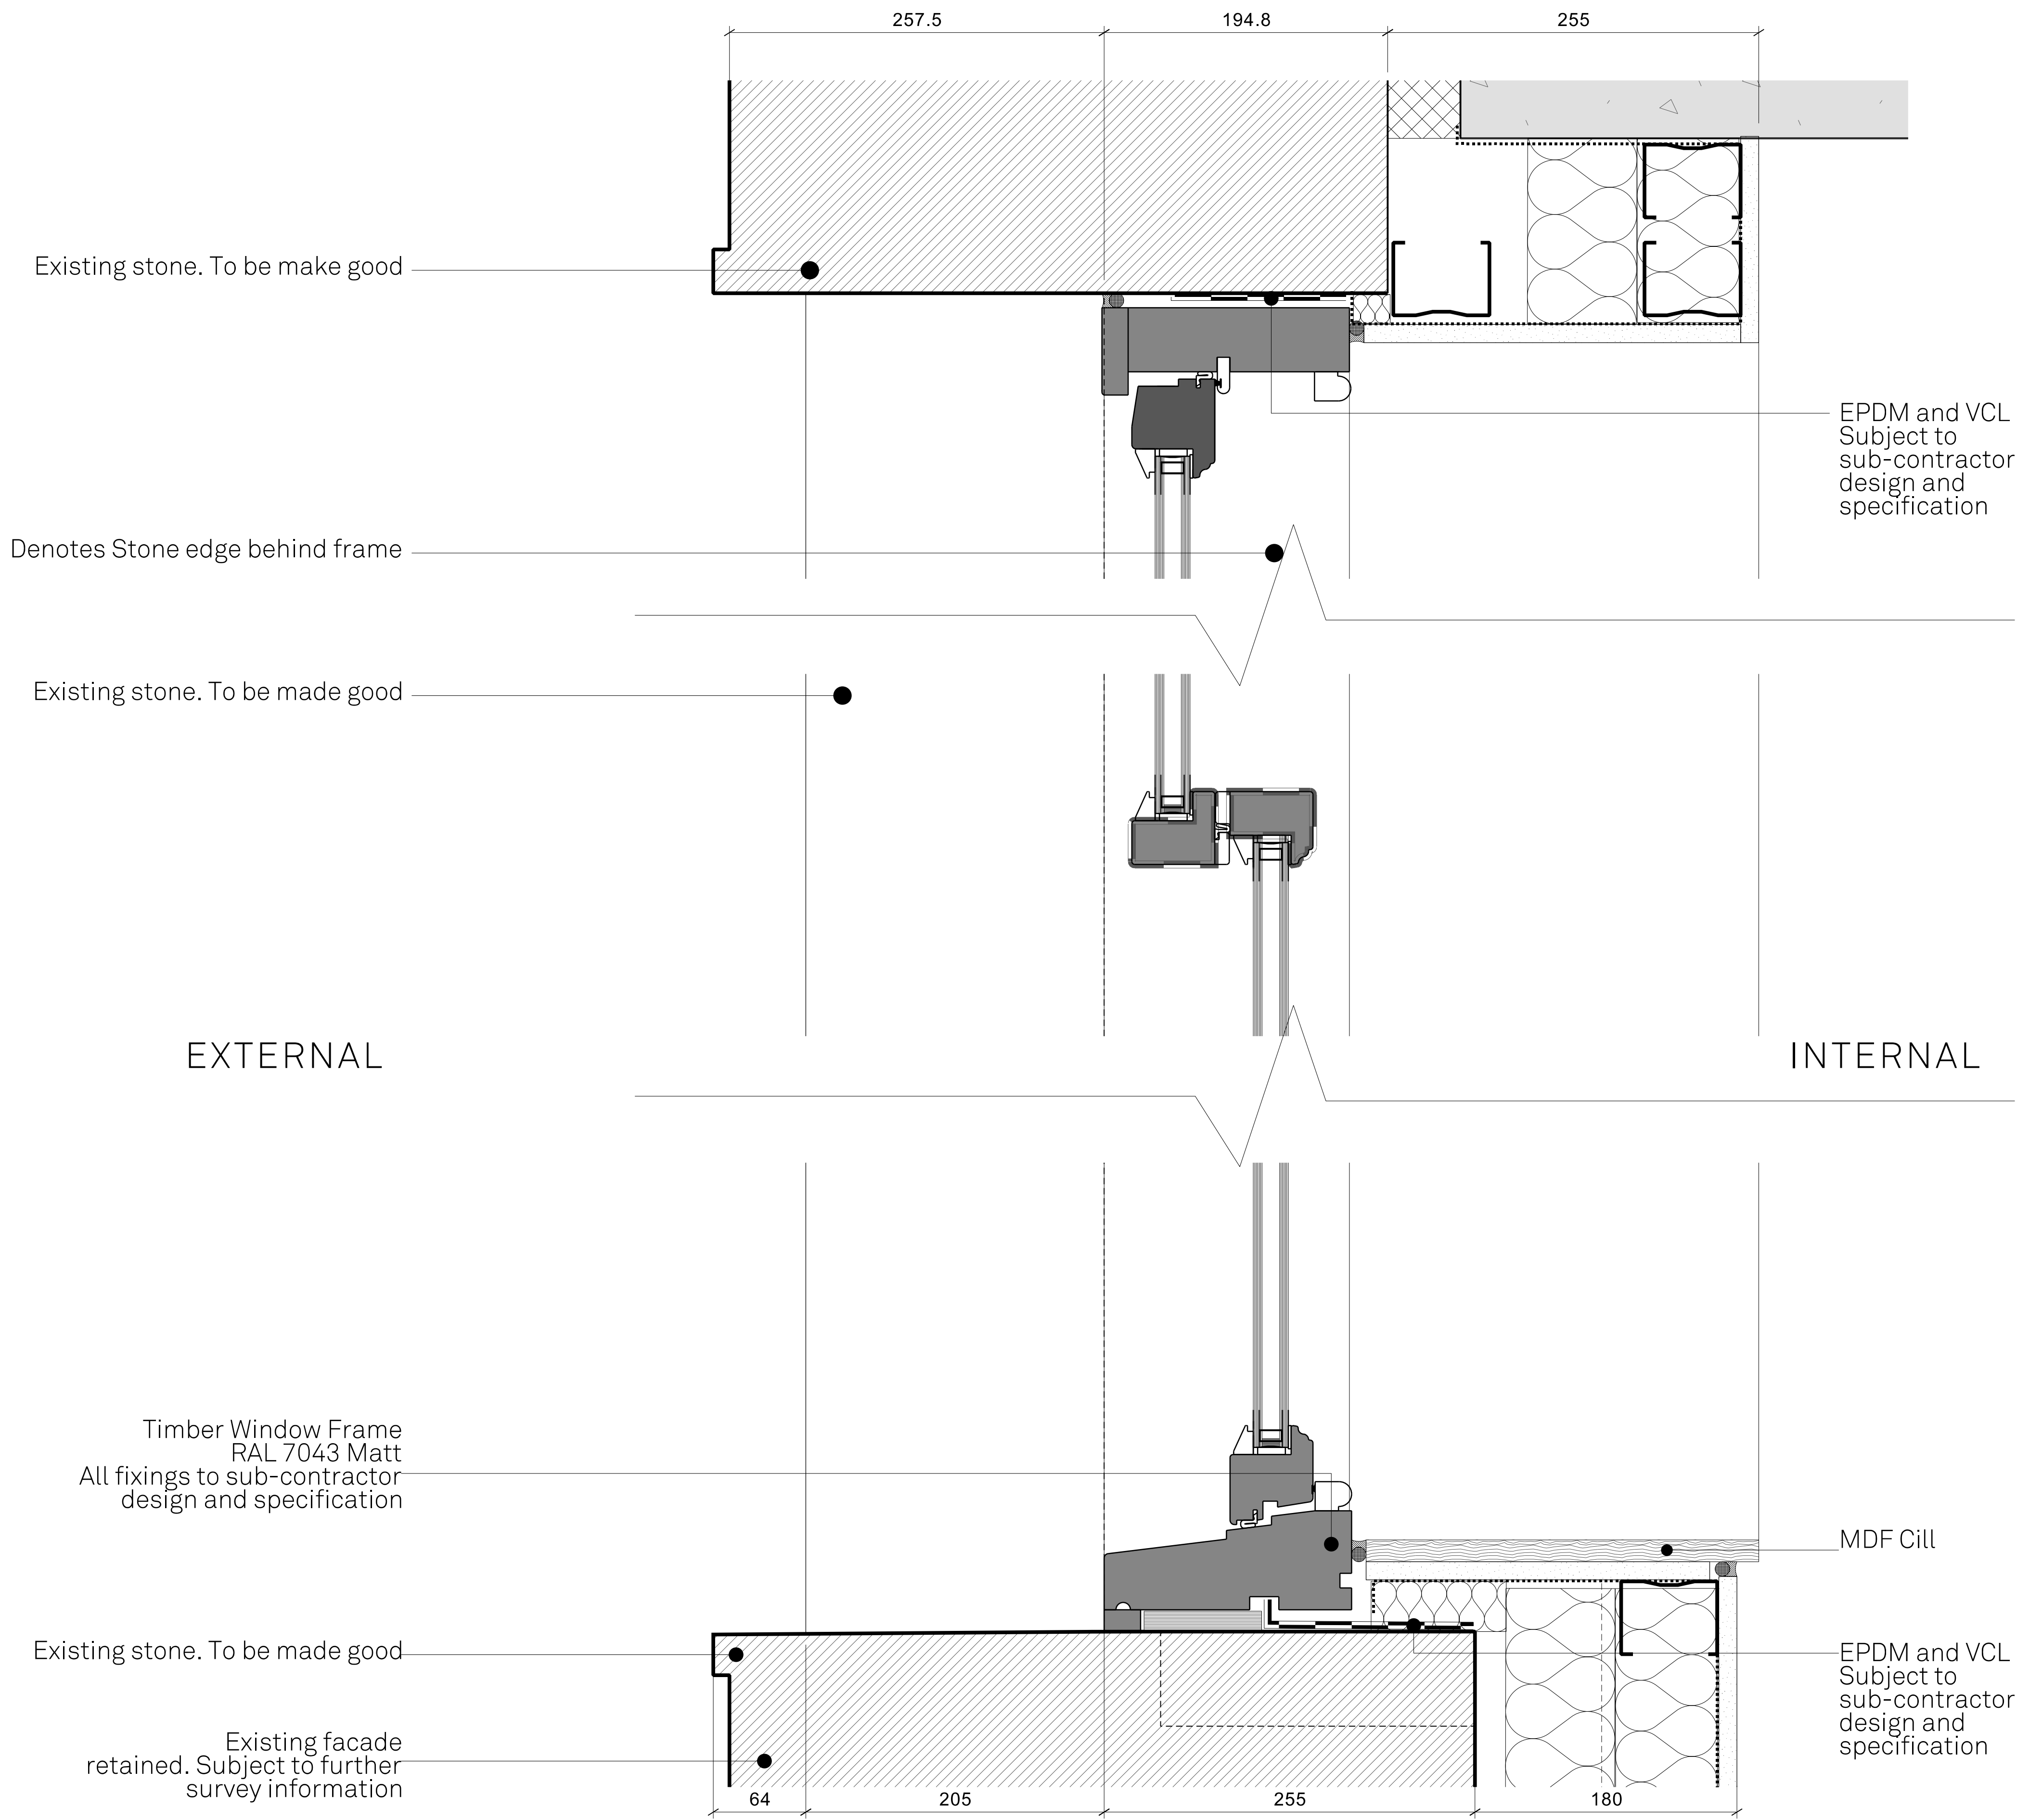


Copyright of this drawing is vested in Matthews Architects and it must not be copied or reproduced without written consent. Figured dimensions only are to be taken from this drawing. Do not scale from this drawing.

All Contractors must visit the site and are responsible for taking and checking all dimensions relative to their work. Matthews Architects are to be advised of any variation between drawings and site conditions.

Electronic data/ drawings issued as 'read only' and should not be interrogated for measurement. All dimensions and levels should be 'read only' from those values stated in text, on the drawings

CONSTRUCTION - It is considered that the proposed works are within the scope of a competent Contractor and as such no unusual hazards have been identified, refer to relevant Key/ Schedule/ Designers Risk Assessment

KEY PLAN:

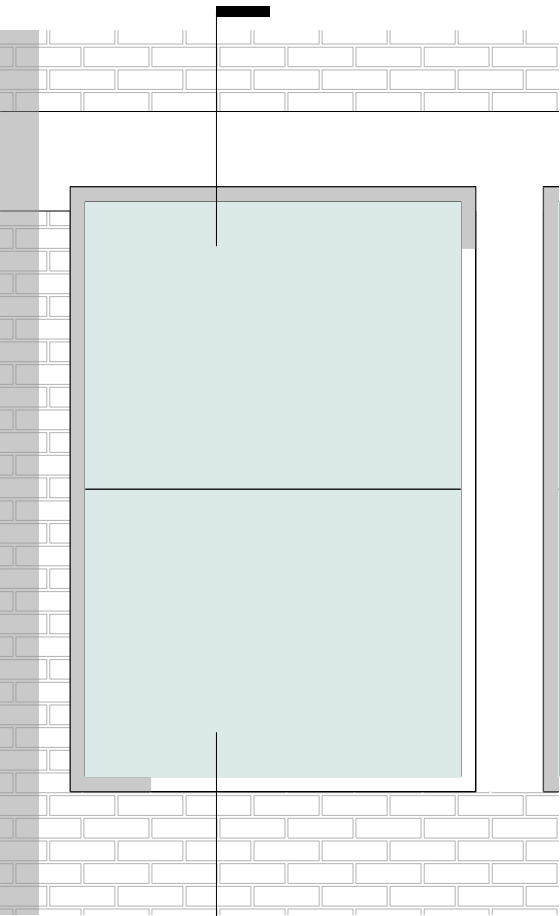

Typical Timber Window

- 02.03.22 Stage 5 - First Issue - Issued For Planning

REV:	DATE:	DETAILS:
------	-------	----------

22A City Tower
Piccadilly Plaza
New York St
Manchester
M1 4BT

Jon Matthews Architects

PROJECT:
Back Turner Street
Manchester

TITLE:
Block B Timber Window
Detail

SCALE:	ORIGIN DATE:	DRAWN:	CHECKED:
1:5 @ A3	06.02.22	RM	RS

STATUS:
Stage 5

PROJECT	DRAWING NO:
05593	_B2_08_5020

REV:
-