



EXISTING OUTDOOR AREA


KEY



TYPE A
18 No. TAVOLI CONTRACT
CHAIR TAVCHA1 -
Width 530mm

TYPE B
5 No. 900mm x 900mm
Acascia OUTDOOR SQUARE
TABLE - Height 730mm

TYPE A & B
Outdoor cafe table
and chair sets

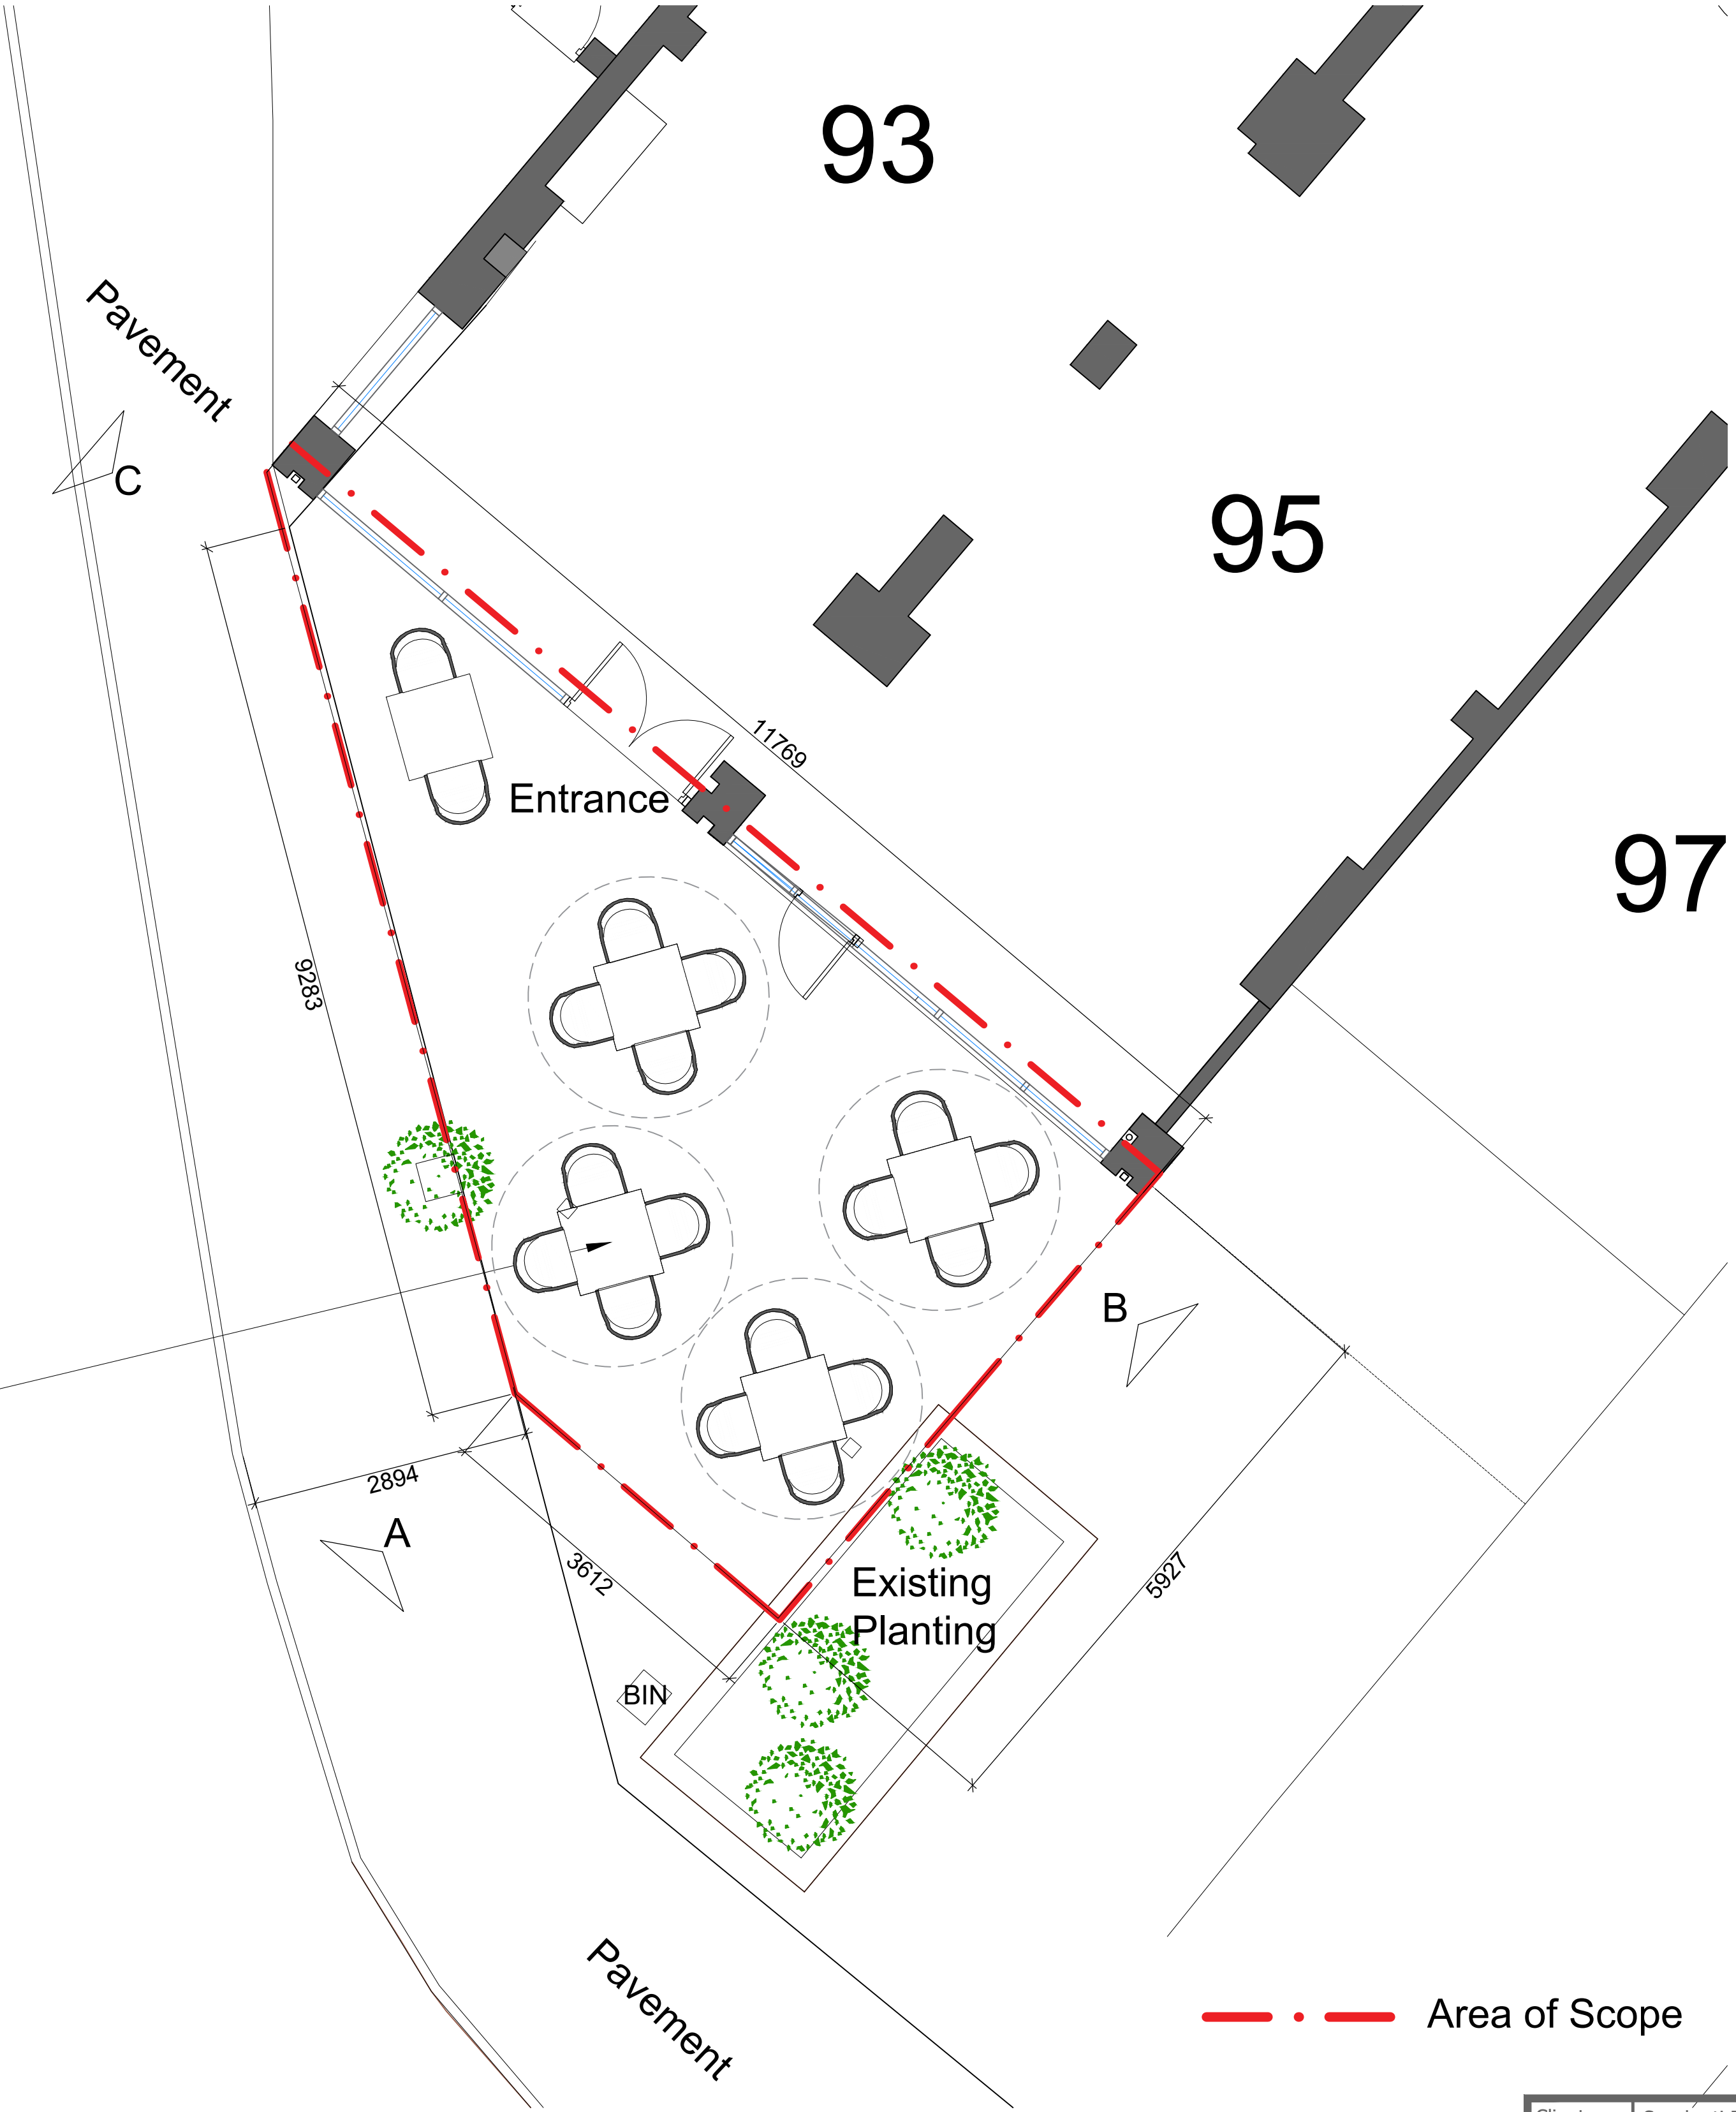

Be Inspired Design

Do Not Scale
This drawing is the property of Be Inspired Interiors Ltd & must not be copied with out permission

Revision:	Description:	By:	Date:
A	Elevation markers added	MLC	14.02.2022

Client:	Sanskriti Restaurant		
Project:	93-95 Mauldeth Road, Manchester, M14 6SR		
Drawing Title:	Existing Outdoor Plan		
Scale:	1:50@ A1	Date:	04.03.2021
Dwg No:	AL01	Rev:	A
Dwg Status:	FOR APPROVAL		

Be Inspired Design - The Studio - 13 Grove View - York
T 01904 655 884 www.beinspired-design.co.uk

Be Inspired Design

Be Inspired Design is a Trading name for Be Inspired Interiors Ltd