


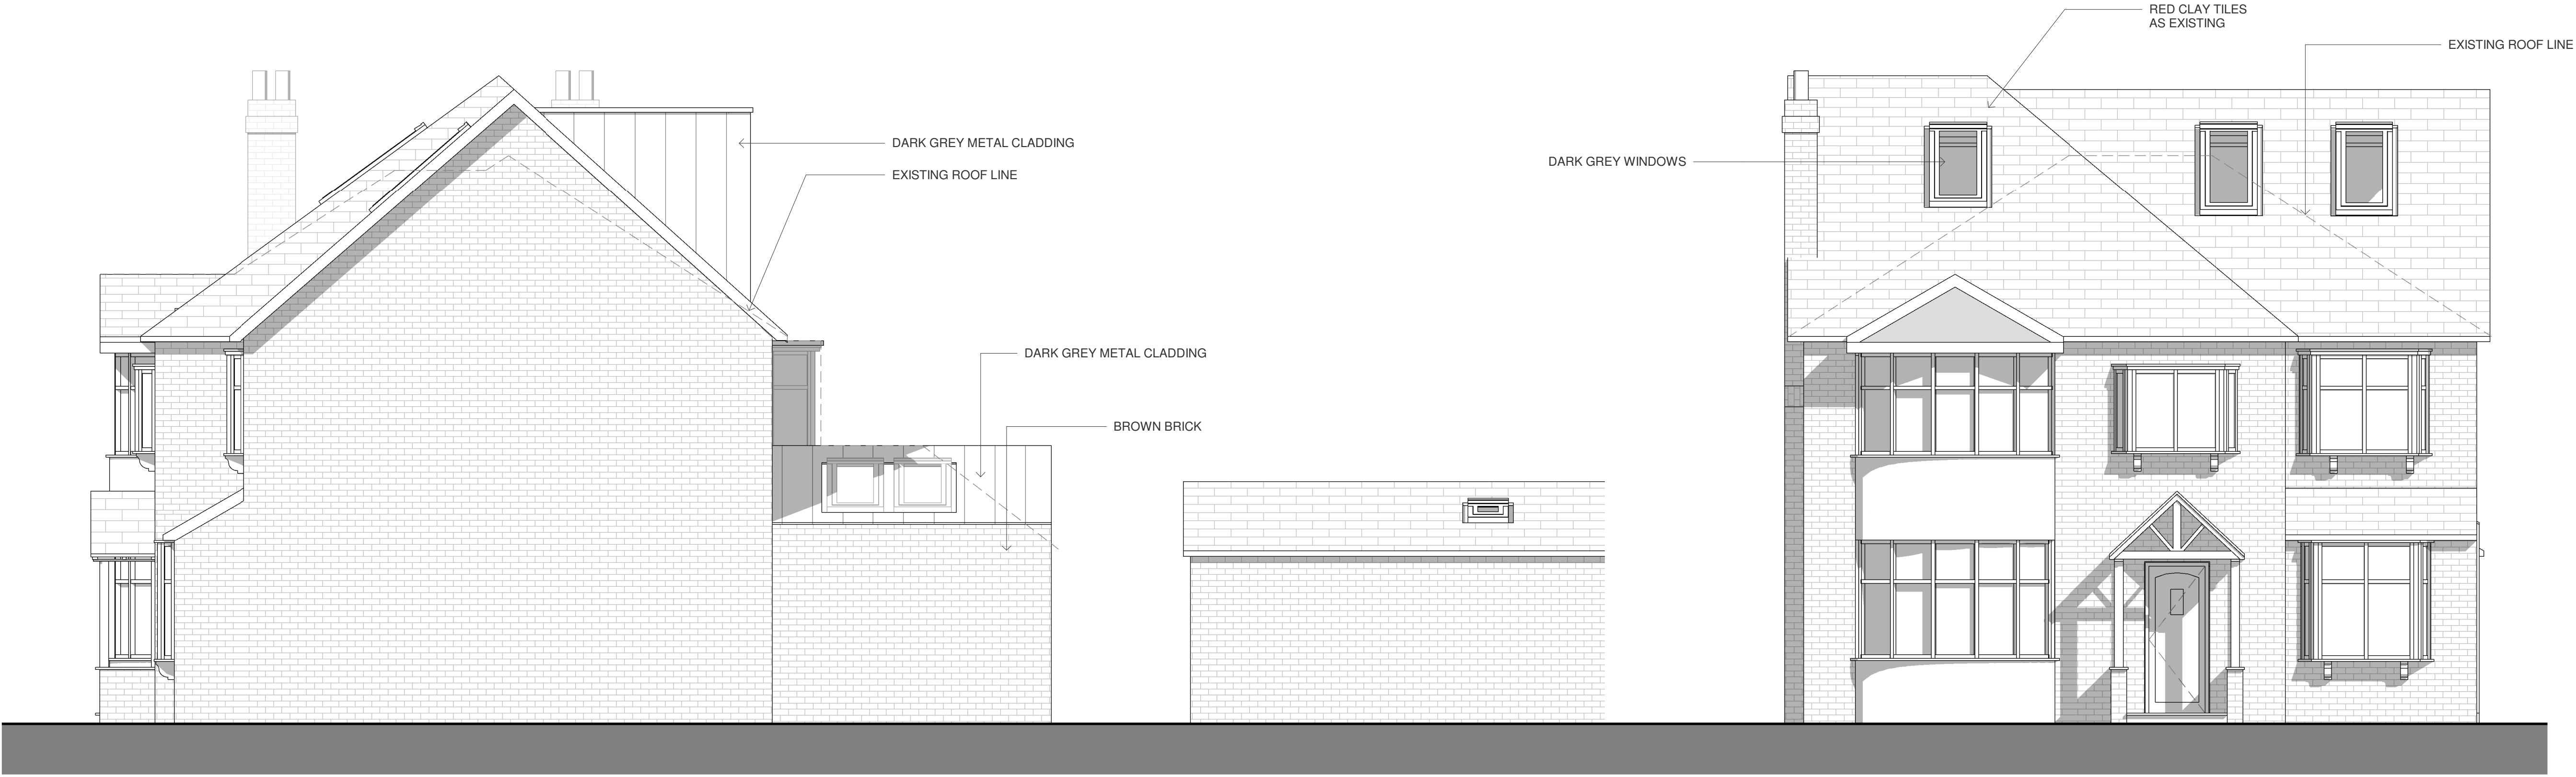


PROPOSED ELEVATIONS - North-East
1 : 50


PROPOSED ELEVATIONS - South-East
1 : 50



PROPOSED ELEVATIONS - South-West
1 : 50

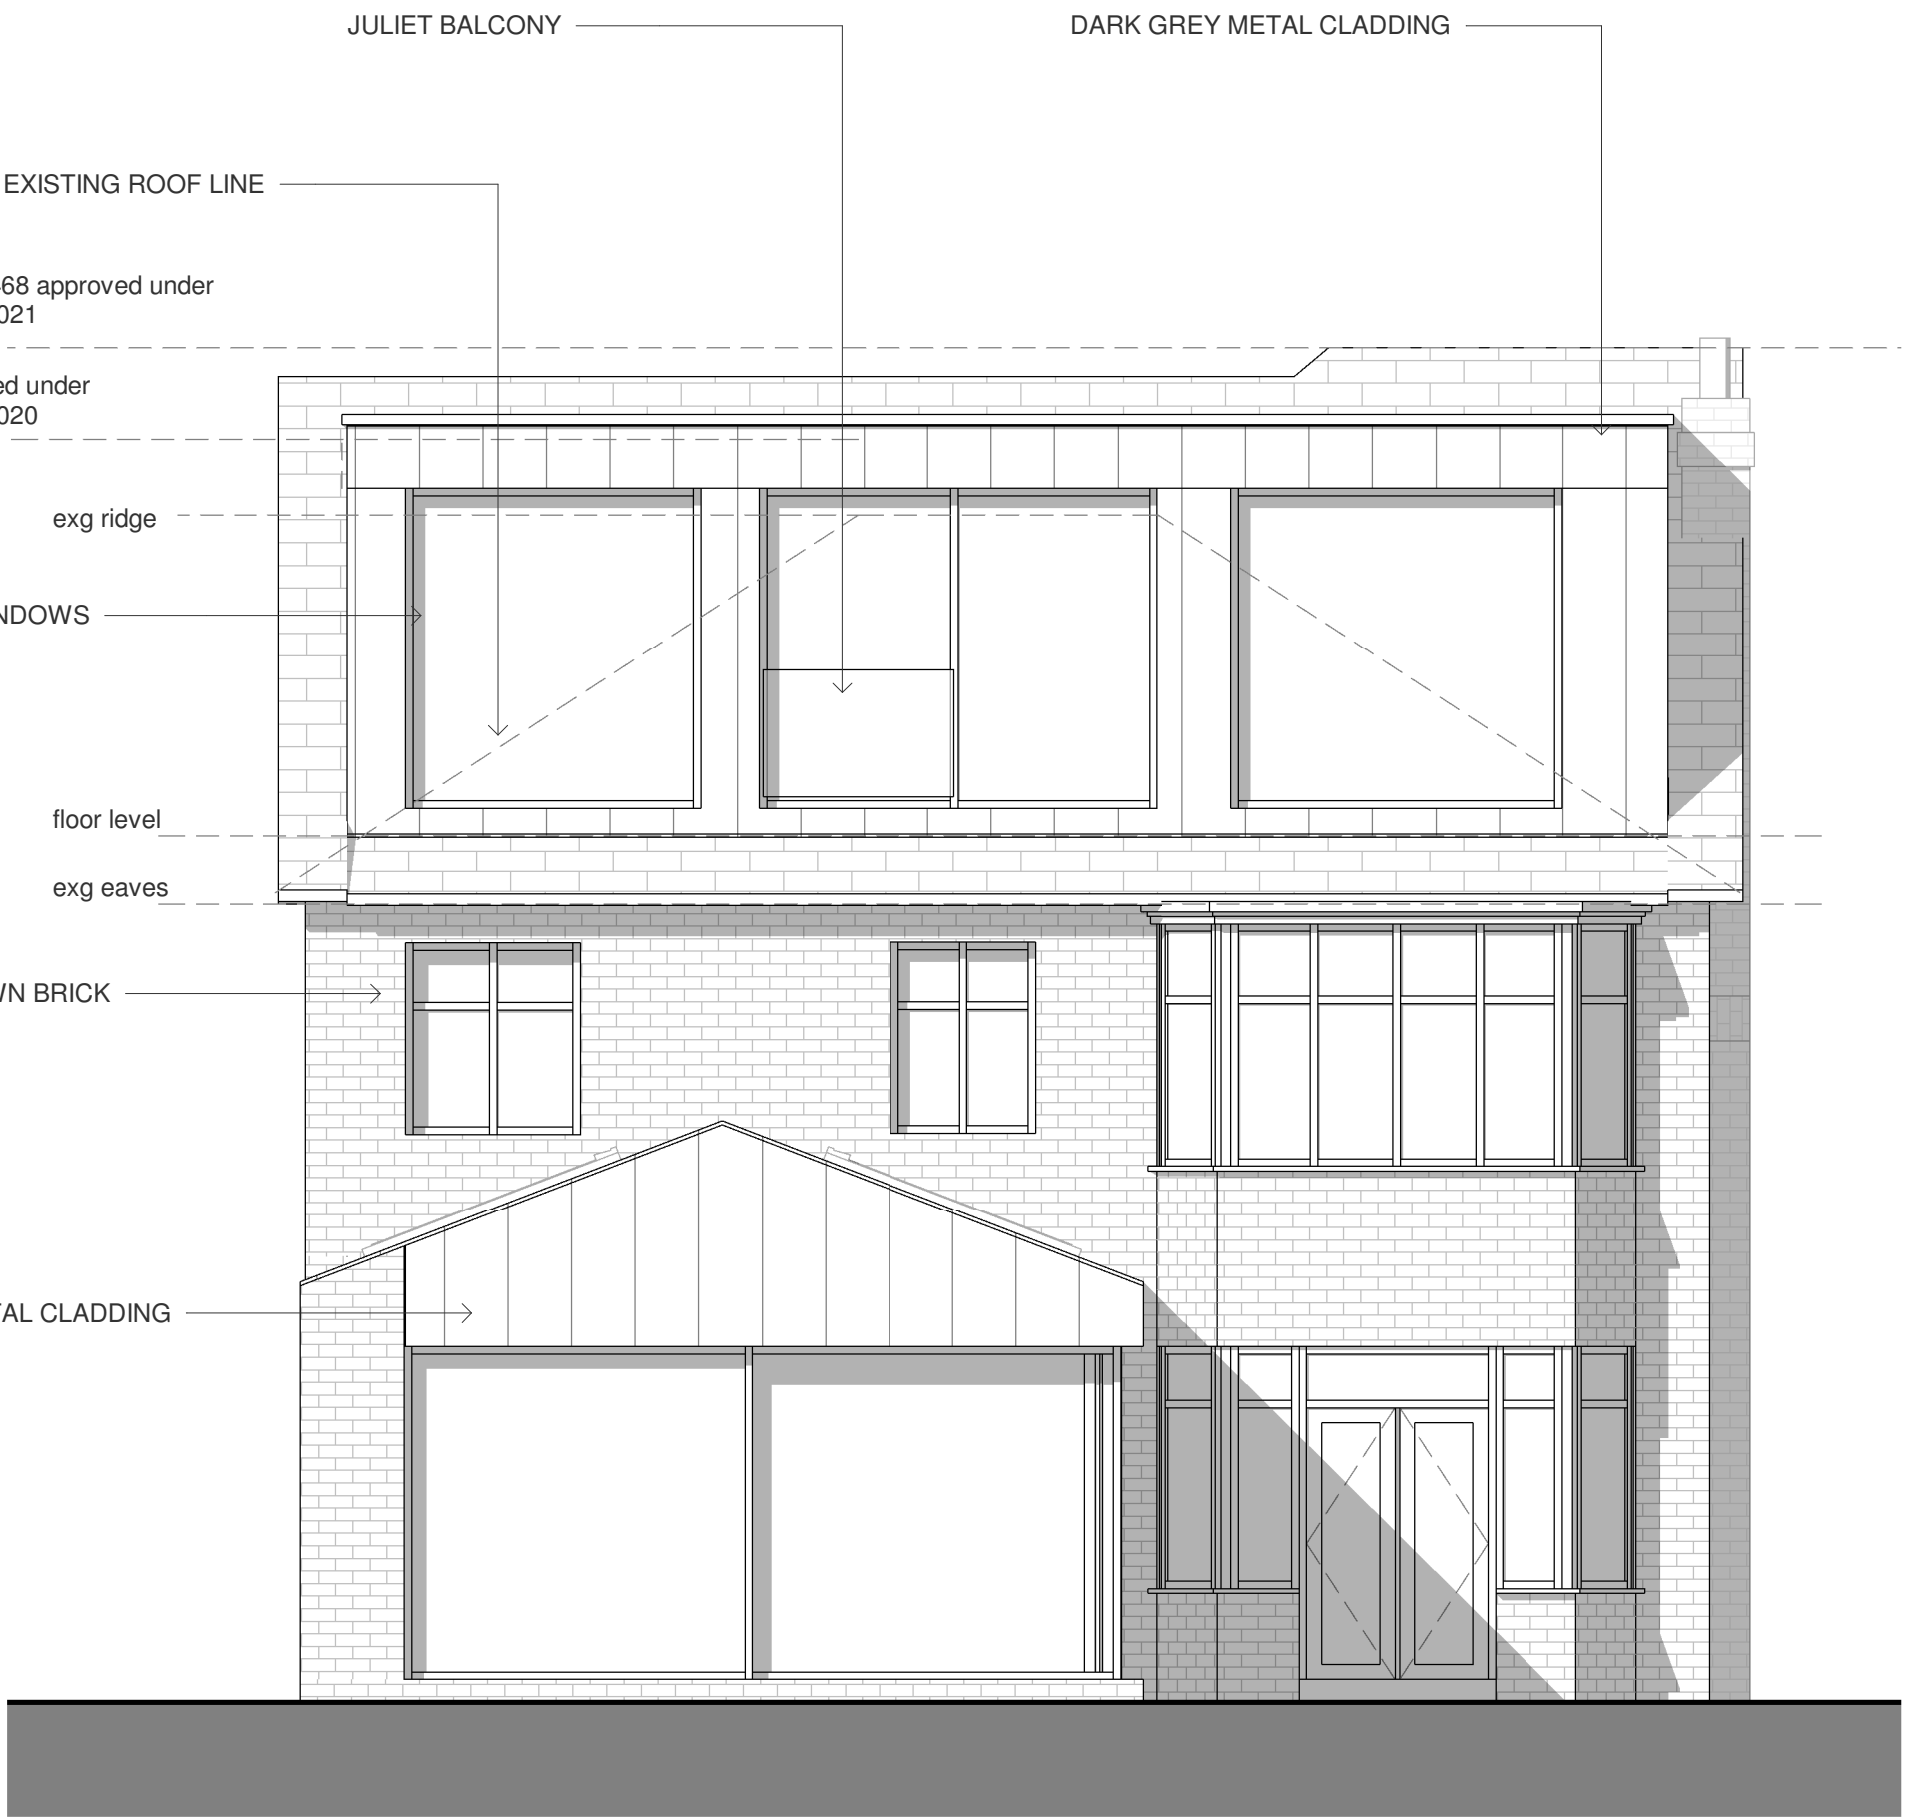

PROPOSED ELEVATIONS - North-West
1 : 50

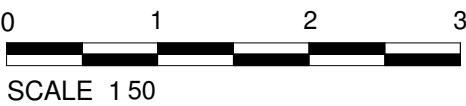

Location Plan

North Point

The contractor must verify all dimensions on site before commencing any work or fabrication drawings. If this drawing exceeds the quantities taken in any way GTA North are to be informed before the work is initiated. Only figured dimensions are to be taken from this drawing. Do not scale off this drawing. Drawings are based on Ordnance Survey and / or existing record drawings - design and drawing content is subject to detailed Site Survey, Structural Survey, Site Investigations, Planning and Statutory Requirements and Approvals. Authorised reproduction from Ordnance Survey Map with permission of the Controller of Her Majesty's Stationery Office. Crown Copyright reserved. GTA North Limited Copyright. Guy Taylor Associates

Is a trading name of GTA North Limited.

Drawing Notes:

Rev	Description	Revised	Issue
P1	PLANNING ISSUE	CR	07.12.20
P2	PLANNING ISSUE	CR	18.02.21
P3	PLANNING ISSUE	CR	10.03.22

Project
470 PARRS WOOD
ROAD, Manchester,
M20 5QQ

Drawing
PROPOSED ELEVATIONS

Scale	1 : 50@A1	Original Issue
Original Drawn	DK	Original Checked CJR

Drawing	Revision
20-0035-20-101	P3

Reason For
PLANNING