





SITE SECTION A-A

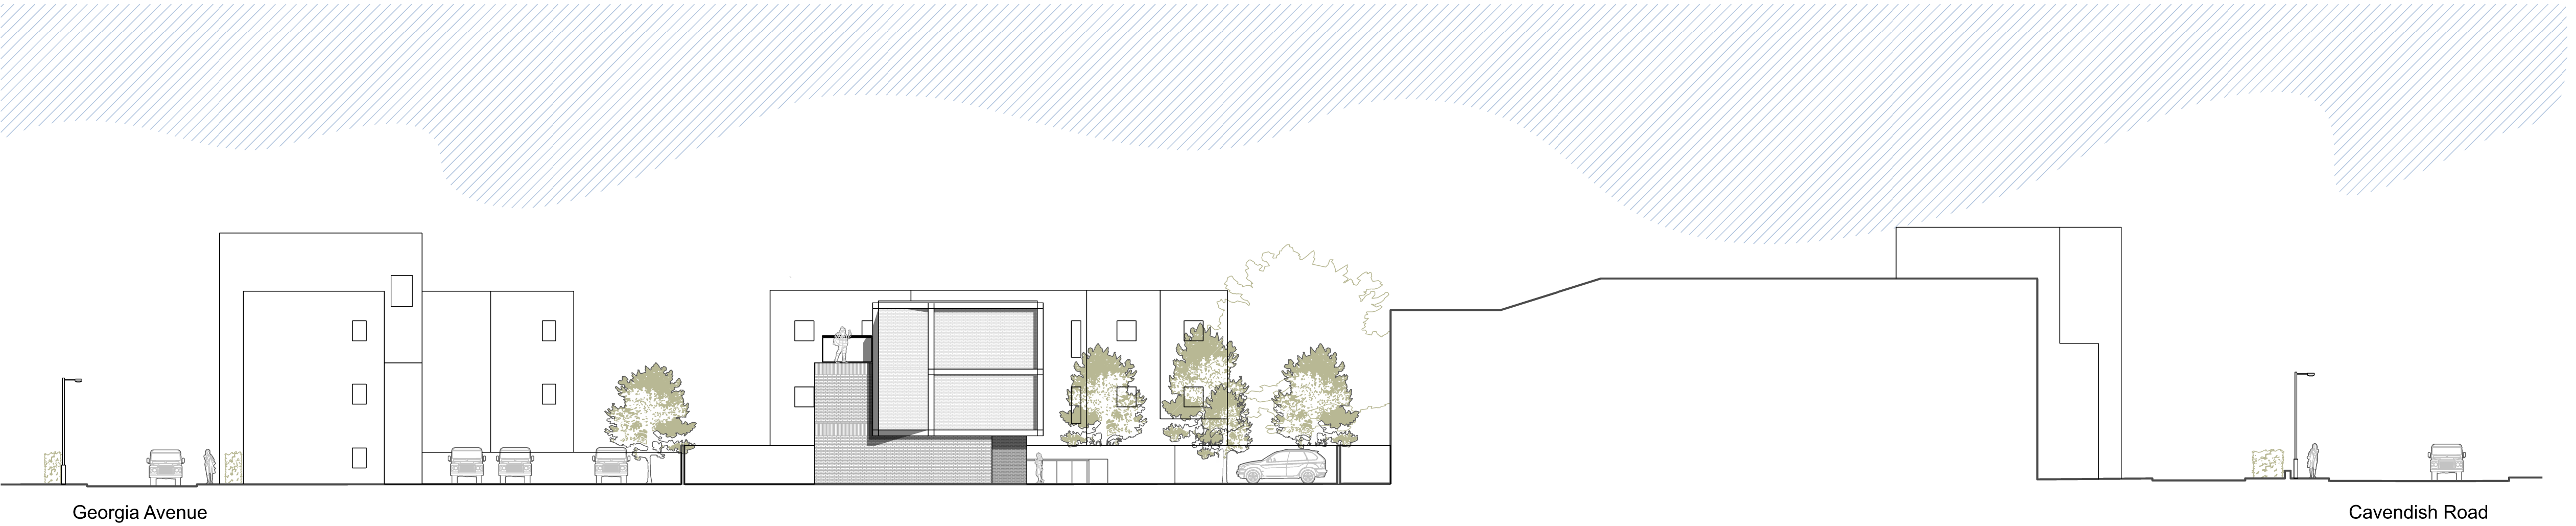

SITE SECTION B-B

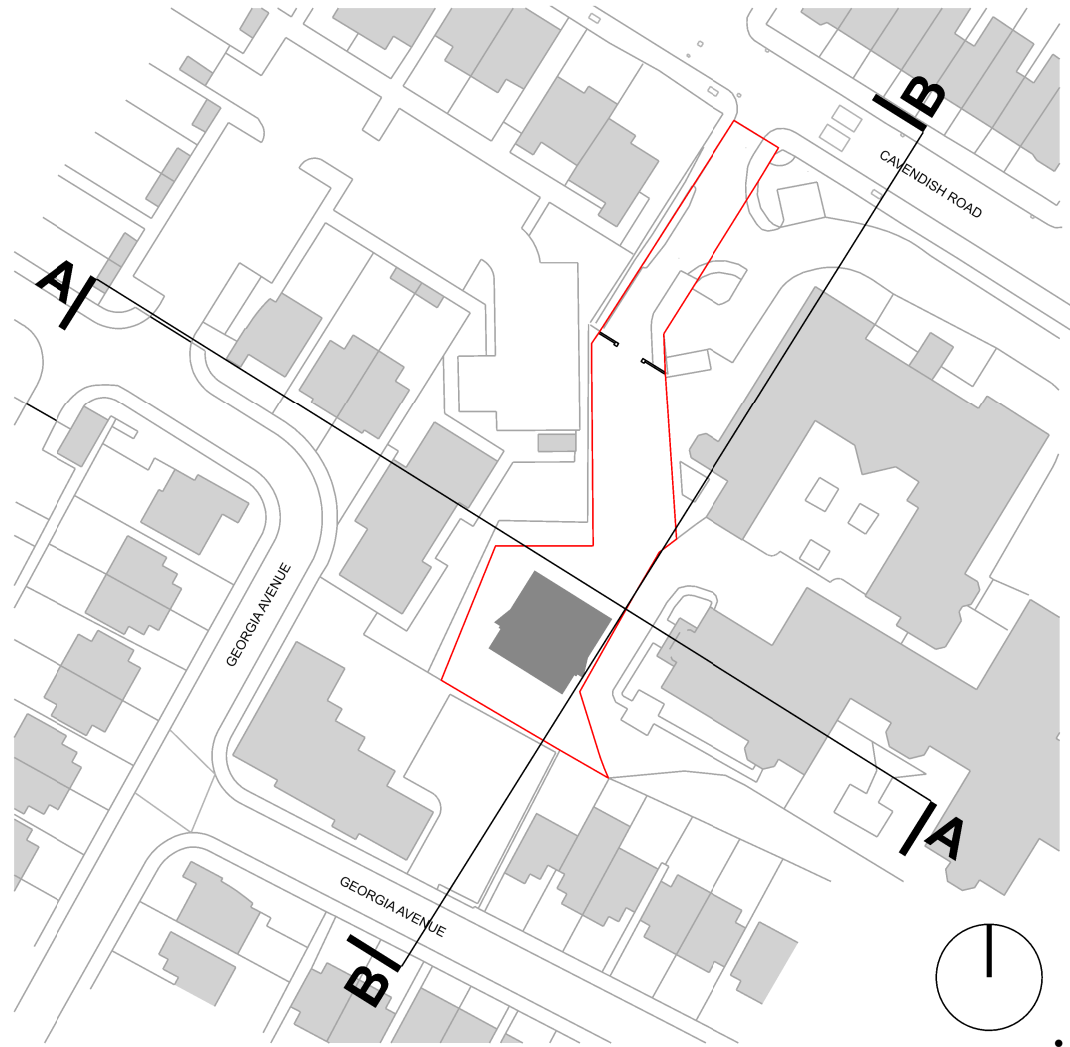

PROPOSED SITE SECTIONS

Notes:
All dimensions are in millimetres unless otherwise noted.
All dimensions to be checked on site before proceeding with work.
All omissions and discrepancies to be reported in writing to Project 3 Architects Ltd.
Areas indicated on this drawing are approximate and indicative only.
© Project 3 Architects Limited Registered in England & Wales Number 08021795.

Rev:	Date:	Description:	By:
P01	18/02/22	Planning	MS



PROJECT 3
architects

4 back grafton street
altrincham
cheshire
WA14 1DY

0161 233 0575
mail@project3architects.com
www.project3architects.com

Project:
Land at Cavendish Road,
West Didsbury

Title:
Proposed site sections

Status:
PLANNING

Drawing Number:
0682-P3A-ST-XX-DR-A-05101

Scale @ ISO A1:
1:200

Revision:
P01