



Scale Bars to be used as guidance only - refer to sheet size below

|        |    |      |      |      |      |      |      |      |      |
|--------|----|------|------|------|------|------|------|------|------|
| 1:100  | mm | 1000 | 2000 | 3000 | 4000 | 5000 | 6000 | 7000 | 8000 |
| 1:200  | mm | 1000 | 2000 | 3000 | 4000 | 5000 | 6000 | 7000 | 8000 |
| 1:500  | M  | 15   | 30   | 45   | 60   | 75   | 90   | 105  | 120  |
| 1:1250 | M  | 10   | 20   | 30   | 40   | 50   | 60   | 70   | 80   |


Notes:  
Drawings are based on survey data and may not accurately represent what is physically present.  
Do not scale from this drawing. All dimensions are to be verified on site before proceeding with the work.  
All dimensions are in millimeters unless noted otherwise.  
Purcell shall be notified in writing of any discrepancies.

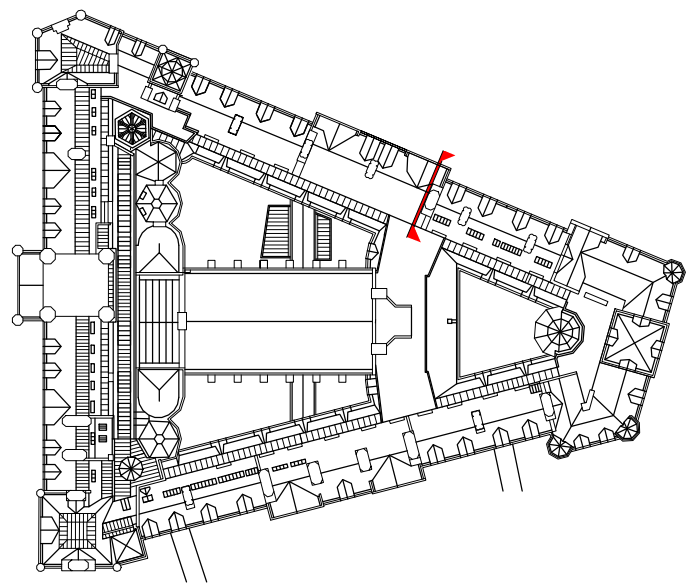

Key plan\_Section BI

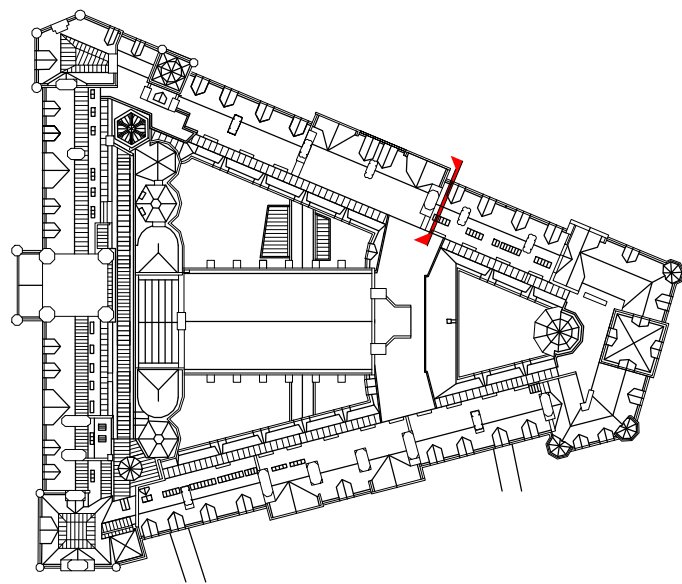


Key plan\_Section BJ

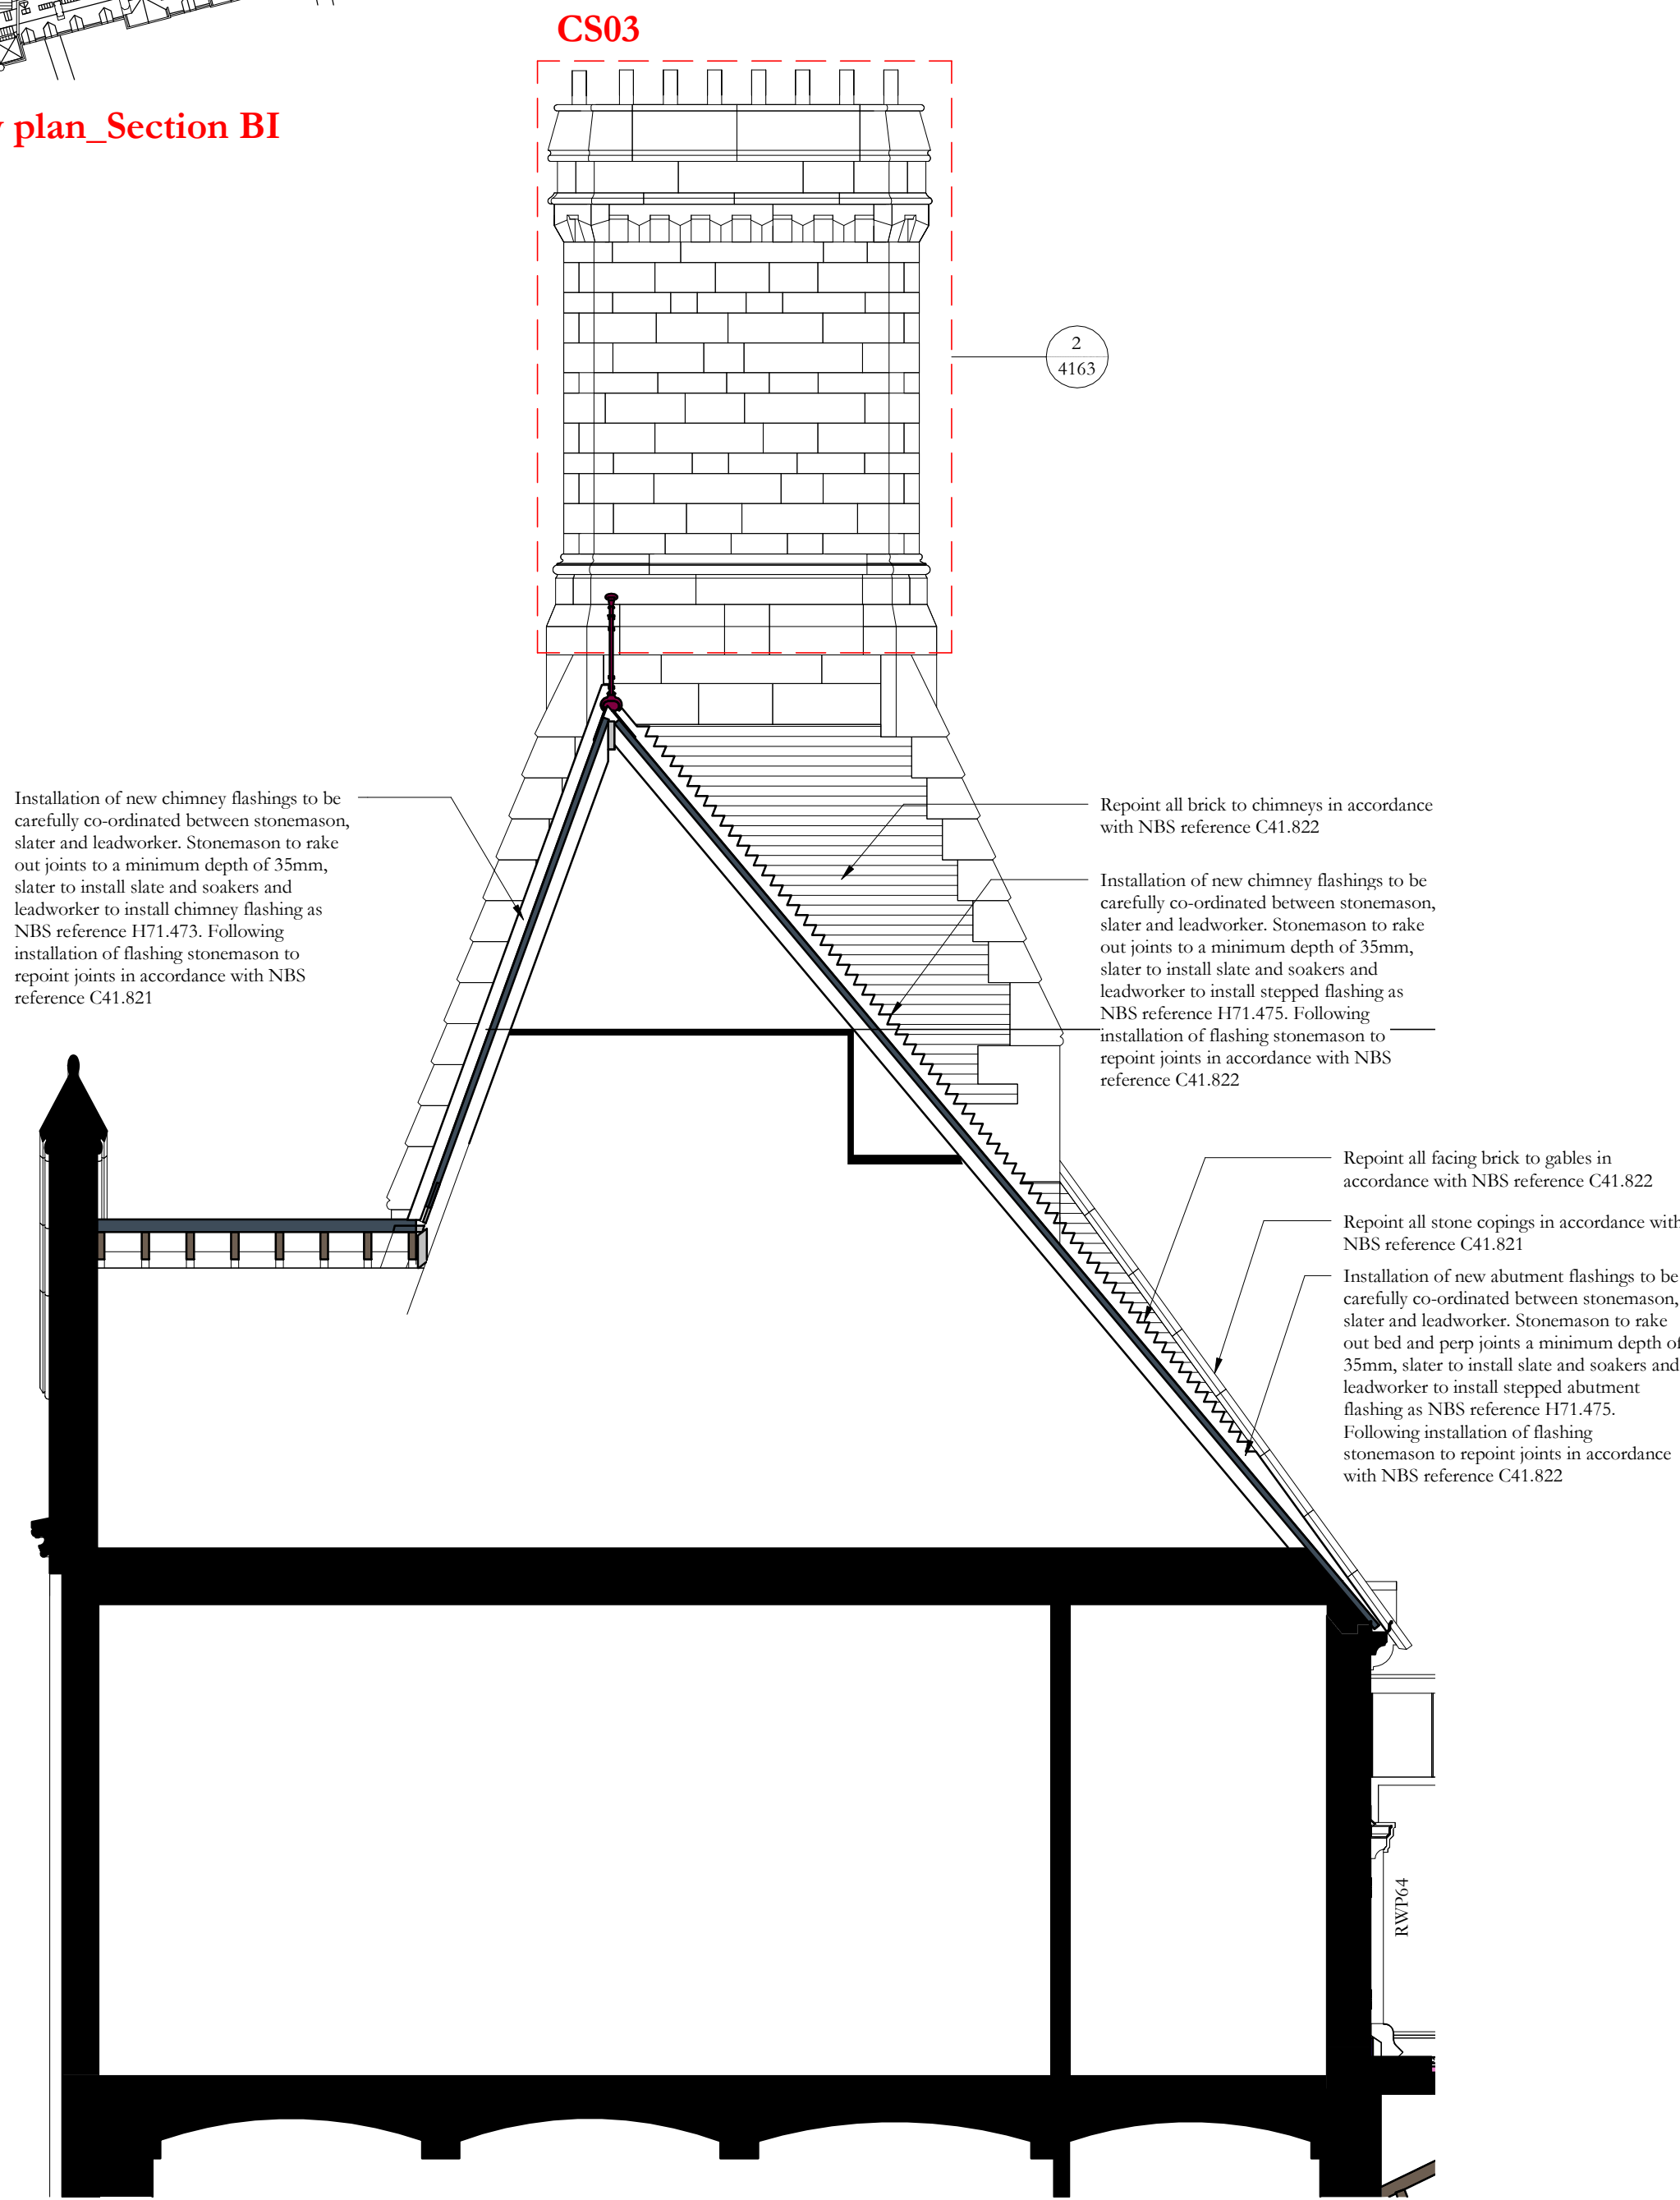

Section BI

1 : 50

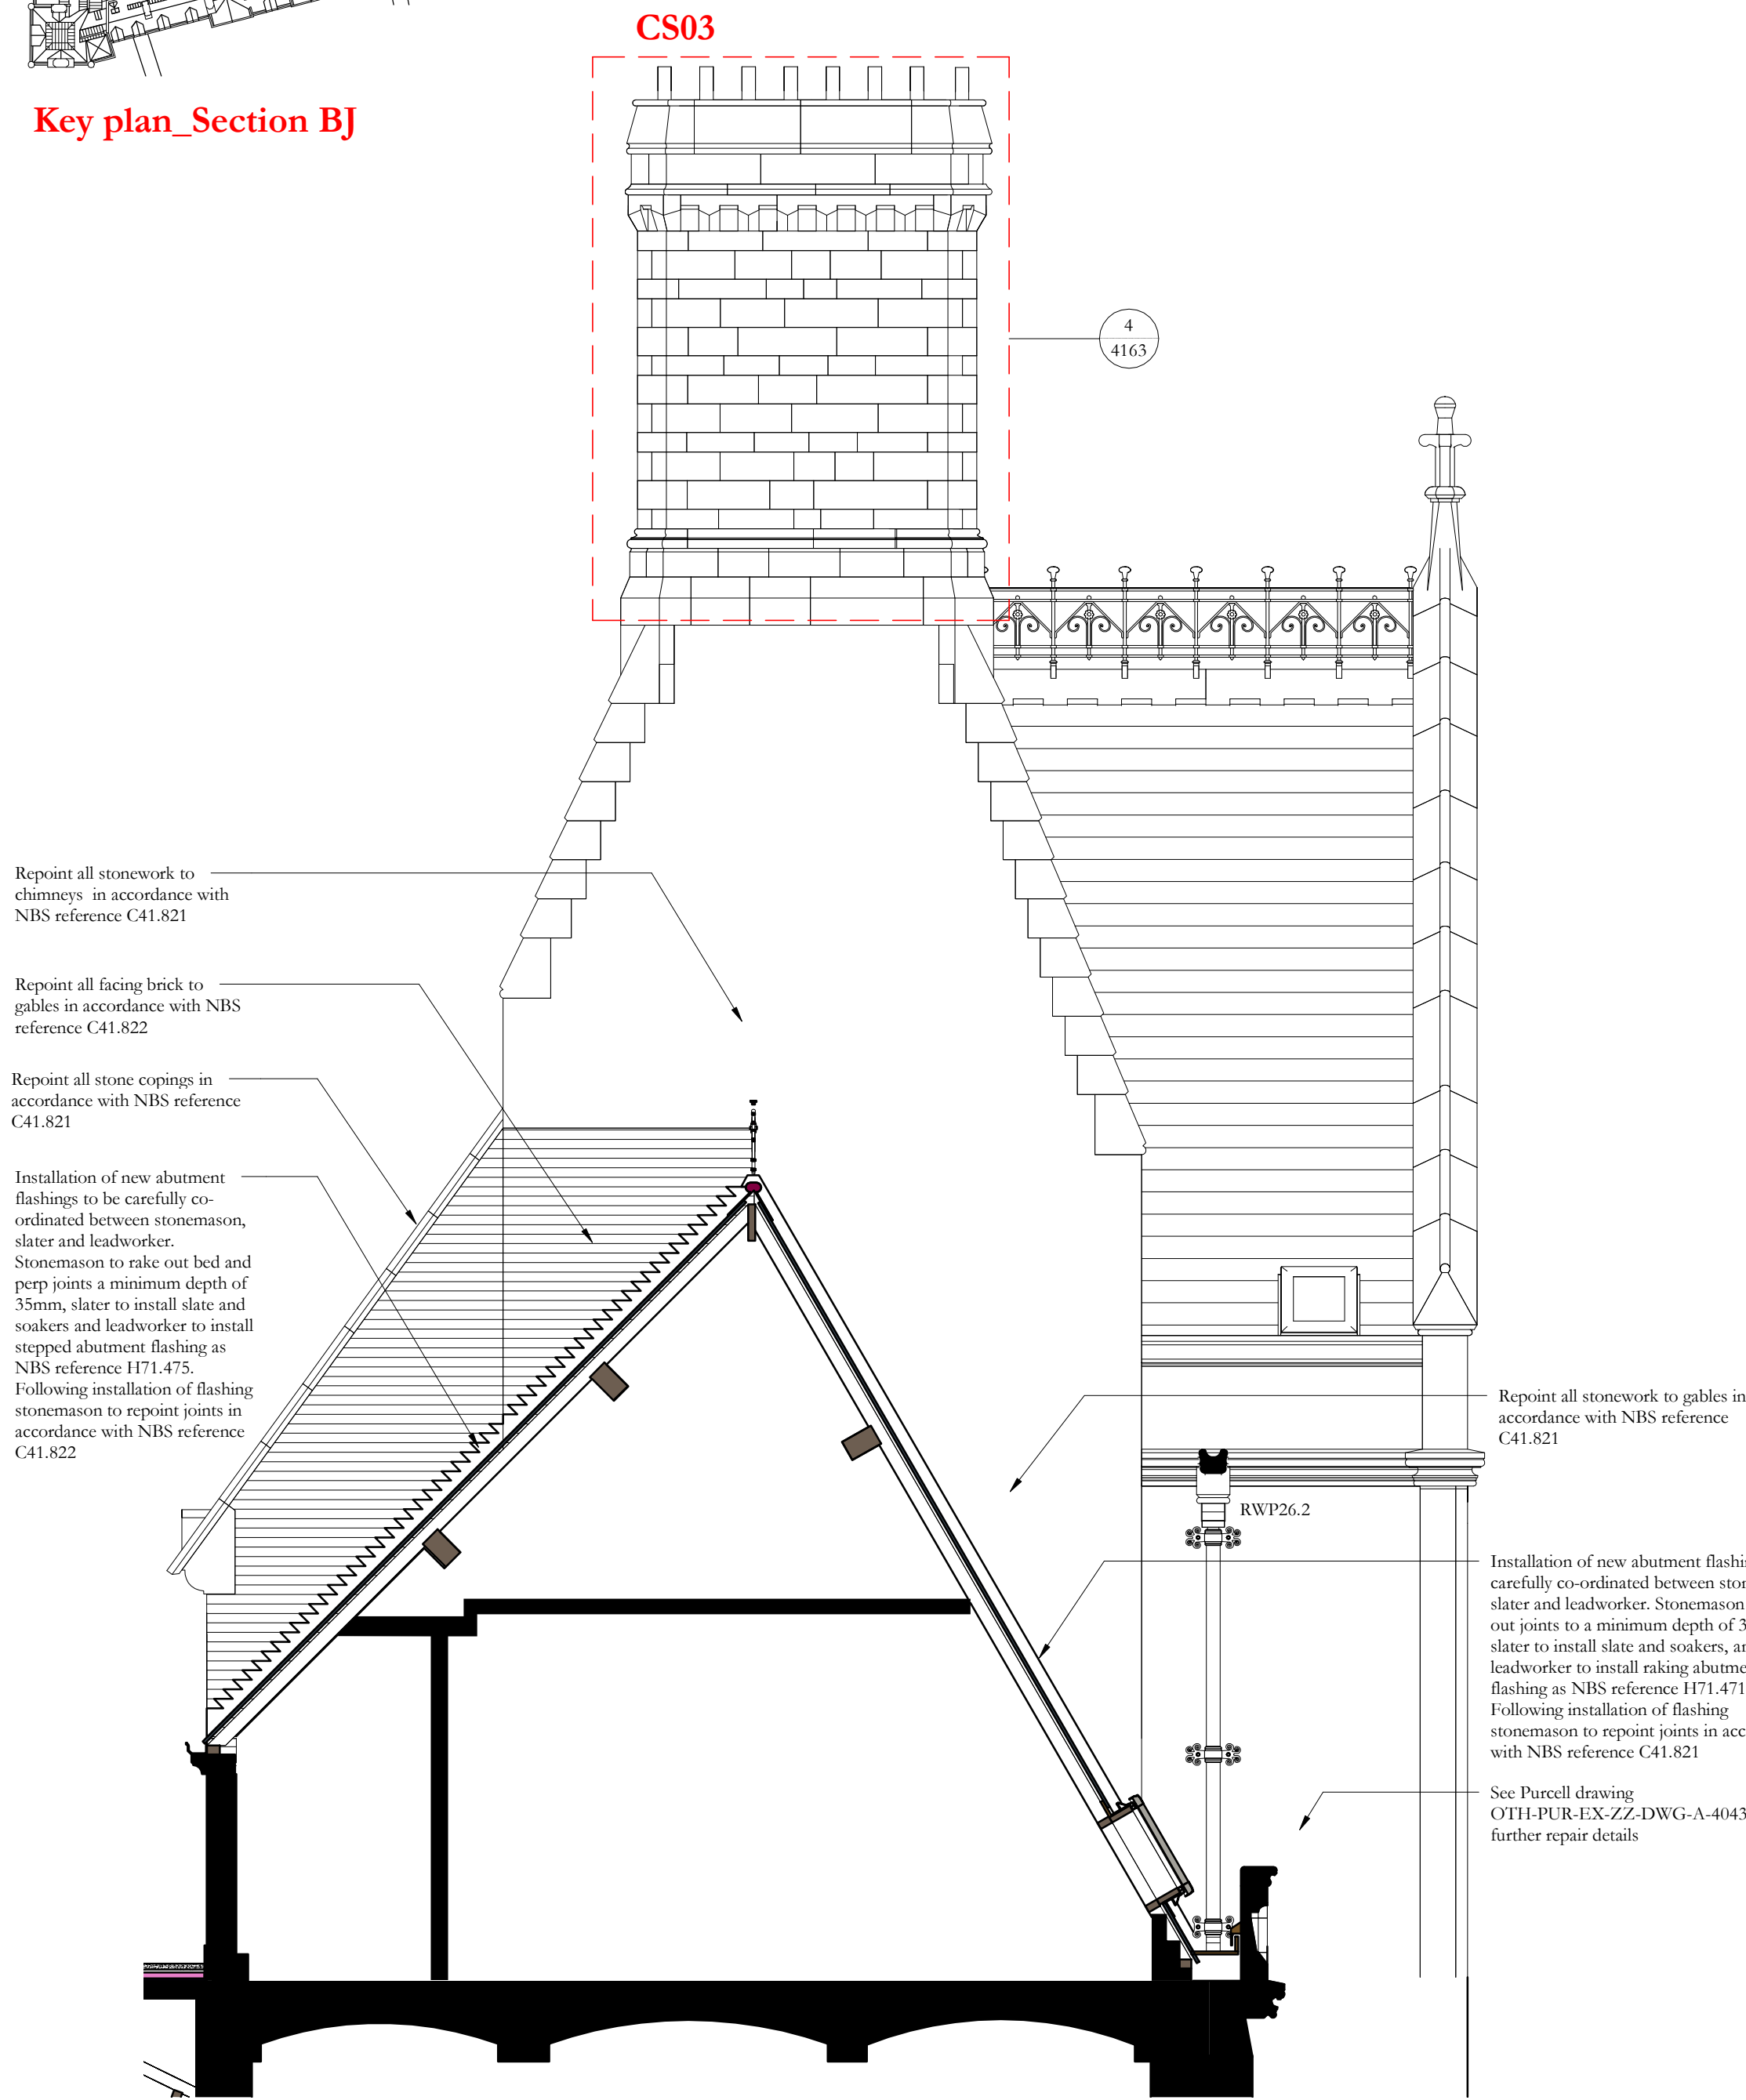


Section BJ

1 : 50

|                                                                                      |            |          |       |                                               |
|--------------------------------------------------------------------------------------|------------|----------|-------|-----------------------------------------------|
| <b>Revision 02:</b><br>RWP 64 reference added<br>RWP26 reference updated to RWP 26.2 |            |          |       |                                               |
| <b>Revision 01:</b> Re-issued for construction no change                             |            |          |       |                                               |
| 02                                                                                   | 12/04/2021 | GR       | TK    | See note in revision cloud                    |
| 01                                                                                   | 07/05/2020 | GR       | TK    | Re-issued for construction, see note in cloud |
| -                                                                                    | 15/01/2020 | GR       | TK    | First Issue                                   |
| ISSUE                                                                                | DATE       | APPROVED | DRAWN | DESCRIPTION                                   |



OUR  
TOWN  
HALL  
PROJECT

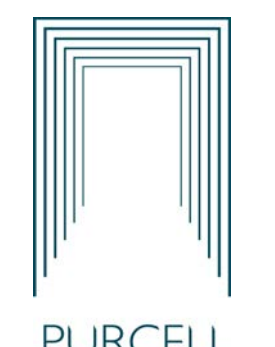

Project Office, Town Hall, MANCHESTER M60 2L1  
+44 (0) 7970 097 432  
www.purcelluk.com

|                |                                            |
|----------------|--------------------------------------------|
| PROJECT STATUS | Riba Stage 5                               |
| CLIENT         | Manchester City Council                    |
| PROJECT        | Our Town Hall                              |
| DRAWING TITLE  | General Arrangement Roof Section BI and BJ |
| SIZE & SCALE   | A1:As indicated                            |
| DRAWING STATUS | S4 Construction                            |

|                             |        |
|-----------------------------|--------|
| JOB NUMBER                  | 236959 |
| DRAWING NO.                 | REV    |
| OTH-PUR-TH-RF-DWG-A-4387 02 |        |