


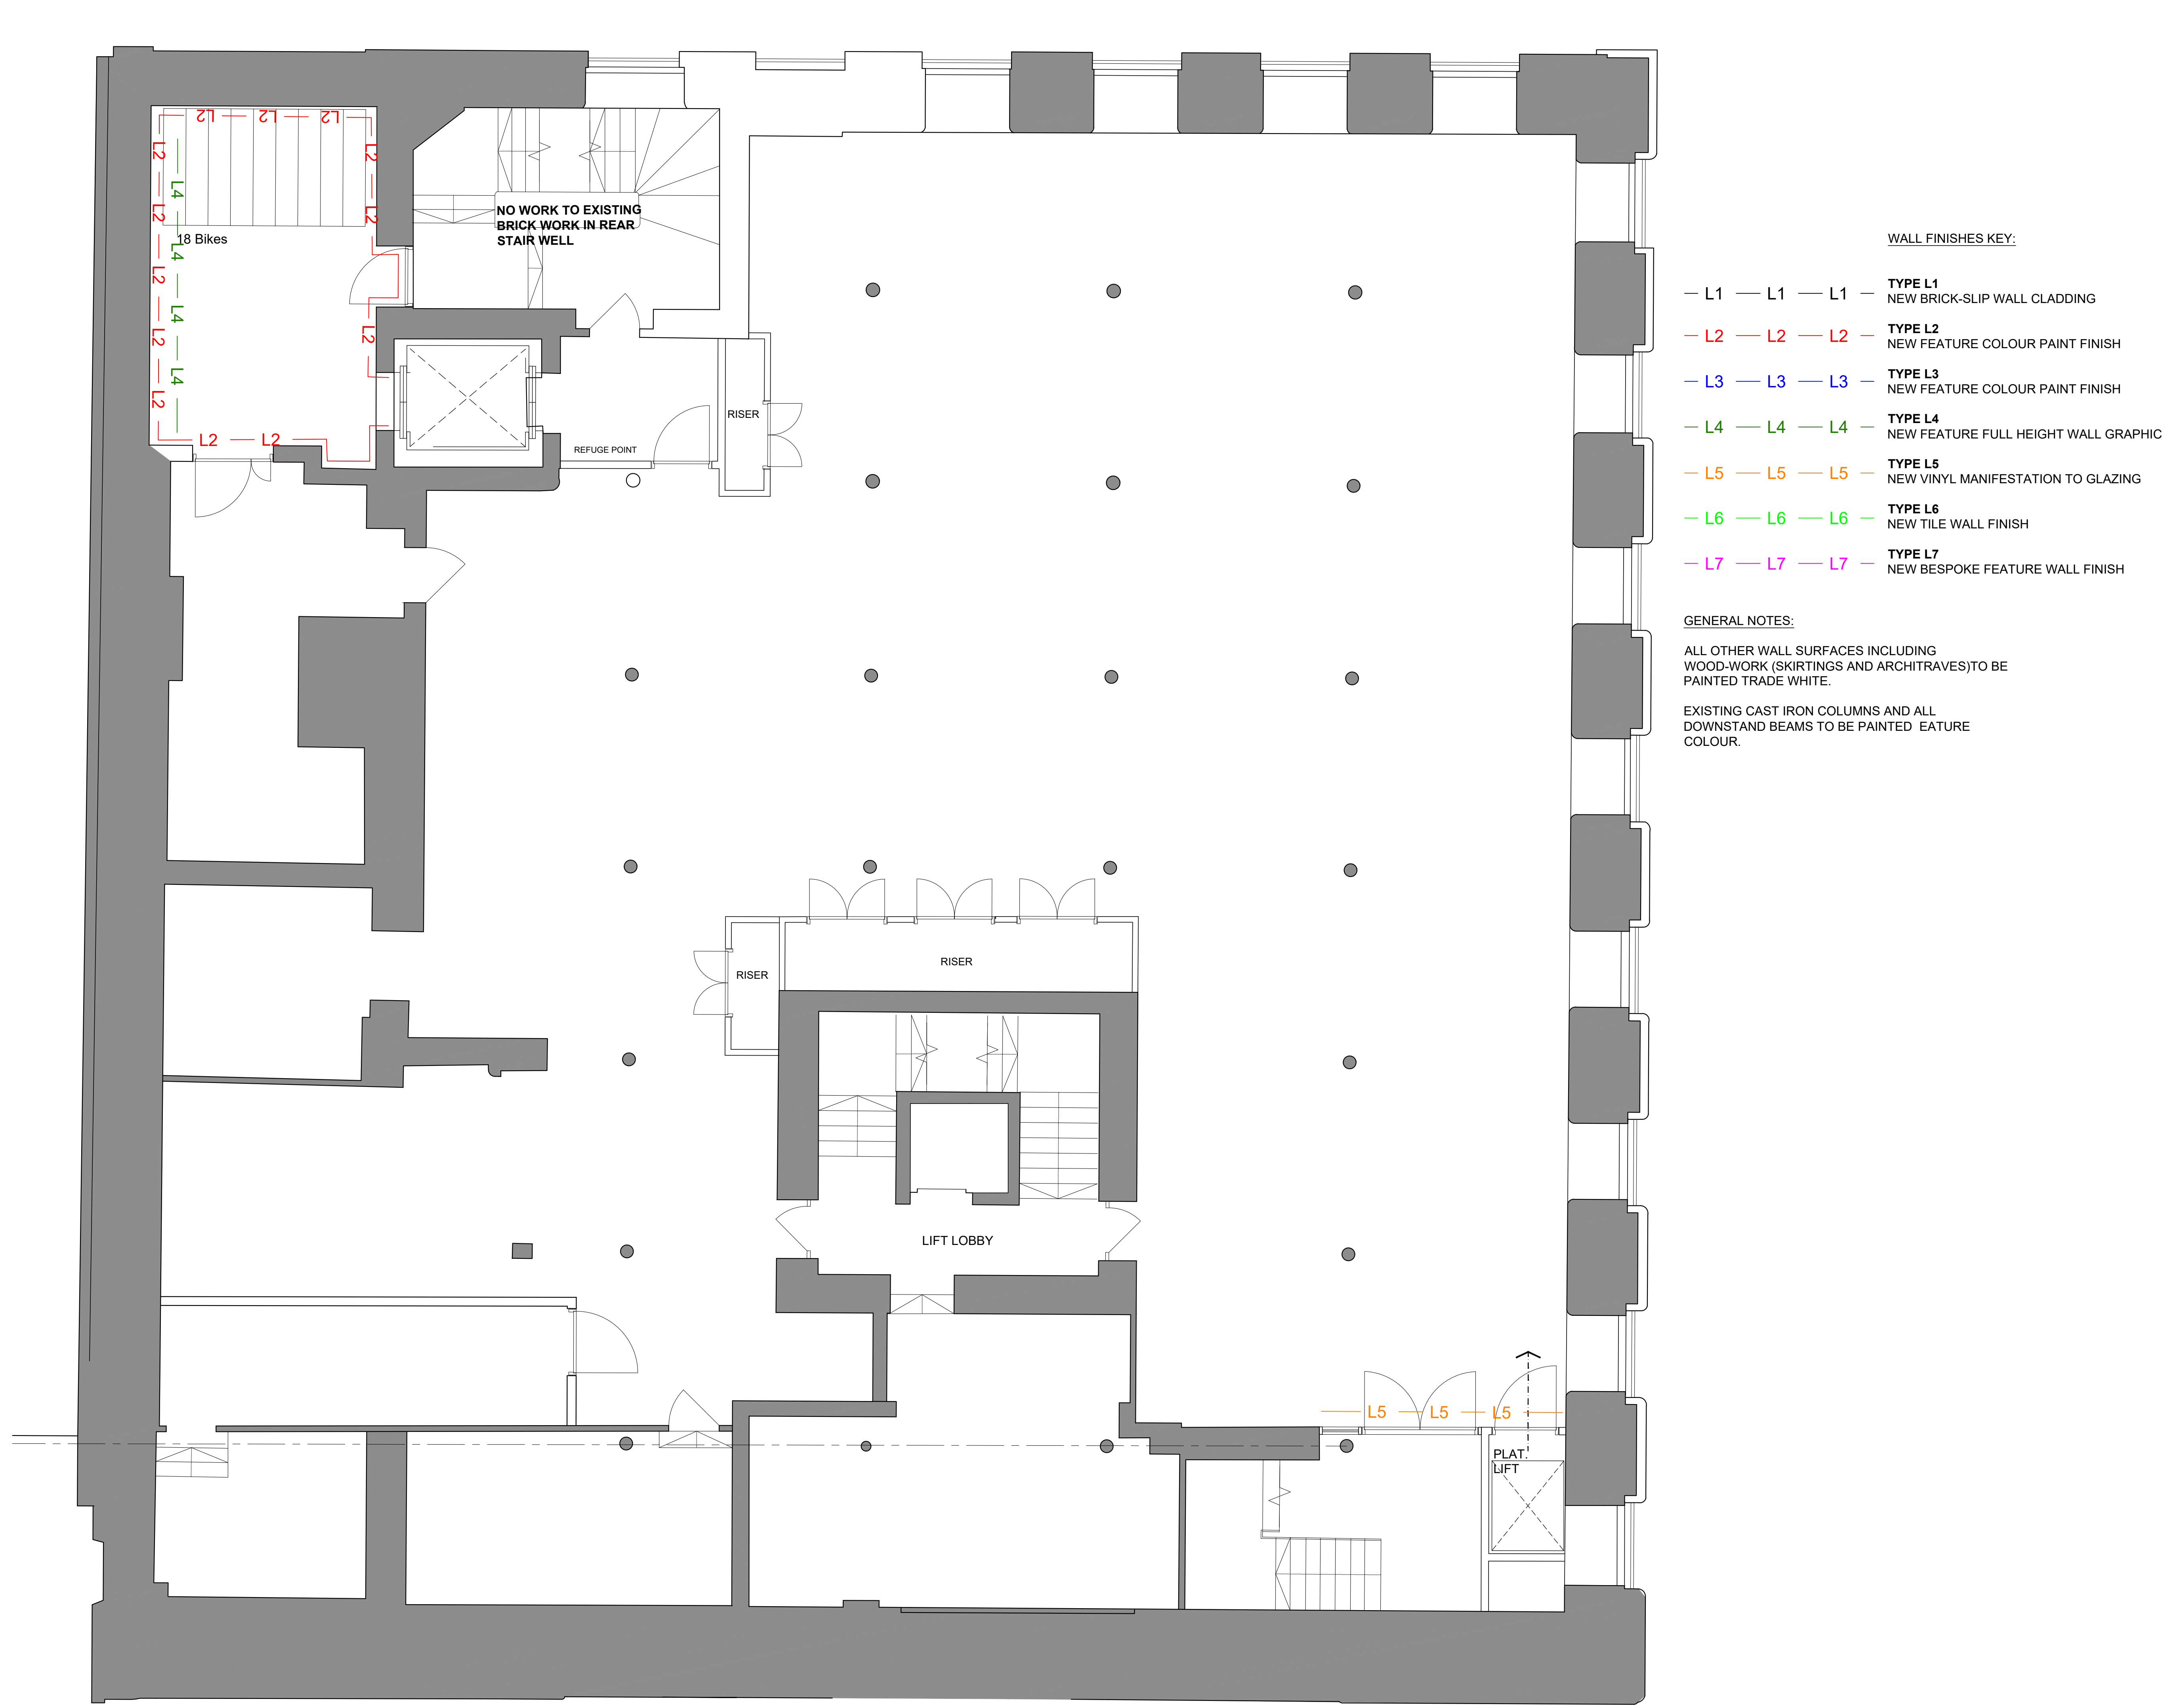

WALL FINISHES KEY:

- L1 —

— L1 —

— L1 —

TYPE L1
NEW BRICK-SLIP WALL CLADDING
- L2 —

— L2 —

— L2 —

TYPE L2
NEW FEATURE COLOUR PAINT FINISH
- L3 —

— L3 —

— L3 —

TYPE L3
NEW FEATURE COLOUR PAINT FINISH
- L4 —

— L4 —

— L4 —

TYPE L4
NEW FEATURE FULL HEIGHT WALL GRAPHIC
- L5 —

— L5 —

— L5 —

TYPE L5
NEW VINYL MANIFESTATION TO GLAZING
- L6 —

— L6 —

— L6 —

TYPE L6
NEW TILE WALL FINISH
- L7 —

— L7 —

— L7 —



TYPE L7
NEW BESPOKE FEATURE WALL FINISH

GENERAL NOTES:

ALL OTHER WALL SURFACES INCLUDING WOOD-WORK (SKIRTINGS AND ARCHITRAVES) TO BE PAINTED TRADE WHITE.

EXISTING CAST IRON COLUMNS AND ALL DOWNSTAND BEAMS TO BE PAINTED EATURE COLOUR.

notes

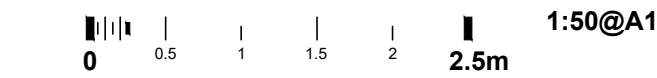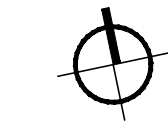

rev.	date	details	by
A	18.02.22	Issued for Information.	AW

MLA

MICHAEL LAIRD ARCHITECTS

5 Forres Street, Edinburgh EH3 6DE
T 0131 226 6991 F 0131 226 2771
mail@michaellaird.co.uk

Freetrade Exchange Refurbishment
Clearbell
27 Peter Street, Manchester, M2 5GB

drawing title
Proposed Wall Finishes
Lower Ground Floor

scale	date	drawn	format
1:50	Sept 2021	BC	a1

status
Information

drawing number	revision
CFM.AR(42)002	A