


|||||Commercial Interior Design Specialists|||||

52 PRINCESS STREET

L3 - STRIP-OUT

DESIGN INTENT

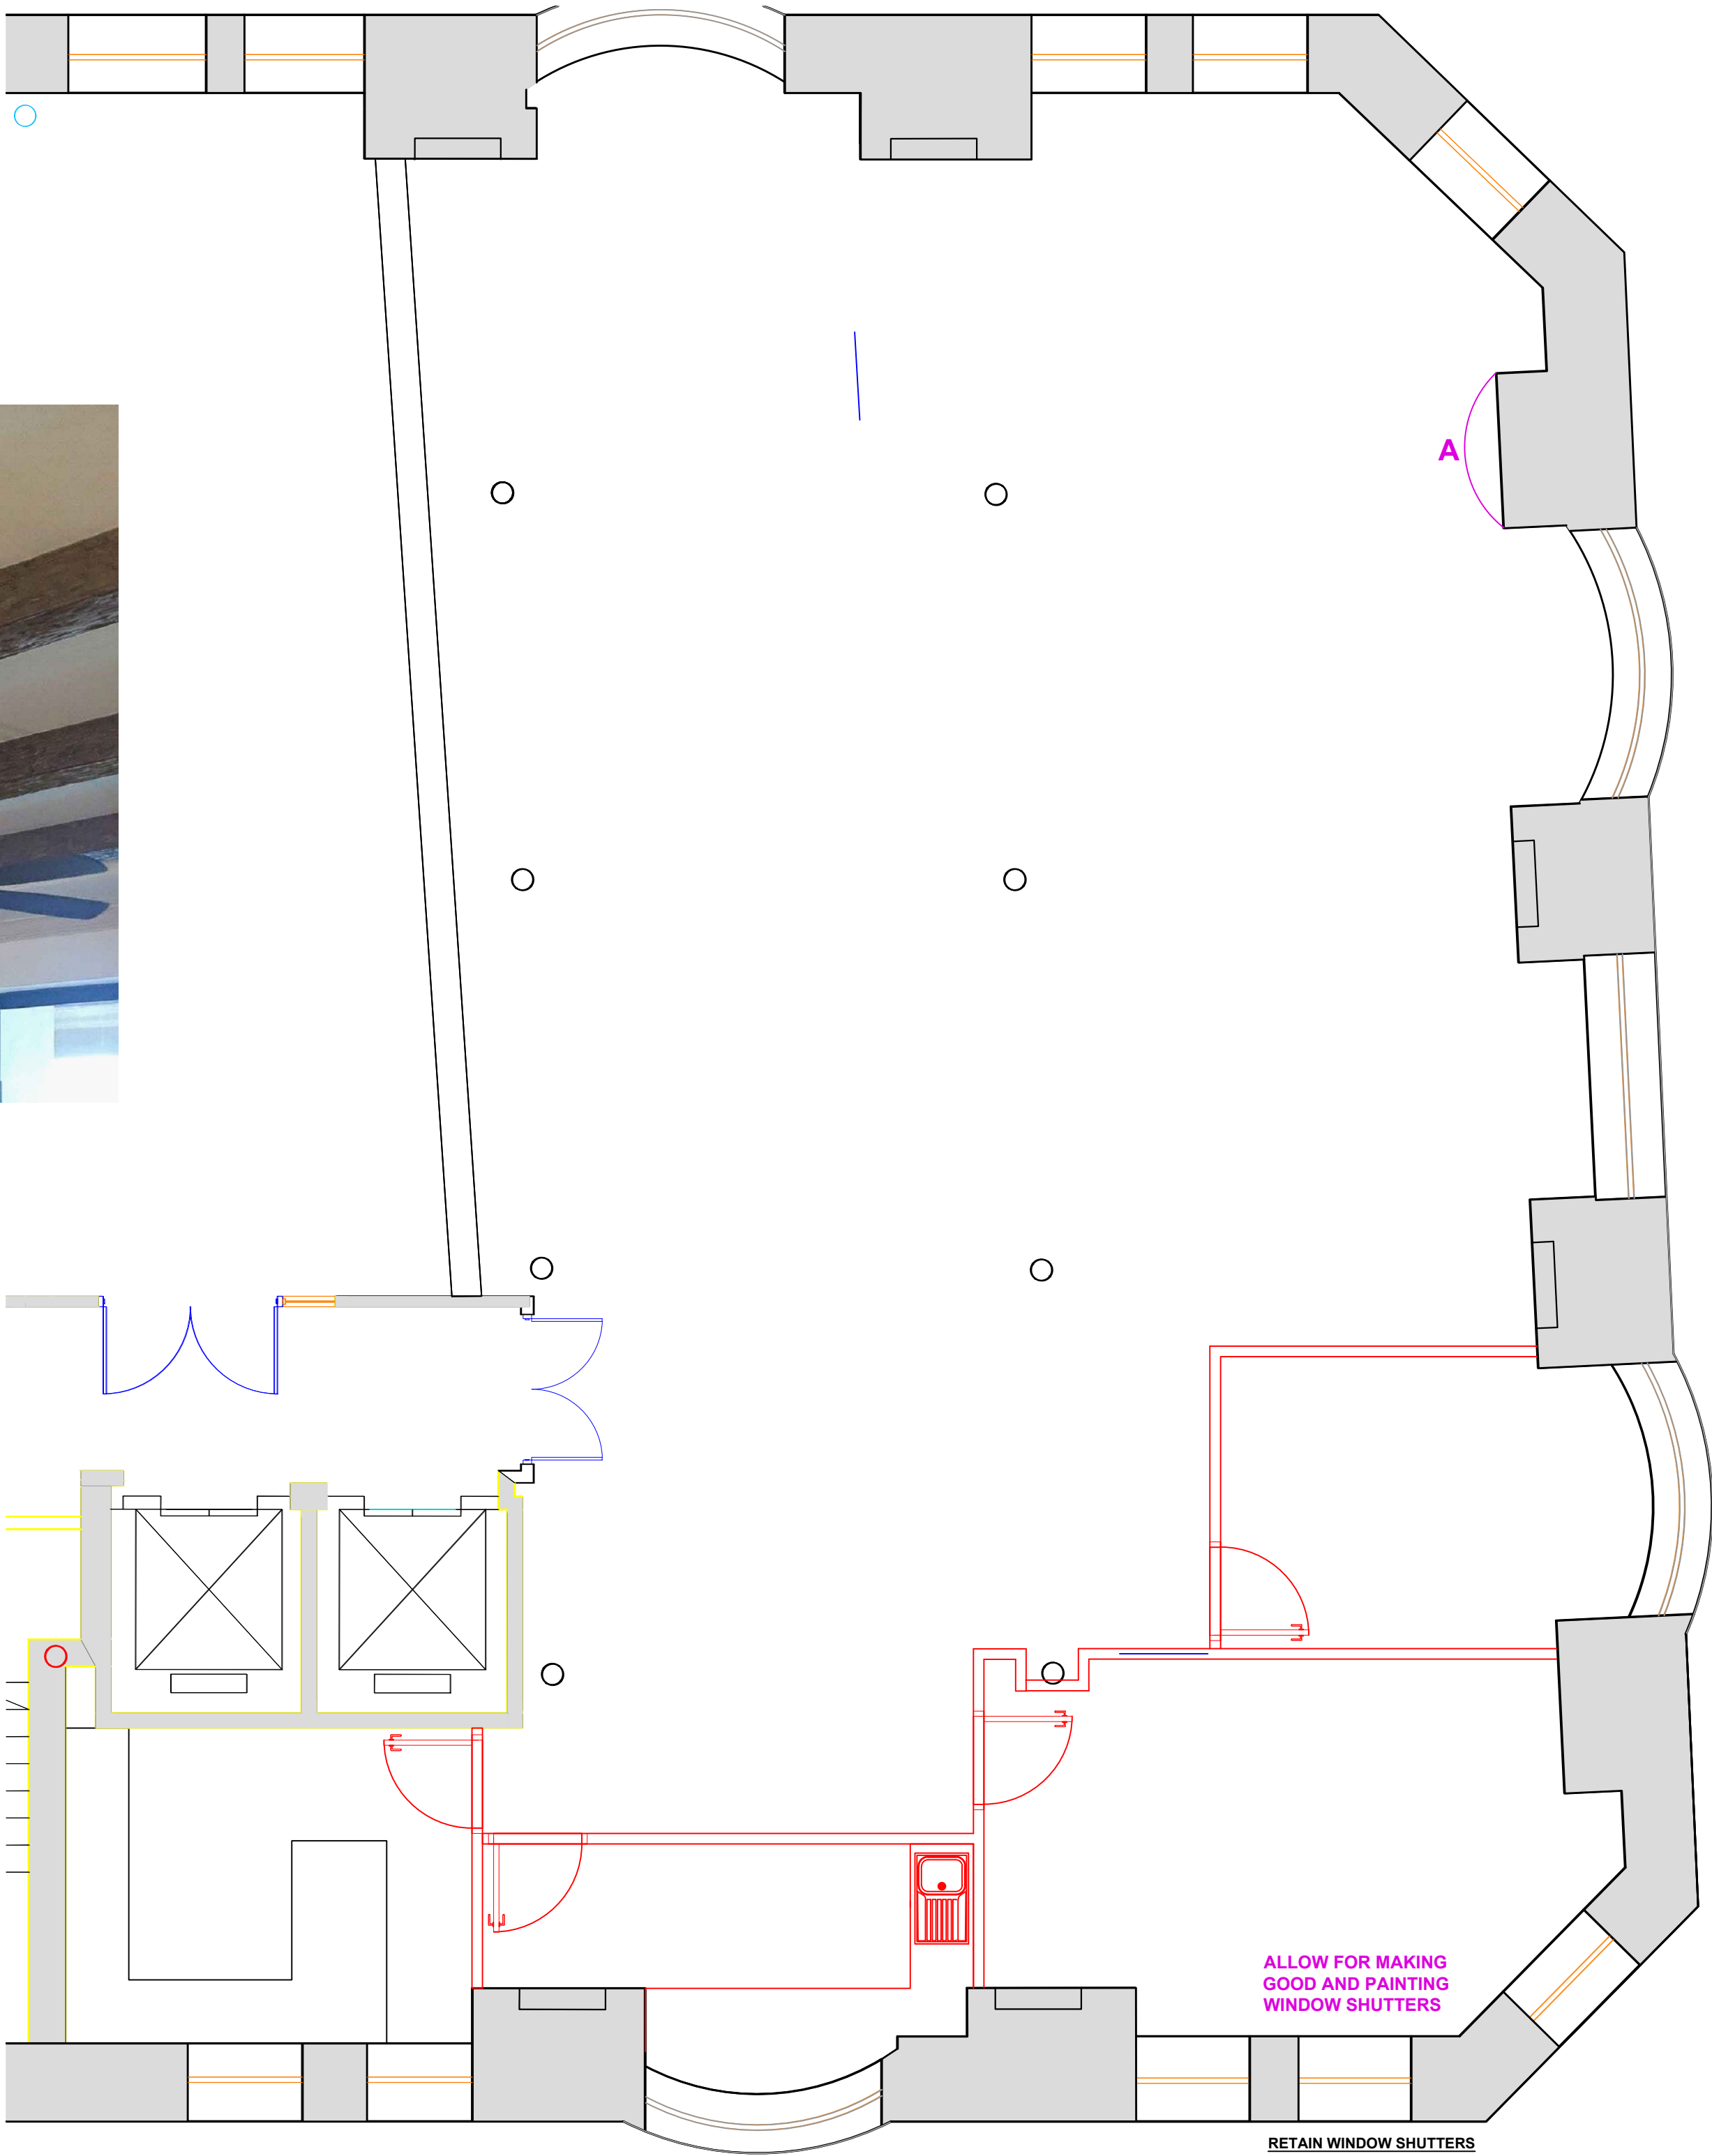

THIS DRAWING IS PROTECTED UNDER COPYRIGHT AND AT NO TIME MUST ANY PORTION OF THIS DRAWING BE REPRODUCED OR COPIED IN ANYWAY WITHOUT THE PERMISSION OF RU CREATIVE LTD.

ALL DIMENSIONS MUST BE CHECKED ON SITE AND NOT SCALED FROM THIS DRAWING.

SUBJECT TO SITE SURVEY

IMPORTANT NOTE

THIS DRAWING SHOWS DESIGN INTENT AND IS SUBJECT TO SITE CONDITIONS .

ANY PART OF THE DESIGN THAT CONTRADICTS BEST PRACTICE THEN PLEASE MAKE THE DESIGN TEAM AWARE.

SITE SURVEY REQUIRED PRIOR TO PLACING ORDERS.

DEMOLITION

EXISTING TO BE REMOVED

GENERAL NOTES

- RETAIN SHUTTERS TO EXISTING MEETING ROOMS.
- EXPOSE COVERED UP BRICKWORK IF POSSIBLE
- REMOVE SHELIVING IN EXISTING MEETING ROOM
- REPLACE ALL IRONMONGERY TO EXISTING WINDOWS

REV	DETAILS	BY	DATE
-----	---------	----	------

ruCREATIVE

6.34 WINDSOR HOUSE
HARROGATE HG1 2PW
TELEPHONE: 01423 52 02 69
EMAIL:INFO@RUCREATIVE.CO.UK
WEB: WWW.RUCREATIVE.CO.UK

CLIENT

ADAPT REAL ESTATE

PROJECT

52 PRINCESS STREET
MANCHESTER
M1 6JX

TITLE

STRIP OUT PLAN

SCALE	DATE	DESIGNER	CHECKED BY
1:50 @ A1	08.12.21	JBH	RU

DRAWING NO.

PROJECT NO.	BUILDING	LEVEL	DRAWING NO.	REV
52.PRIN.ST	52PS	L3	L3-GA036	~